




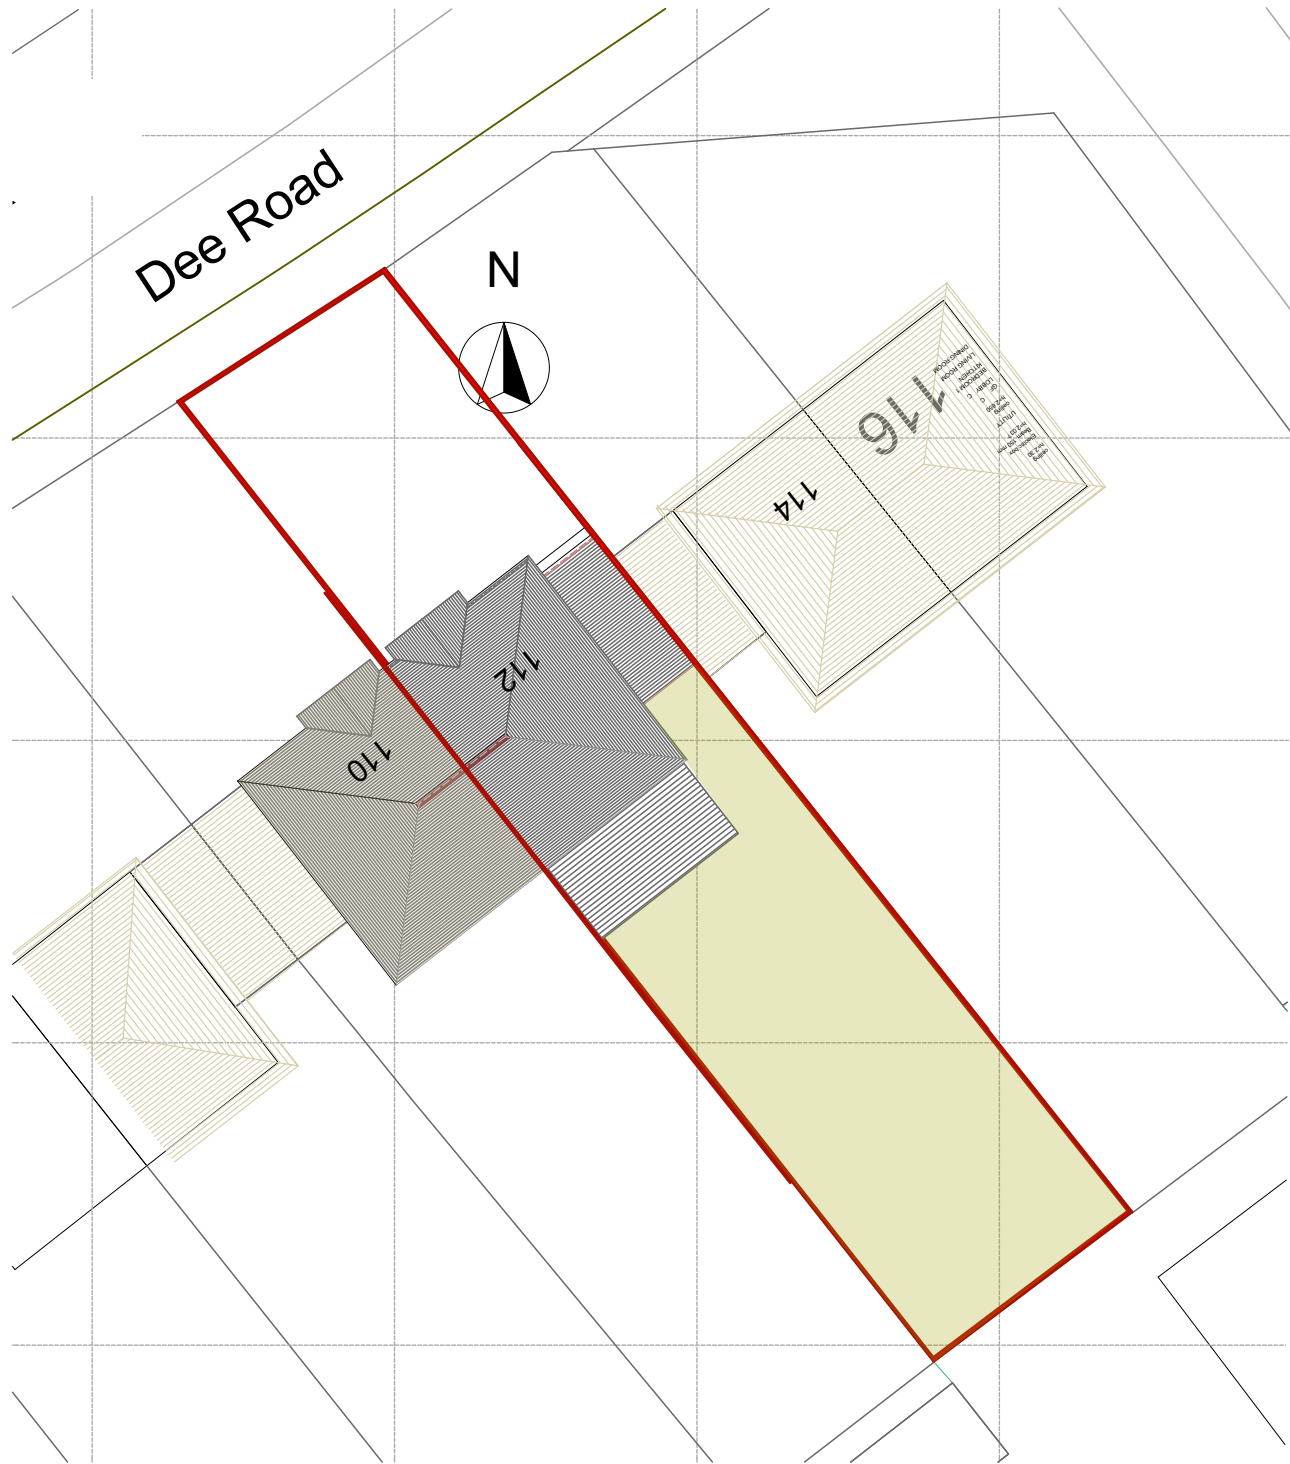


Block Plan 1:250
112 Dee Road, Tilehurst Reading RG30

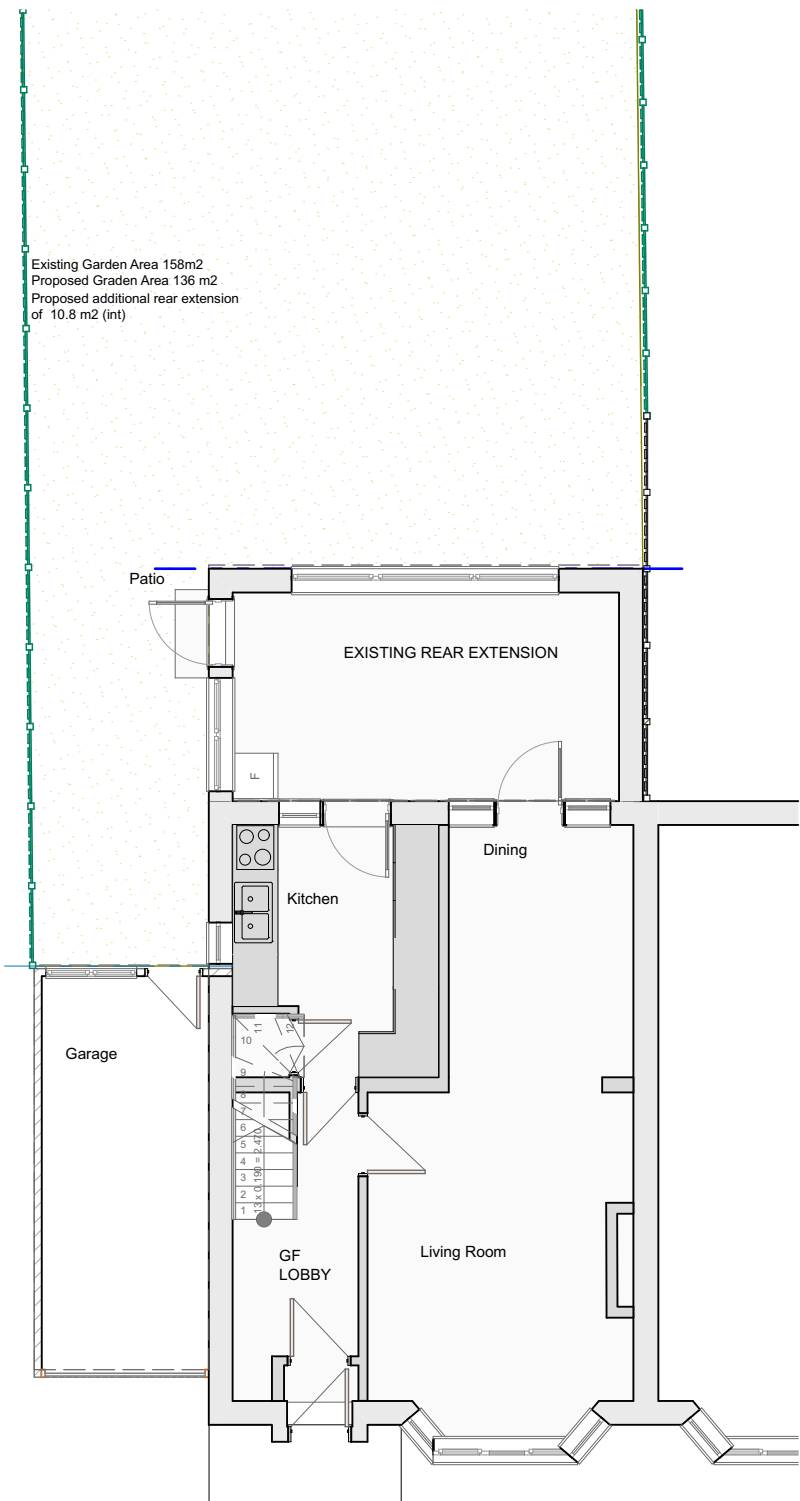

Existing Ground Floor
112 Dee Road, Tilehurst Reading RG30

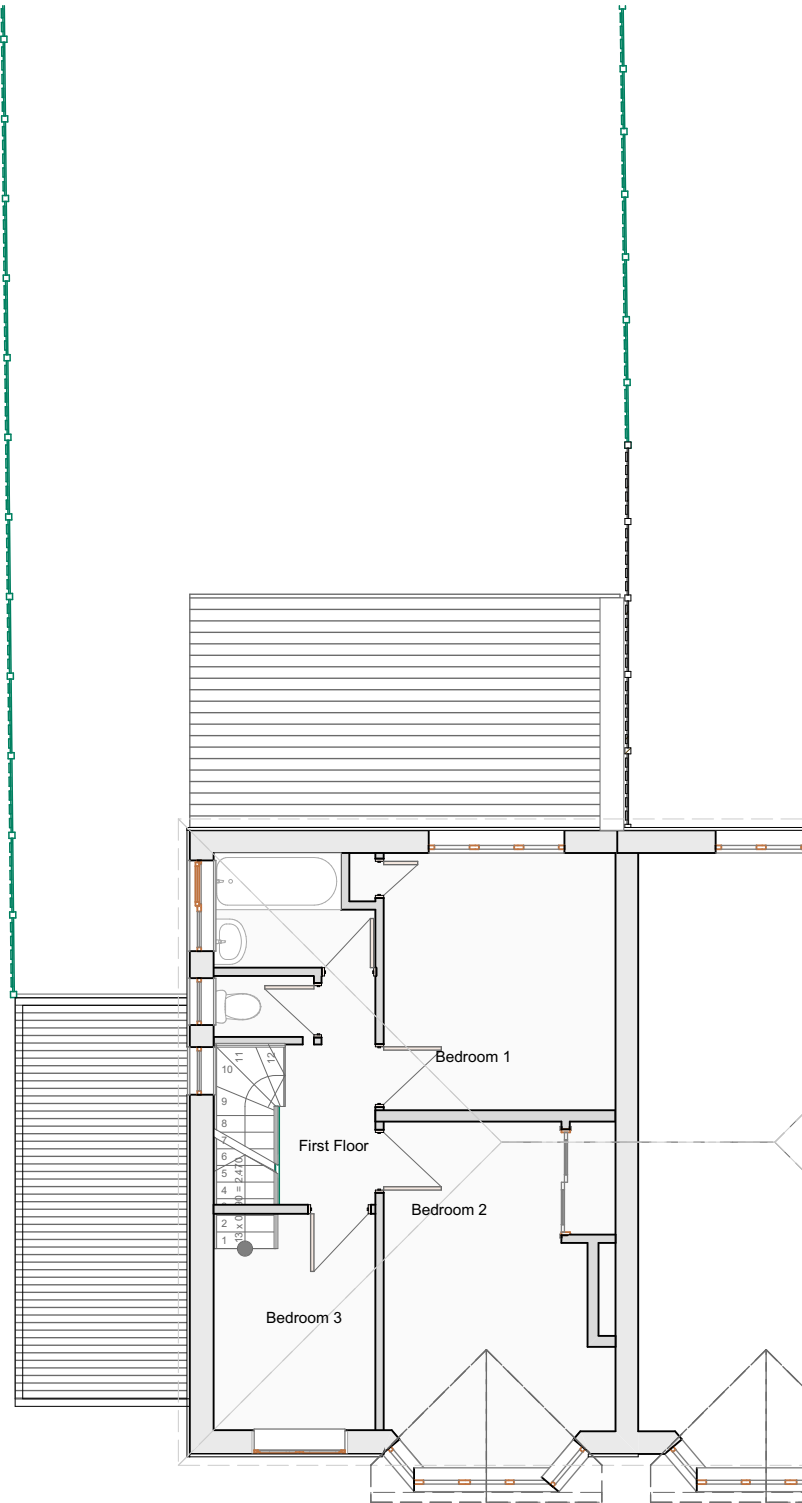


Existing First Floor
112 Dee Road, Tilehurst Reading RG30

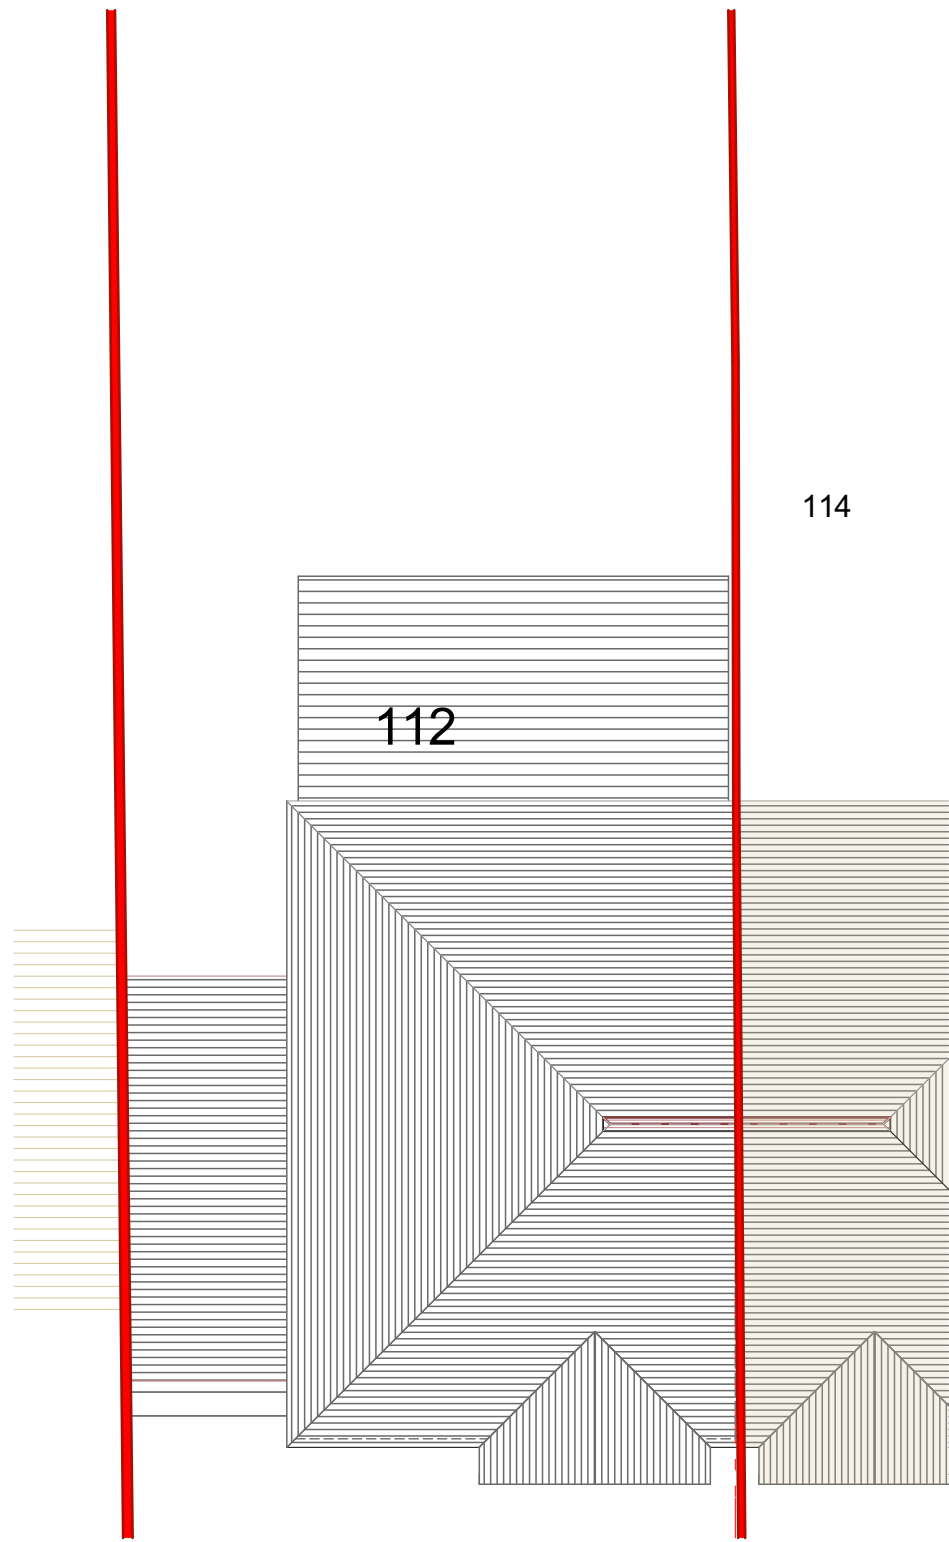


Existing Roof Plan
112 Dee Road, Tilehurst Reading RG30




Existing Front Elevation
112 Dee Road, Tilehurst Reading RG30

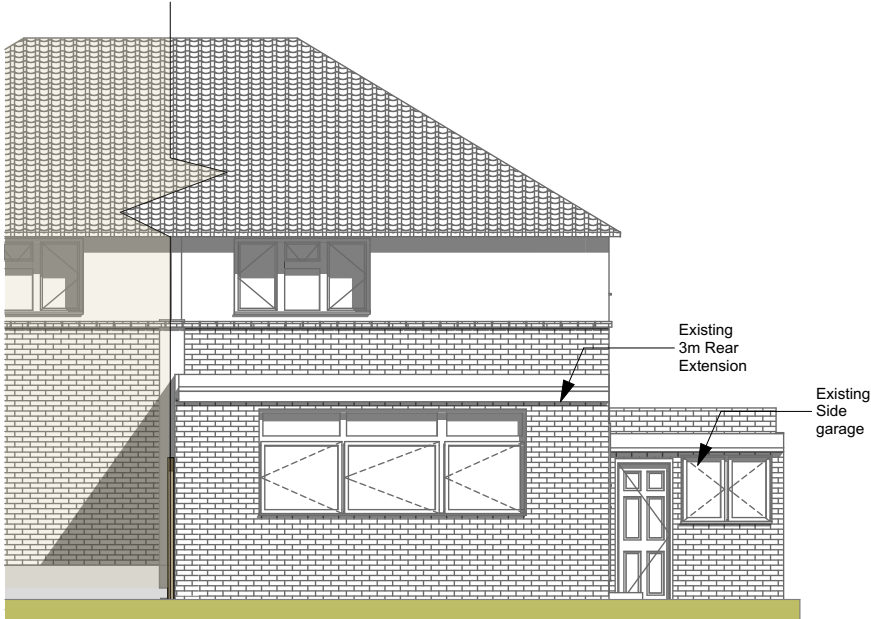

Existing Rear Elevation
112 Dee Road, Tilehurst Reading RG30

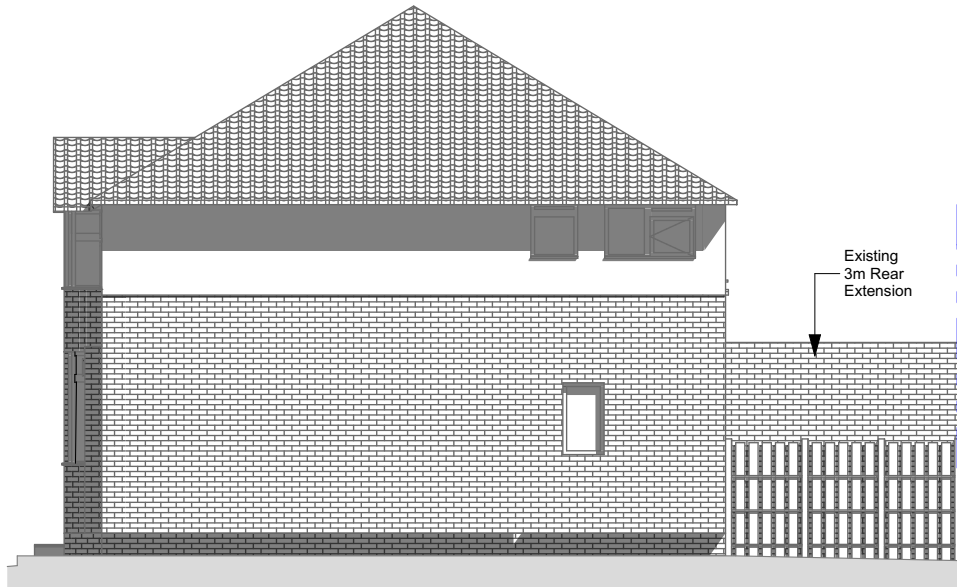

Existing Side Elevation
112 Dee Road, Tilehurst Reading RG30

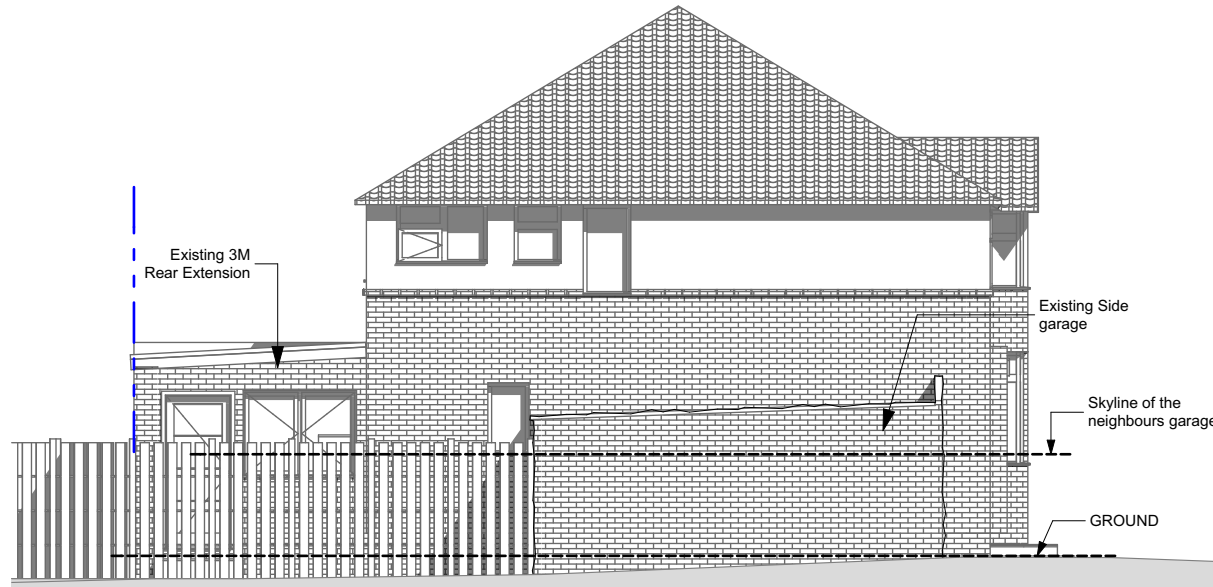


Existing Side Elevation
112 Dee Road, Tilehurst Reading RG30

Revision	Comment	Date

All dimensions to be checked on site and any discrepancies to be reported before work commences.
© This drawing remains the property of Lucett Lample and shall not be copied without prior written consent.

Notes:
AREAS :
PLOT: 327 m2 / Garden 158m2
House fp: 66.4 m2
Garage fp: 13 m2

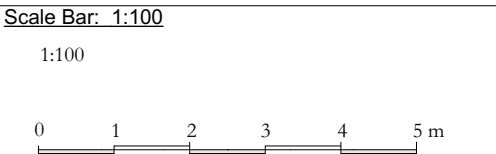

THE ARQUI&TEC	Client Name:	Mrs Pauline McIntosh	Job Number:	04120
	Project Title:	Enlarging existing rear ext and internal alterations at 112 Dee Road Tilehurst Reading RG30		
Drawing Title: Existing Block Plan, Plans layout and Elevations		Scale:	1:100 @ A2	Date: APRIL-2020
Status: PLANNING	Drawn By: L.A.Lample	Draw No.: 04120-PL-02		