



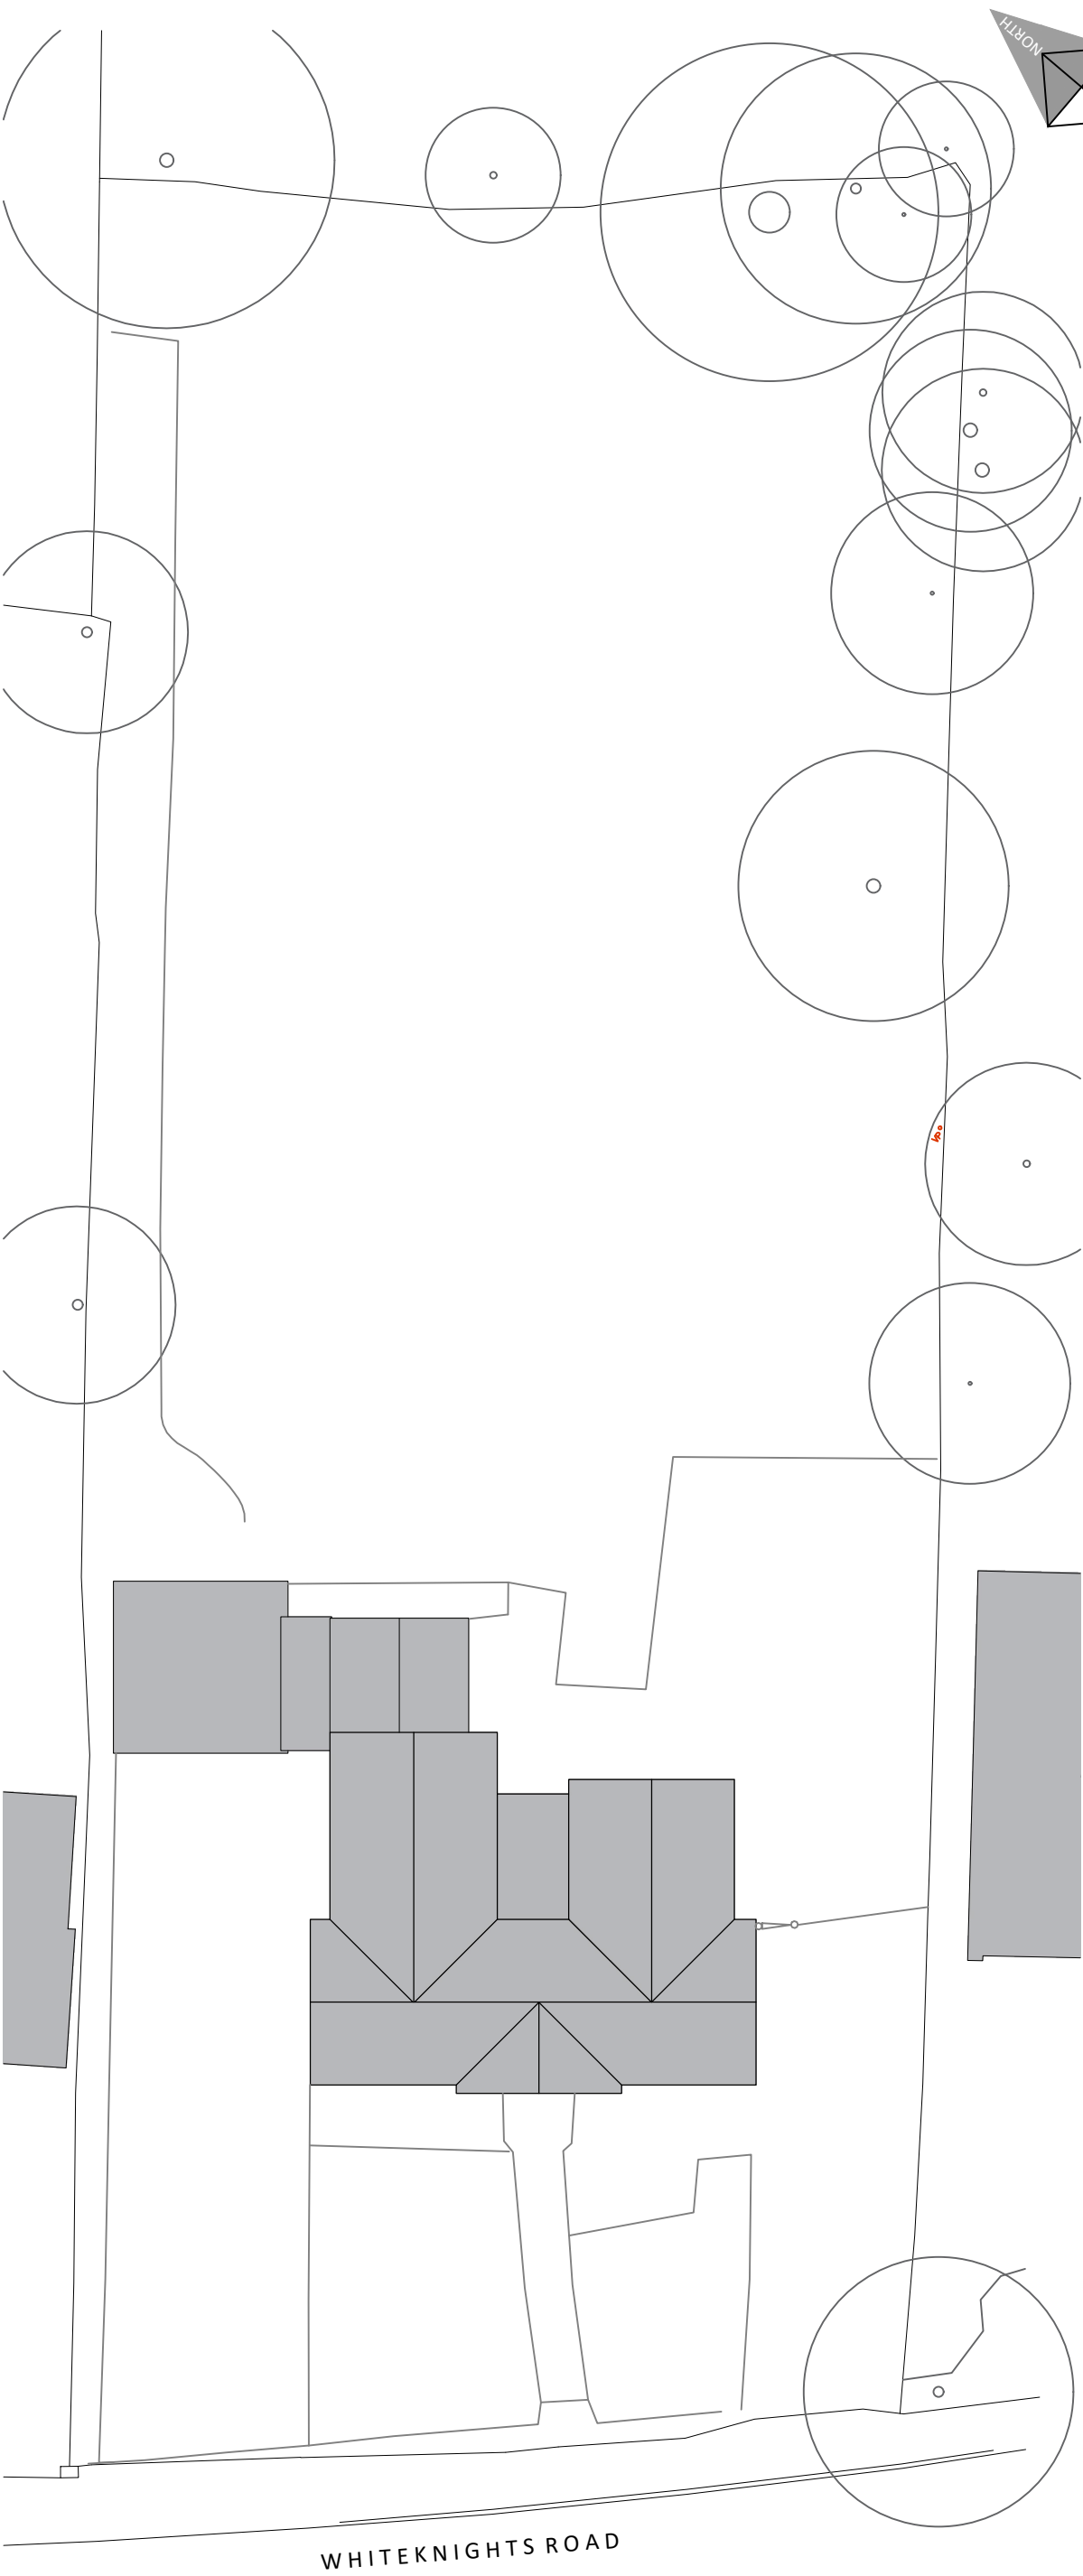

SITE PLAN (1:200)

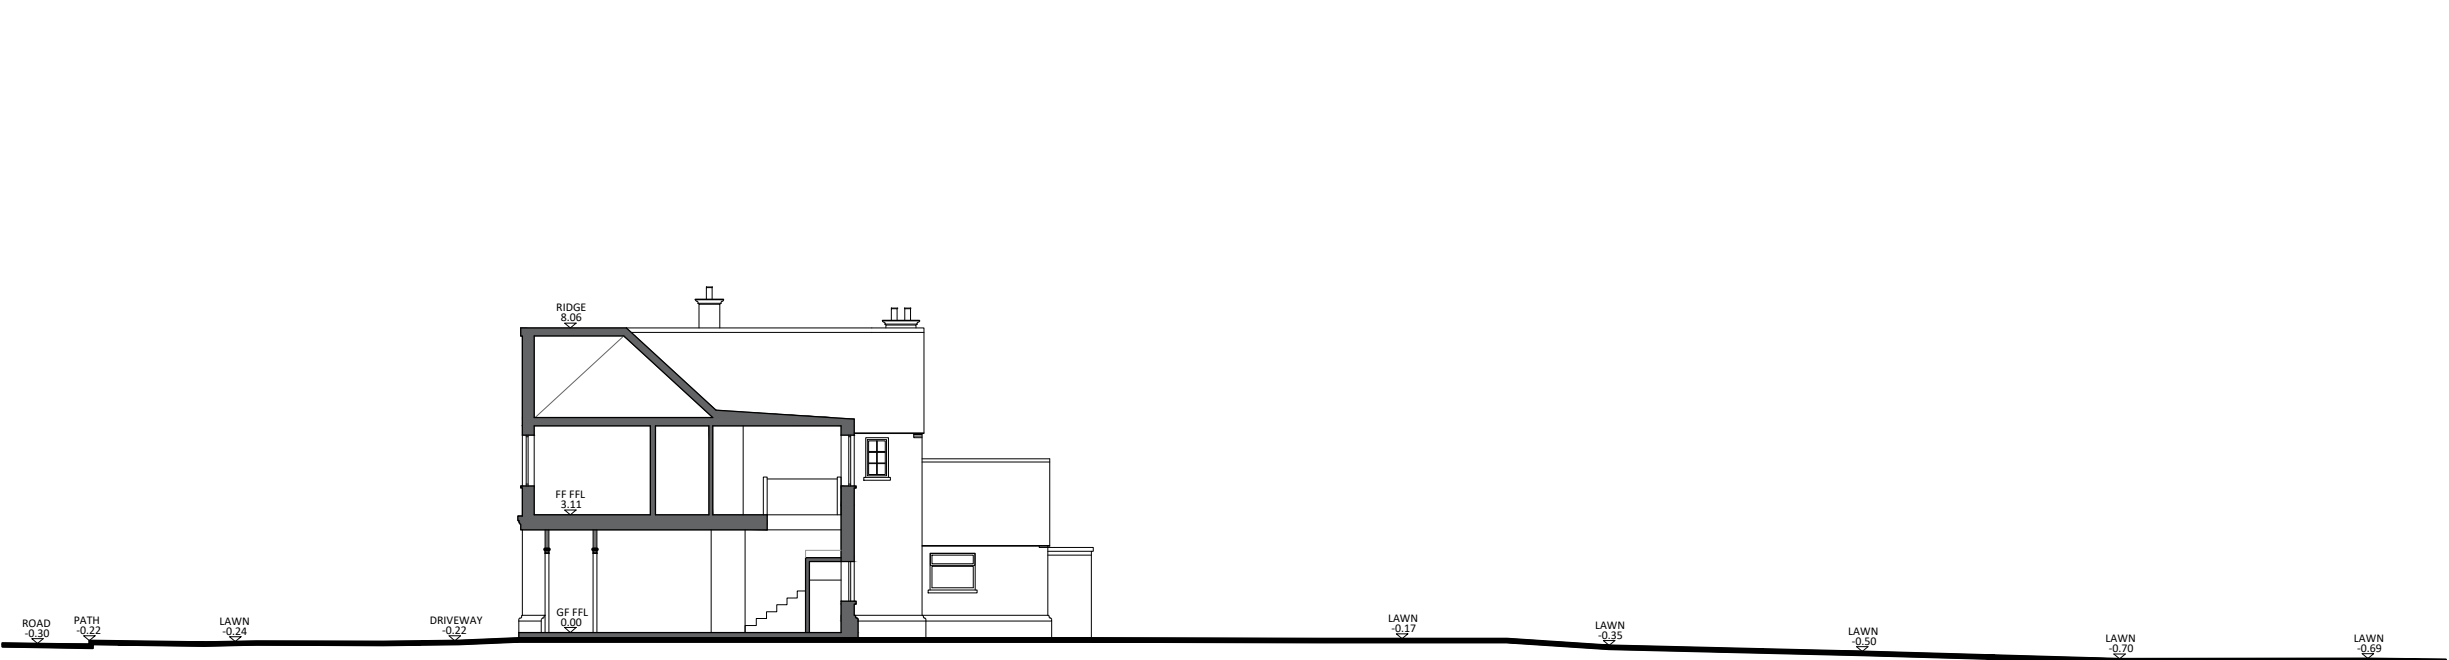


SITE SECTION (1:200)




STREET SCENE (1:200)




BLOCK PLAN (1:500)

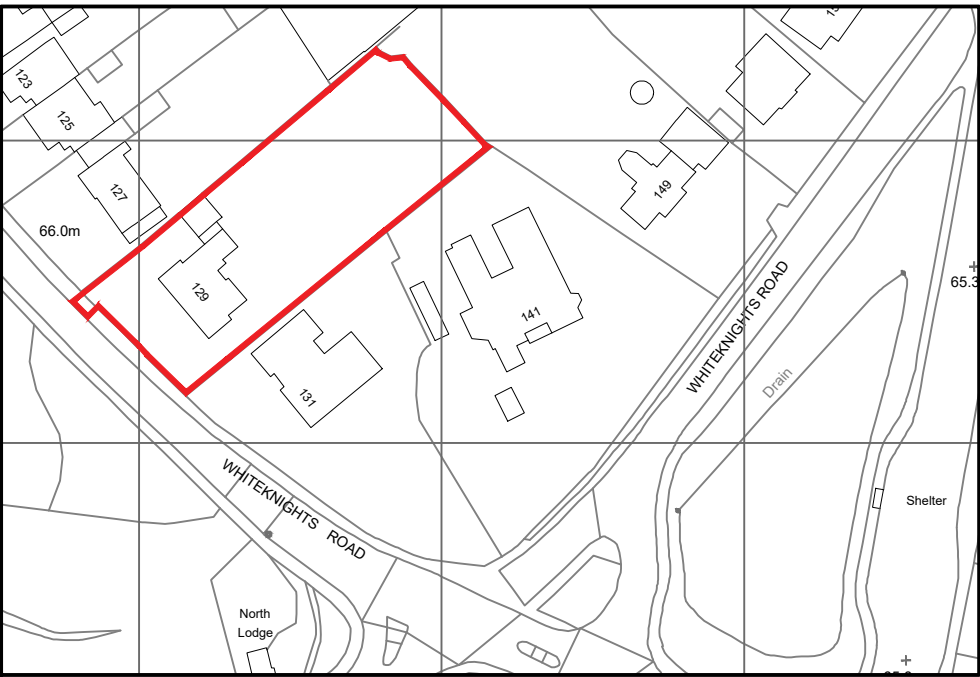

LOCATION PLAN (1:1250)

 

NOTES

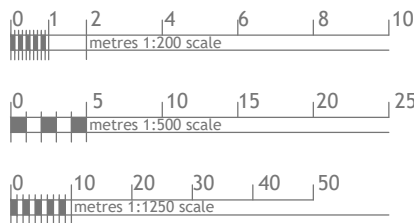

PLANNING

OAKBRIDGE

BESPOKE

OAKBRIDGE BESPOKE HOMES LTD

THE OLD CHURCH, 48 VERULAM ROAD

ST ALBANS, AL3 4DH

01727 261080

e-mail: admin@oakbridgehomes.co.uk

Project Title

PROPOSED DEVELOPMENT AT:
129 WHITEKNIGHTS ROAD
READING

Drawing Title

EXISTING SITE PLANS, SITE
SECTION & STREET SCENE

Scale

AS MARKED @A2

Date

10-2020

Drawn

RAD

Checked

Plot date

19/11/2019 13:29:01

Drawing No.

376 - 06

Rev.