


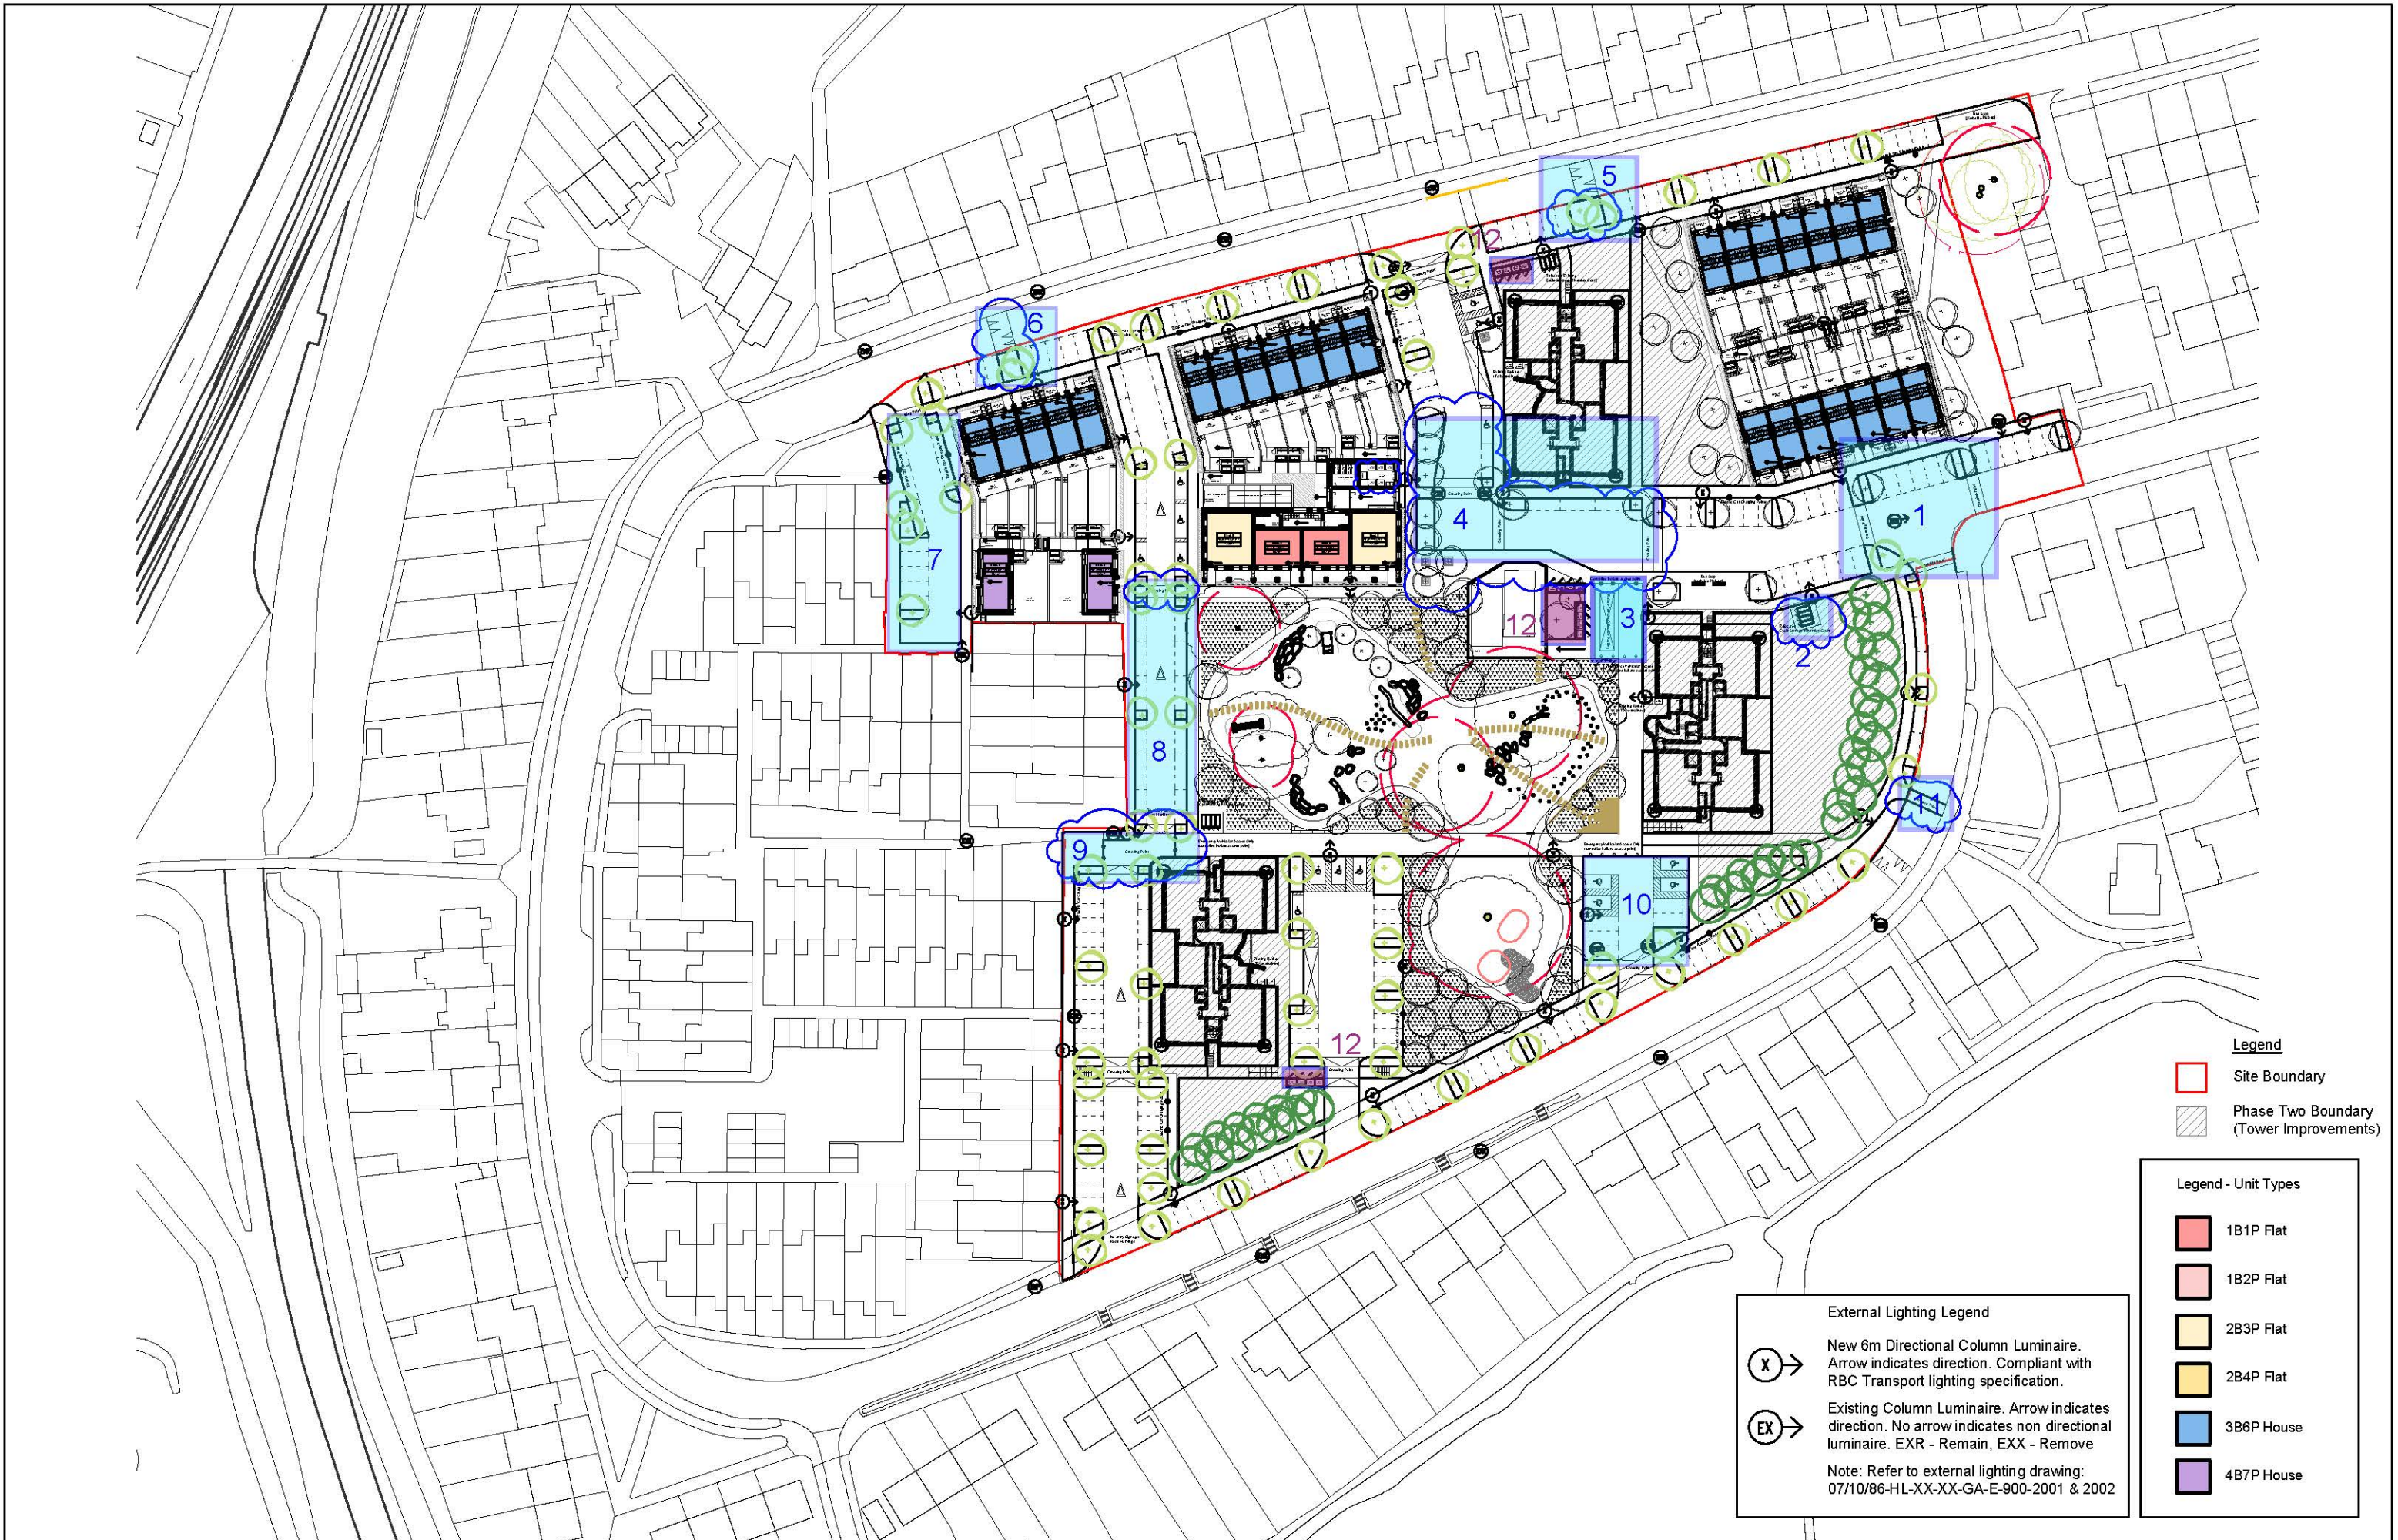

- Legend**
- Site Boundary
 - Phase Two Boundary (Tower Improvements)


- Legend - Unit Types**
- 1B1P Flat
 - 1B2P Flat
 - 2B3P Flat
 - 2B4P Flat
 - 3B6P House
 - 4B7P House

- External Lighting Legend**
- X → New 6m Directional Column Luminaire. Arrow indicates direction. Compliant with RBC Transport lighting specification.
 - EX → Existing Column Luminaire. Arrow indicates direction. No arrow indicates non directional luminaire. EXR - Remain, EXX - Remove
- Note: Refer to external lighting drawing: 07/10/86-HL-XX-XX-GA-E-900-2001 & 2002

Rev	Date	Drawn	Description
A	18/11/19	DES	Initial Issue
B	02/12/19	PPR	Issue to Consultant
C	20/12/19	PPR	Issue to Consultant
D	16/01/20	RUH	Issued to Transport Consultant
E	22/01/20	RUH	Issue for Planning
F	12/02/20	PPR	Minor Amendment to show proposed street lighting, and existing refuse locations
G	24/04/20	RUH	Minor amendments following statutory consultee responses
H	05/05/20	RUH	Minor amendments following statutory consultee responses
I	18/05/20	RUH	Minor amendments following statutory consultee responses
J	23/07/20	RUH	Minor amendments following statutory consultee responses
K	28/07/20	RUH	Minor amendments following statutory consultee responses

Notes:
Do not scale from drawings unless by agreement with HTA. Use figured dimensions only. Check all dimensions on site prior to commencing the works. Drawing to be read in conjunction with other relevant consultant information.

This drawing is the copyright of HTA Design LLP and must not be copied or reproduced in part, or in whole, without the express permission of HTA Design LLP. Drawing to be read in conjunction with specification.

 

Proposed Site Plan
drawing title: Wensley Road, Reading
Reading Borough Council
Wensley Road
client / project

HTA-A_DR_0100
drawing number

Scale
1:1000 @A3

RBC-WLR
project number

RUH
originated by

FOR PLANNING
status

HTA Design LLP
www.hta.co.uk
London | Edinburgh | Manchester | Bristol

hta