


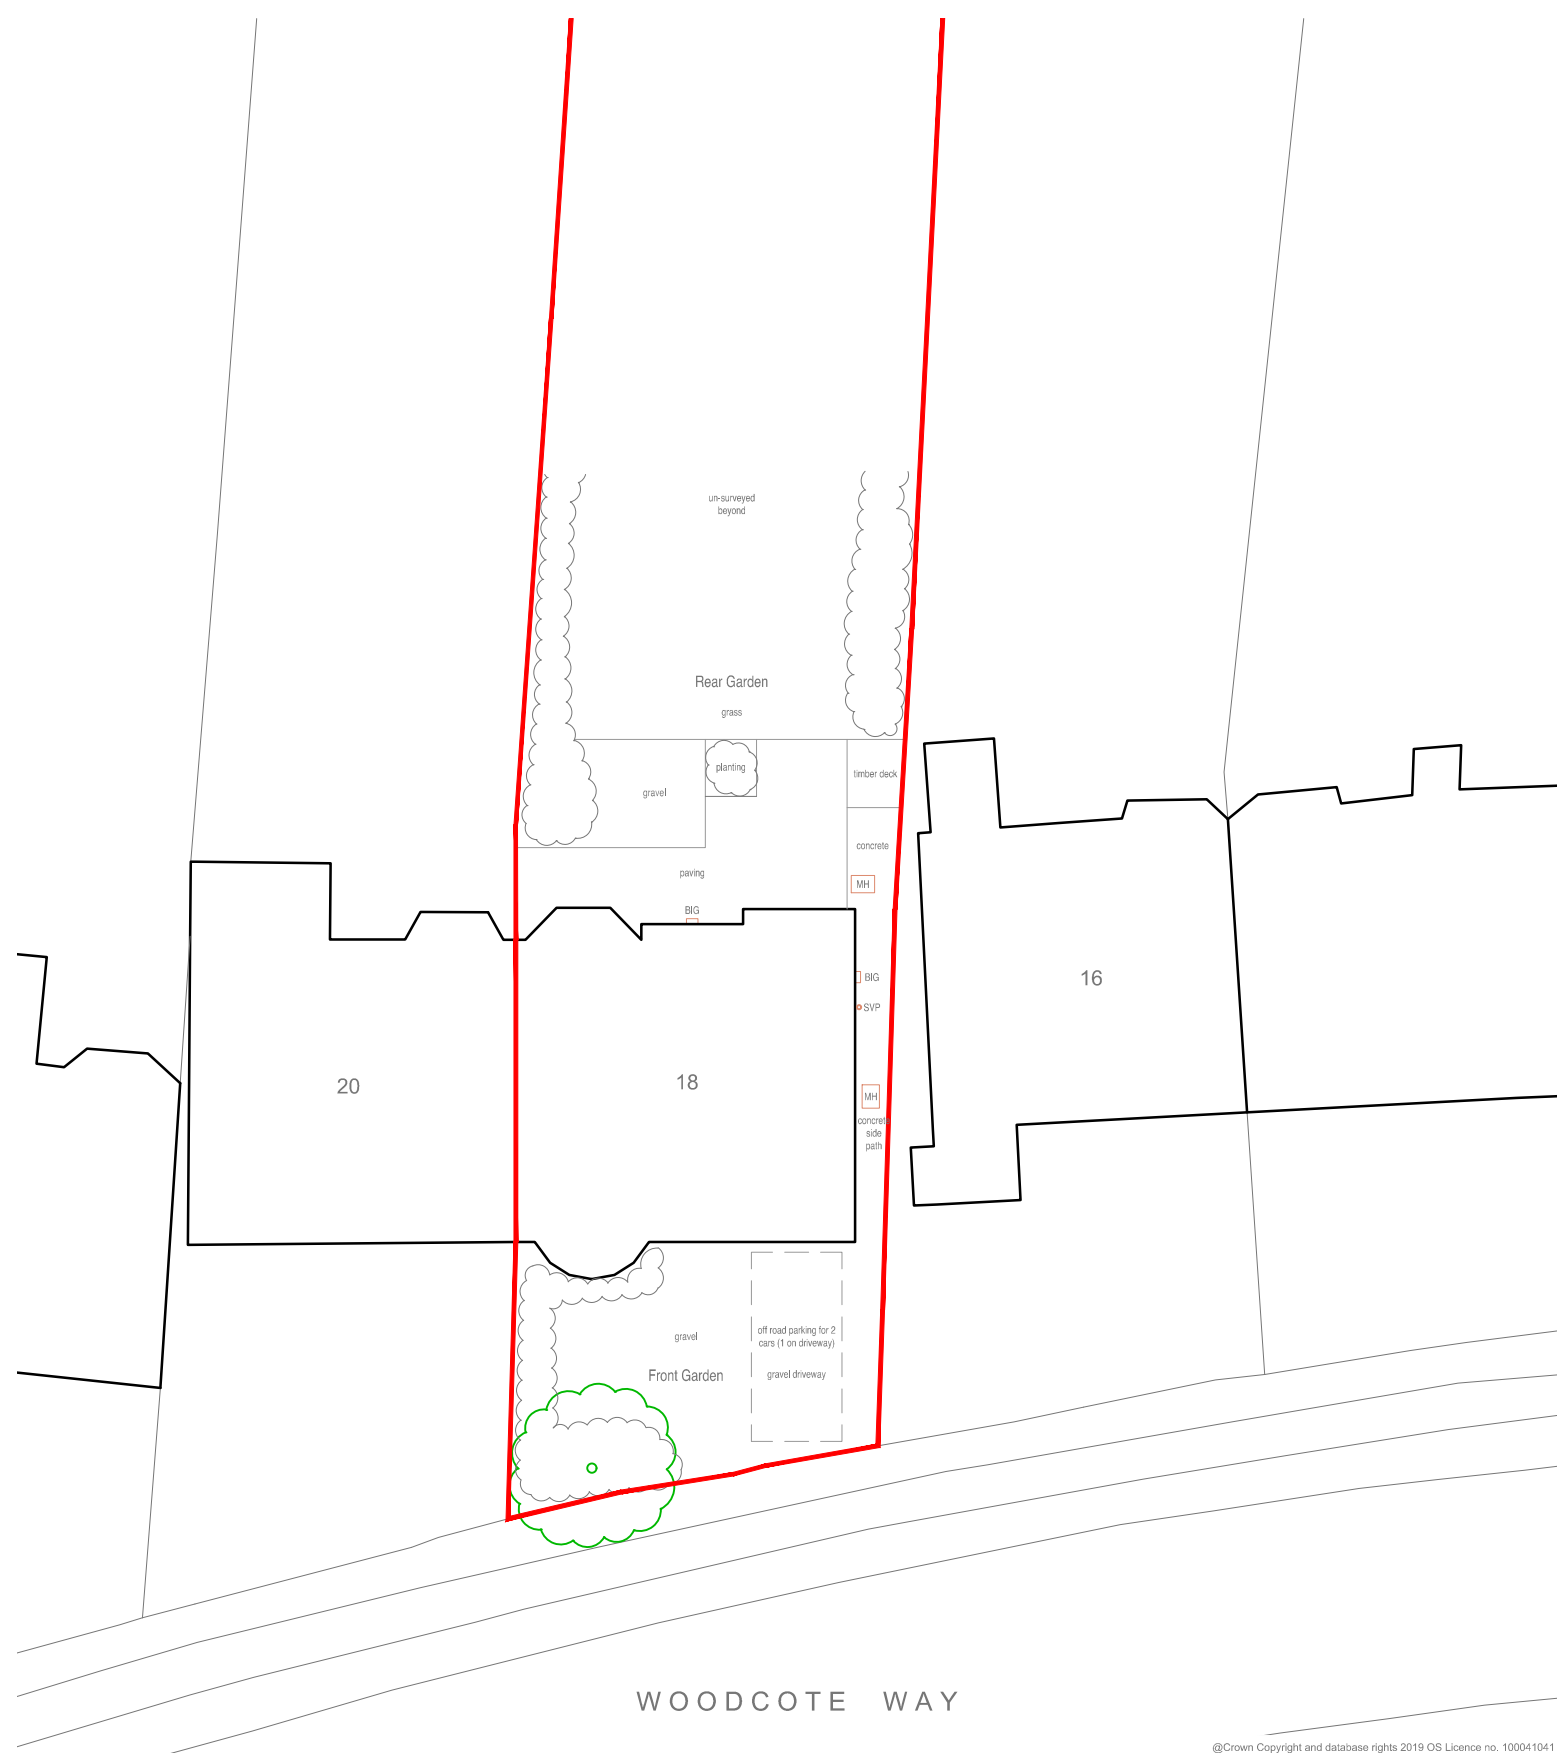

NOTES

For use in the precise named location only.

Copyright reserved by **Pitch**. Architects Limited

@Crown Copyright and database rights 2019 OS Licence no. 100041041



	a. 1 Chiltern Court, 37 St.Peter's Avenue, Caversham, Reading, RG4 7DH t. 0118 948 4618 e. info@pitcharchitects.co.uk w. www.pitcharchitects.co.uk	Project Title Proposed Alterations to 18 Woodcote Way, Caversham Heights, RG4 7HE Client Name Mr & Mrs Shepherd	Rev - Date - Revision -
			Drawing Title Existing Site Plan (block plan) Drawing Scale Date Status Drawn/checked 1:200 @ A3 Nov '19 Planning KM/MC
			Drawing Ref 19078 - SU - 001 Rev

© Pitch. Architects Limited