




SITE PLAN
scale 1:200

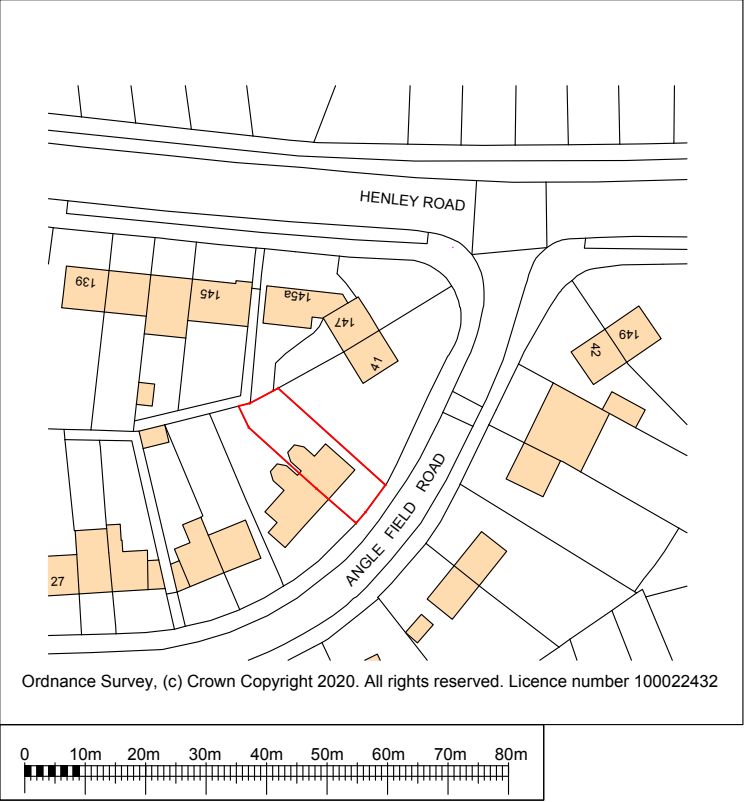

LOCATION PLAN
scale 1:1250

A	Issued for Planning	June 2020
REV	DESCRIPTION	DATE

CLIENT
Mrs Chase

PROJECT
39 Anglefield Road

TITLE

Location and Site Plan

SCALE	DRAWN BY
As Shown @ A3	nb
DATE	REV.
June 2020	A



DLK
ARCHITECTS

Chiltern Chambers, St Peter's Avenue
Caversham, Tel 0118 944 9856
enquiries@dlkarchitects.com