



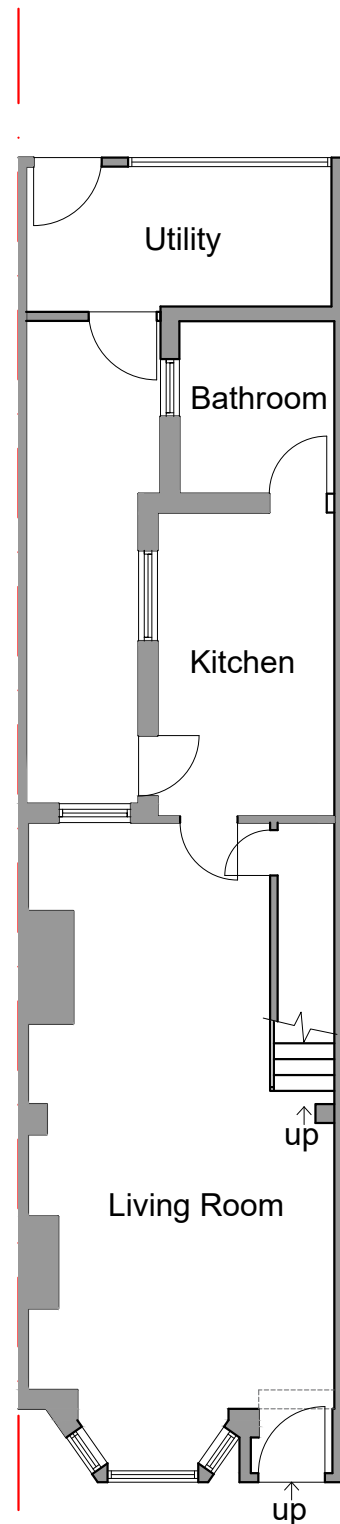

Existing Ground Floor

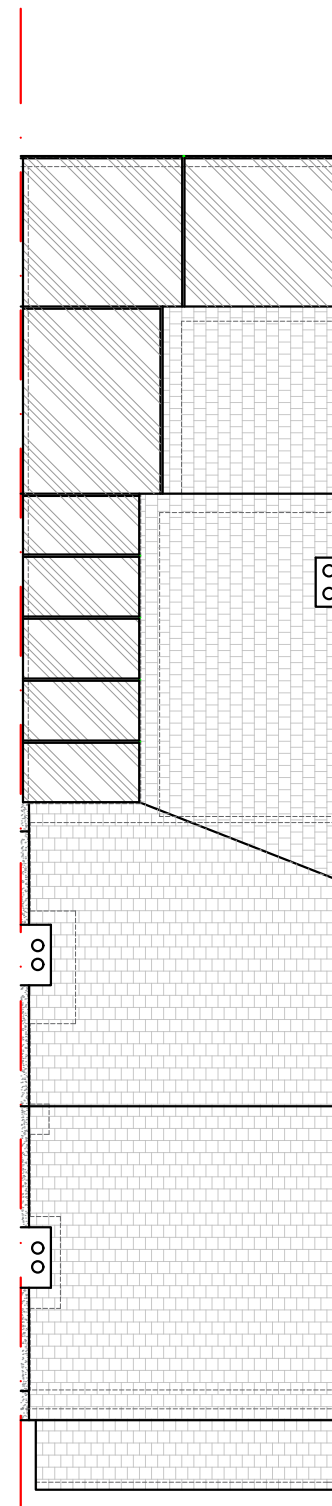

Existing Roof Plan

0 1 2 10 metres

- Notes
1. All materials to match existing unless otherwise noted.
 2. Do not scale for the construction purposes.
 3. The contractor must verify all dimension on site prior to commencement of works.
 4. This document is copyright of the originator and must be treated as confidential.

Project
360 Gosbrook Road
Caversham
RG4 8EG

Drawing title
Existing Floor Plans

Drawing no
01

Rev
-

Scale
1:100 @ A3

Date
Feb 2020



1 Right Plan
1rightplan@gmail.com
07955 449 285