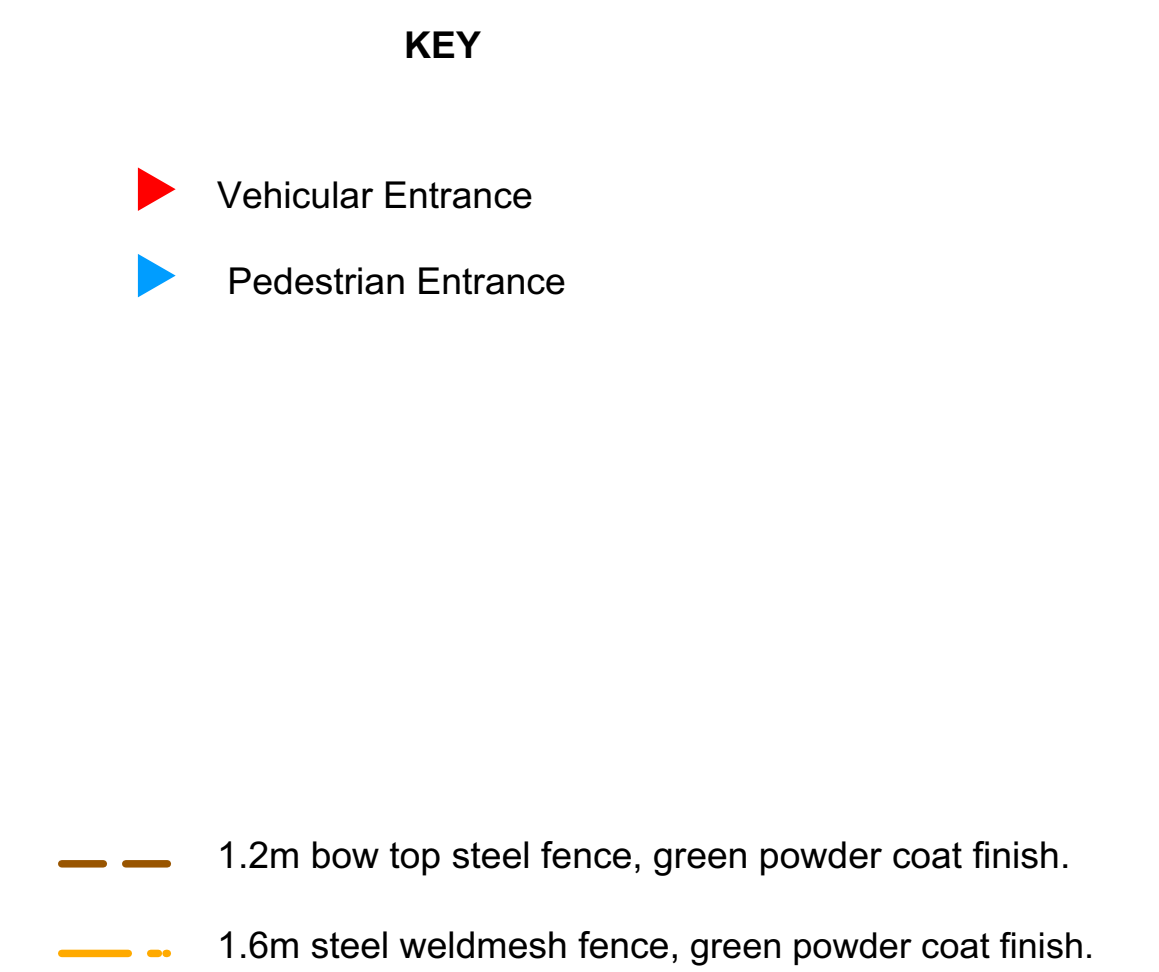
[illegible]

 Reading Borough Council				 HCC Property Services Three Minsters House, 76 High Street, Winchester SO23 8UL. tel: (01962) 847801	
PROJECT The Heights Primary School Westfield Recreation ground Temporary Fenced Area				SHEET CONTENTS Existing Site Plan	
SCALE 1:500 @ A1	DATE March '20	DRAWN. HD	CHKD. RB	DRAWING No. E03620-A-PL-1063	REVISION

Planning