



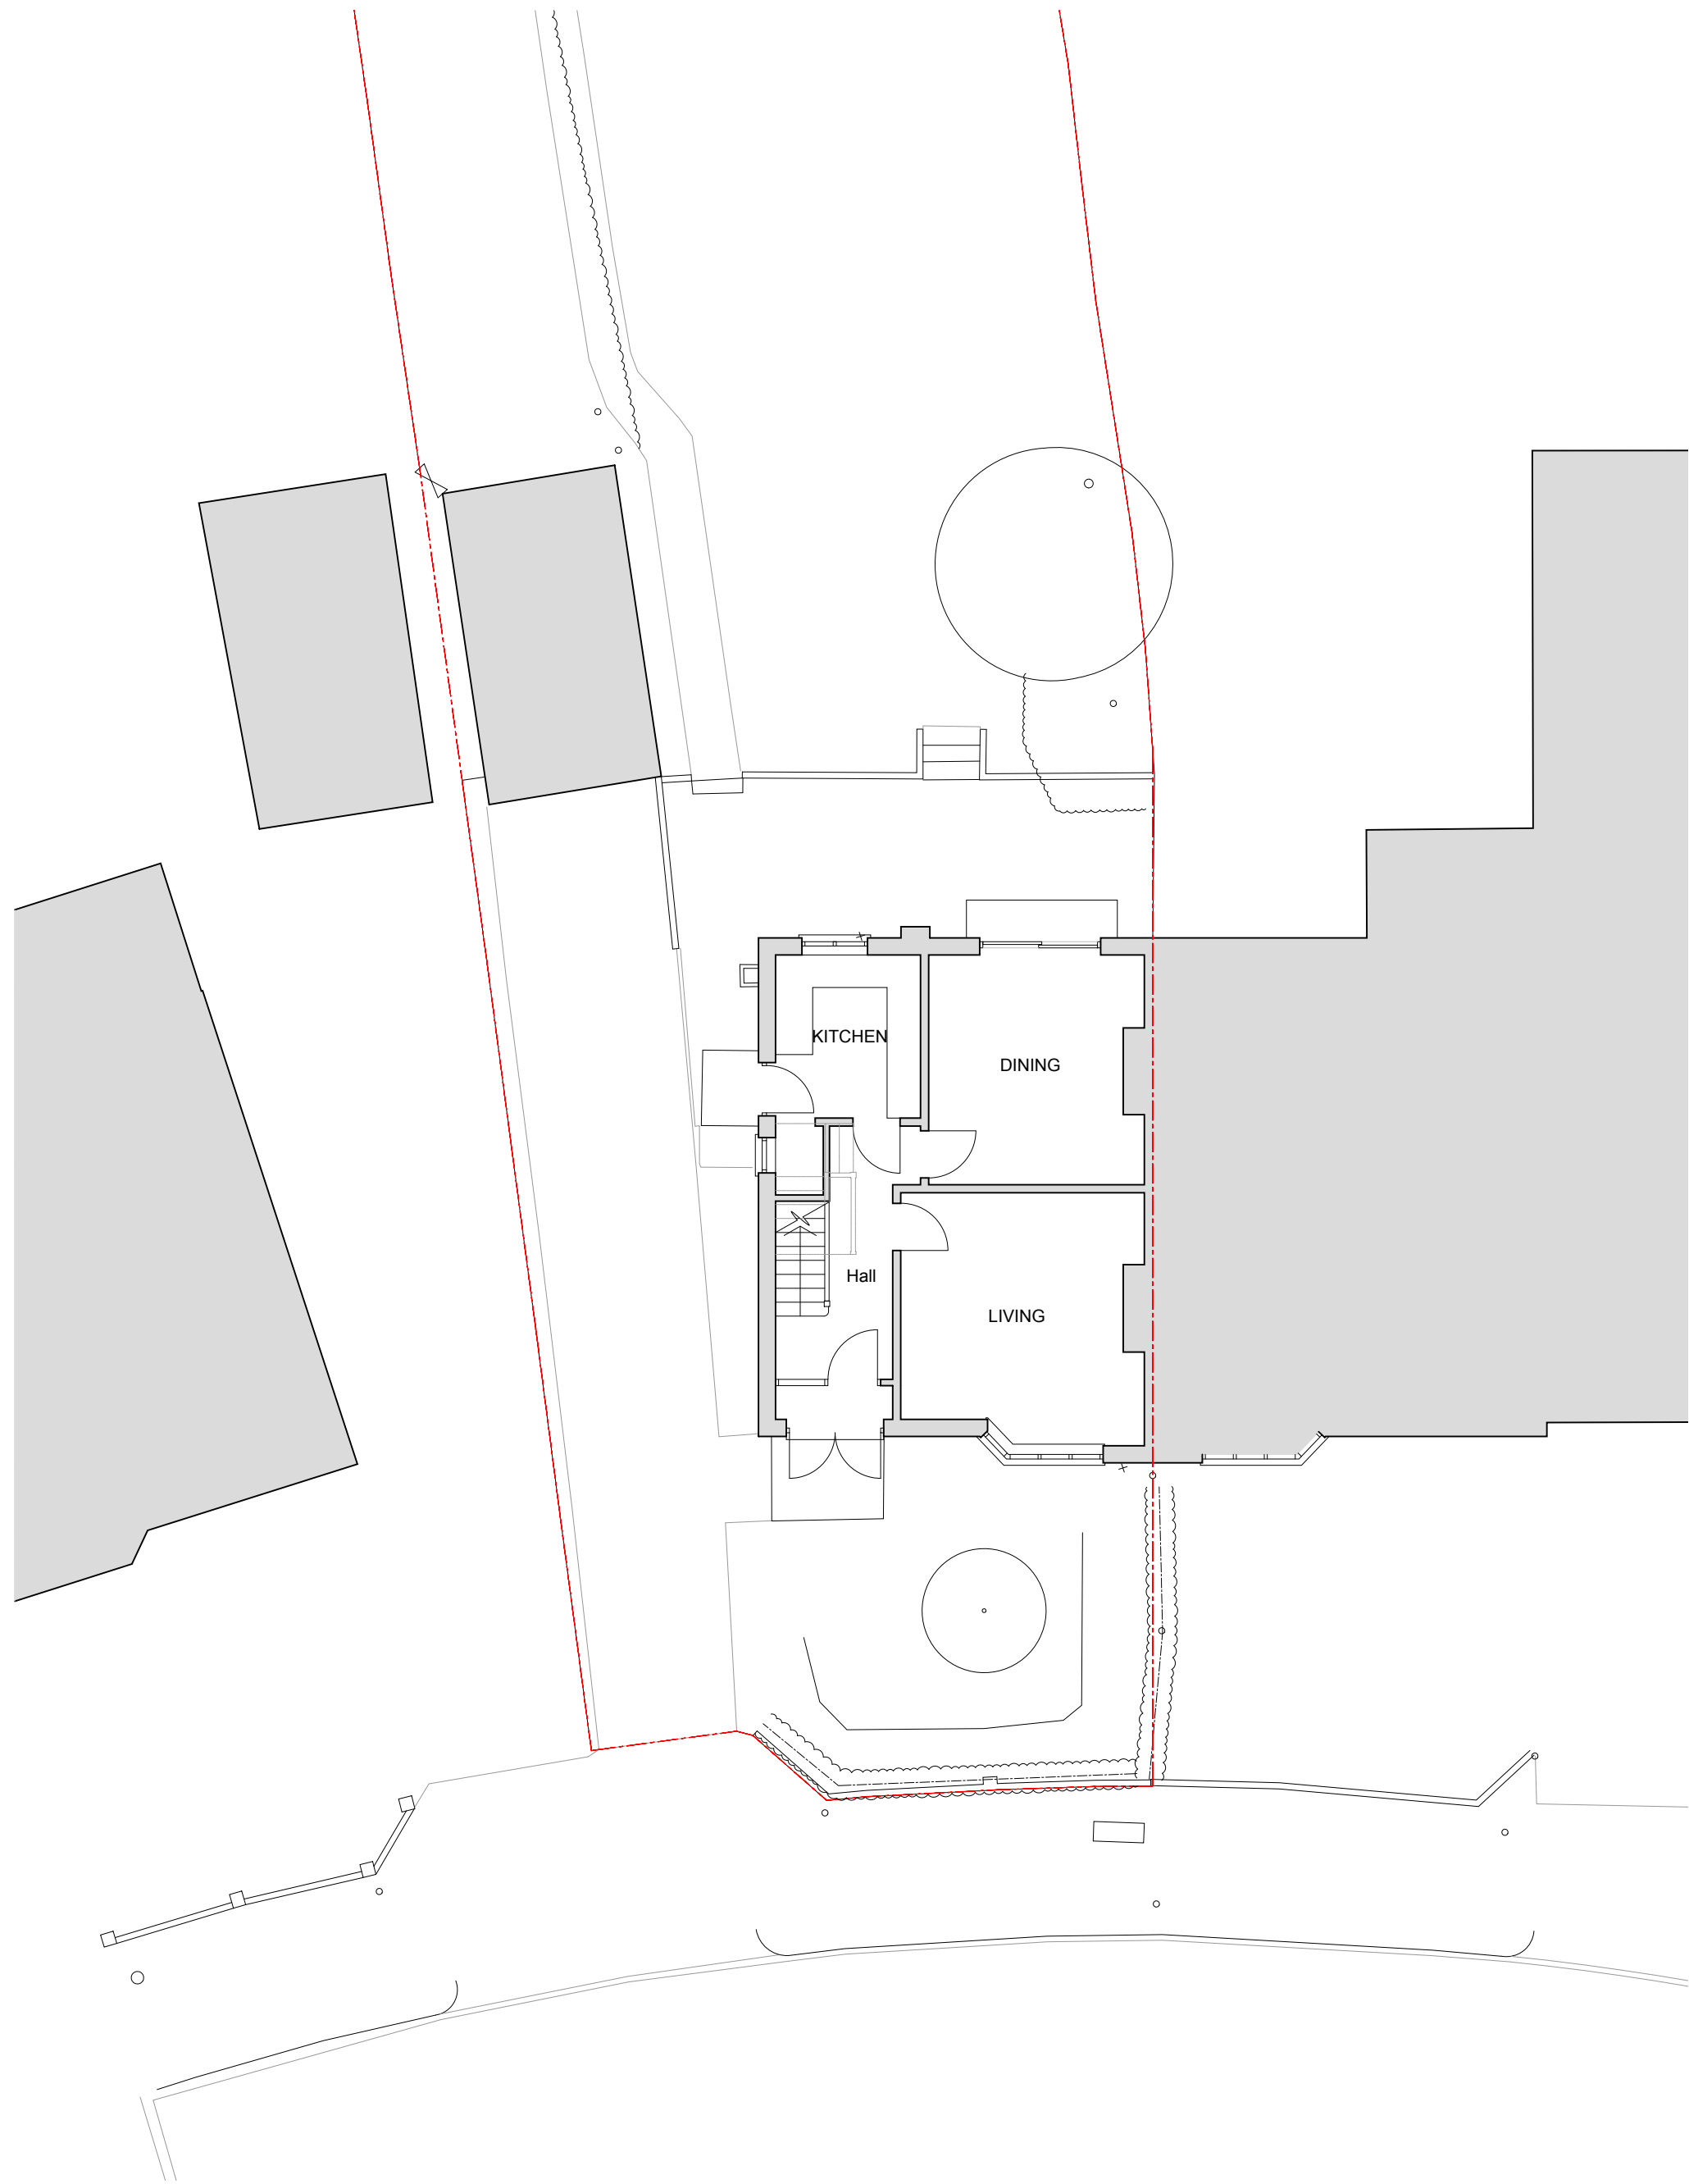


EXISTING GROUND FLOOR PLAN

SCALE 1 : 100

 


Scale Bar 1 : 100

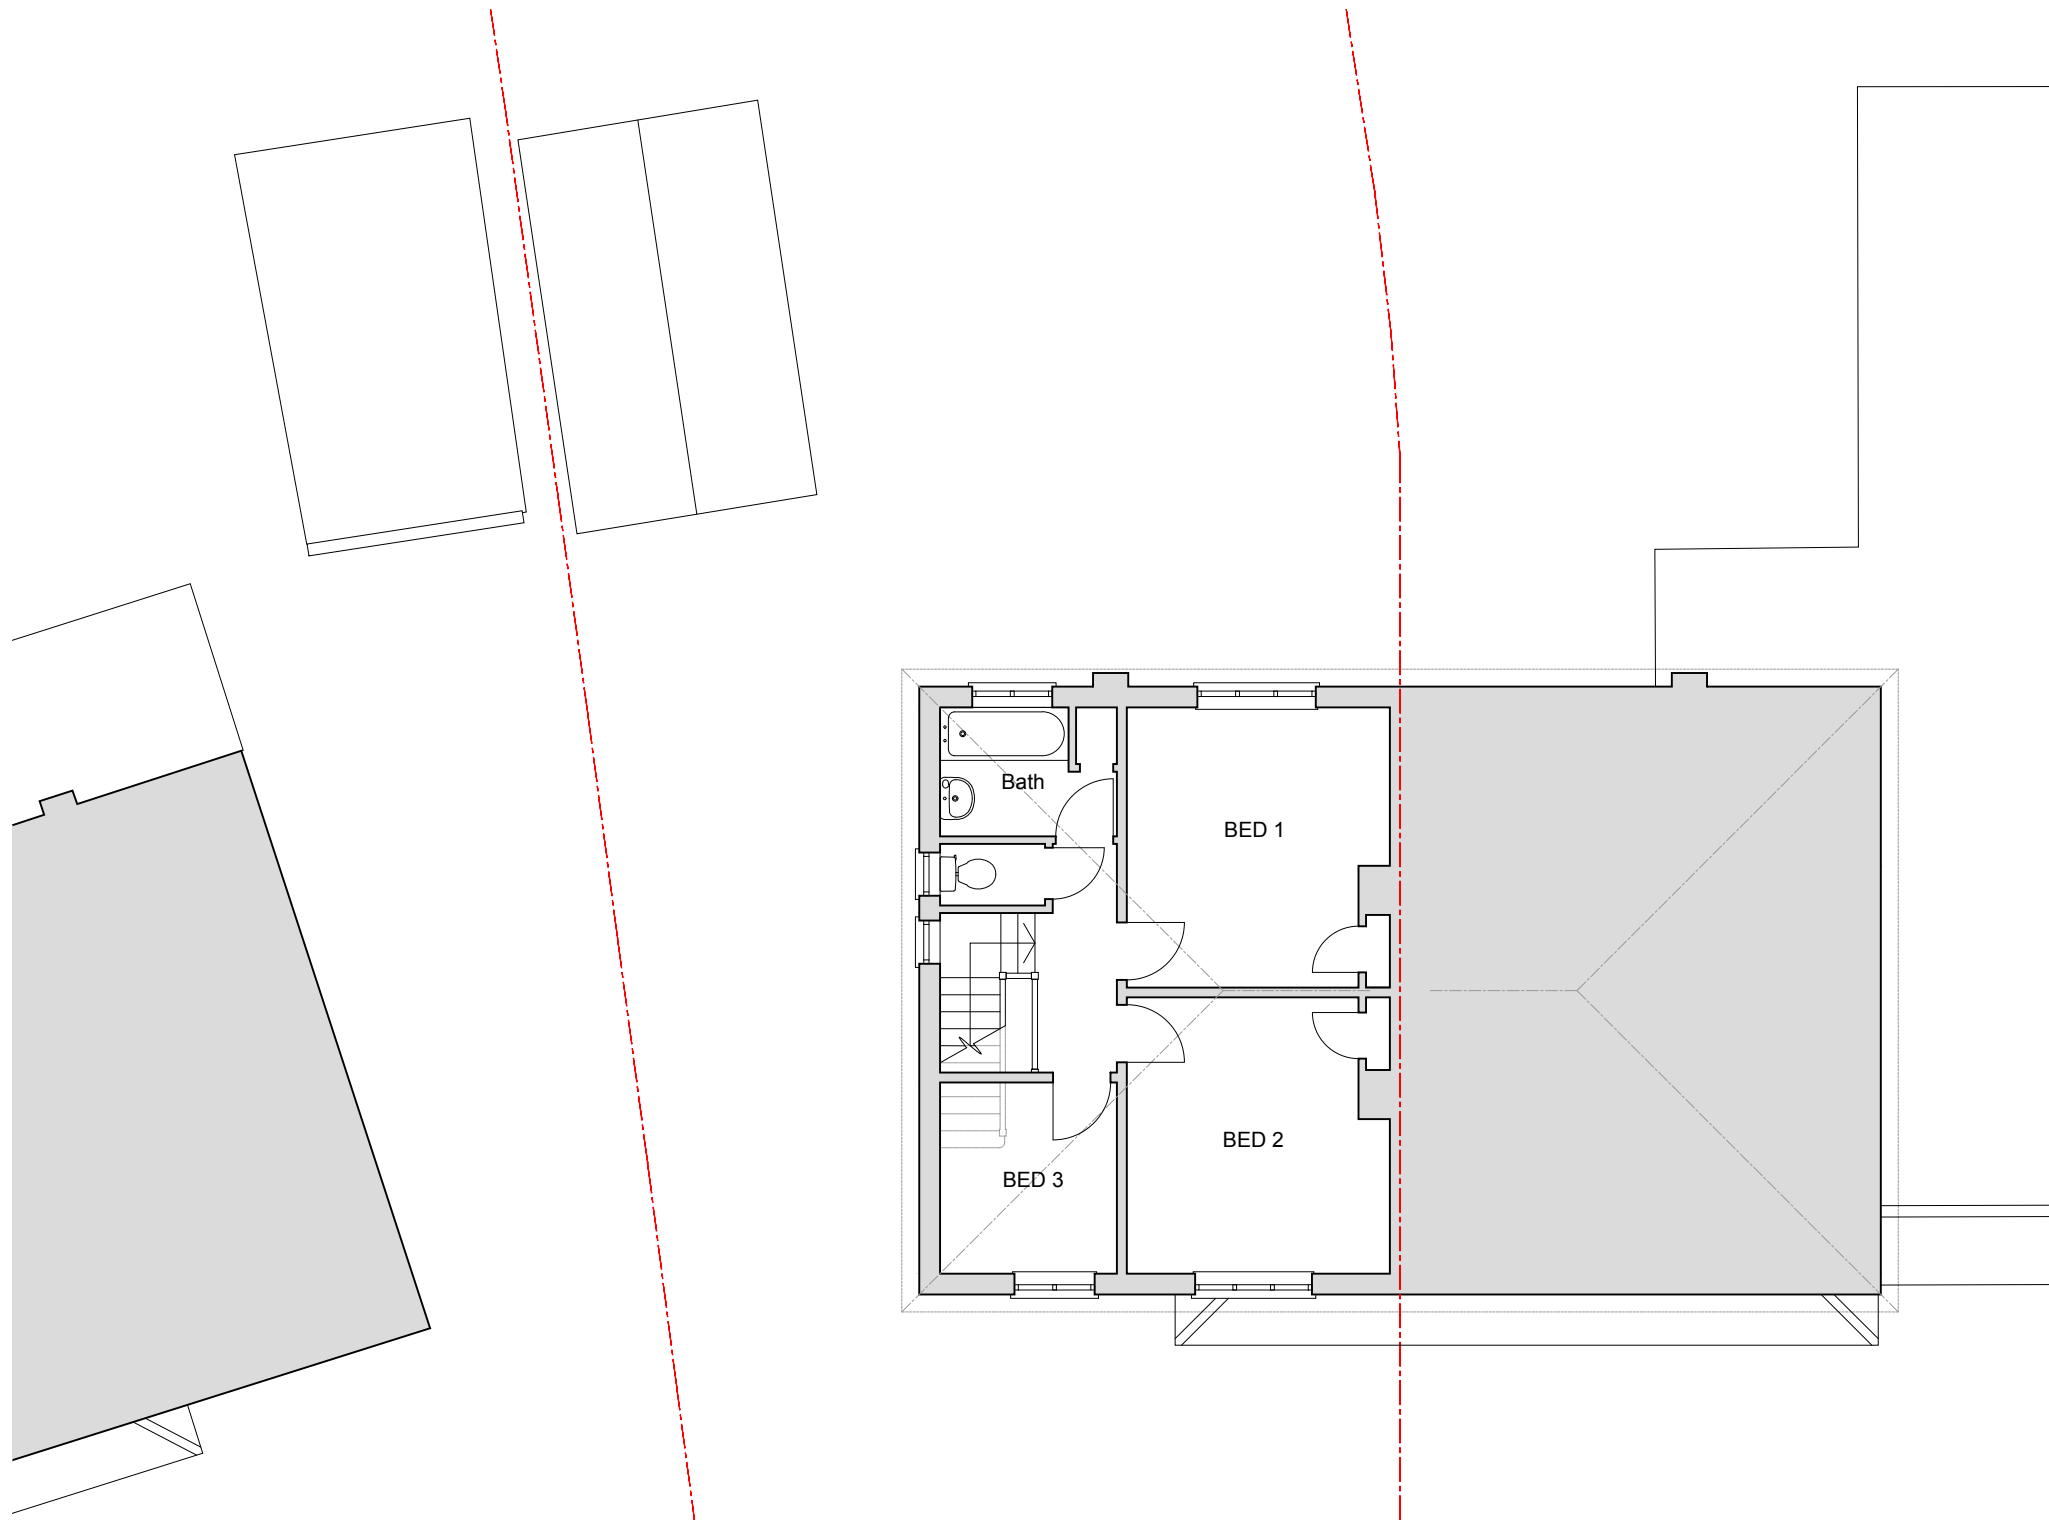

EXISTING FIRST FLOOR PLAN

SCALE 1 : 100

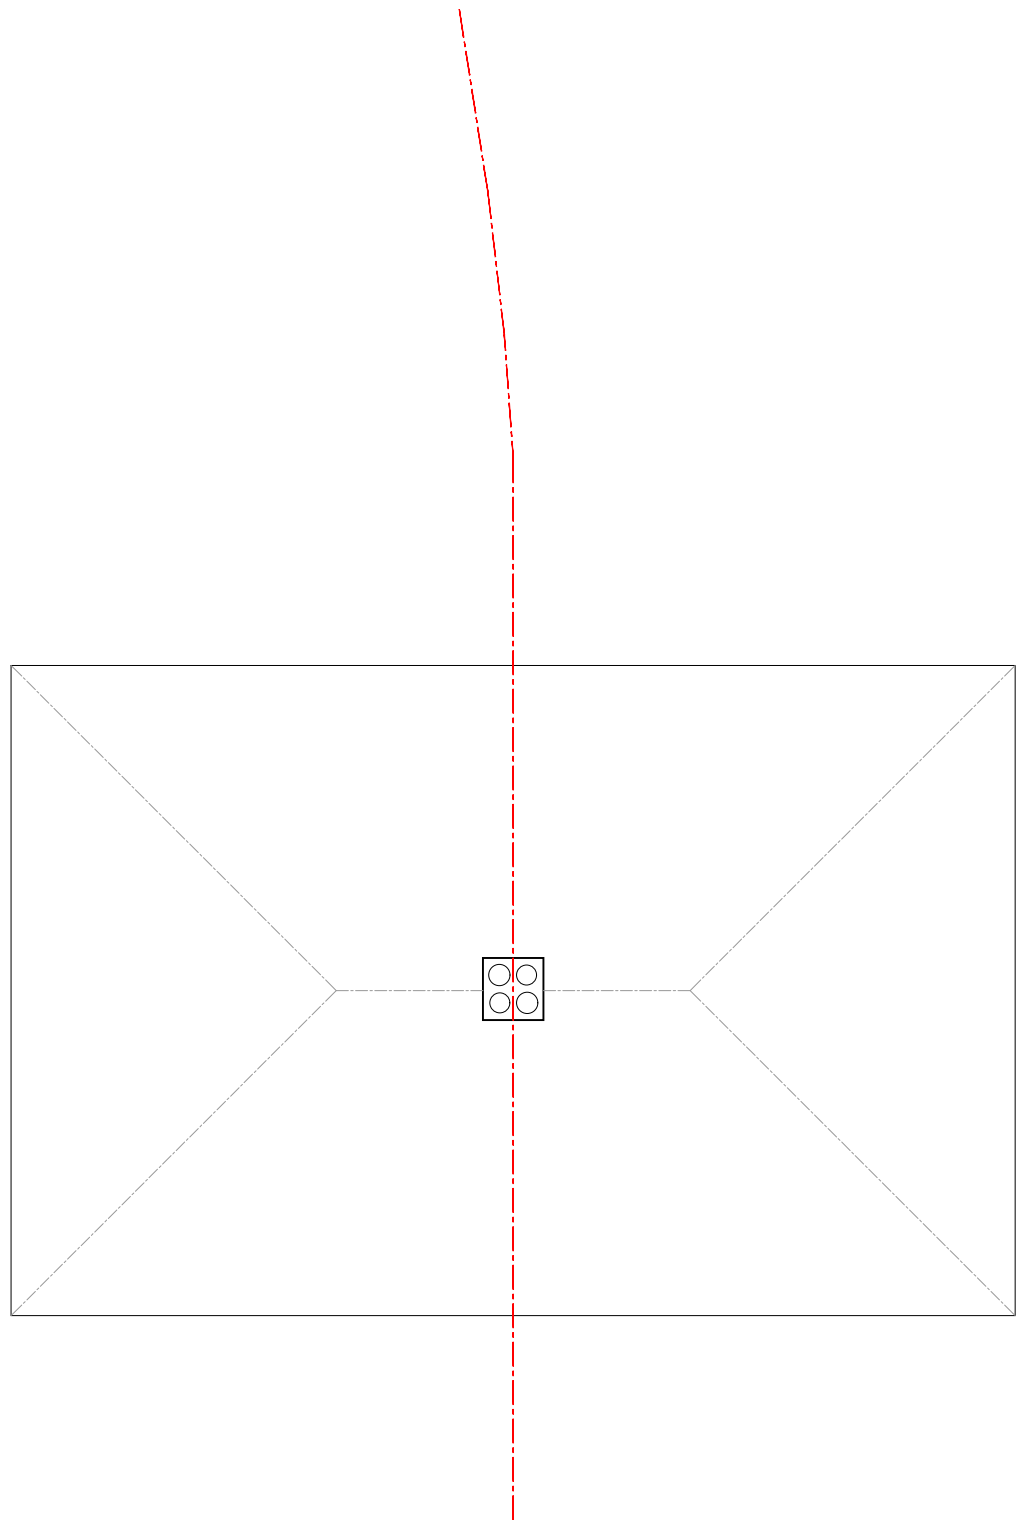

EXISTING ROOF PLAN

SCALE 1 : 100

NOTES

© SpaceOffice - THIS DRAWING AND DESIGN REMAINS THE COPYRIGHT AND INTELLECTUAL PROPERTY OF SPACE OFFICE LIMITED (SpaceOffice) AND SHALL NOT BE COPIED IN ANY FORMAT WITHOUT APPROVAL.

THIS DRAWING IS TO BE READ IN CONJUNCTION WITH ALL OTHER DRAWINGS AND DOCUMENTS PROVIDED. THE CONTRACTOR MUST CHECK ALL DIMENSIONS ON SITE BEFORE PLACING ORDERS FOR MATERIALS OR SHOP FABRICATIONS OR COMMENCING WORKS ON SITE. ANY DISCREPANCIES SHOULD BE NOTIFIED BEFORE PROCEEDING.



Client:
MR ZAMIR

Project:
EXTENSIONS & ALTERATIONS
WITHIN PERMITTED DEVELOPMENT RIGHTS

Location:
10 PEGS GREEN CLOSE, READING RG30 2NH

Drawing Title:
EXISTING PLANS

Date: JUN 2020	Sheet Size: A1	Drawn: MC
-------------------	-------------------	--------------

Drawing No: P2010-02	Revision:
-------------------------	-----------