



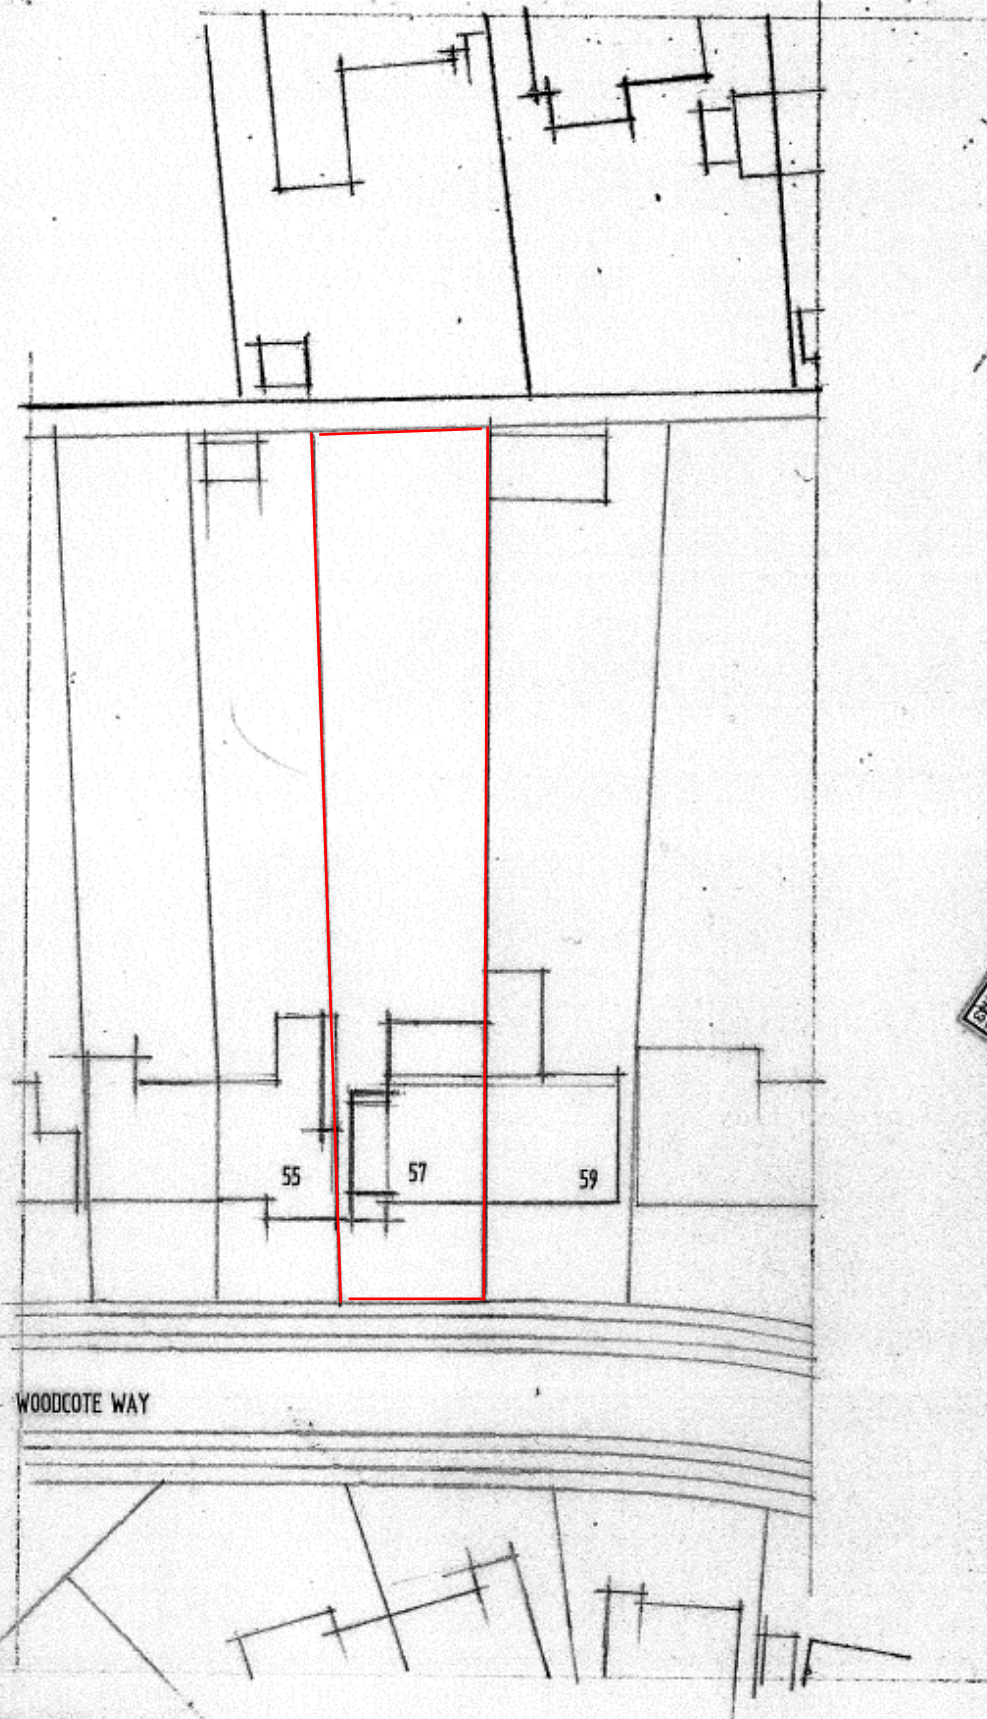

SITE PLAN 1 : 500

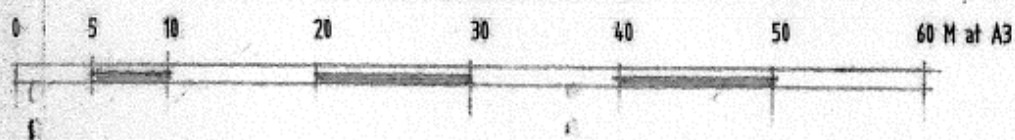

All dimensions to be checked on site and the Architect notified of any discrepancy before the work is put in hand. All Copyrights reserved.



LOCATION PLAN 1 : 1250

Client: MR & MRS M MURPHY

KEITH G HALSON RIBA Chartered Architect
27 Ancliffe Green
Henley-on-Thames
RG9 1TR
Tel: 01491 414018

Project: PROPOSED EXTENSIONS
57 WOODCOTE WAY CAVERSHAM
READING RG4 7HL

Drawing: LOCATION : SITE PLANS

Scale: as shown Date: JUNE 2018

Dwg.no: 2017 : 2333 : A3 : 1 Rev: