


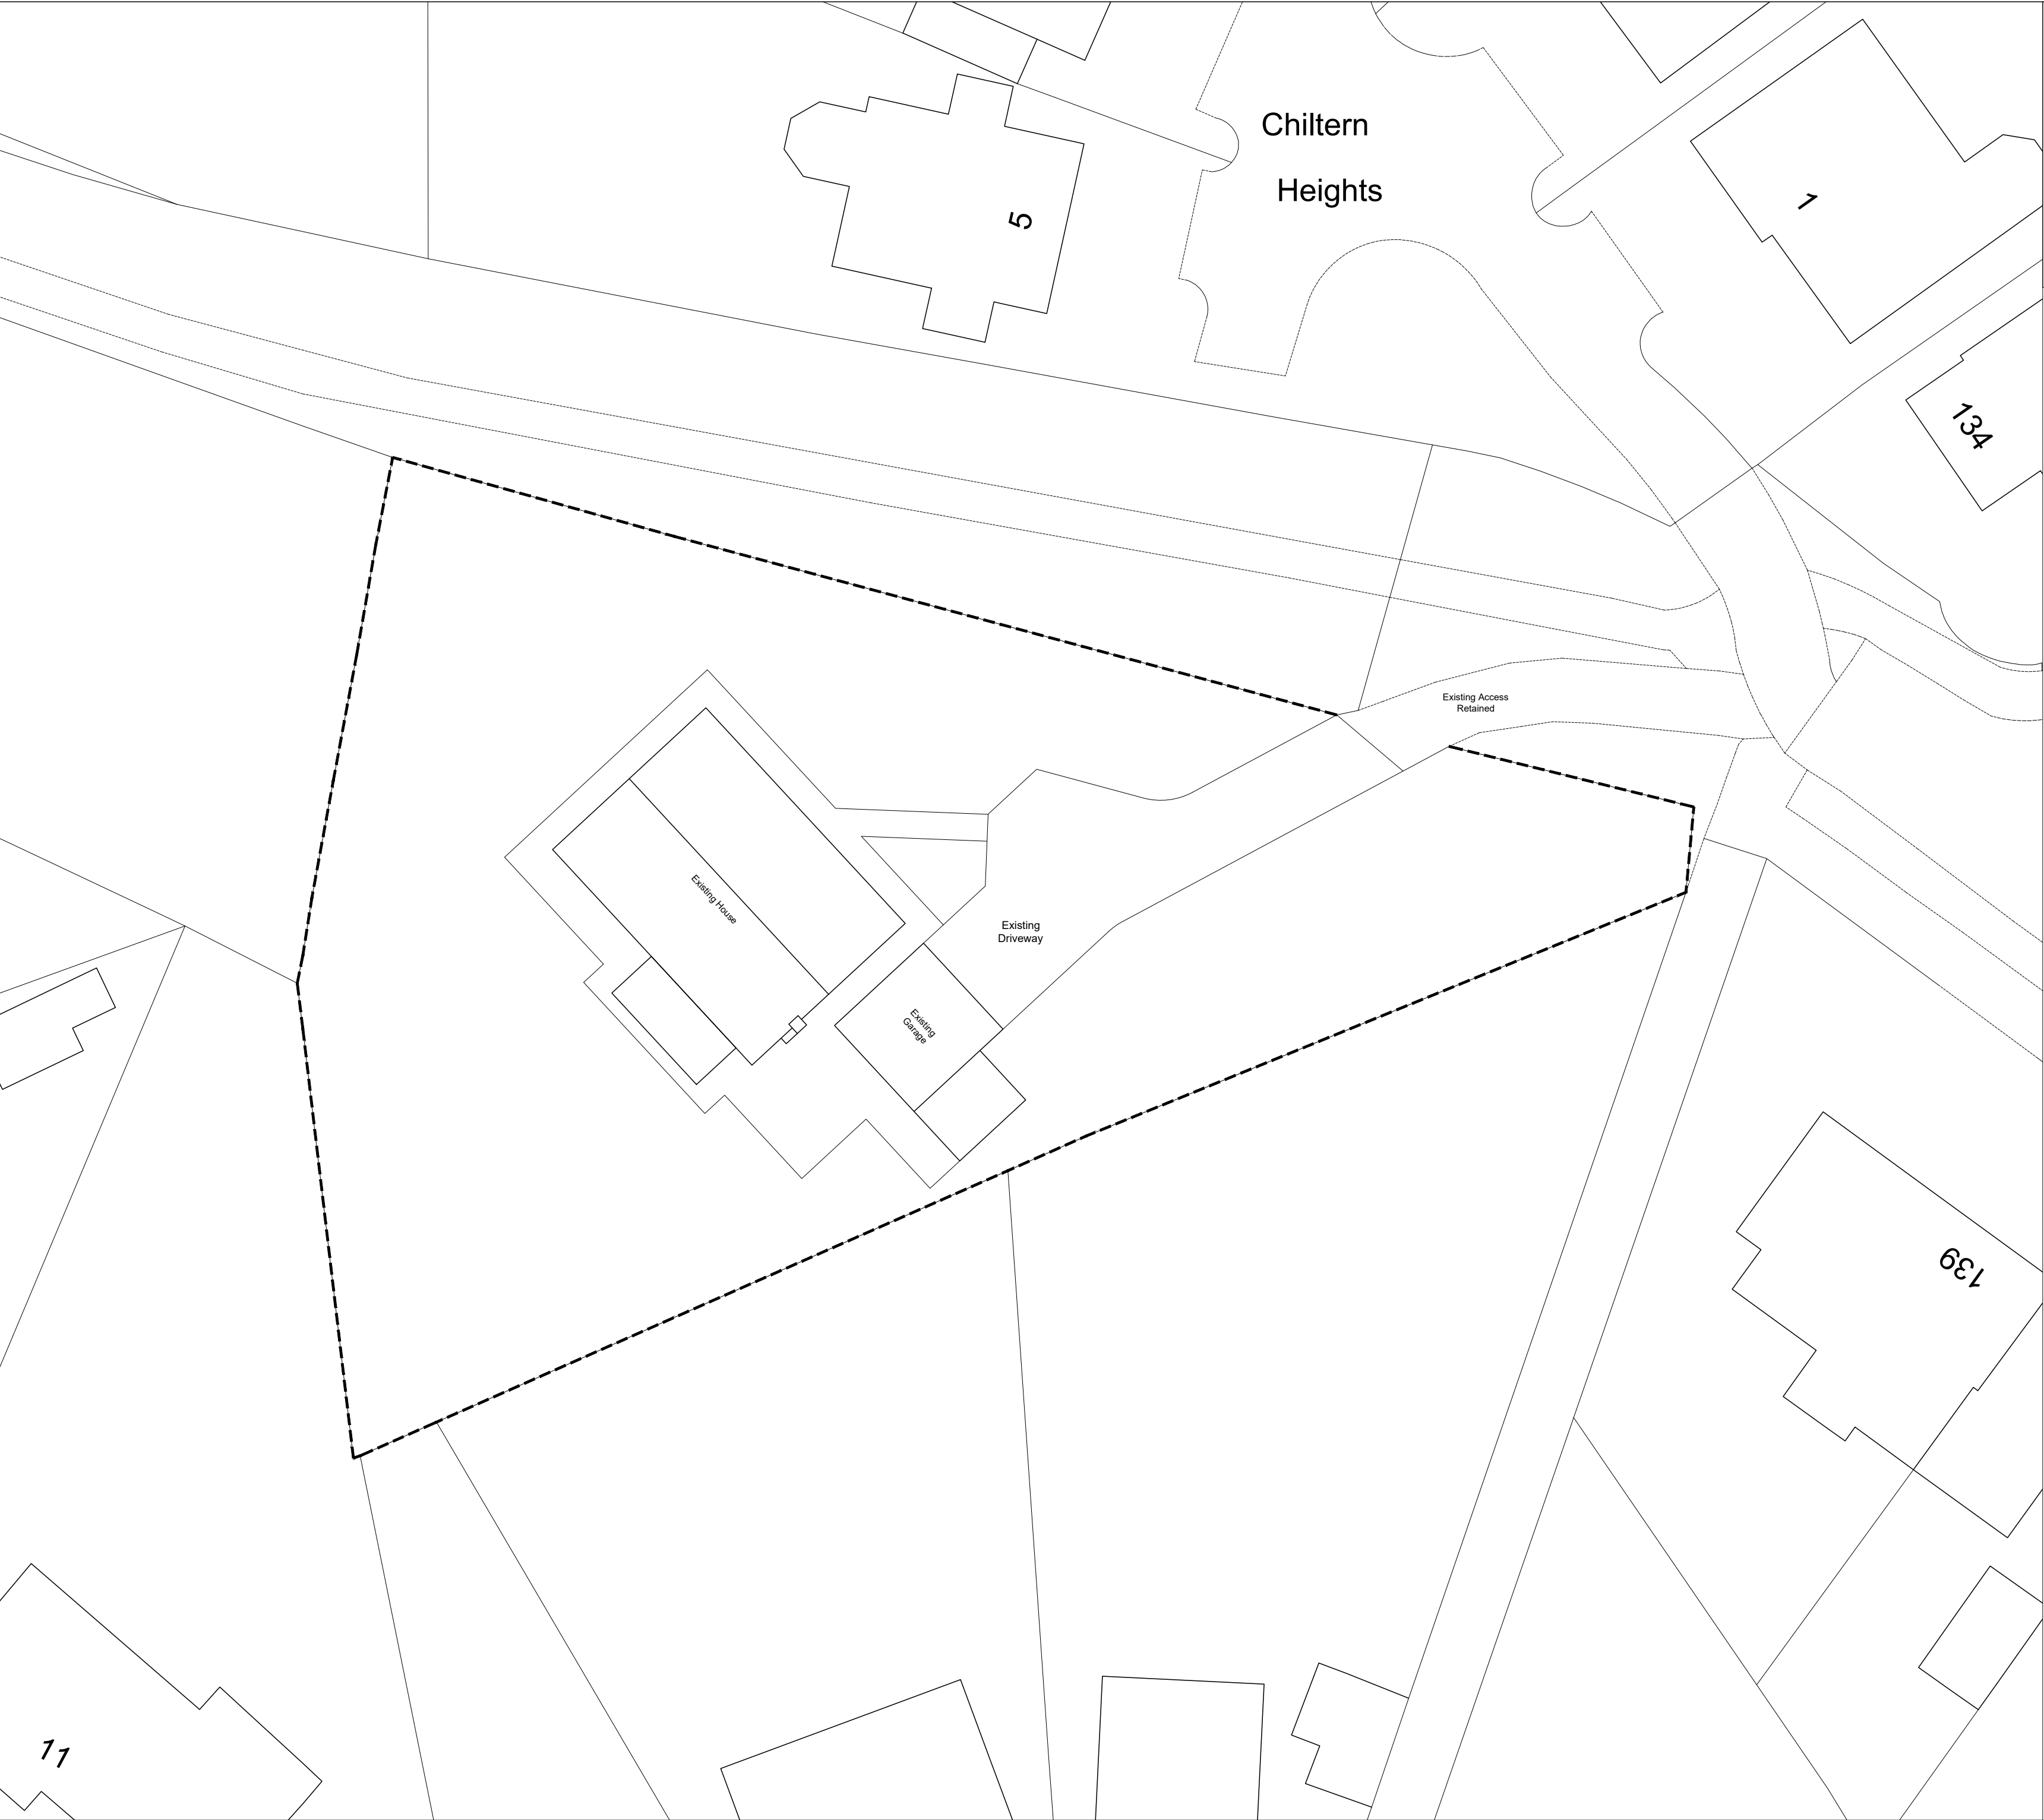

North

SITE PLAN - Scale 1:200

0510

Scale (m)

A	20.04.20	Planning
---	----------	----------

Revisions

Client

Project	Extension of Existing House 149 Chiltern Road Caversham Reading RG4 5JG		
Status	Planning		
Date	2020.04.20		
Scale	1:200	Size	A2
Title	Existing Site Plan		
Number	18.14-101	Revision	A

Spires Architects

9 Monks Way | Reading | RG30 3DP
Tel 07495 529905