



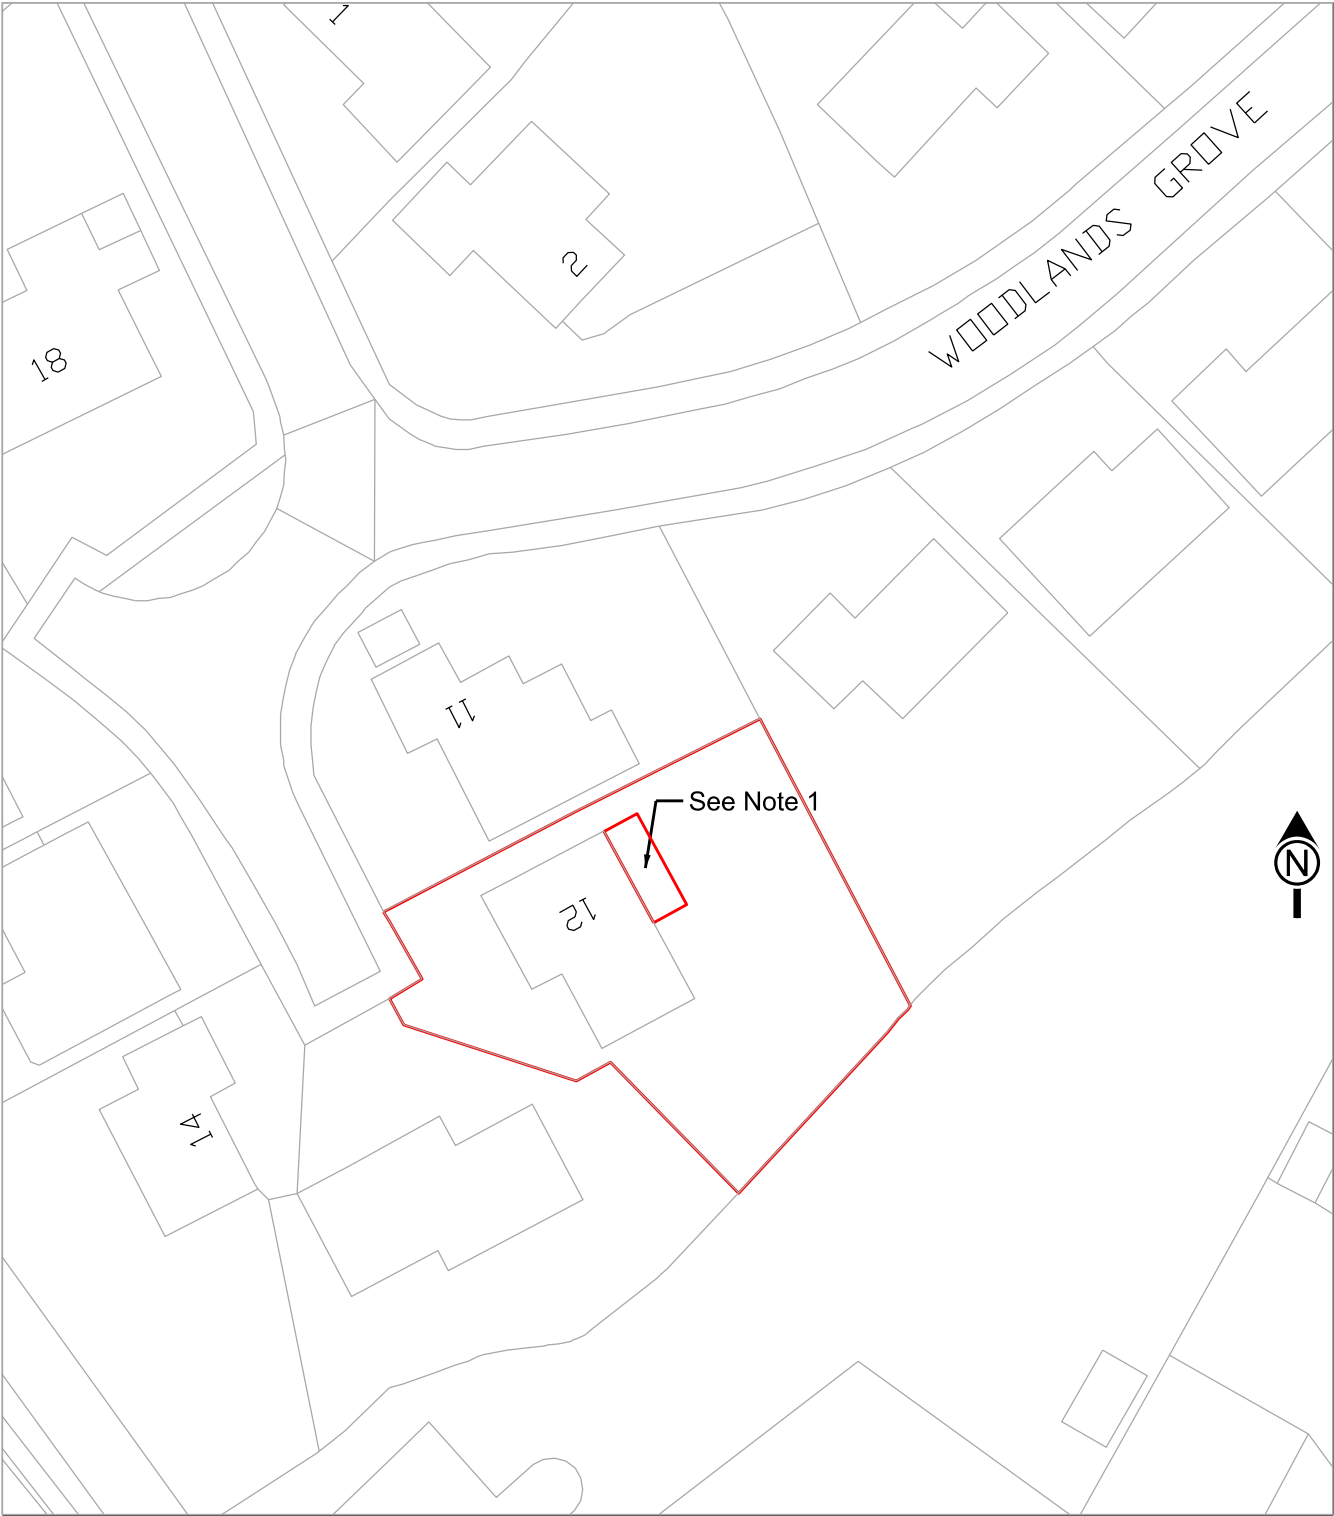

ReQuestAPlan
Map Number: TQRQM20091175341865
© Crown copyright and dataset rights 2020 OS 100042766

Site Plan 1 : 500

Note 1. Proposed rear kitchen extension.
 No nearer the boundary fence.

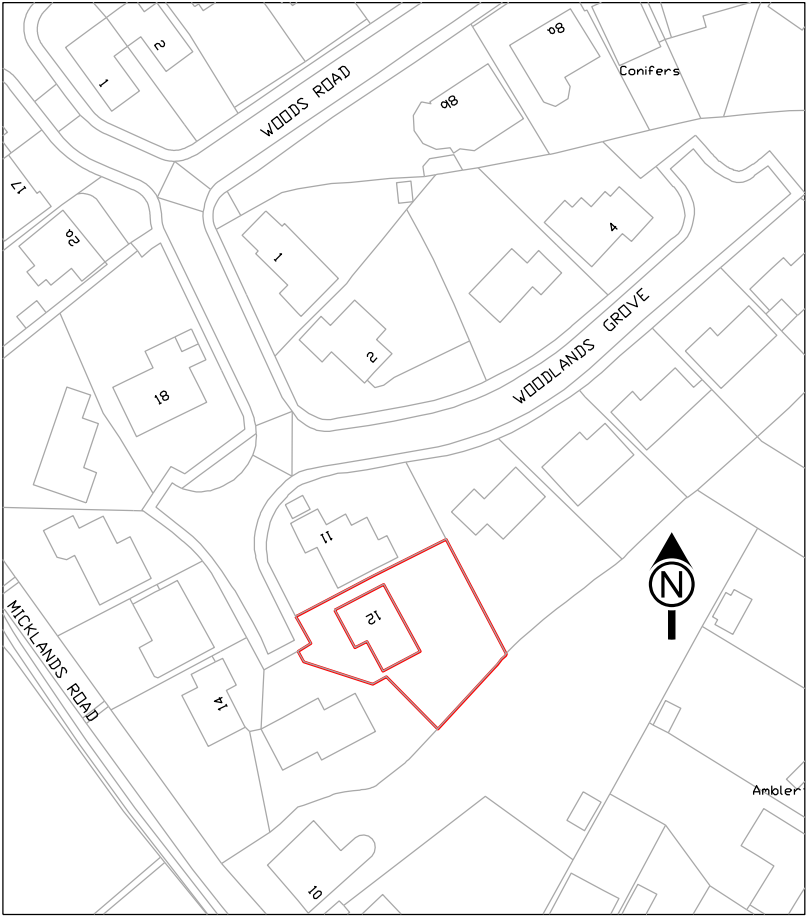

ReQuestAPlan
Map Number: TQRQM20091174722550
© Crown copyright and dataset rights 2020 OS 100042766

Location Plan 1 : 1250



Revision Details	By	Date	Suffix
FOR INFORMATION			
Client Details			
Miss N Cale and Mr. M Marnell 12 Woodlands Grove Reading RG4 6ND			
Drawing Title			
Site Plan			
Location Plan			
Email:			
Telephone:			
Reference No:			
Contract:			
Single storey rear kitchen extension, and an internal garage conversion.			
Drw:	M Marnell		
Date:	June 2020		
Scale: 1:500 1:1250	Size:	ISO A3	
Drawing Number			Rev.
WG12-SL-SL-02			