






PROPOSED FRONT ELEVATION
265 OXFORD ROAD, READING - RG1 7PY

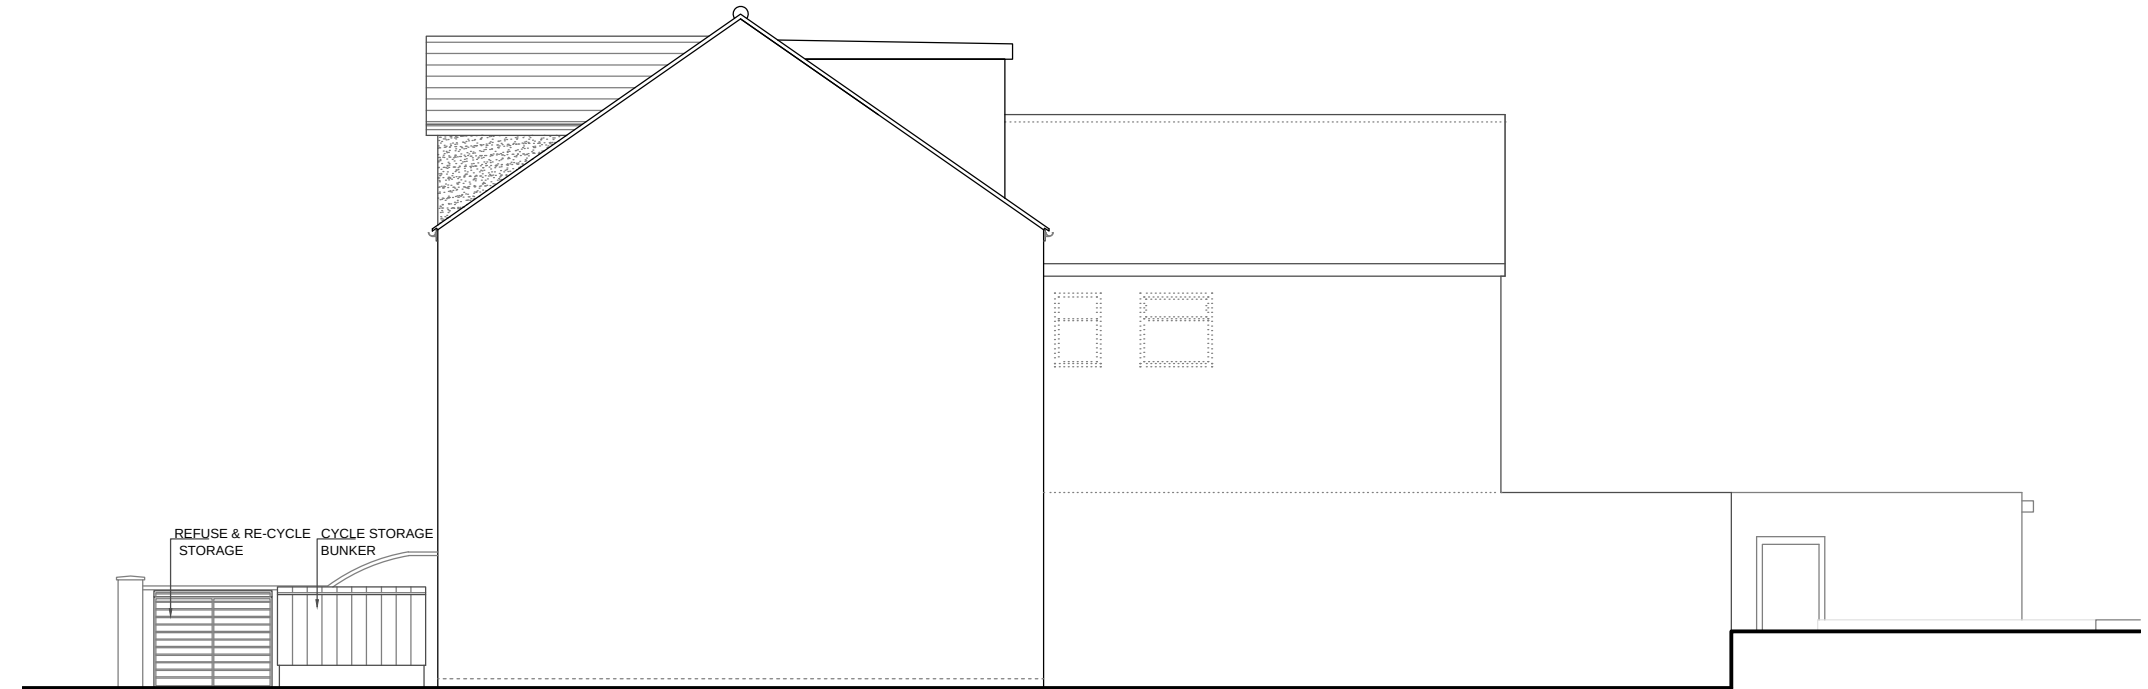


PROPOSED SIDE ELEVATION
265 OXFORD ROAD, READING - RG1 7PY

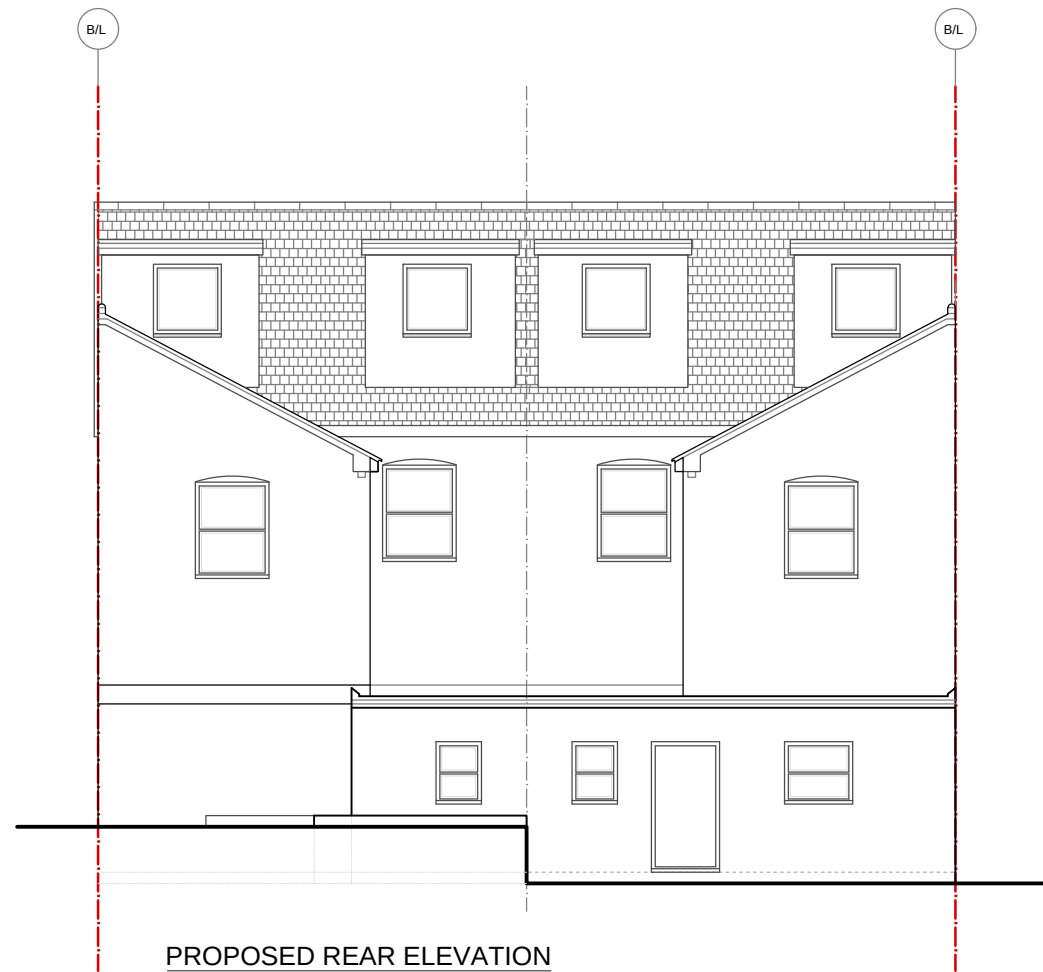

PROPOSED REAR ELEVATION
263-265 OXFORD ROAD, READING - RG1 7PY

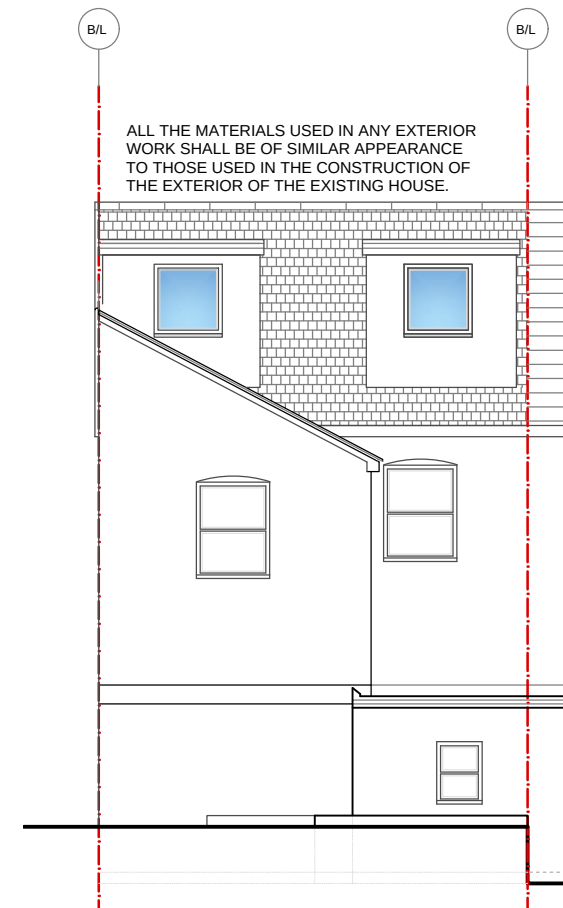


PROPOSED REAR ELEVATION
265 OXFORD ROAD, READING - RG1 7PY

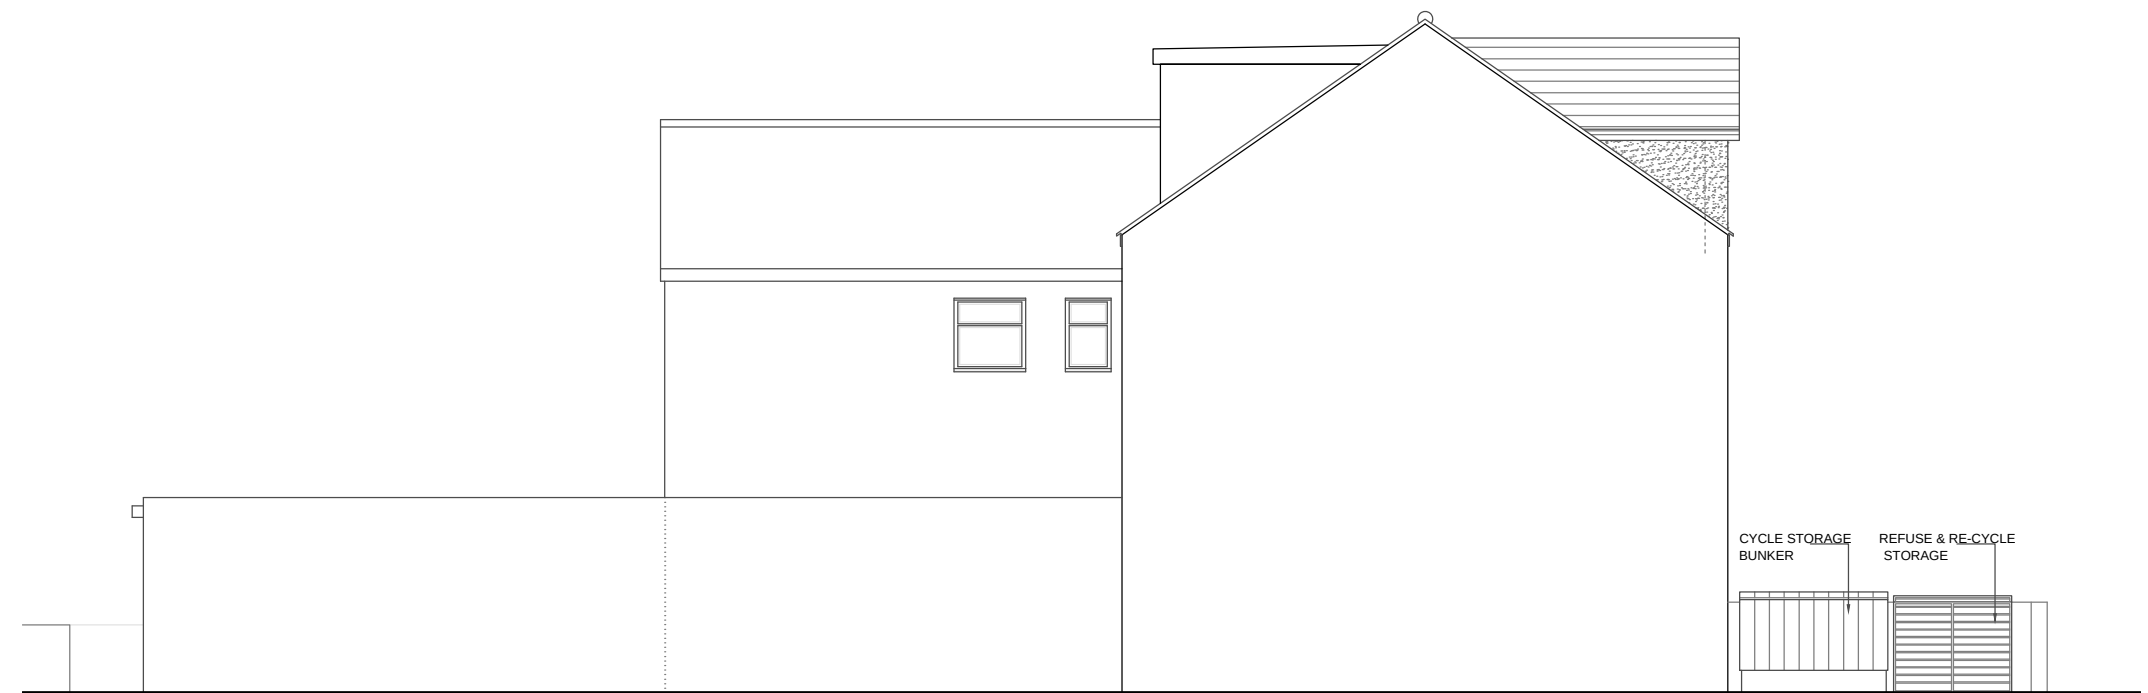

PROPOSED SIDE ELEVATION
263 OXFORD ROAD, READING - RG1 7PY



12 Stanton Close, Earley, Berkshire. RG6 7DX
Contact : 0118 327 9645
www.arcadia-design.co.uk

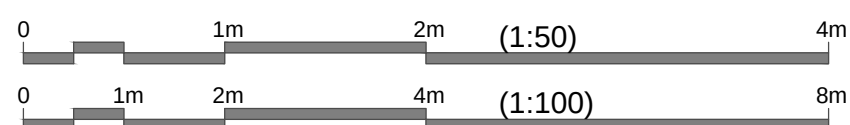

NOTES:

1. THIS DRAWING IS COPYRIGHT AND SHOULD NOT BE REPRODUCED WITHOUT THE WRITTEN APPROVAL OF ARCADIA DESIGN CONSULTANTS.
2. ALL DIMENSIONS TO BE CHECKED ON SITE AND ANY DISCREPANCIES BROUGHT TO THE ATTENTION OF THE ARCADIA DESIGN CONSULTANTS.
3. NO DIMENSIONS TO BE SCALED.
4. THIS DRAWING IS TO BE READ IN CONJUNCTION WITH ALL OTHER RELEVANT ARCHITECTS, SERVICE ENGINEERS AND STRUCTURAL / CIVIL ENGINEERS DRAWINGS AND SPECIFICATIONS.
5. ALL RIGHTS RESERVED.

P L A N N I N G I S S U E

B	20/07/20	Elevations revised to planning officer's comments			PROJECT FLAT CONVERSION AT 265 OXFORD ROAD, READING, BERKSHIRE - RG1 7PY		
	REV.	DATE	DESCRIPTION				
	DWG NO:	PL/A443/12	SCALE	1:100 @ A2		DRAWING TITLE PROPOSED ELEVATIONS	
	DATE	NOV. 2019	DRAWN BY				