


NOTES
For use in the precise named location only.

Copyright reserved by Pitch, Architects Limited

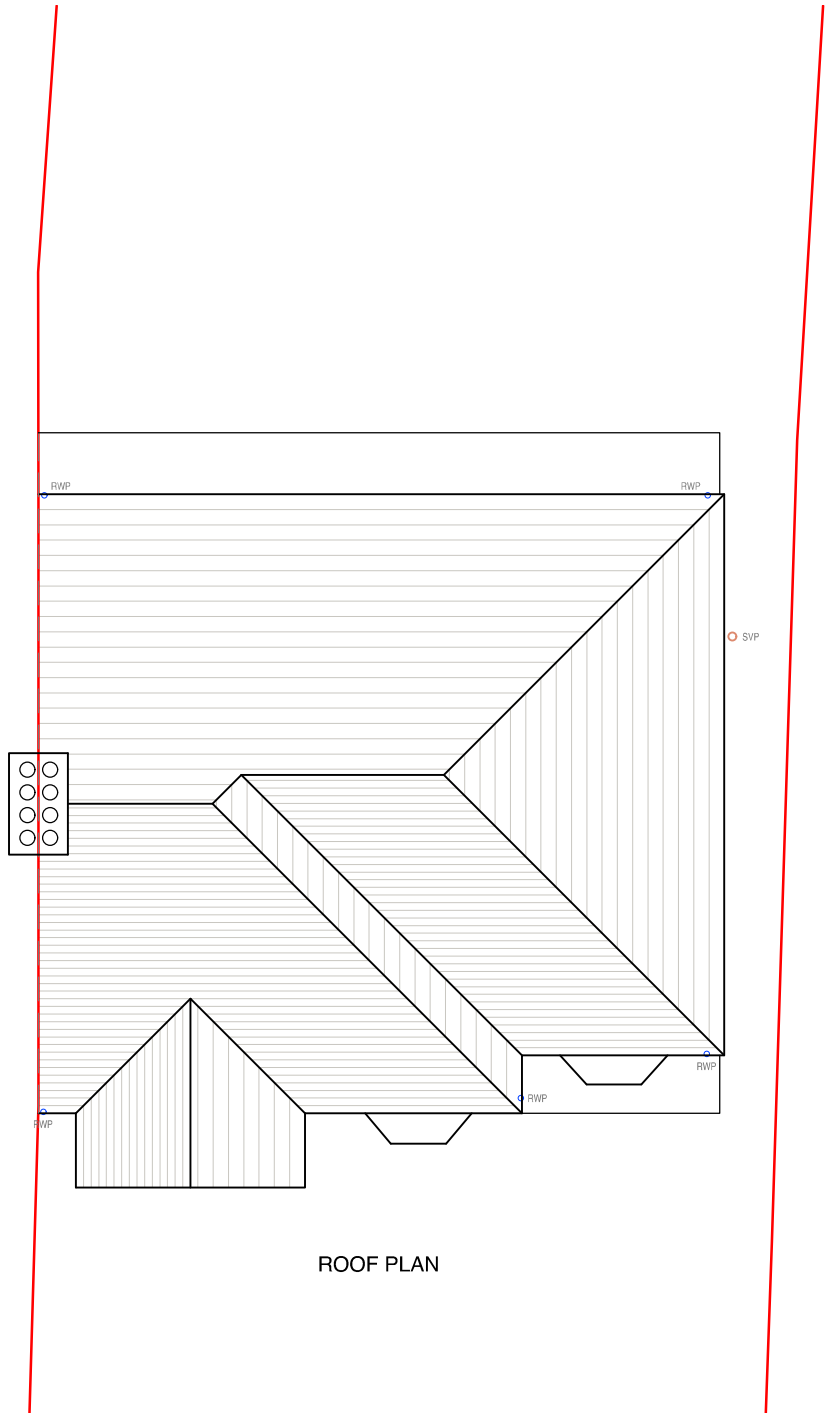

ROOF PLAN



Rev - Date - Revision -

	a. 1 Chiltern Court, 37 St.Peter's Avenue, Caversham, Reading, RG4 7DH t. 0118 948 4618 e. info@pitcharchitects.co.uk w. www.pitcharchitects.co.uk	Project Title Proposed Alterations to 18 Woodcote Way, Caversham Heights, RG4 7HE Client Name Mr & Mrs Shepherd	Drawing Title Existing Floor Plans				
			Drawing Scale 1:100 @ A3	Date Oct '19	Status Planning	Drawn/checked KM/MC	
			Drawing Ref 19078 - SU - 003 -				Rev

© Pitch, Architects Limited