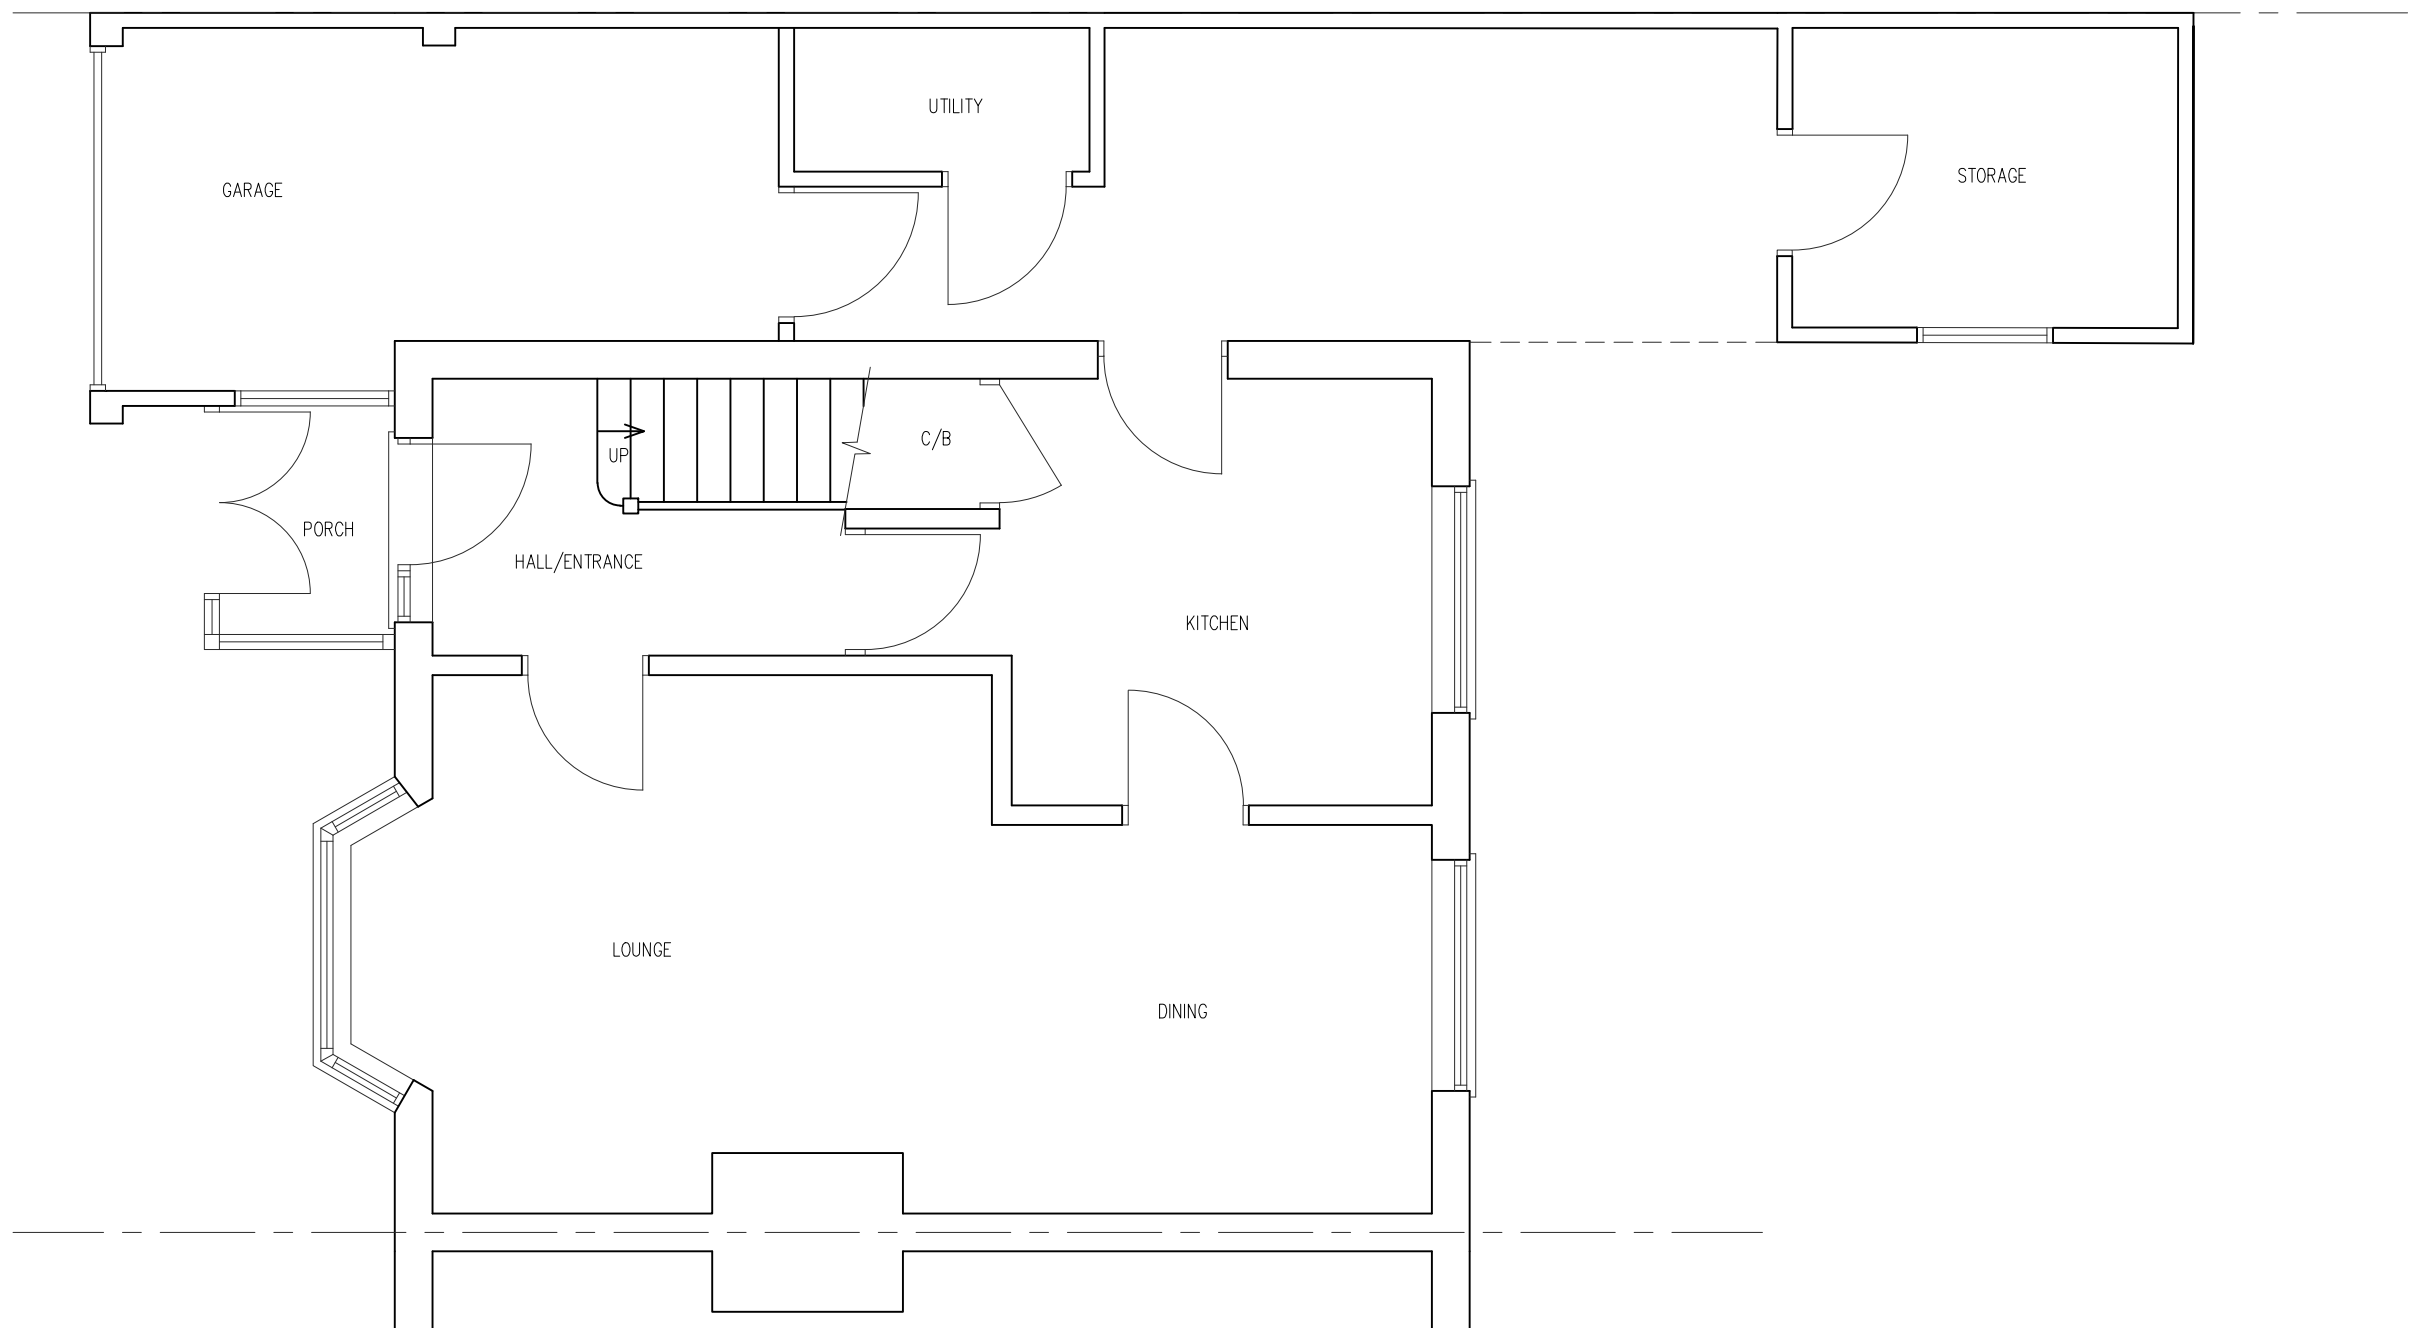


EXISTING GROUND FLOOR PLAN

PROJECT: 68 SURLEY ROW EMMER GREEN RG4 8NB	DRAWING TITLE: EXISTING GROUND FLOOR PLAN		CREATIVE DESIGN & STRUCTURE	UNIT 1, HENSON HOUSE, NEWTOWN ROAD HENLEY-ON-THAMES, RG9 1HG TEL: 01491411922	DRAWN: D.D.	DRAWING NO. 30620-01	REV.
					SCALE: 1:50 @ A3		
					DATE: NOV 2020		
					STATUS:		