


NOTES

For use in the precise named location only.

Copyright reserved by Pitch Architects Limited

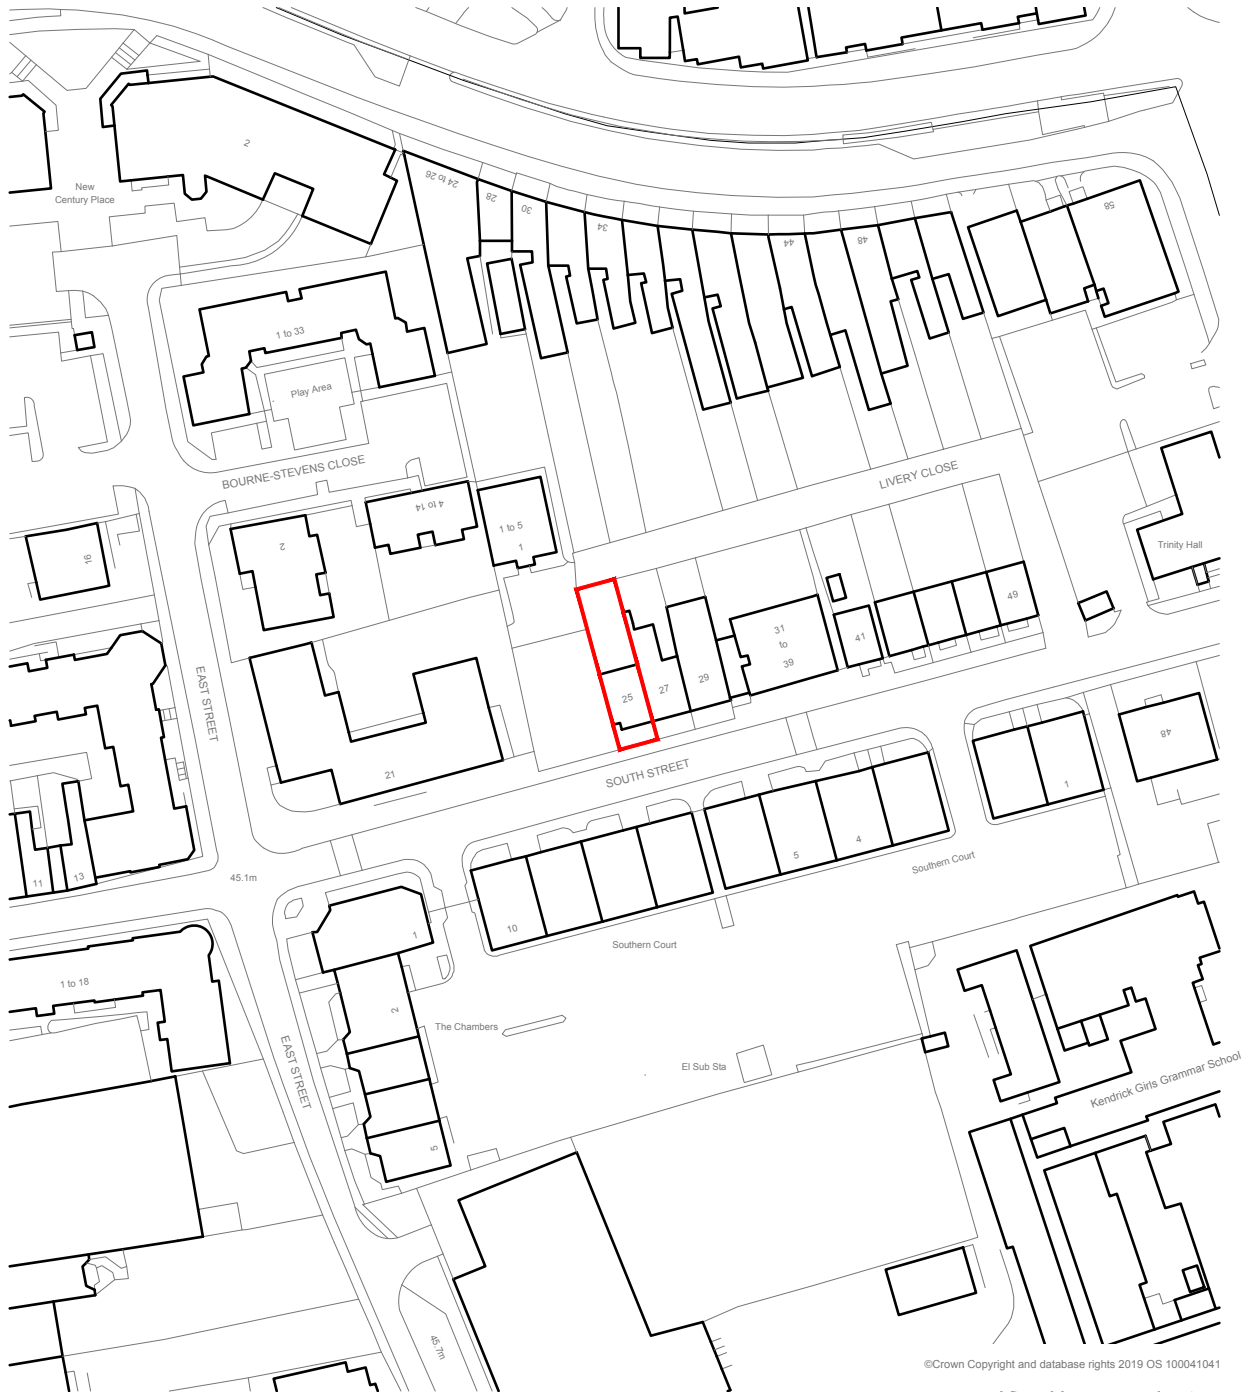

©Crown Copyright and database rights 2019 OS 100041041

Scale Bar (1:1250)



Rev - Date - Revision -

Drawing Title
Location Plan

Drawing Scale
1:1250 @ A4

Date
Oct '19

Status
Planning

Drawn/checked
MCKM

Drawing Ref

19077 - LO - 001 -

Rev

© Pitch Architects Limited

pitch.
ARCHITECTS

a. 1 Chiltern Court,
37 St. Peter's Avenue,
Caversham,
Reading,
RG4 7DH

t. 0118 948 4618

e. info@pitcharchitects.co.uk

w. www.pitcharchitects.co.uk


Project Title
Proposed Alterations
to
25 South Street,
Reading,
RG1 4QU

Client Name
Mr & Mrs Gilles

NOTES

For use in the precise named location only.

Copyright reserved by Pitch Architects Limited

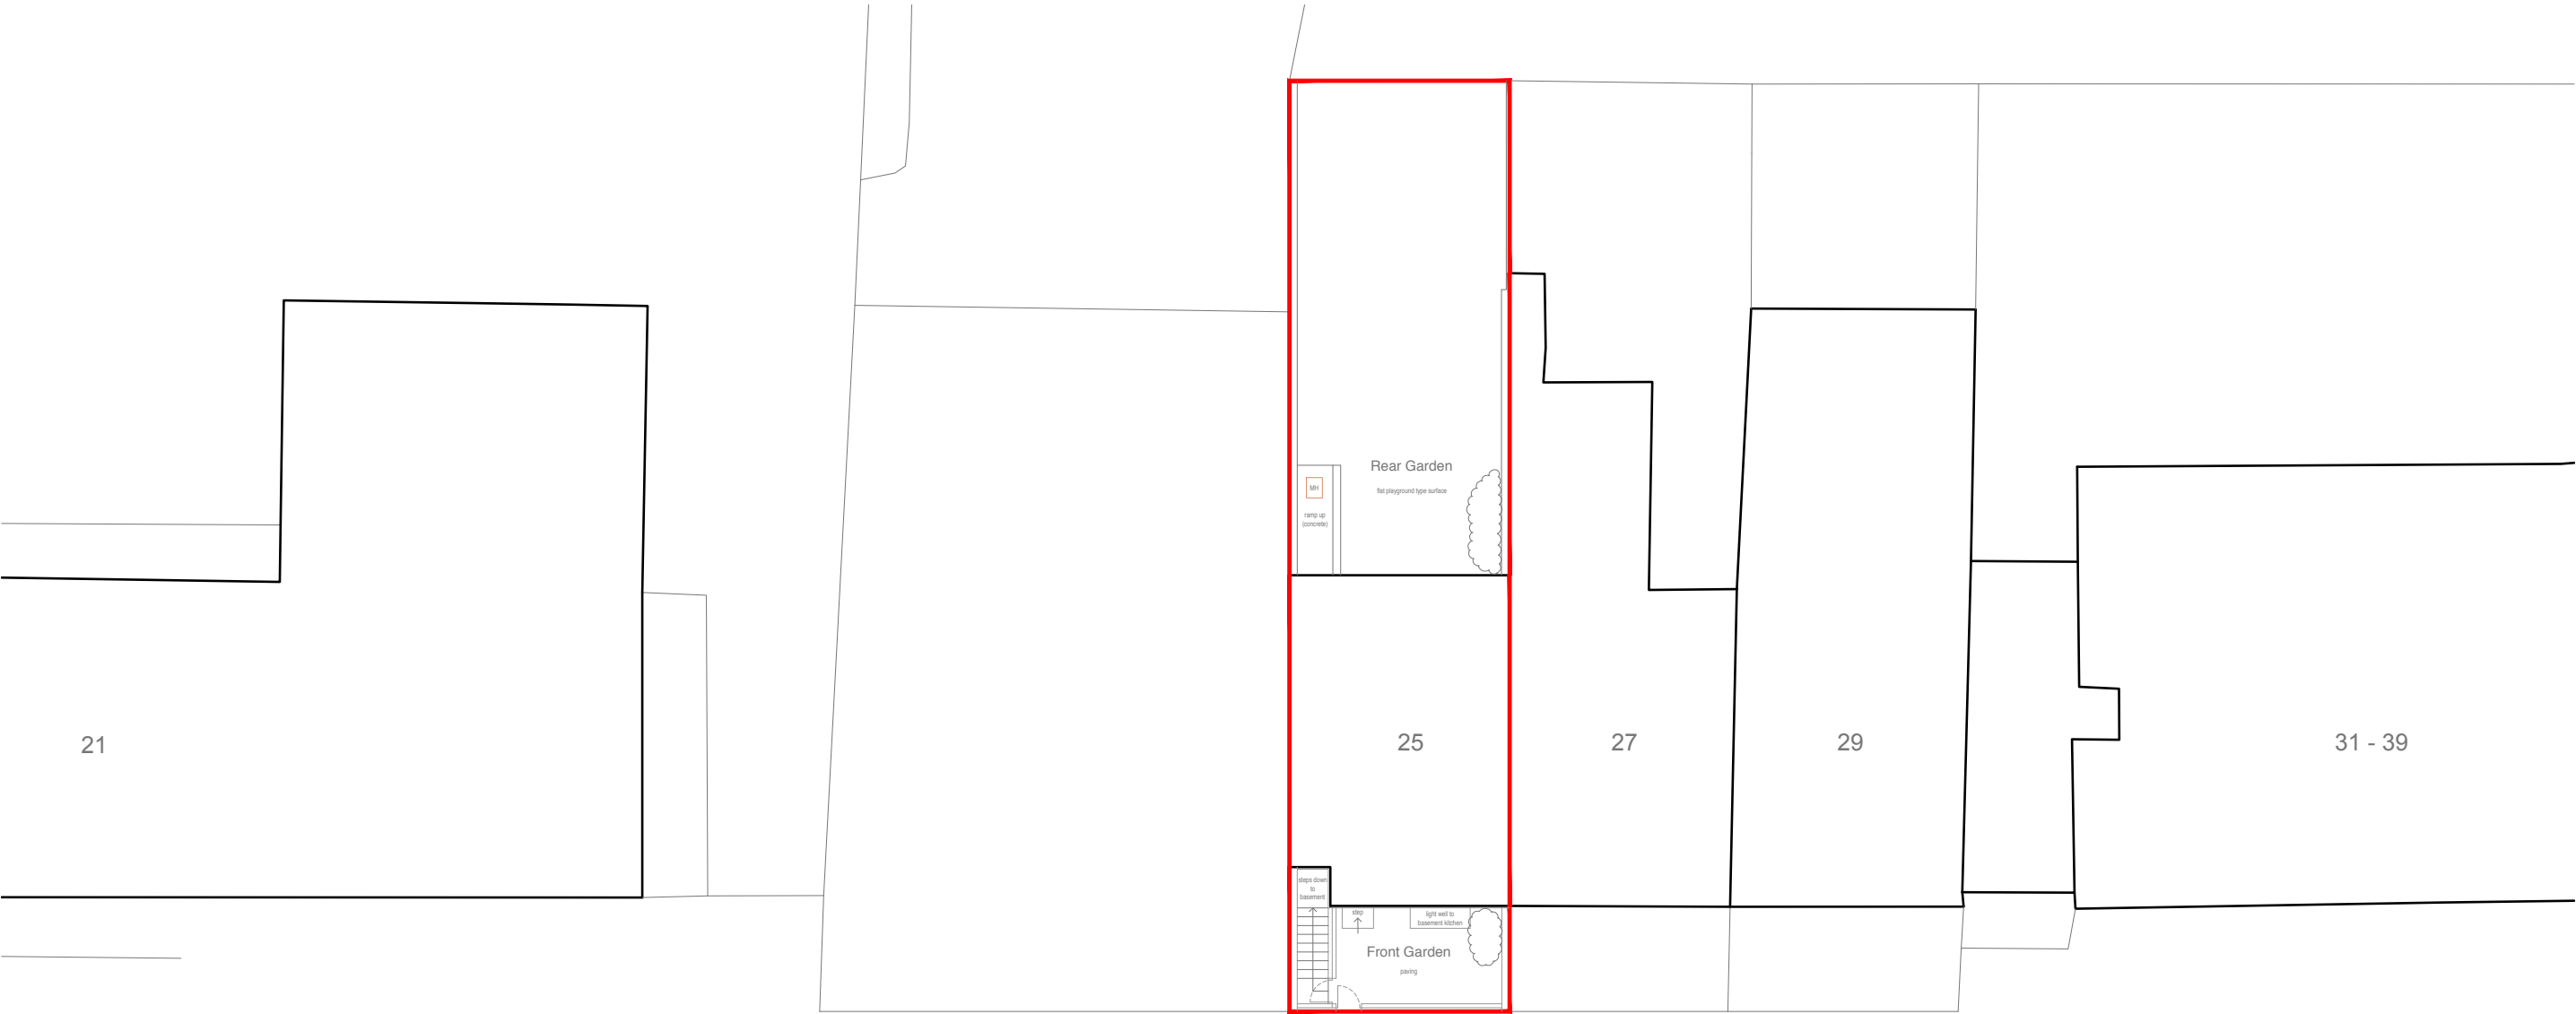

SOUTH STREET




	a. 1 Chiltern Court, 37 St.Peter's Avenue, Caversham, Reading, RG4 7DH t. 0118 948 4618 e. info@pitcharchitects.co.uk w. www.pitcharchitects.co.uk	Project Title Proposed Alterations to 25 South Street, Reading, RG1 4QU Client Name Mr & Mrs Gilles	Rev - Date - Revision -											
			Drawing Title Existing Site Plan (block plan) <table><tr><td>Drawing Scale</td><td>Date</td><td>Status</td><td>Drawn/checked</td></tr><tr><td>1:200 @ A3</td><td>Oct '19</td><td>Planning</td><td>MCKM</td></tr></table>				Drawing Scale	Date	Status	Drawn/checked	1:200 @ A3	Oct '19	Planning	MCKM
			Drawing Scale	Date	Status	Drawn/checked								
1:200 @ A3	Oct '19	Planning	MCKM											
<table><tr><td>Drawing Ref</td><td>Rev</td></tr><tr><td>19077 - SU - 001</td><td>-</td></tr></table>				Drawing Ref	Rev	19077 - SU - 001	-							
Drawing Ref	Rev													
19077 - SU - 001	-													


NOTES

For use in the precise named location only.

Copyright reserved by Pitch Architects Limited

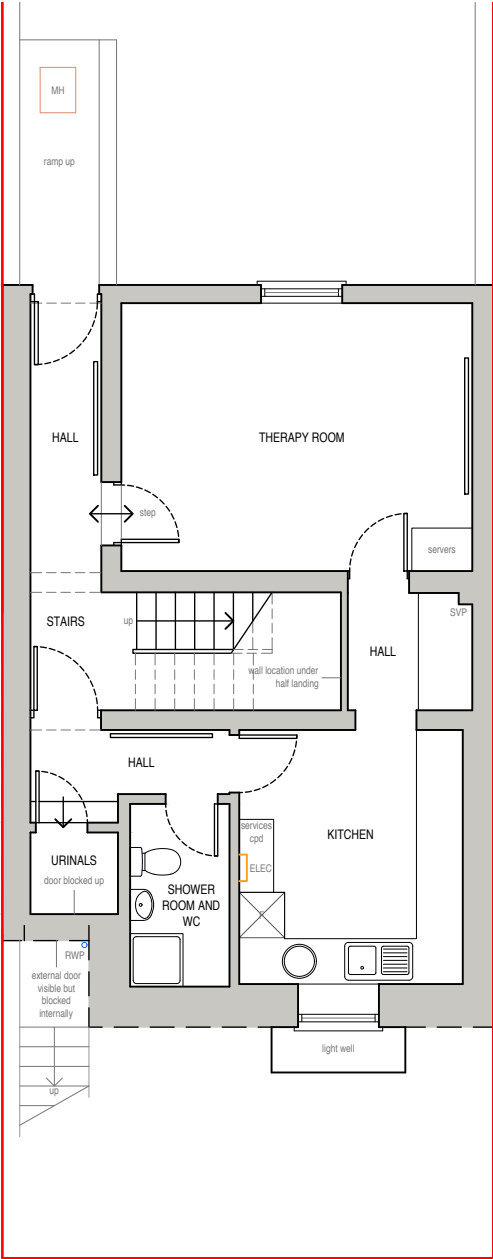

BASEMENT PLAN

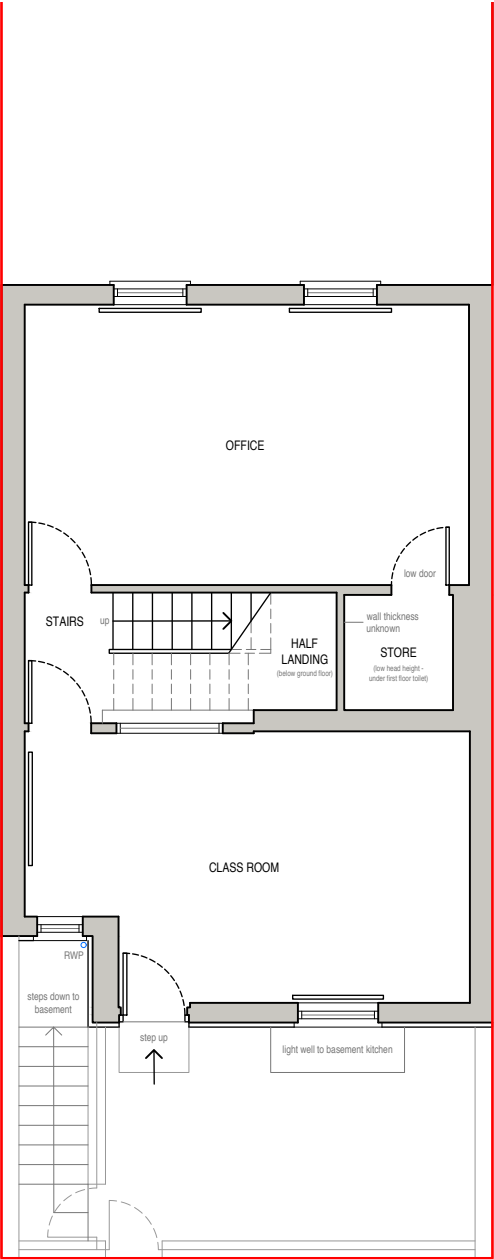

GROUND FLOOR PLAN



Scale Bar (1:100)



Rev - Date - Revision -

pitch.
ARCHITECTS

a. 1 Chiltern Court,
37 St.Peter's Avenue,
Caversham,
Reading,
RG4 7DH
t. 0118 948 4618
e. info@pitcharchitects.co.uk
w. www.pitcharchitects.co.uk

Project Title
**Proposed Alterations
to
25 South Street,
Reading,
RG1 4QU**
Client Name
Mr & Mrs Gilles

Drawing Title
Existing Floor Plans
Drawing Scale
1:100 @ A3
Date
Oct '19
Status
Planning
Drawn/checked
MCK/M
Rev




Drawing Ref
19077 - SU - 002 -

© Pitch Architects Limited

NOTES

For use in the precise named location only.

Copyright reserved by Pitch Architects Limited

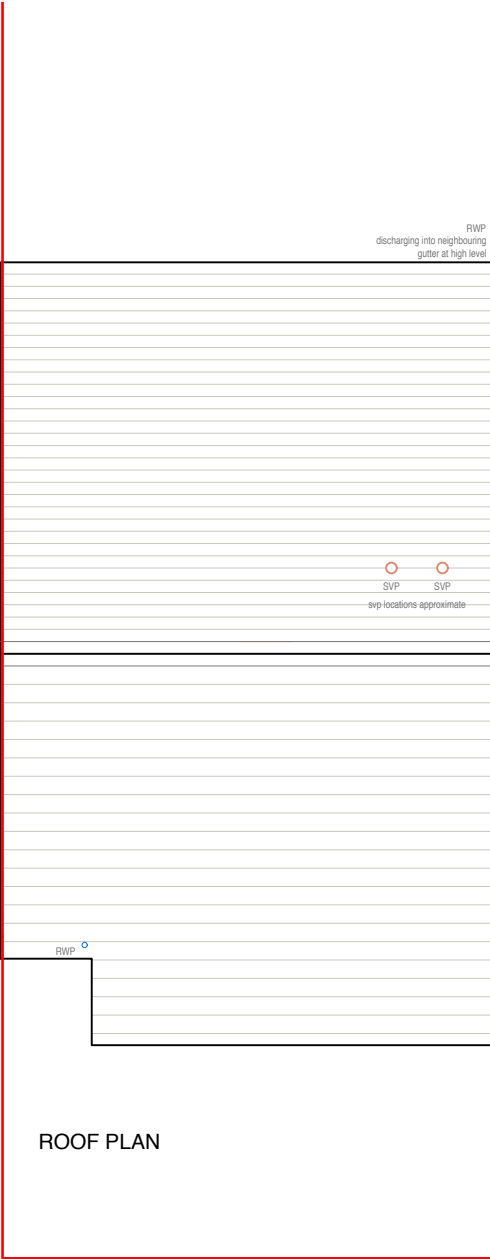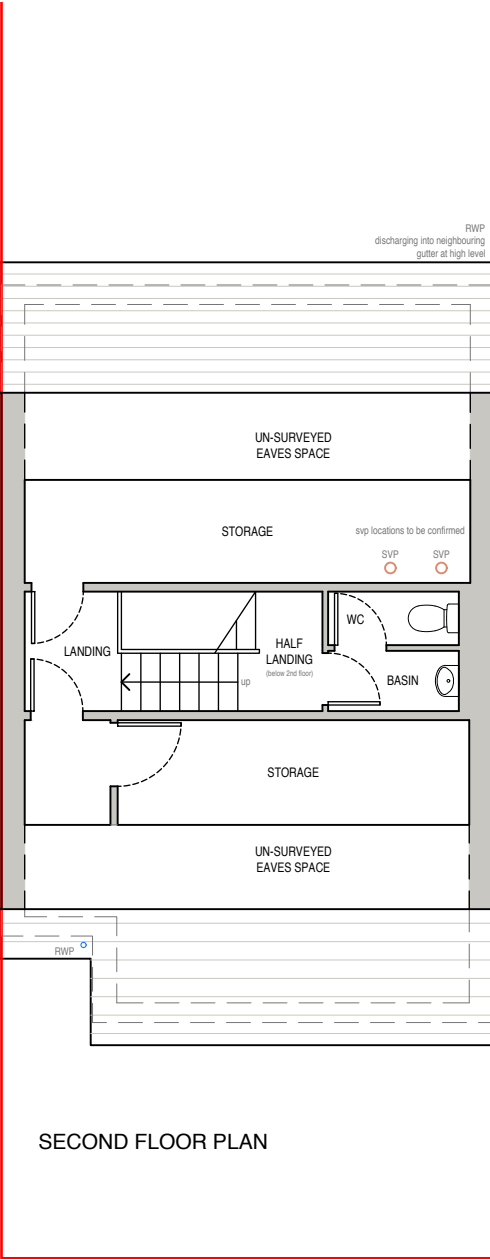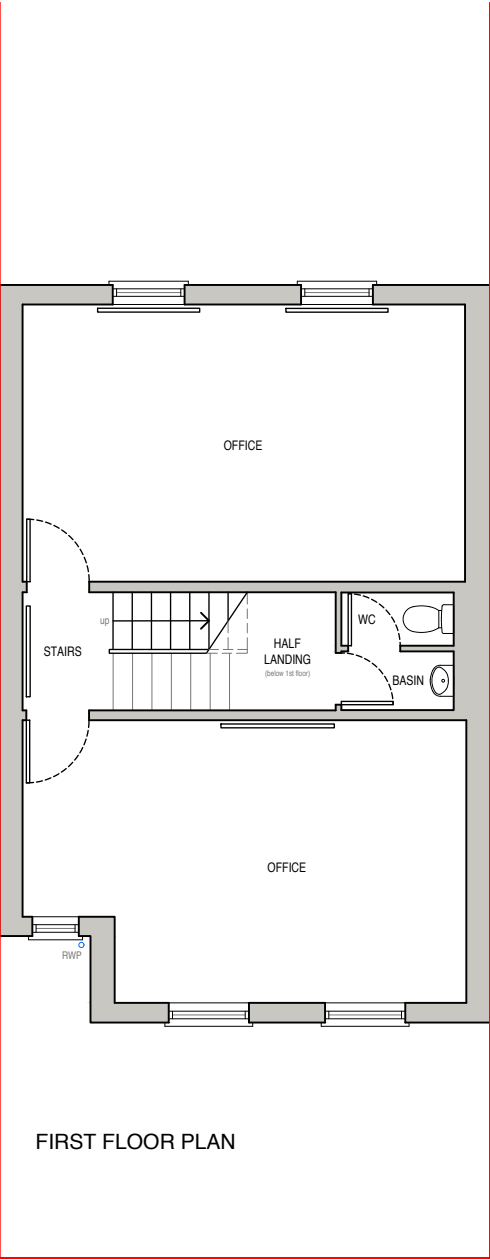

Scale Bar (1:100)

0 2 4

Rev - Date - Revision -

pitch.
ARCHITECTS

a. 1 Chiltern Court,
37 St Peter's Avenue,
Caversham,
Reading,
RG4 7DH
t. 0118 948 4618
e. info@pitcharchitects.co.uk
w. www.pitcharchitects.co.uk

Project Title
**Proposed Alterations
to
25 South Street,
Reading,
RG1 4QU**
Client Name
Mr & Mrs Gilles

Drawing Title
Existing Floor Plans
Drawing Scale
1:100 @ A3
Date
Oct '19
Status
Planning
Drawn/checked
MCK/M
Drawing Ref
19077 - SU - 003
Rev

© Pitch Architects Limited

NOTES

For use in the precise named location only.

Copyright reserved by Pitch Architects Limited



Scale Bar (1:100)



Rev - Date - Revision -

pitch.
ARCHITECTS

a. 1 Chiltern Court,
37 St Peter's Avenue,
Caversham,
Reading,
RG4 7DH
t. 0118 948 4618
e. info@pitcharchitects.co.uk
w. www.pitcharchitects.co.uk

Project Title
**Proposed Alterations
to
25 South Street,
Reading,
RG1 4QU**
Client Name
Mr & Mrs Gilles



Drawing Title
Existing Elevations
Drawing Scale
1:100 @ A3
Date
Oct '19
Status
Planning
Drawn/checked
MCK/M

Drawing Ref
19077 - SU - 004 -
Rev

© Pitch Architects Limited

NOTES
For use in the precise named location only.

Copyright reserved by Pitch Architects Limited

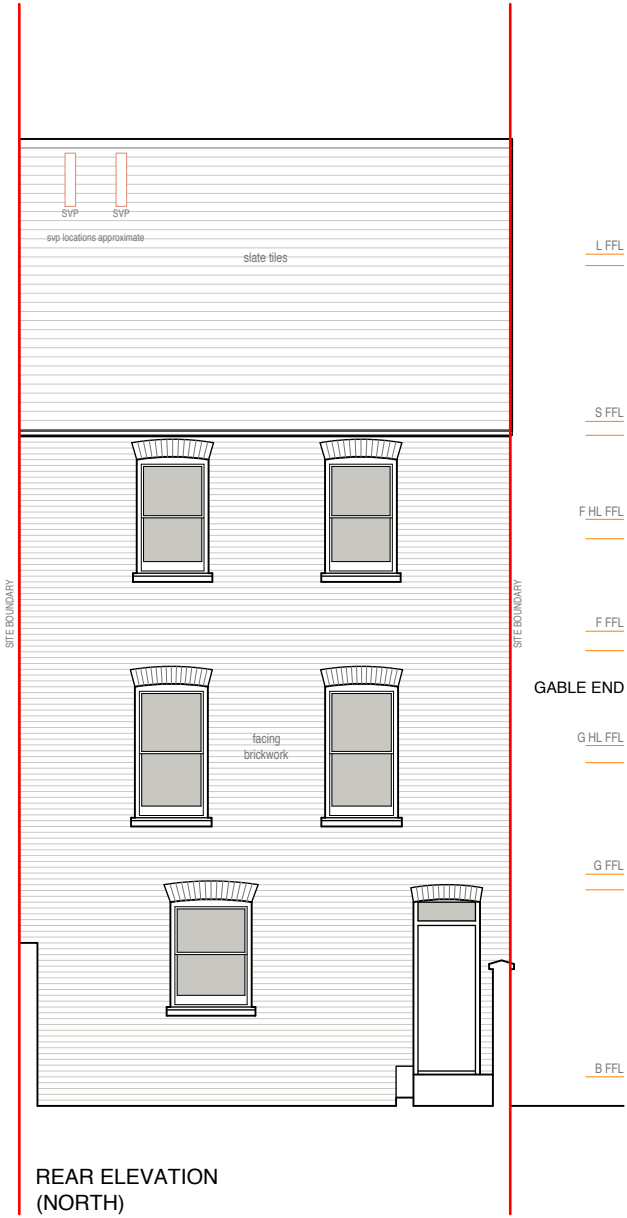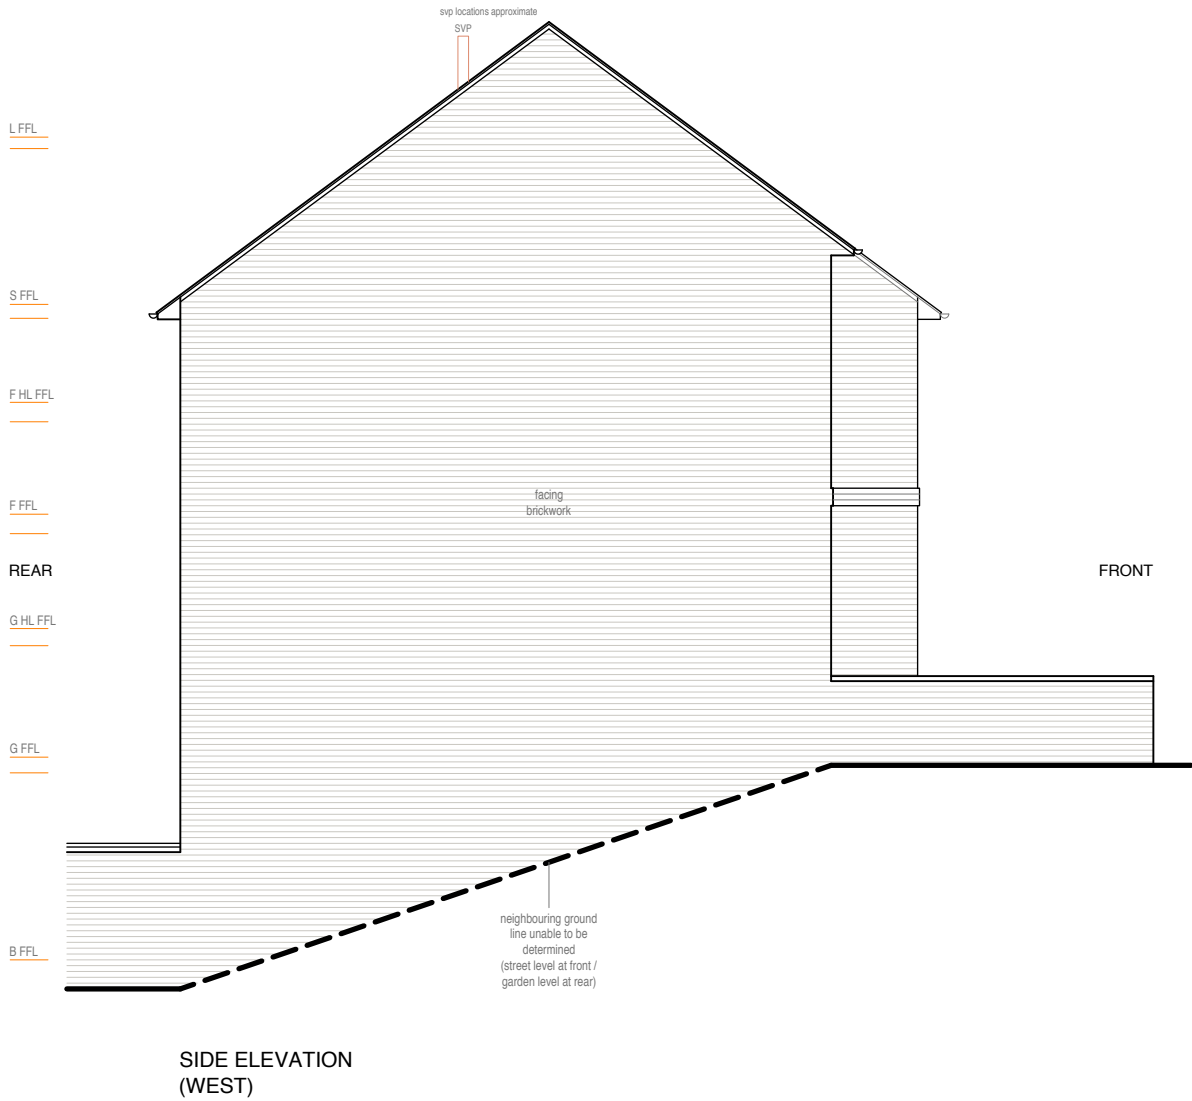

Rev -	Date -	Revision -

Drawing Title	Drawing Scale	Date	Status	Drawn/checked
Existing Elevations	1:100 @ A3	Oct '19	Planning	MCKM

Drawing Ref	Client Name	Rev
19077 - SU - 005 -	Mr & Mrs Gilles	

© Pitch Architects Limited

pitch.
ARCHITECTS

a. 1 Chiltern Court,
37 St Peter's Avenue,
Caversham,
Reading,
RG4 7DH
t. 0118 948 4618
e. info@pitcharchitects.co.uk
w. www.pitcharchitects.co.uk


Project Title
**Proposed Alterations
to
25 South Street,
Reading,
RG1 4QU**
Client Name
Mr & Mrs Gilles

NOTES
For use in the precise named location only.


Copyright reserved by Pitch Architects Limited



SIDE SECTION / ELEVATION (A)
(WEST)

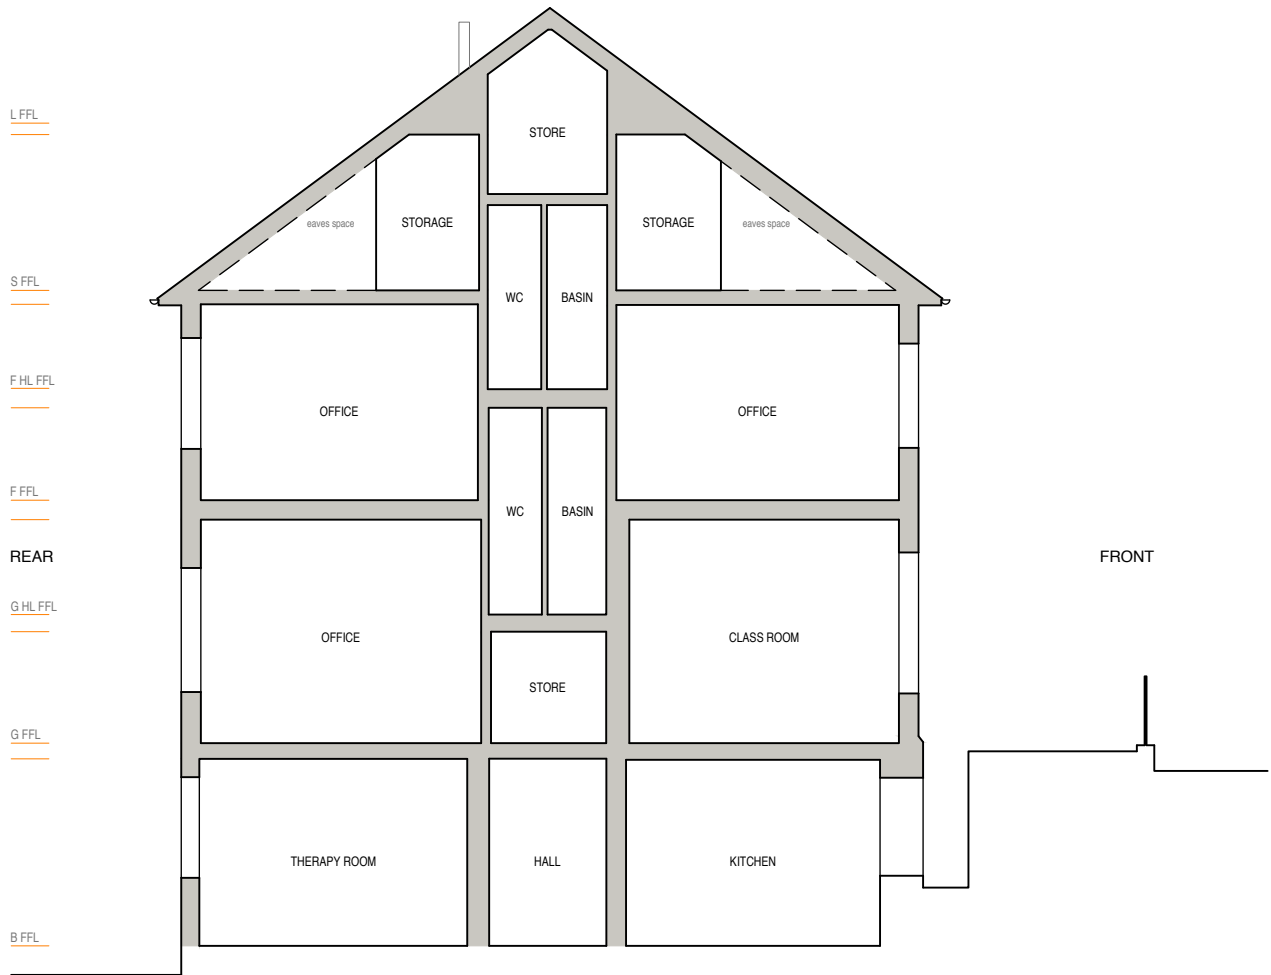

SIDE SECTION / ELEVATION (B)
(WEST)

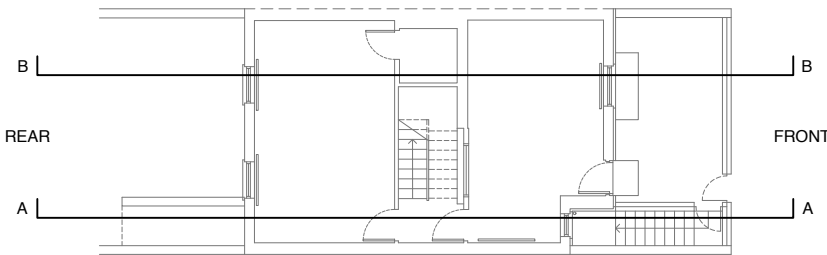

Rev -	Date -	Revision -
Drawing Title Existing Sections		
Drawing Scale 1:100 @ A3	Date Oct '19	Status Planning
Drawing Ref 19077 - SU - 006 -		Drawn/checked MCKM
Client Name Mr & Mrs Gilles		

© Pitch Architects Limited

pitch.
ARCHITECTS

a. 1 Chiltern Court,
37 St Peter's Avenue,
Caversham,
Reading,
RG4 7DH
t. 0118 948 4618
e. info@pitcharchitects.co.uk
w. www.pitcharchitects.co.uk

Project Title
**Proposed Alterations
to
25 South Street,
Reading,
RG1 4QU**
Client Name
Mr & Mrs Gilles