


NOTES

For use in the precise named location only.


Copyright reserved by Pitch, Architects Limited



FRONT ELEVATION
(NORTH EAST)

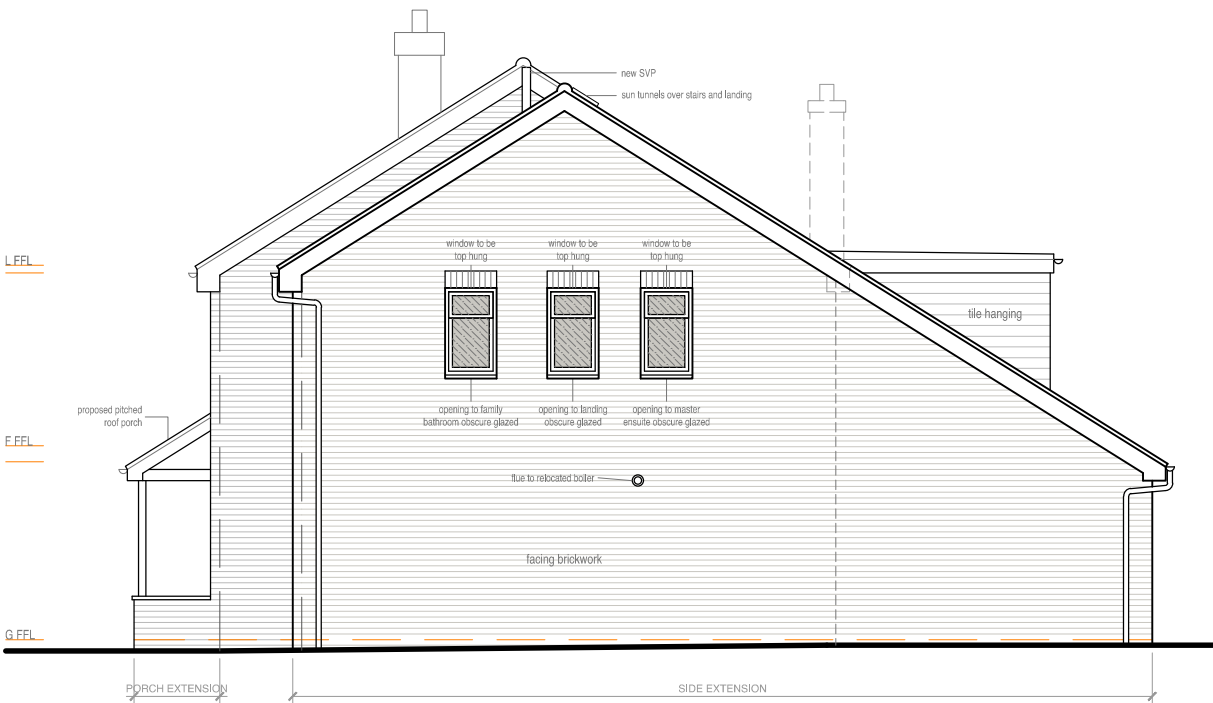

SIDE ELEVATION
(NORTH WEST)

 

Rev - A Date - 22/04/20 Revision - Revisions following consultation feedback

	a. 1 Chiltern Court, 37 St.Peter's Avenue, Caversham, Reading, RG4 7DH t. 0118 948 4618 e. info@pitcharchitects.co.uk w. www.pitcharchitects.co.uk	Project Title Proposed Alterations to 193 Kidmore Road, Caversham, RG4 7NW Client Name Mr & Mrs Kasozi	Drawing Title Proposed Elevations	
			Drawing Scale 1:100 @ A3	Date Jan '20
			Status Planning	Drawn/checked MC/KM
			Drawing Ref 19014 - DD - 003	Rev - A

© Pitch, Architects Limited