



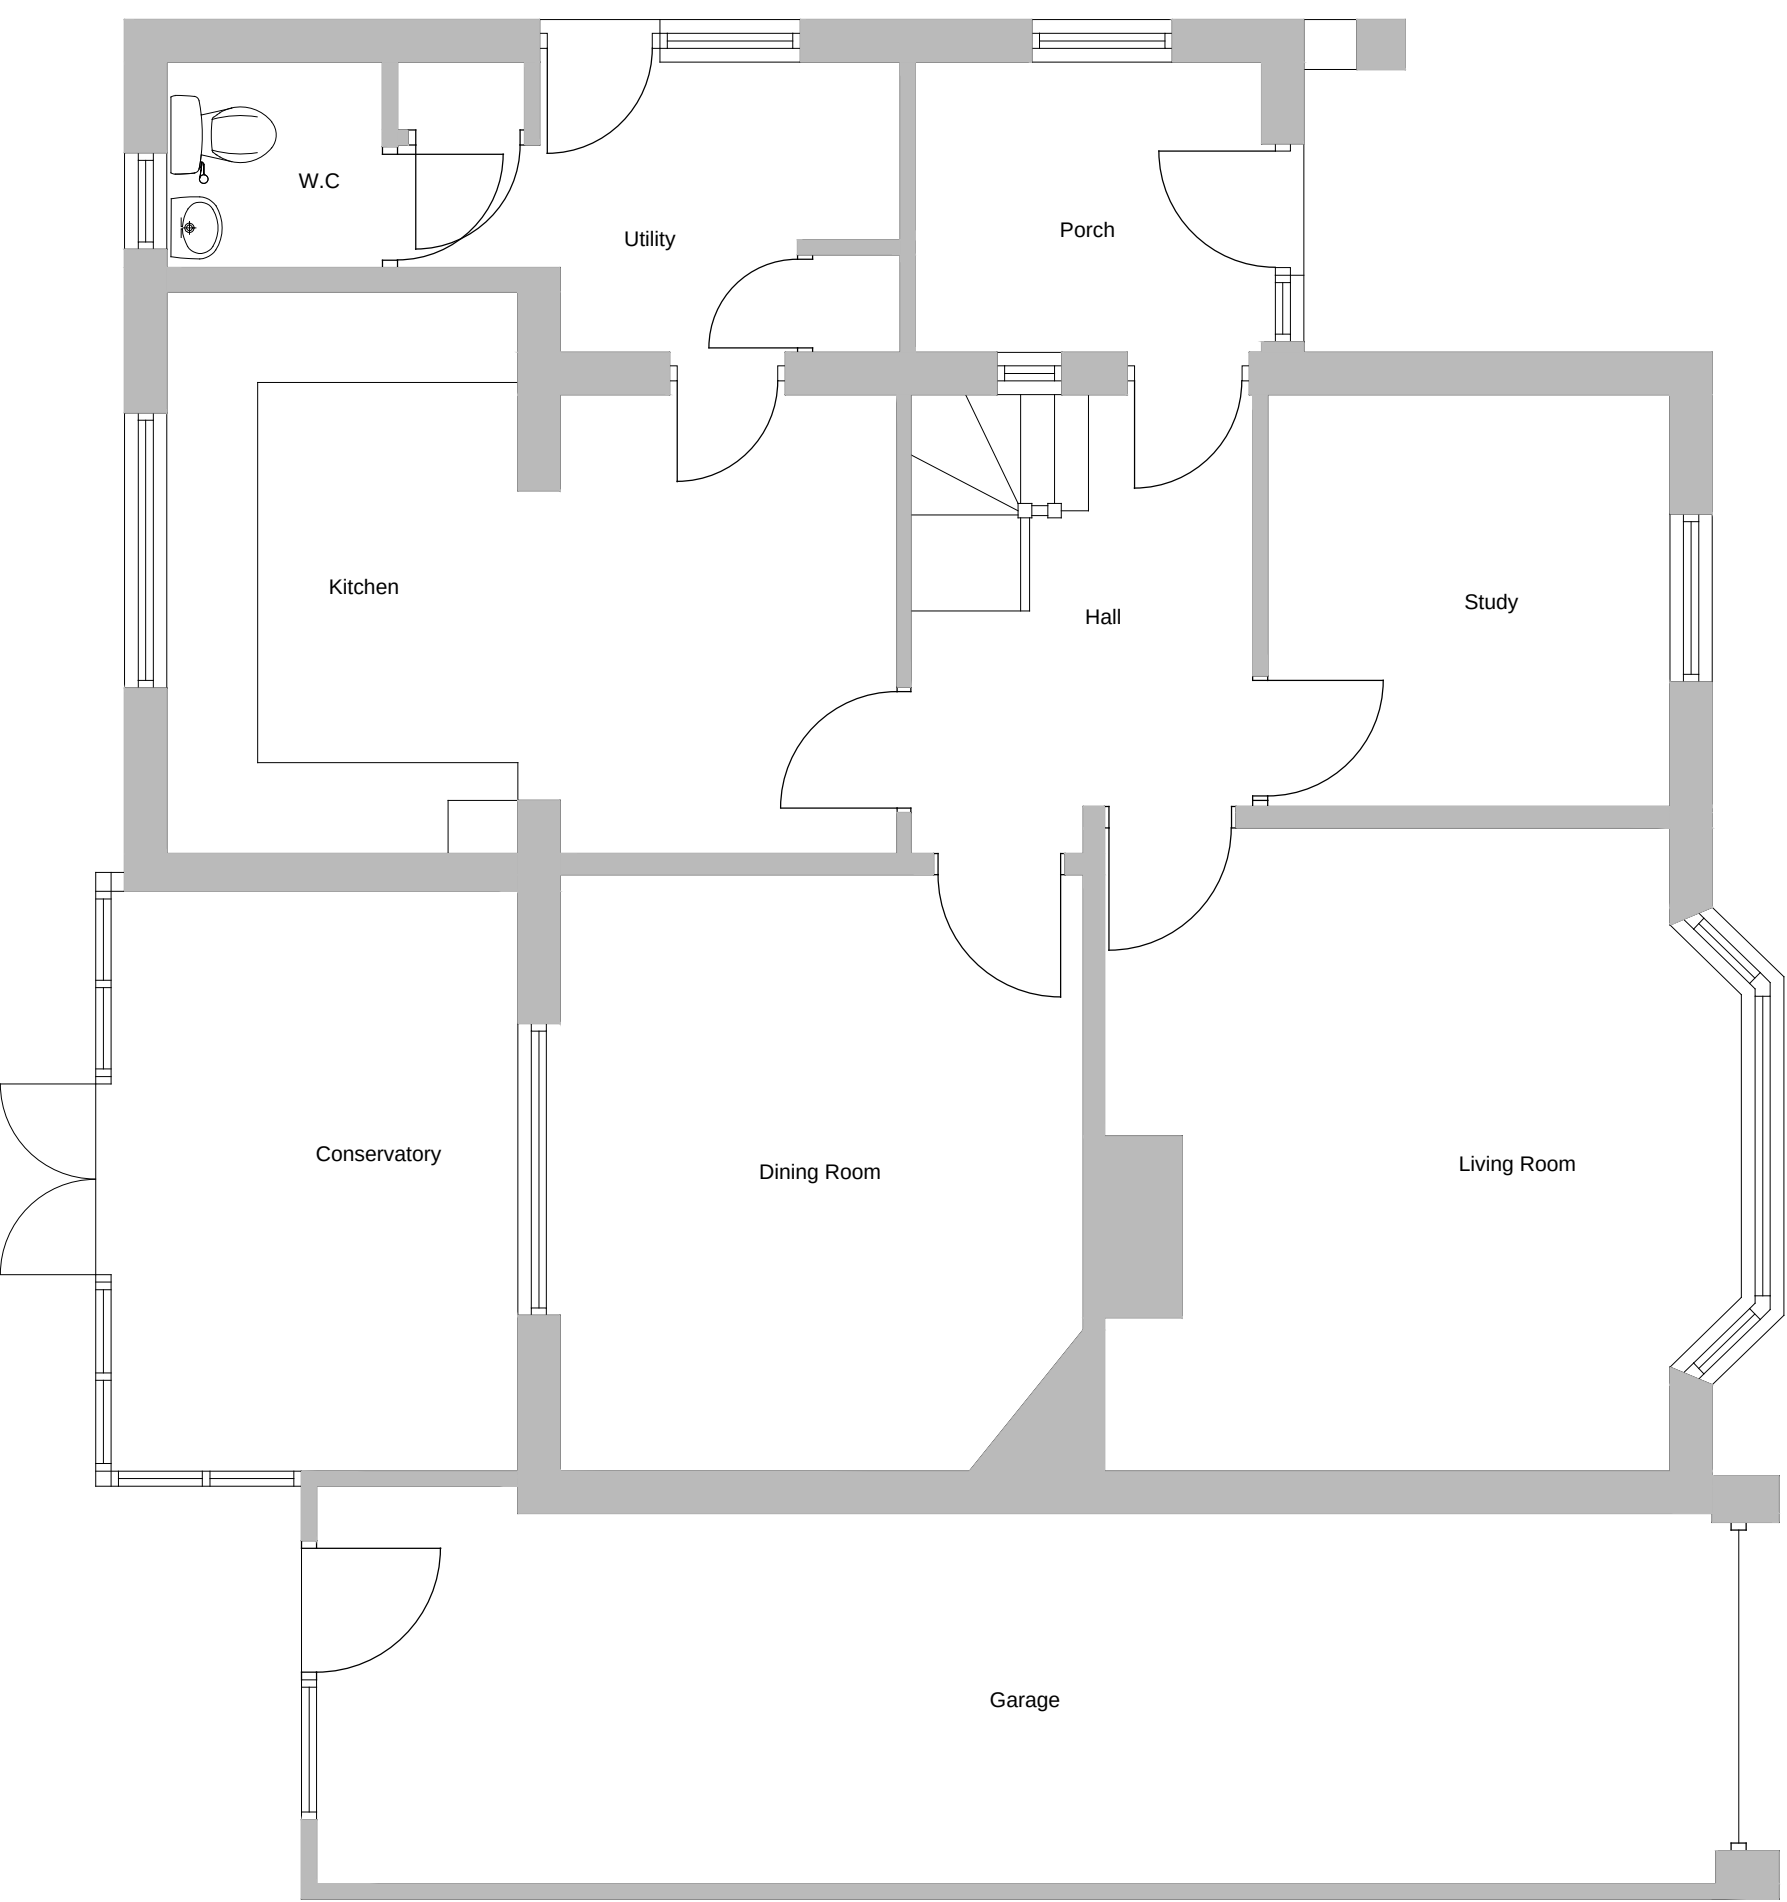

Existing Ground Floor Plan
Scale 1:50

0.5 0 0.5 1 1.5 2 2.5
SCALE 1:50
m

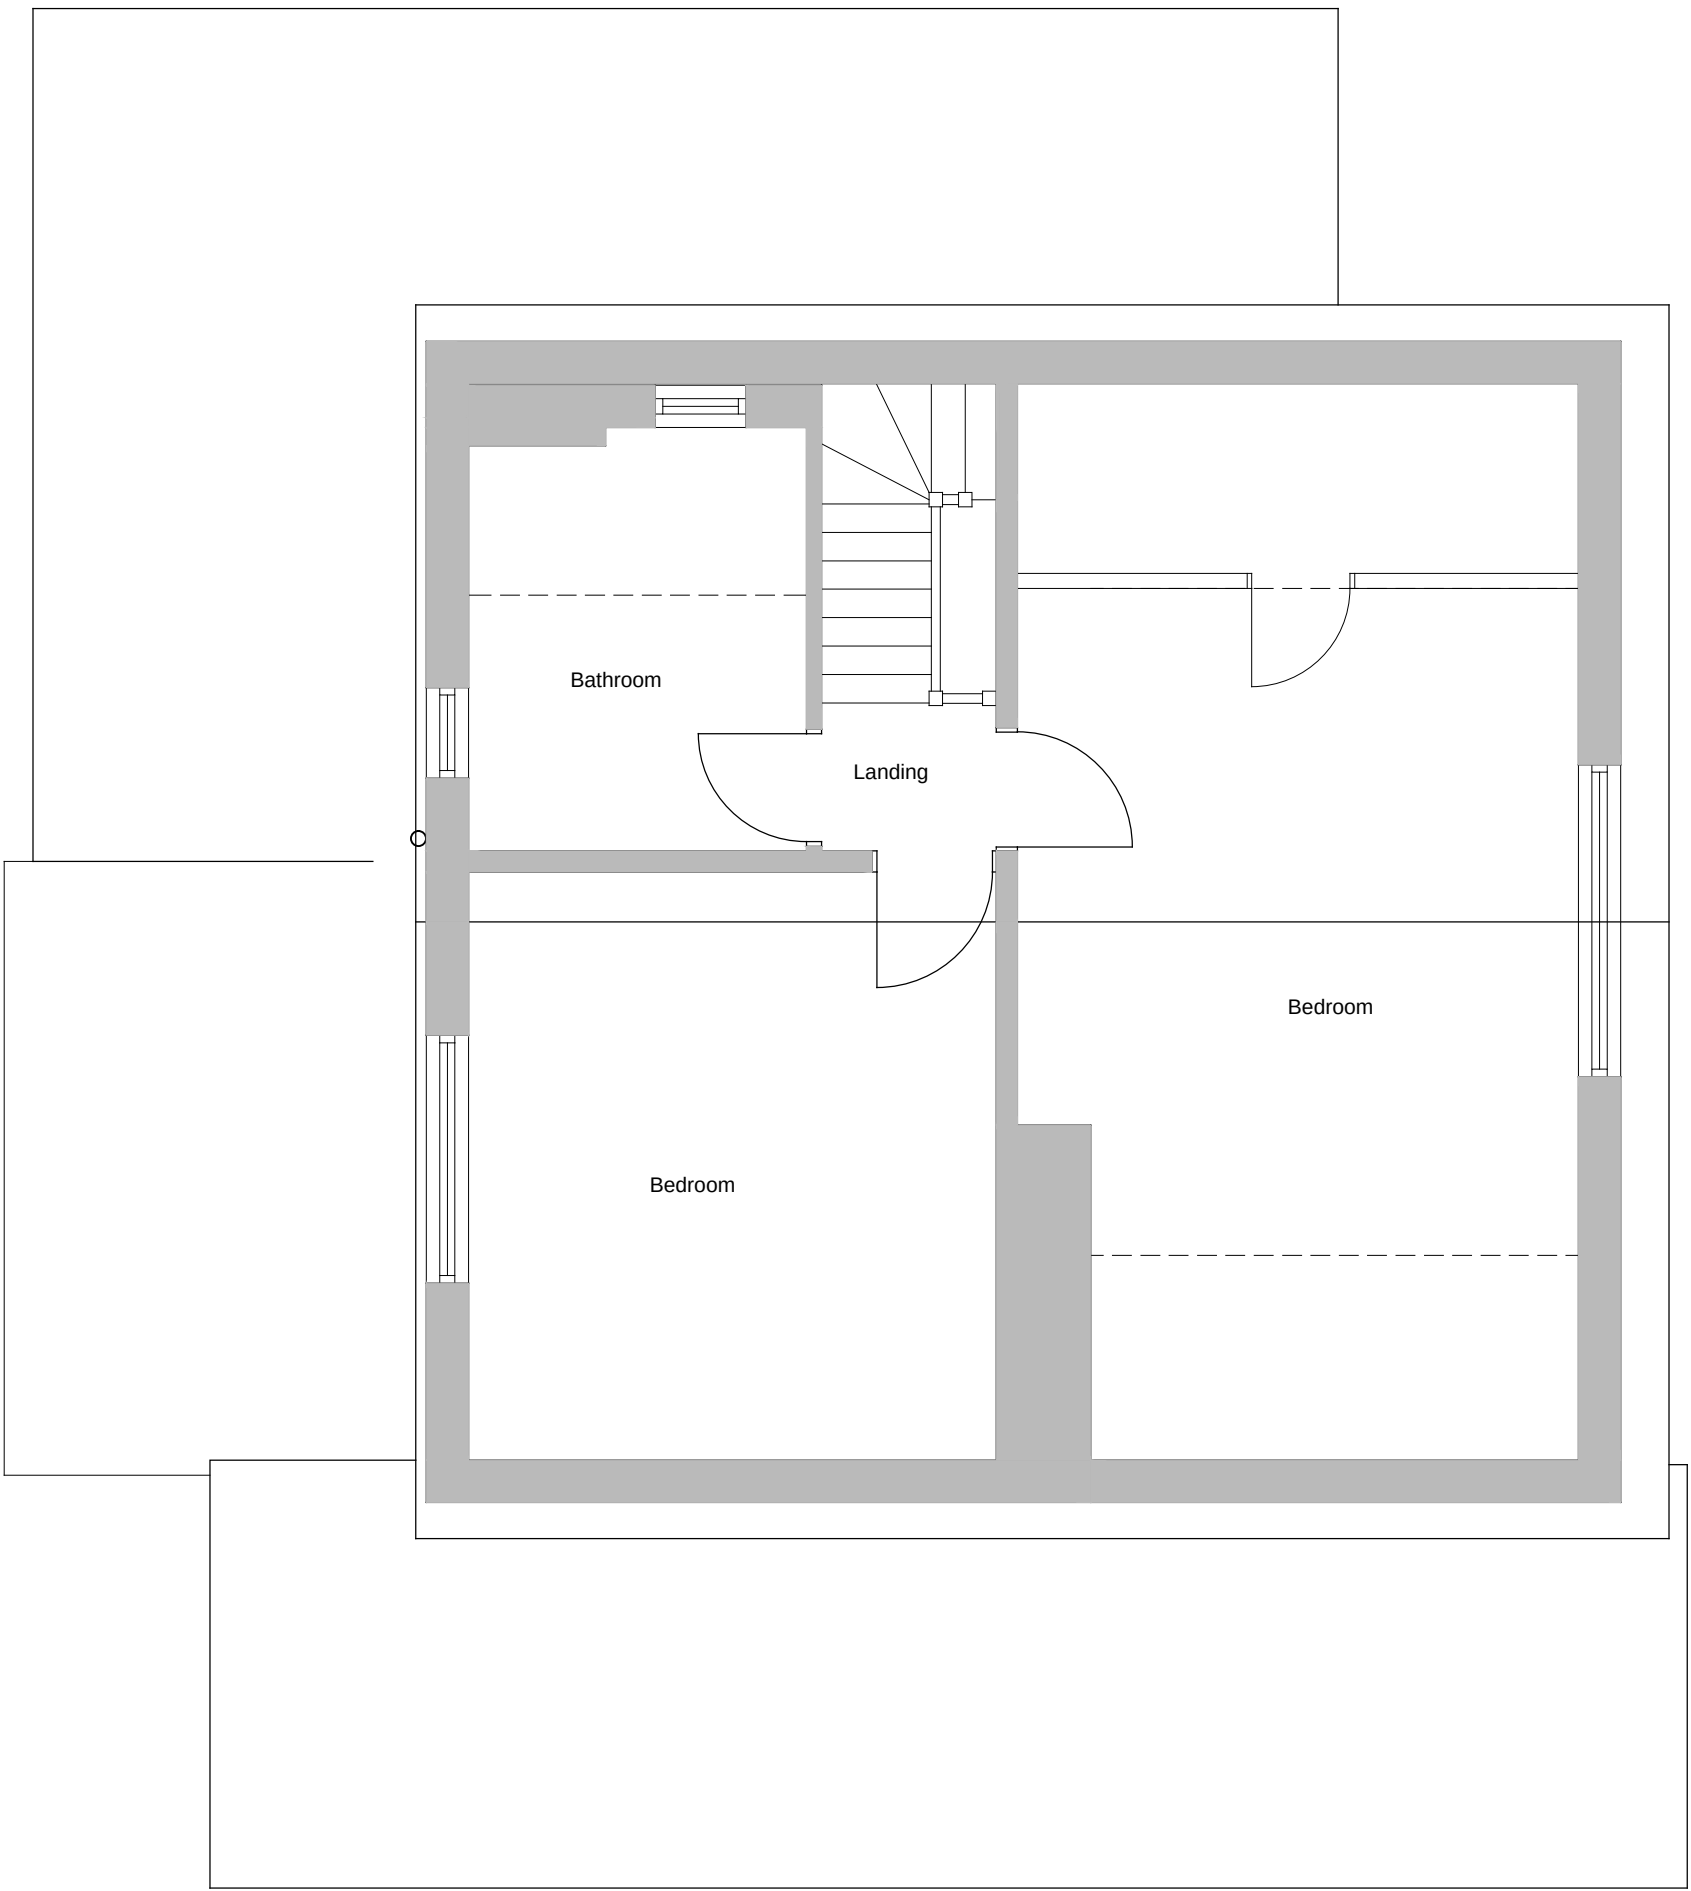

Existing First Floor Plan
Scale 1:50

REV DATE NOTES BY
FOR ISSUE AS PLANNING APPLICATION

—David Tingle—
Building Design & Surveying Services

17 Woodland Drive, Tilehurst, Reading
Berkshire, RG30 4RT.
T: 0118.9419311 M: 07711902344
Copyright © David Tingle Building Design (2003)

MR & MRS. S. DEW
167 UPPER WOODCOTE ROAD
CAVERSHAM RG4 7JR

PROPOSED TWO STOREY SIDE -
REAR AND ROOF EXTENSIONS
EXISTING
PLAN & ELEVATIONS
Scale: 1:100 & 1:50 A1 Date: Nov 2019
Dwg No: **167UWR.MP01** Rev: