




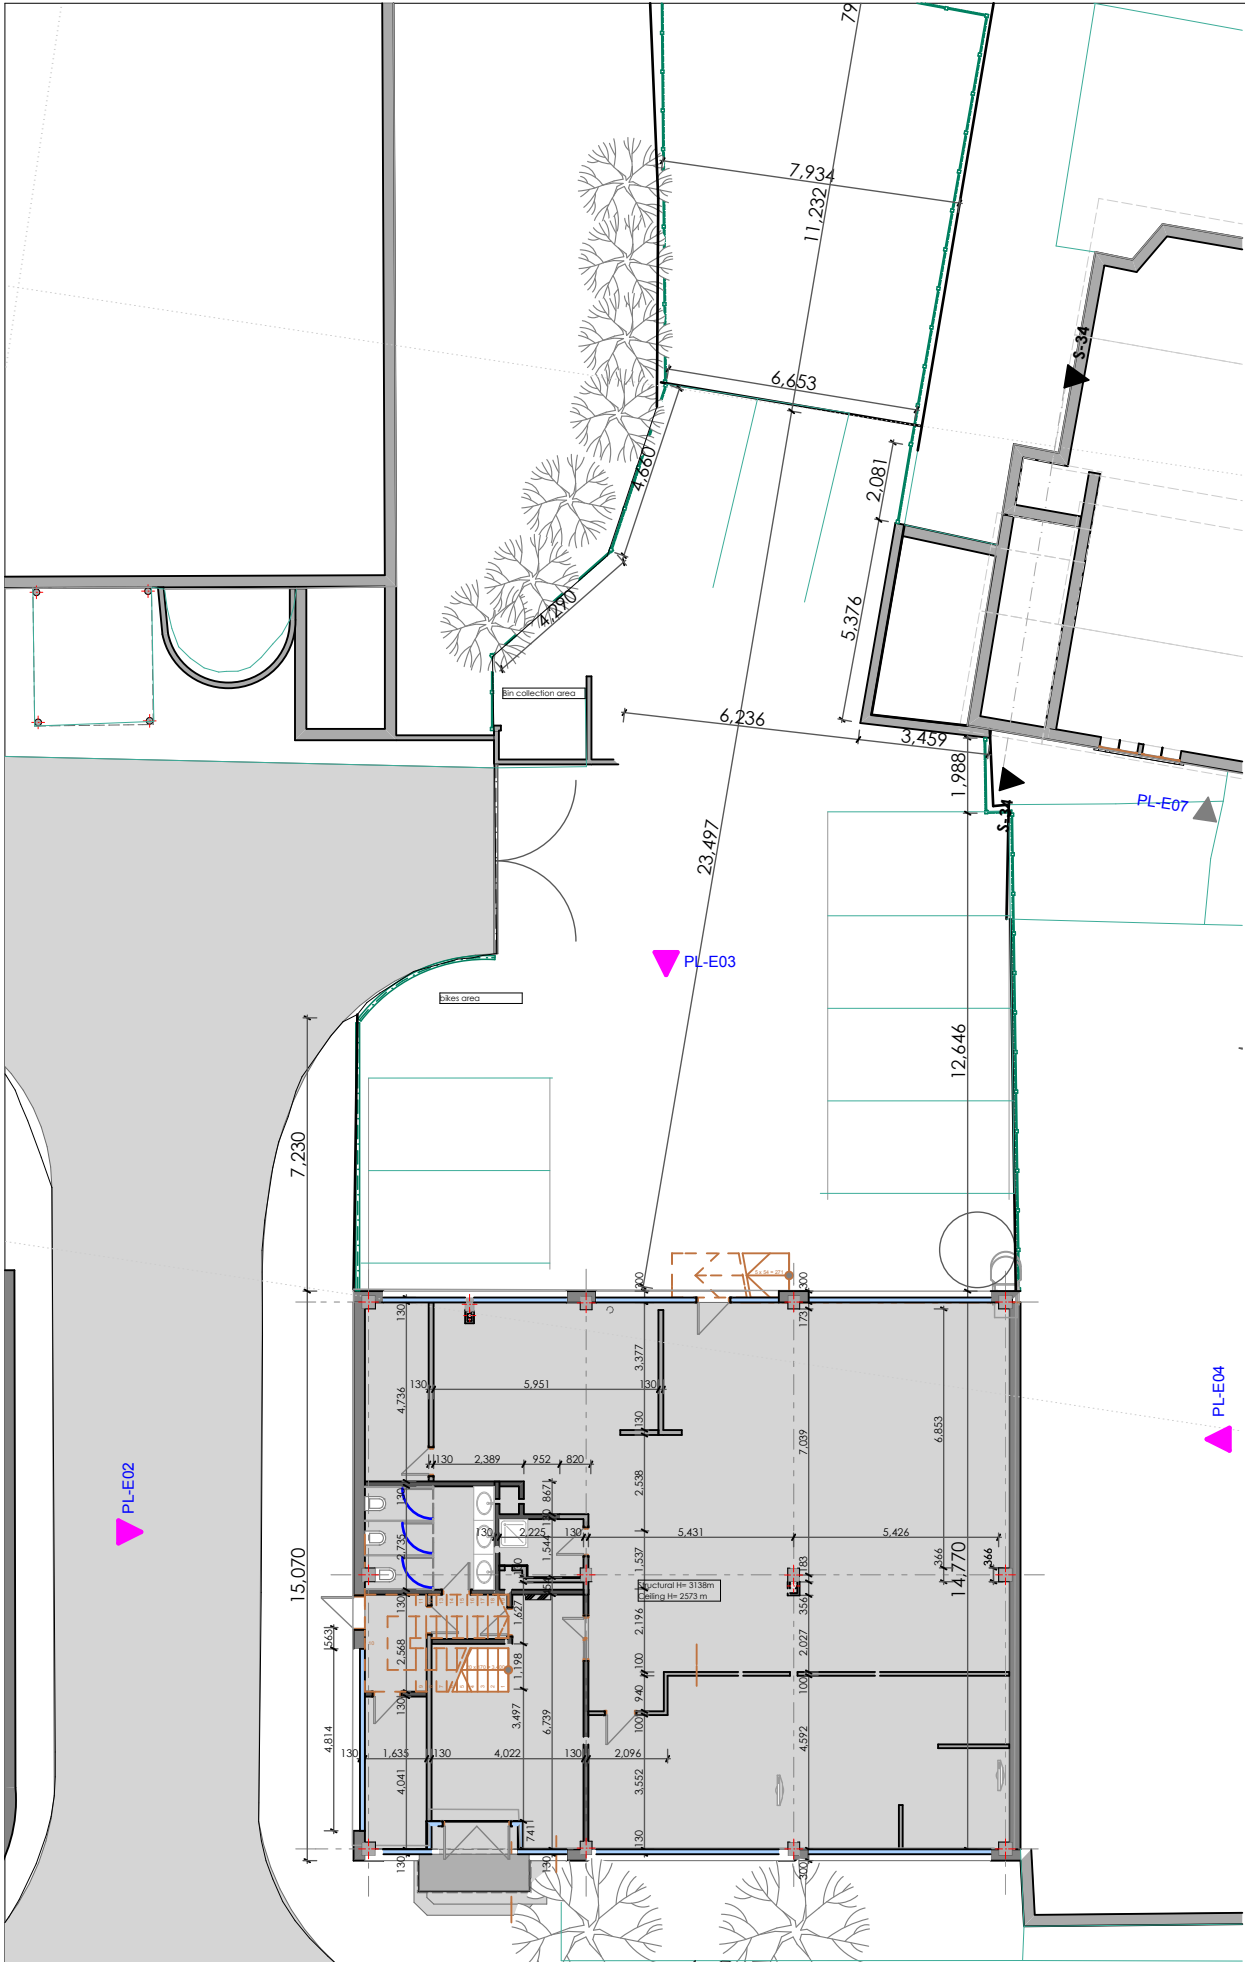


Existing Ground Floor Plan

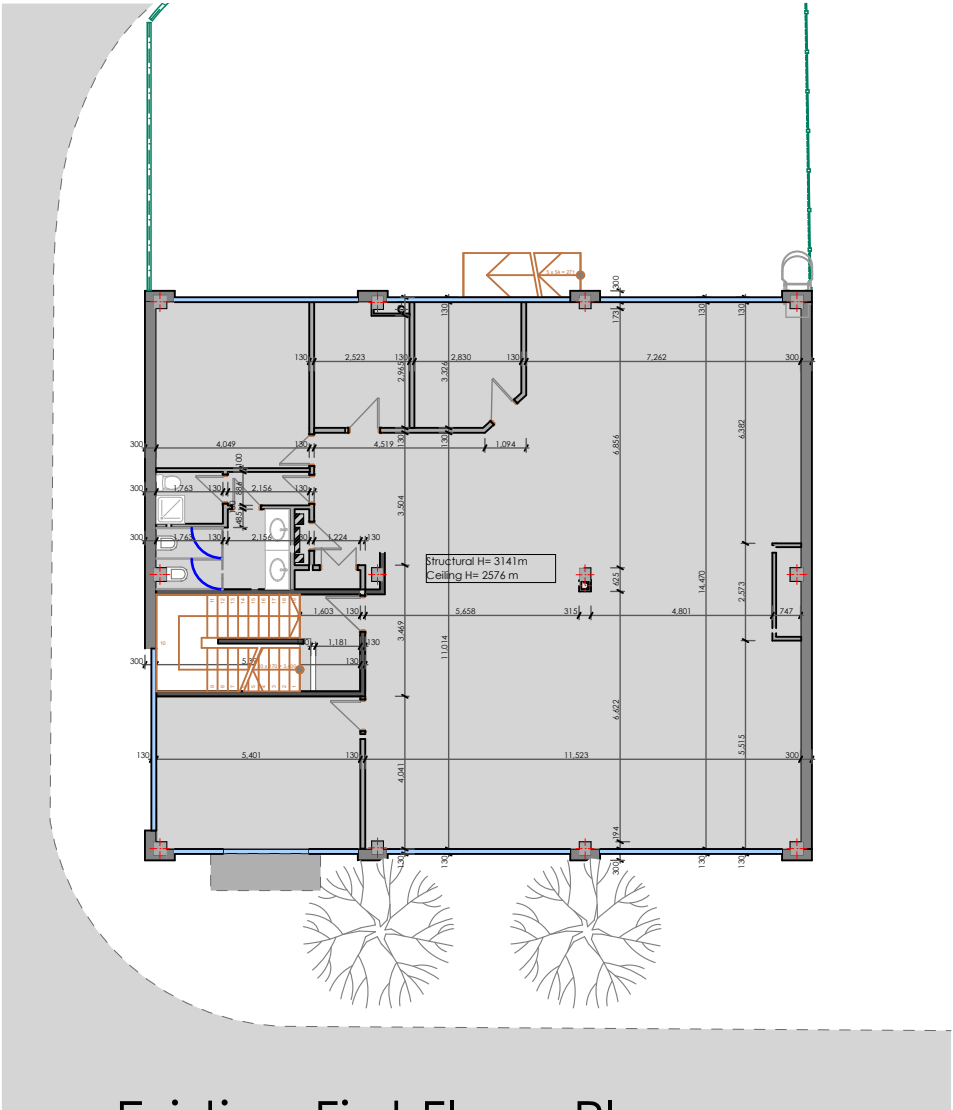

Existing First Floor Plan

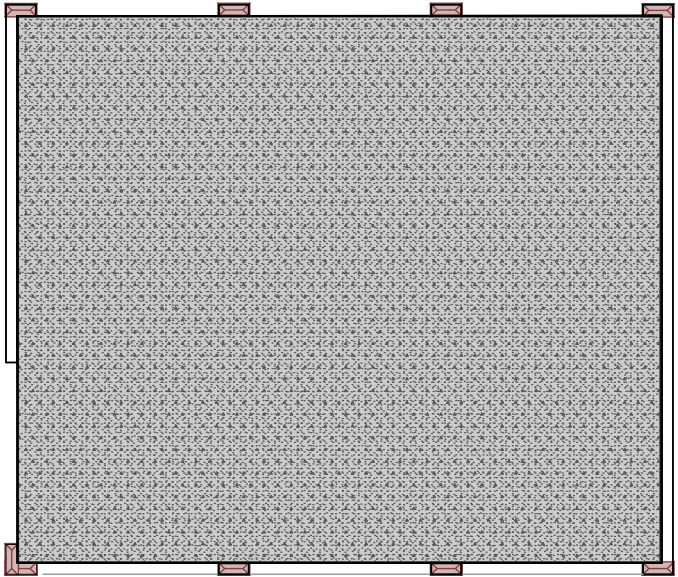


Existing Roof Plan

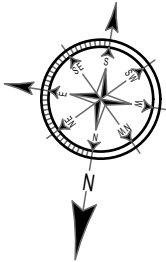

© This drawing remains the property of The Keen Partnership and shall not be copied without prior written consent.

All dimensions to be checked on site and any discrepancies to be reported before work commences.

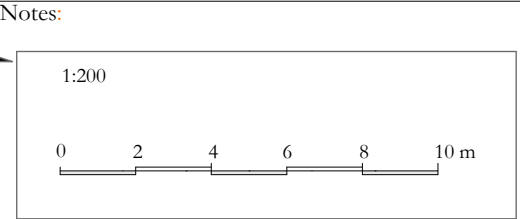

Existing Areas
Site Area
Red line: 1,135,31 m2
Building: 665,789 m2
Ground Floor Office : 245.38 m2
First Floor Office : 247m2
8 Parking spaces
bin collection area
bikes area

Rev	Comment	By	Date
-----	---------	----	------

THE
KEEN
PARTNERSHIP

The Courtyard
Edinburgh Road
Reading
RG30 2UA
Tel: 0118 9510855
Fax: 0118 951866
Email: info@keenpartnership.co.uk

Client:
Zain Reading Ltd.

Job Title:
125 Chatham Street, Reading
RG1 7HT

Drawing Title:
Existing Plans

Status:
PLANNING

Date Drawn: 06-06-13	Drawn By: LL	Scale: 1:200@A3
-------------------------	-----------------	--------------------

Job No: 8415-13	Drg No: 8415-PL-03	Rev:
--------------------	-----------------------	------