



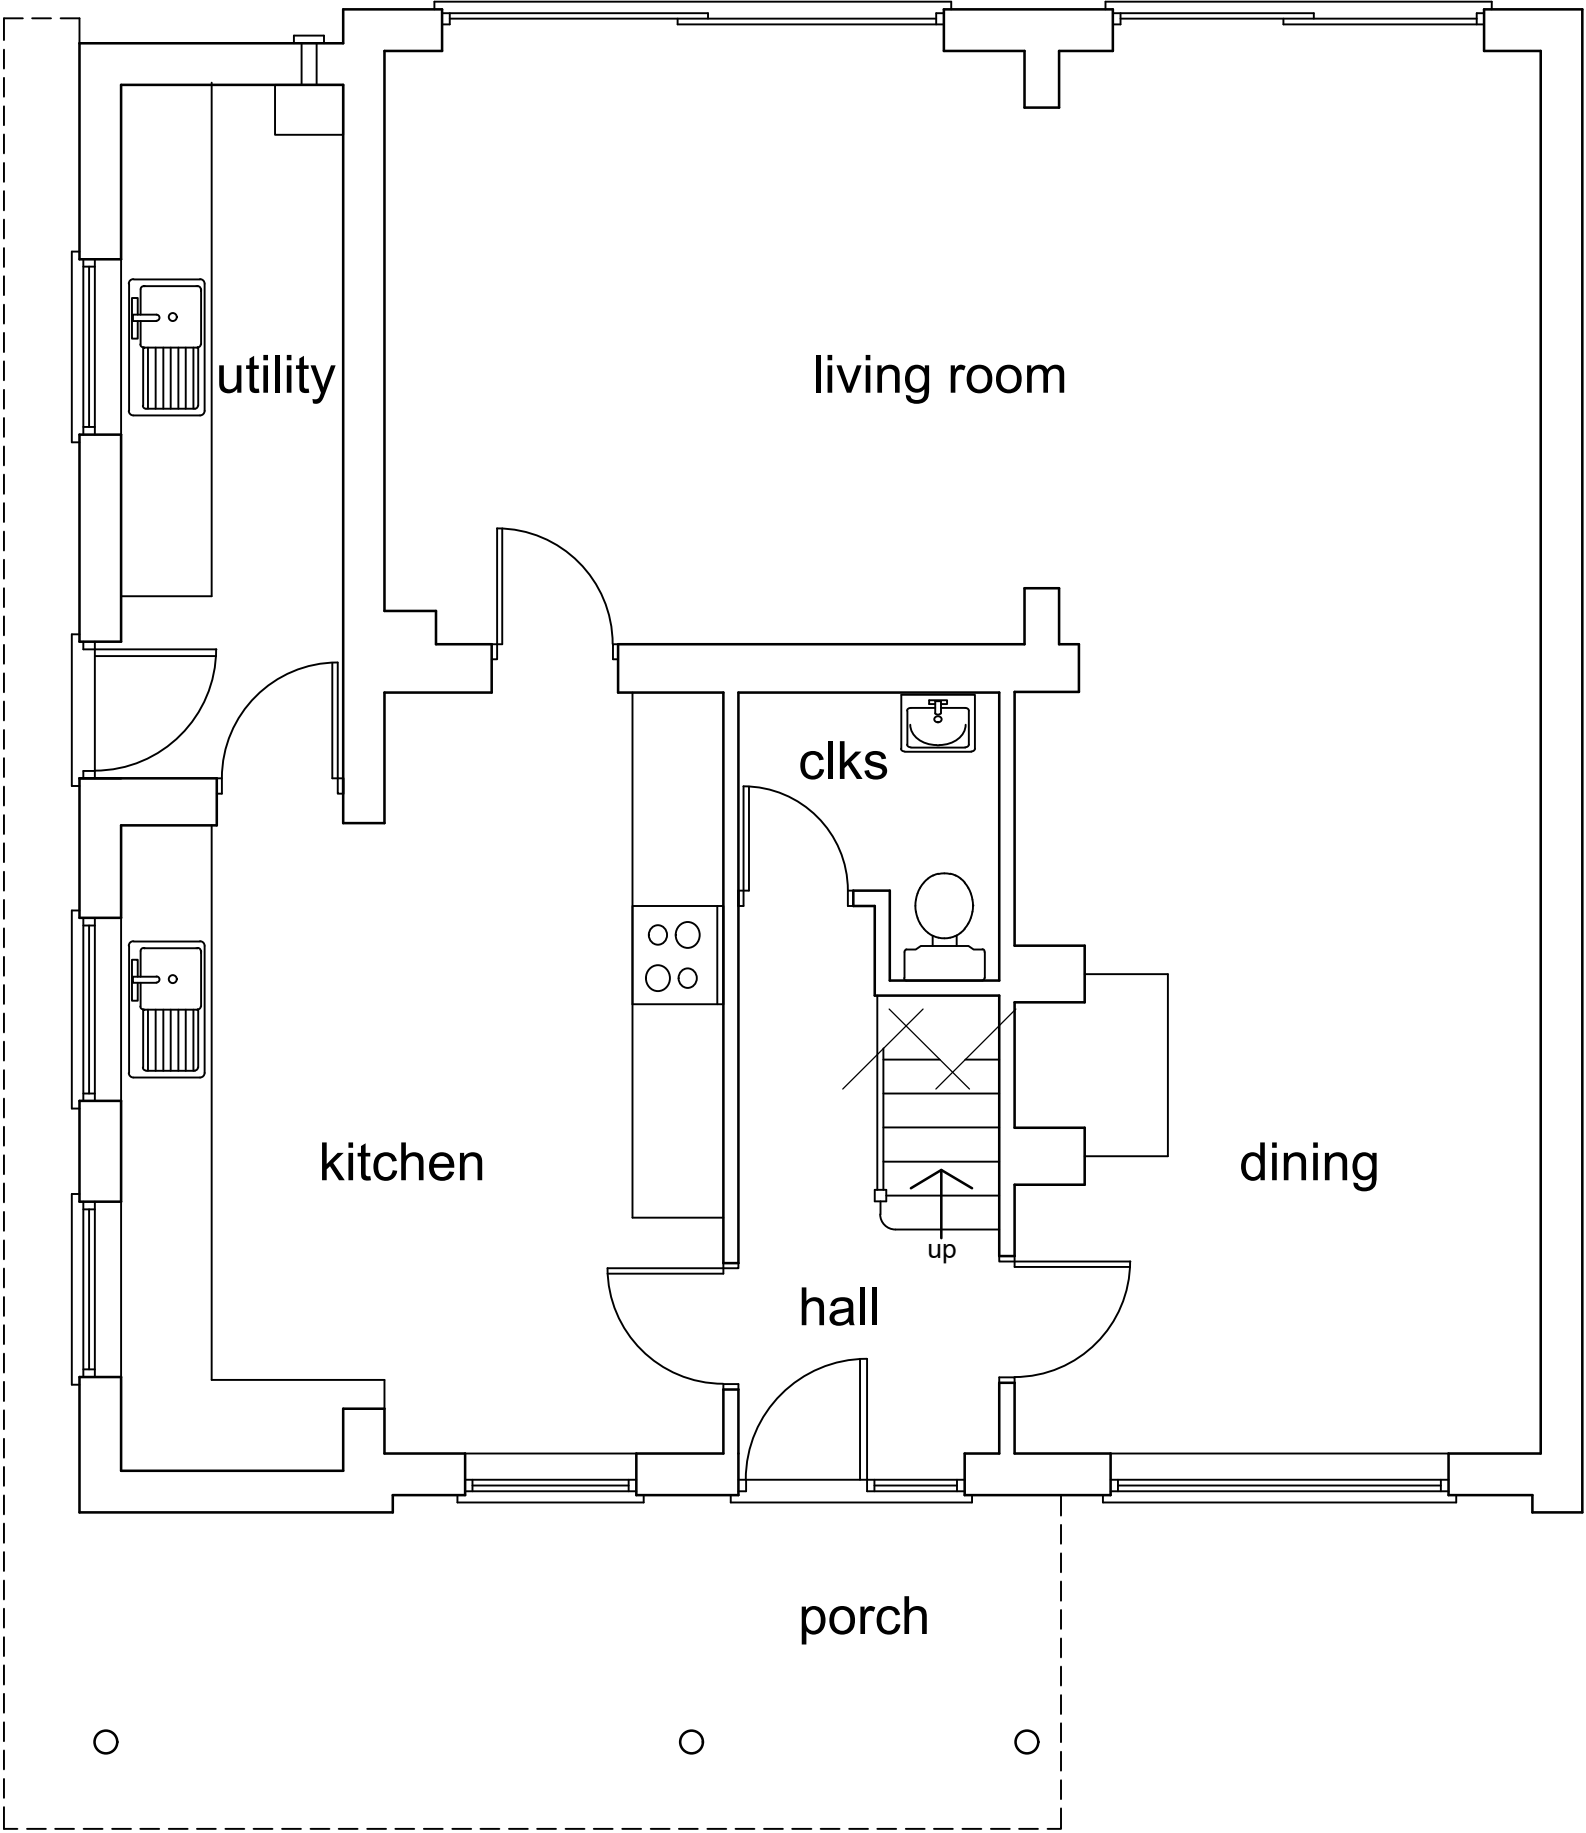

Existing Ground Floor Plan

(scale 1:50)

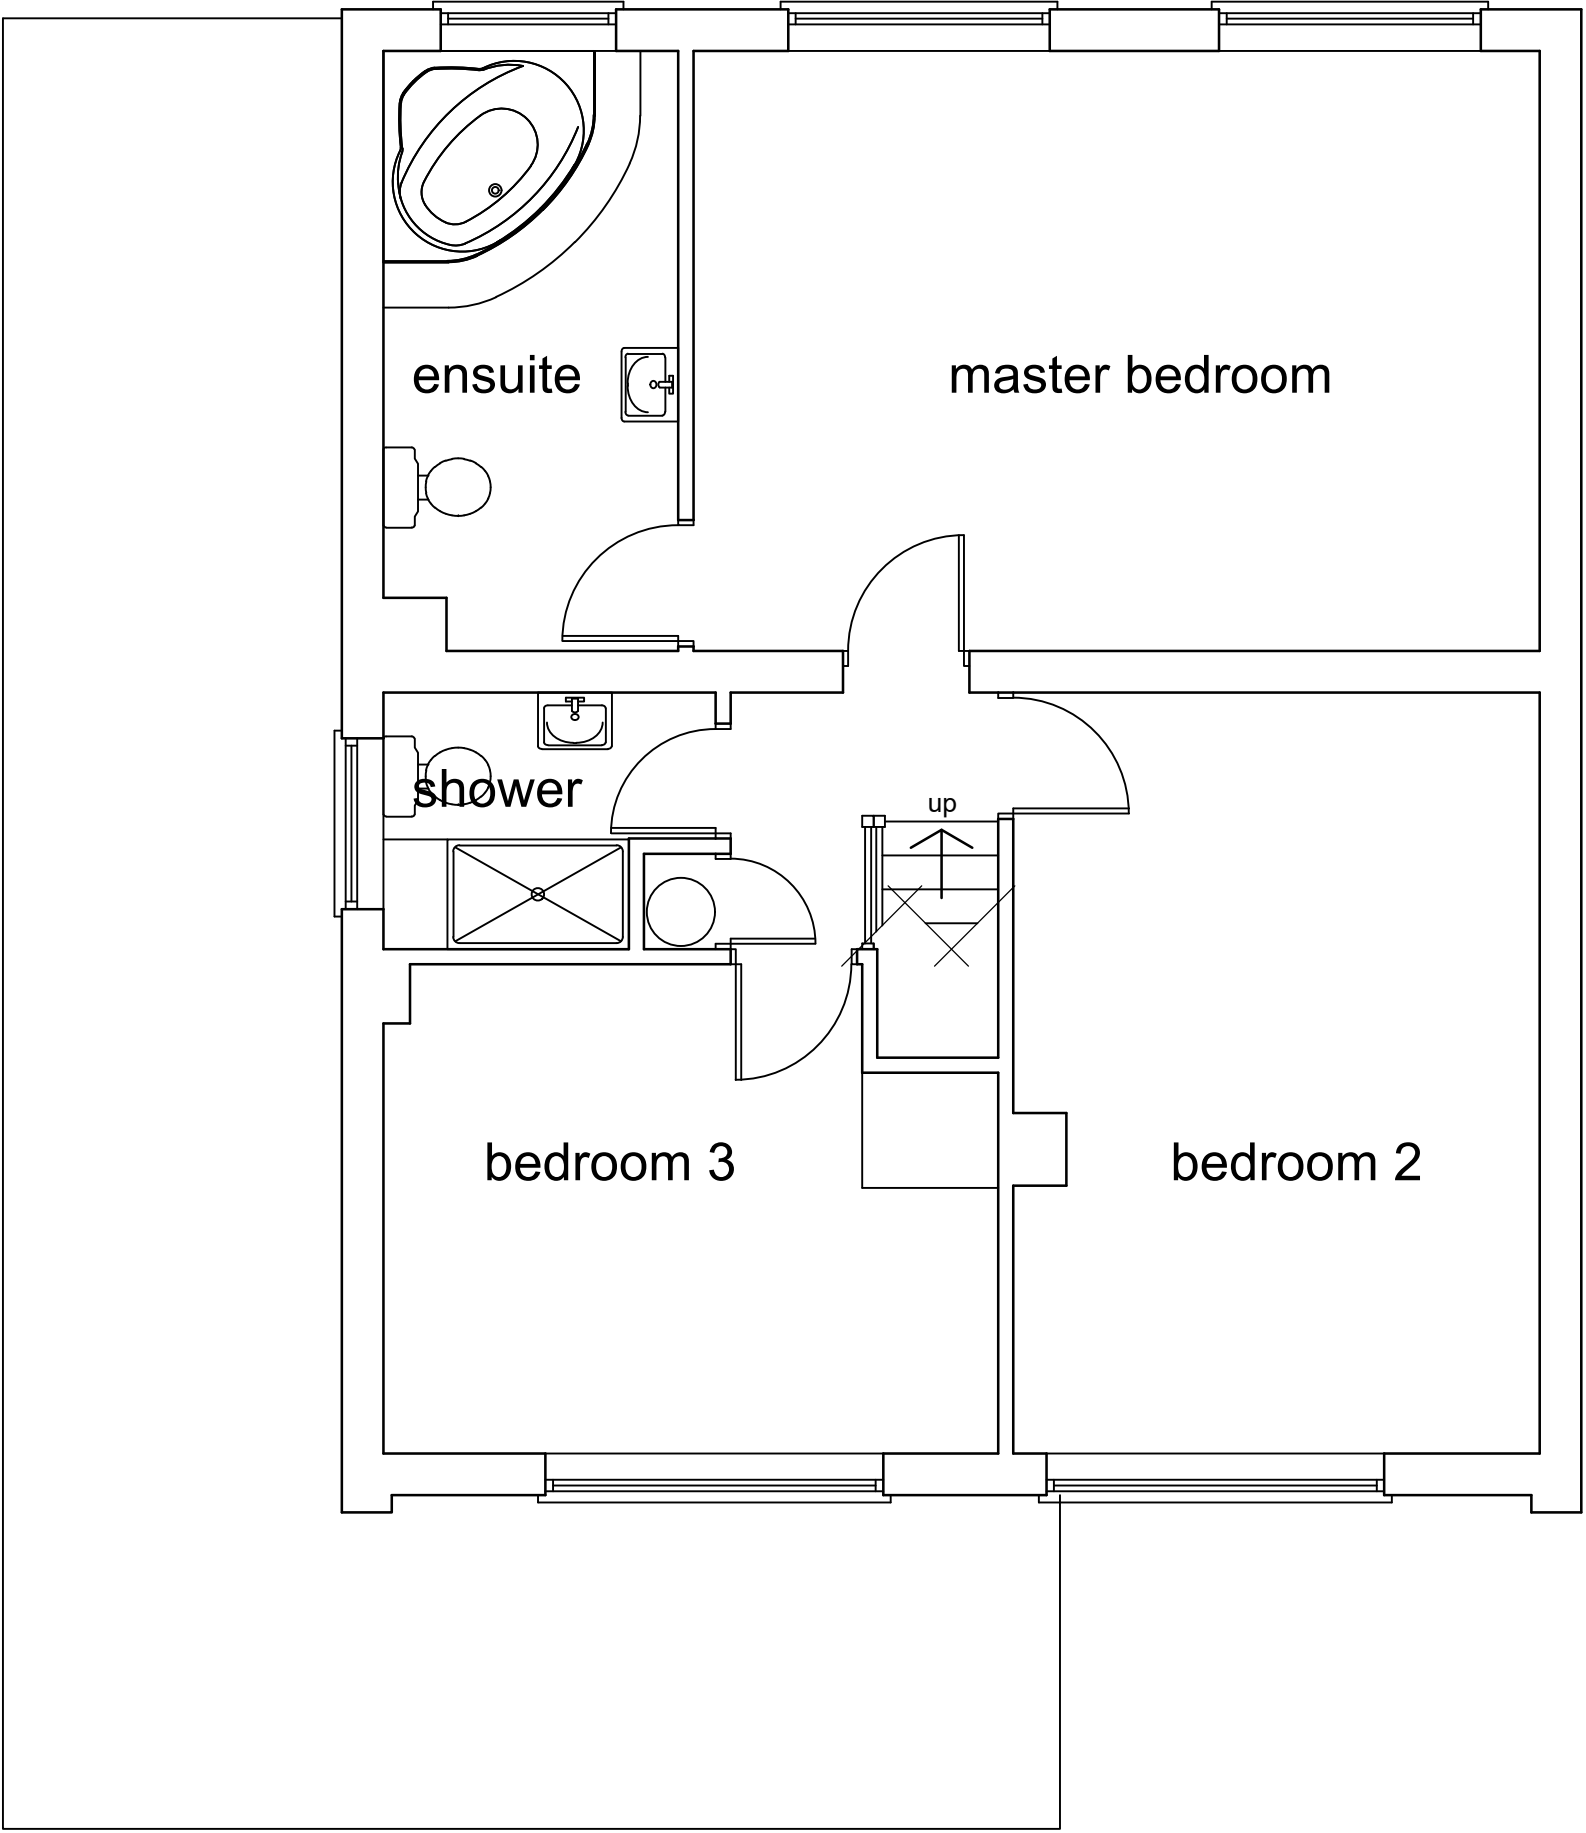

Existing First Floor Plan

(scale 1:50)

NOTES

- 1. All dimensions stated are in millimetres.
- 2. This drawing is the copyright of Oakleaf Building Surveyors & must not be reproduced without their written authority.
- 3. Any errors or omissions are to be reported to the project surveyor.
- 4. Do not rely on scaled dimensions for construction purposes. If in doubt seek clarification from the surveyor.

Rev	Description	Date
AMENDMENT RECORD		
Site/Project : INTERNAL ALTERATIONS AT 1C MANSFIELD ROAD READING, RG1 6AZ		
Drawing Title : EXISTING FLOOR PLANS		
		
John Adams House 29 Castle Street Reading BERKSHIRE RG1 7SB Telephone : 01189 560 525 07824 428 455 www.oakleafbs.co.uk		
Scales : 1:50 @ A2 size		
Drawn : AMC Date : Feb 2020		
Issue : BUILDING REGULATIONS		
Project ID : A20/09		
Drawing No : AD/01		Revision :