



Northwest Elevation

revision	date	prepared	description



Berkeley
Designed for life

Berkeley House
Farnham Lane
Farnham Royal
SL2 3RQ


T: 01753 784400
F: 01753 646855
www.berkeleygroup.co.uk

project
Vastern Road
Reading


drawing
Block B and C
Northwest Elevation

date	scale @ a1	drawn
October 2019	1:100	ISB

drawing number	revision
448.PL.BC.203	/

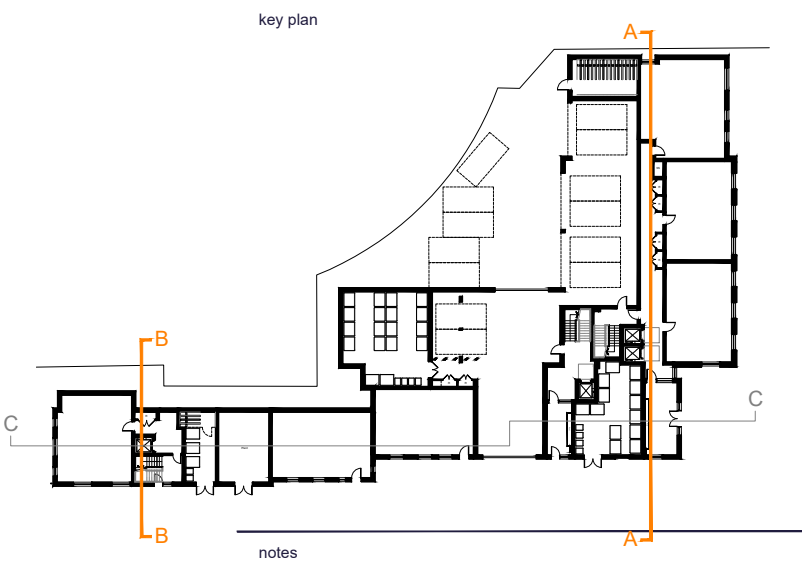

Section A-A

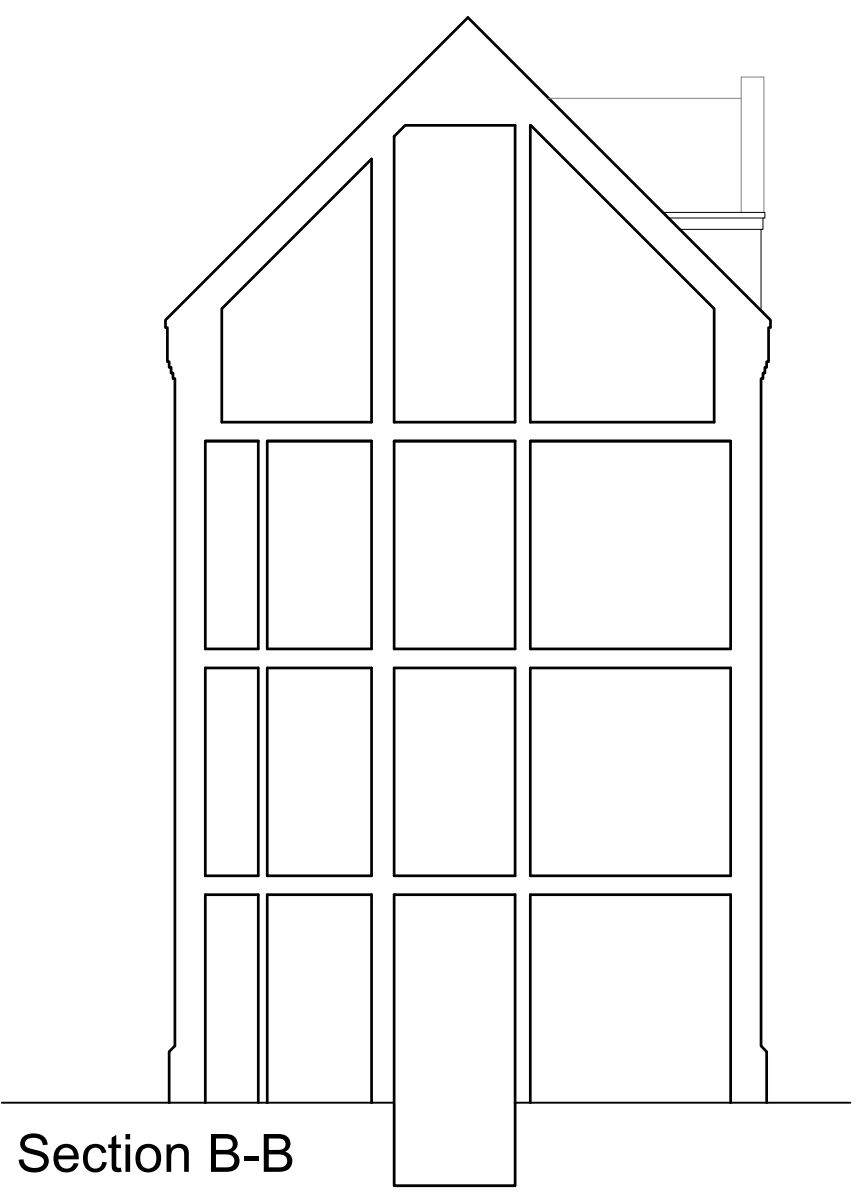

Section B-B





revision	date	prepared	description

Berkeley
Designed for life

Berkeley House
Farnham Lane
Farnham Royal
SL2 3RQ

T: 01753 784400
F: 01753 646855
www.berkeleygroup.co.uk

project	
Vastern Road Reading	
drawing	
Block BC Section A-A and B-B	
date	scale @ a1
October 2019	1:100
drawn	revision
EE	
drawing number	
448.PL.EFG.300	
/	

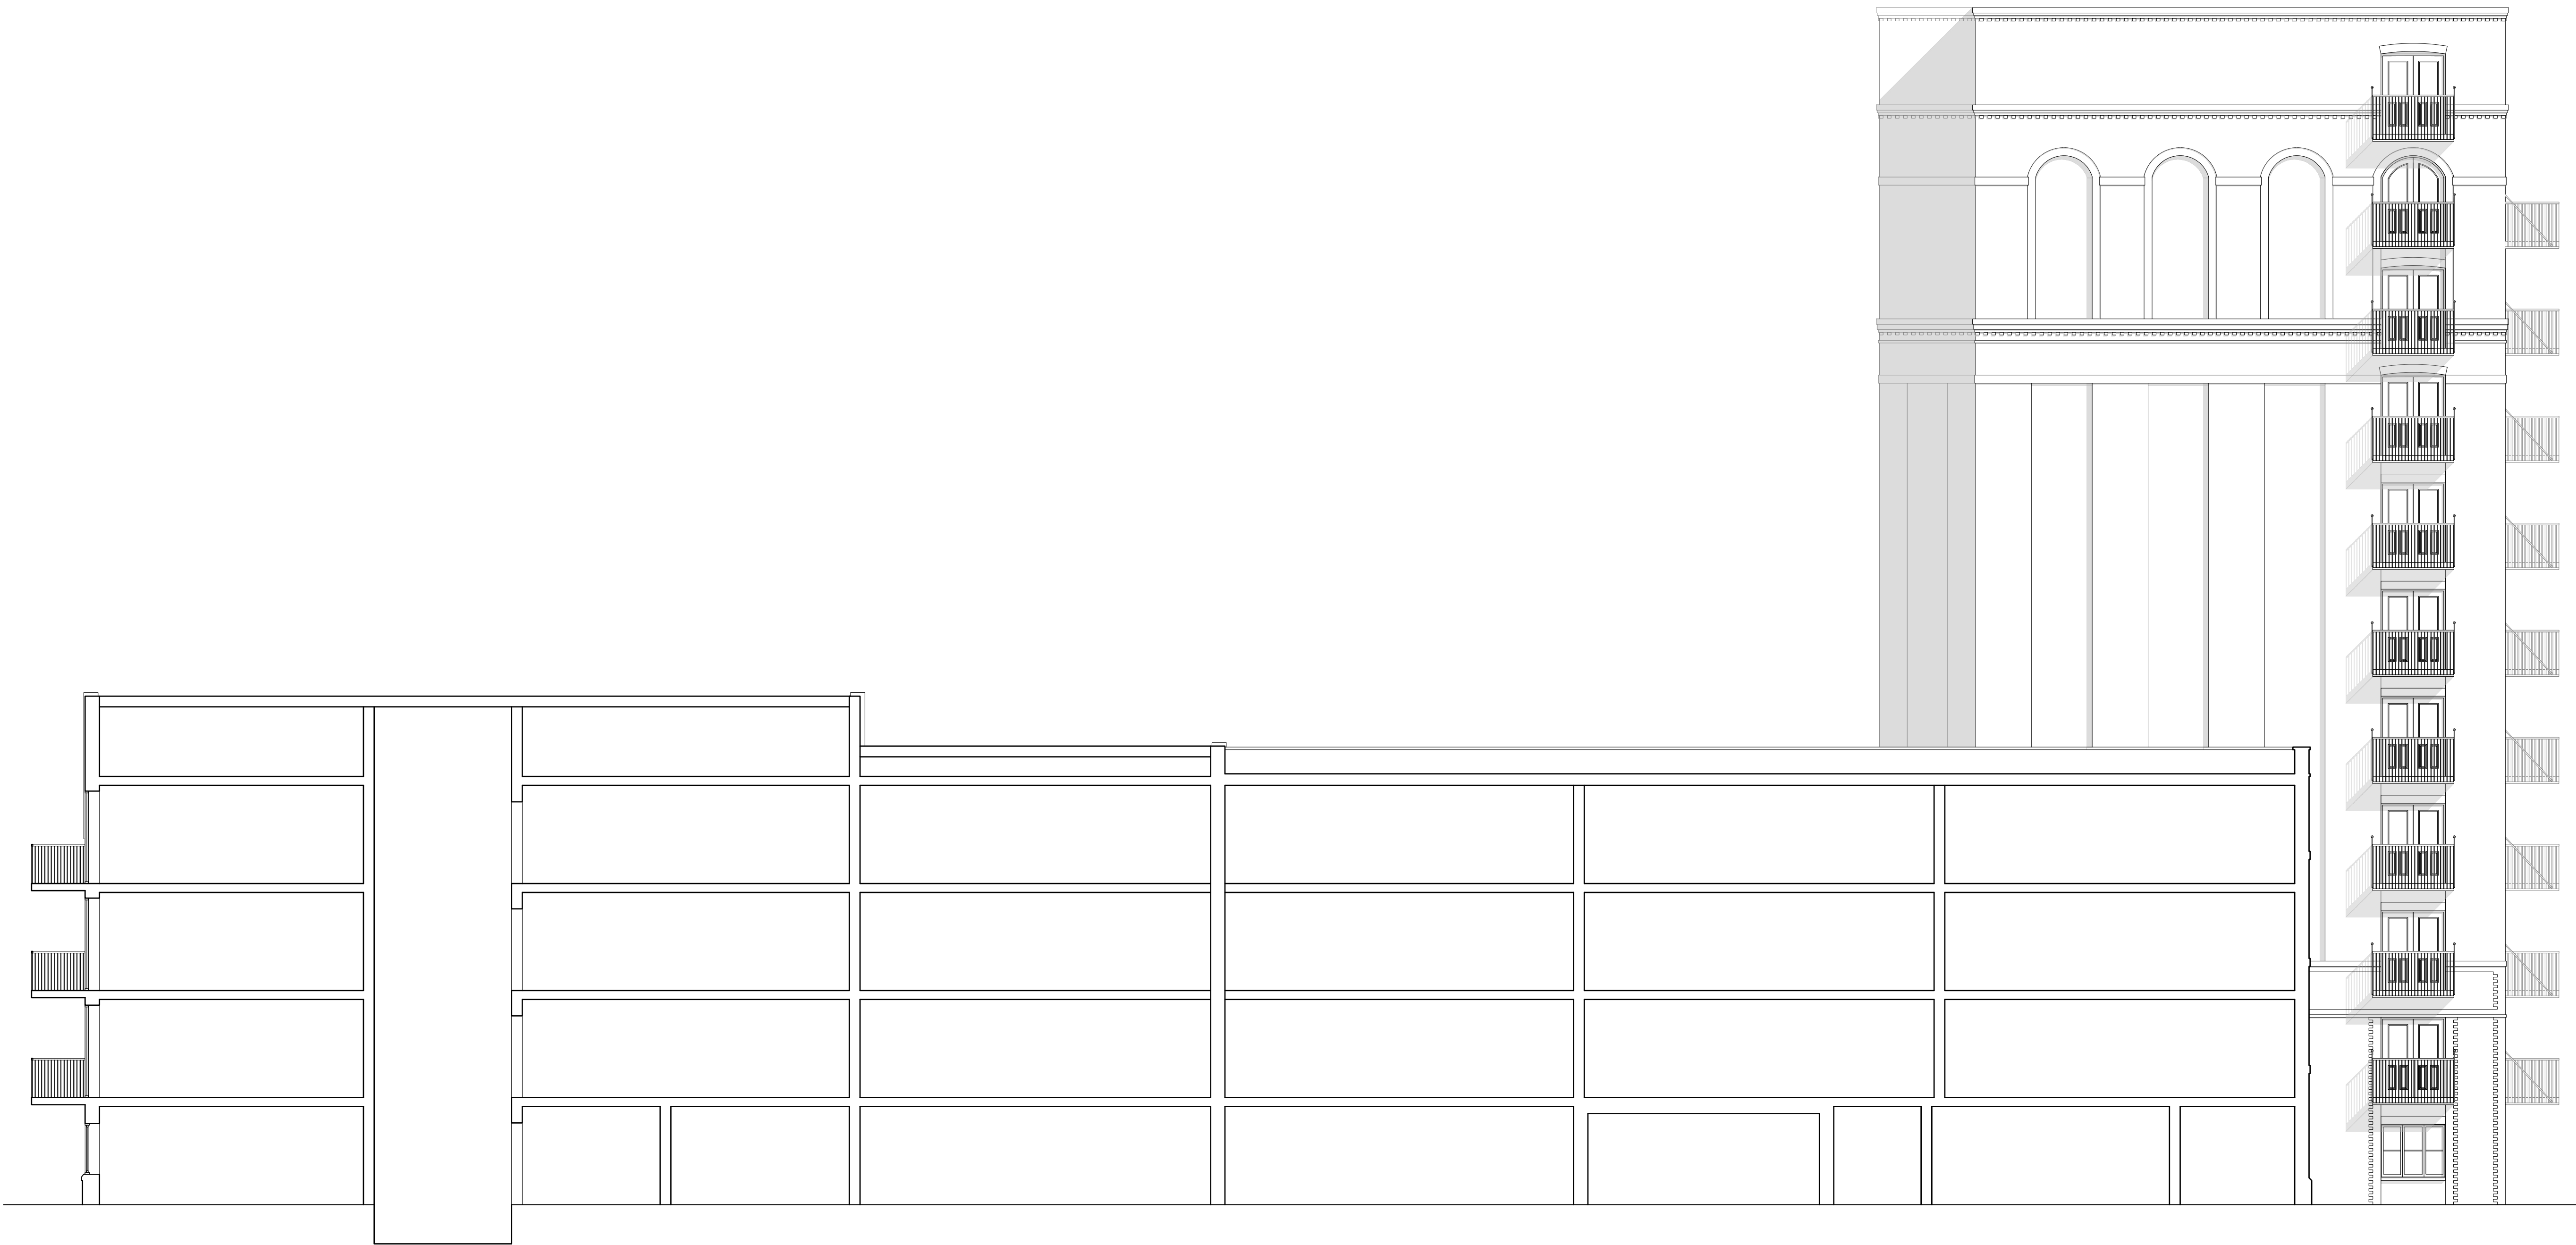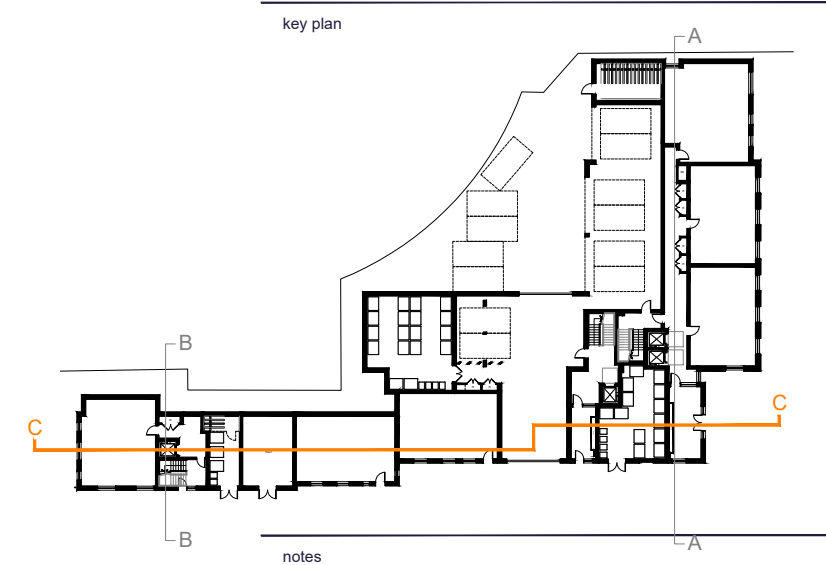

Section C-C



revision	date	prepared	description

Berkeley
Designed for life

Berkeley House
Farnham Lane
Farnham Royal
SL2 3RQ


T: 01753 784400
F: 01753 646855
www.berkeleygroup.co.uk

project
Vastern Road
Reading


drawing
Block BC
Section C-C

date	scale @ a1	drawn
October 2019	1:100	EE

drawing number	revision
448.PL.EFG.301	/

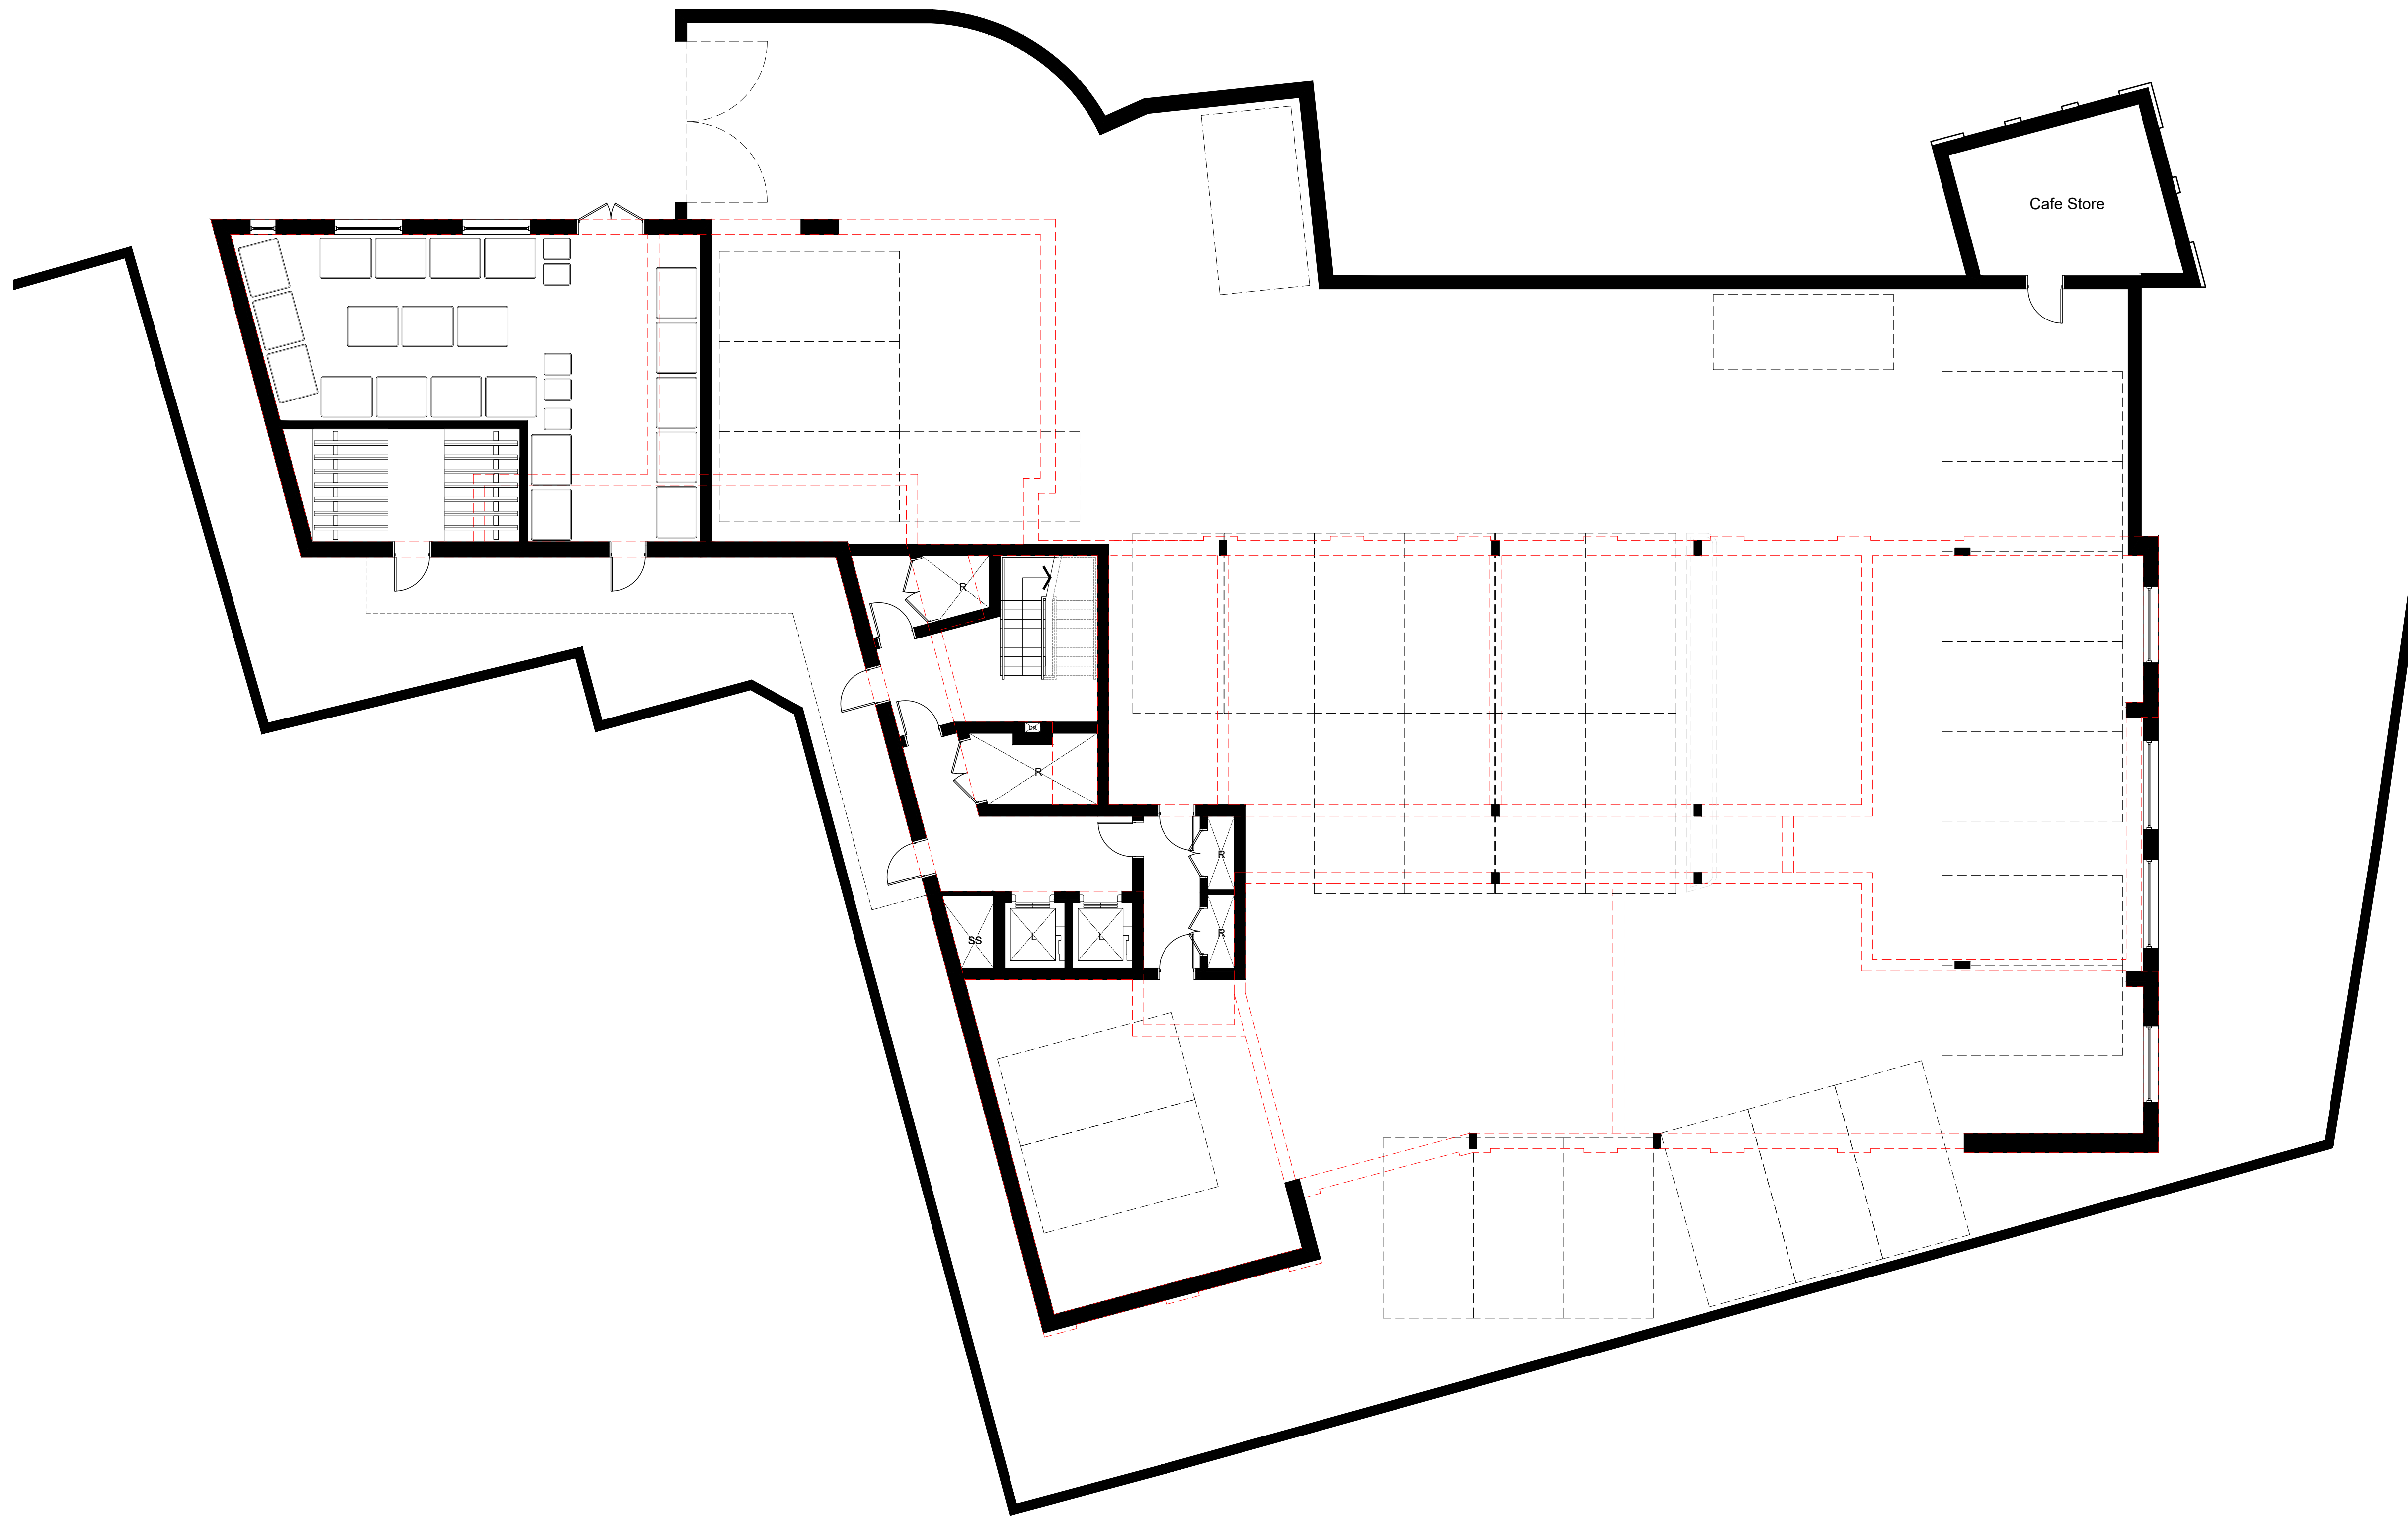

Ground Floor Plan

 

revision	date	prepared	description
----------	------	----------	-------------

Berkeley
Designed for life

Berkeley House
Farnham Lane
Farnham Royal
SL2 3RQ

T: 01753 784400
F: 01753 646855
www.berkeleygroup.co.uk

project
Vastern Road
Reading

drawing
Block D
Ground Floor Plan

date
October 2019


scale @ a1
1:100

drawn
EE


drawing number
448.PL.D.100

revision
/



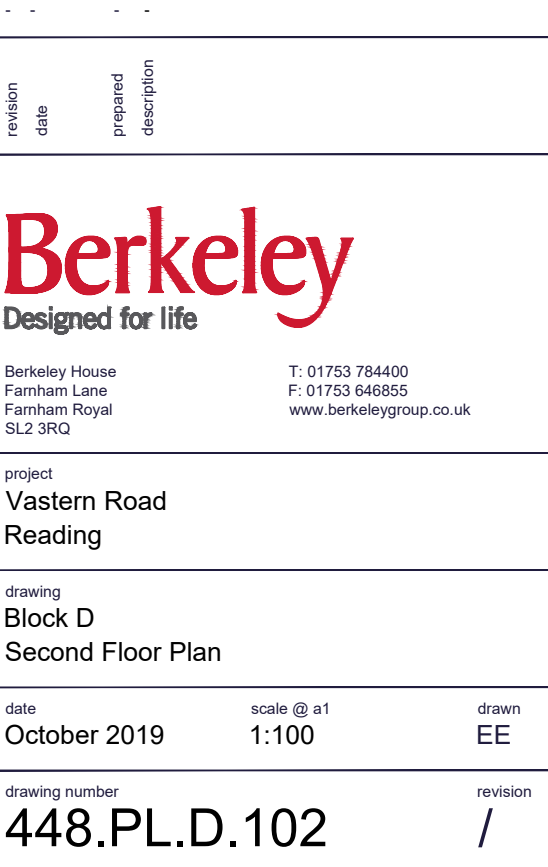



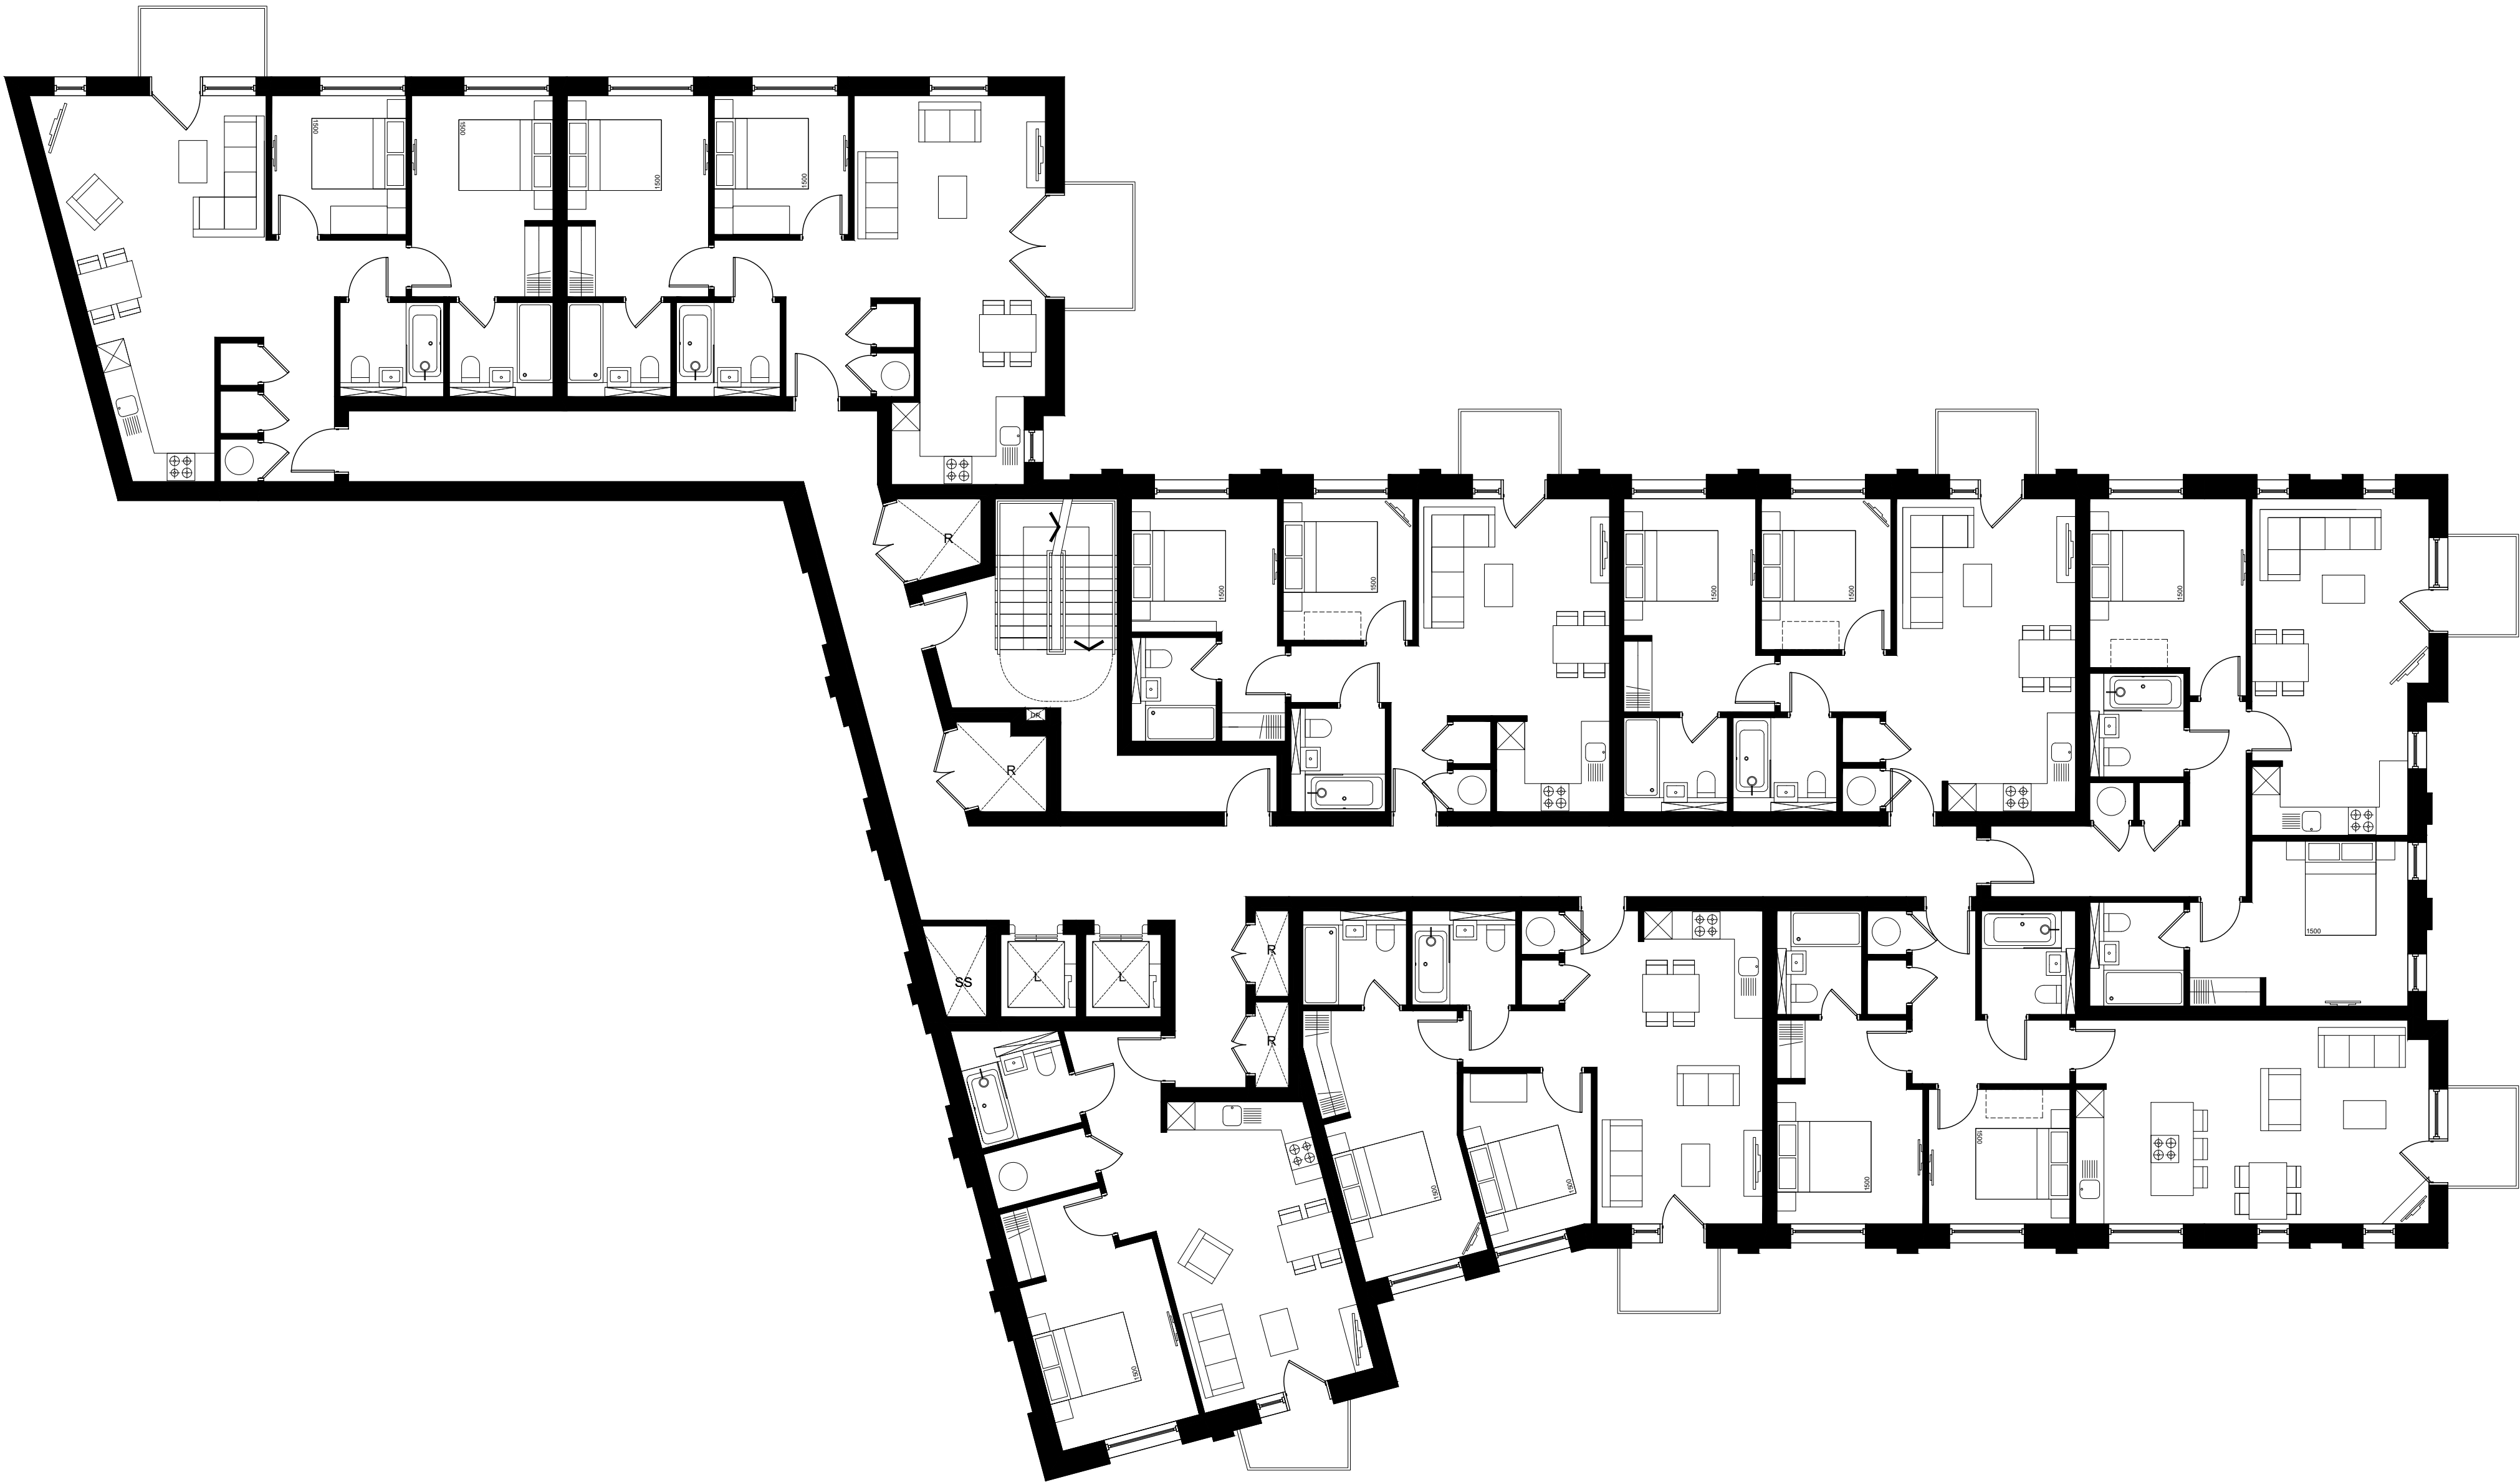

revision	date	prepared	description

Berkeley
Designed for life

Berkeley House
Farnham Lane
Farnham Royal
SL2 3RQ

T: 01753 784400
F: 01753 646855
www.berkeleygroup.co.uk

project
Vastern Road
Reading


drawing
Block D
Fourth Floor Plan

date	scale @ a1	drawn
October 2019	1:100	EE


drawing number	revision
448.PL.D.104	/

Fourth Floor Plan



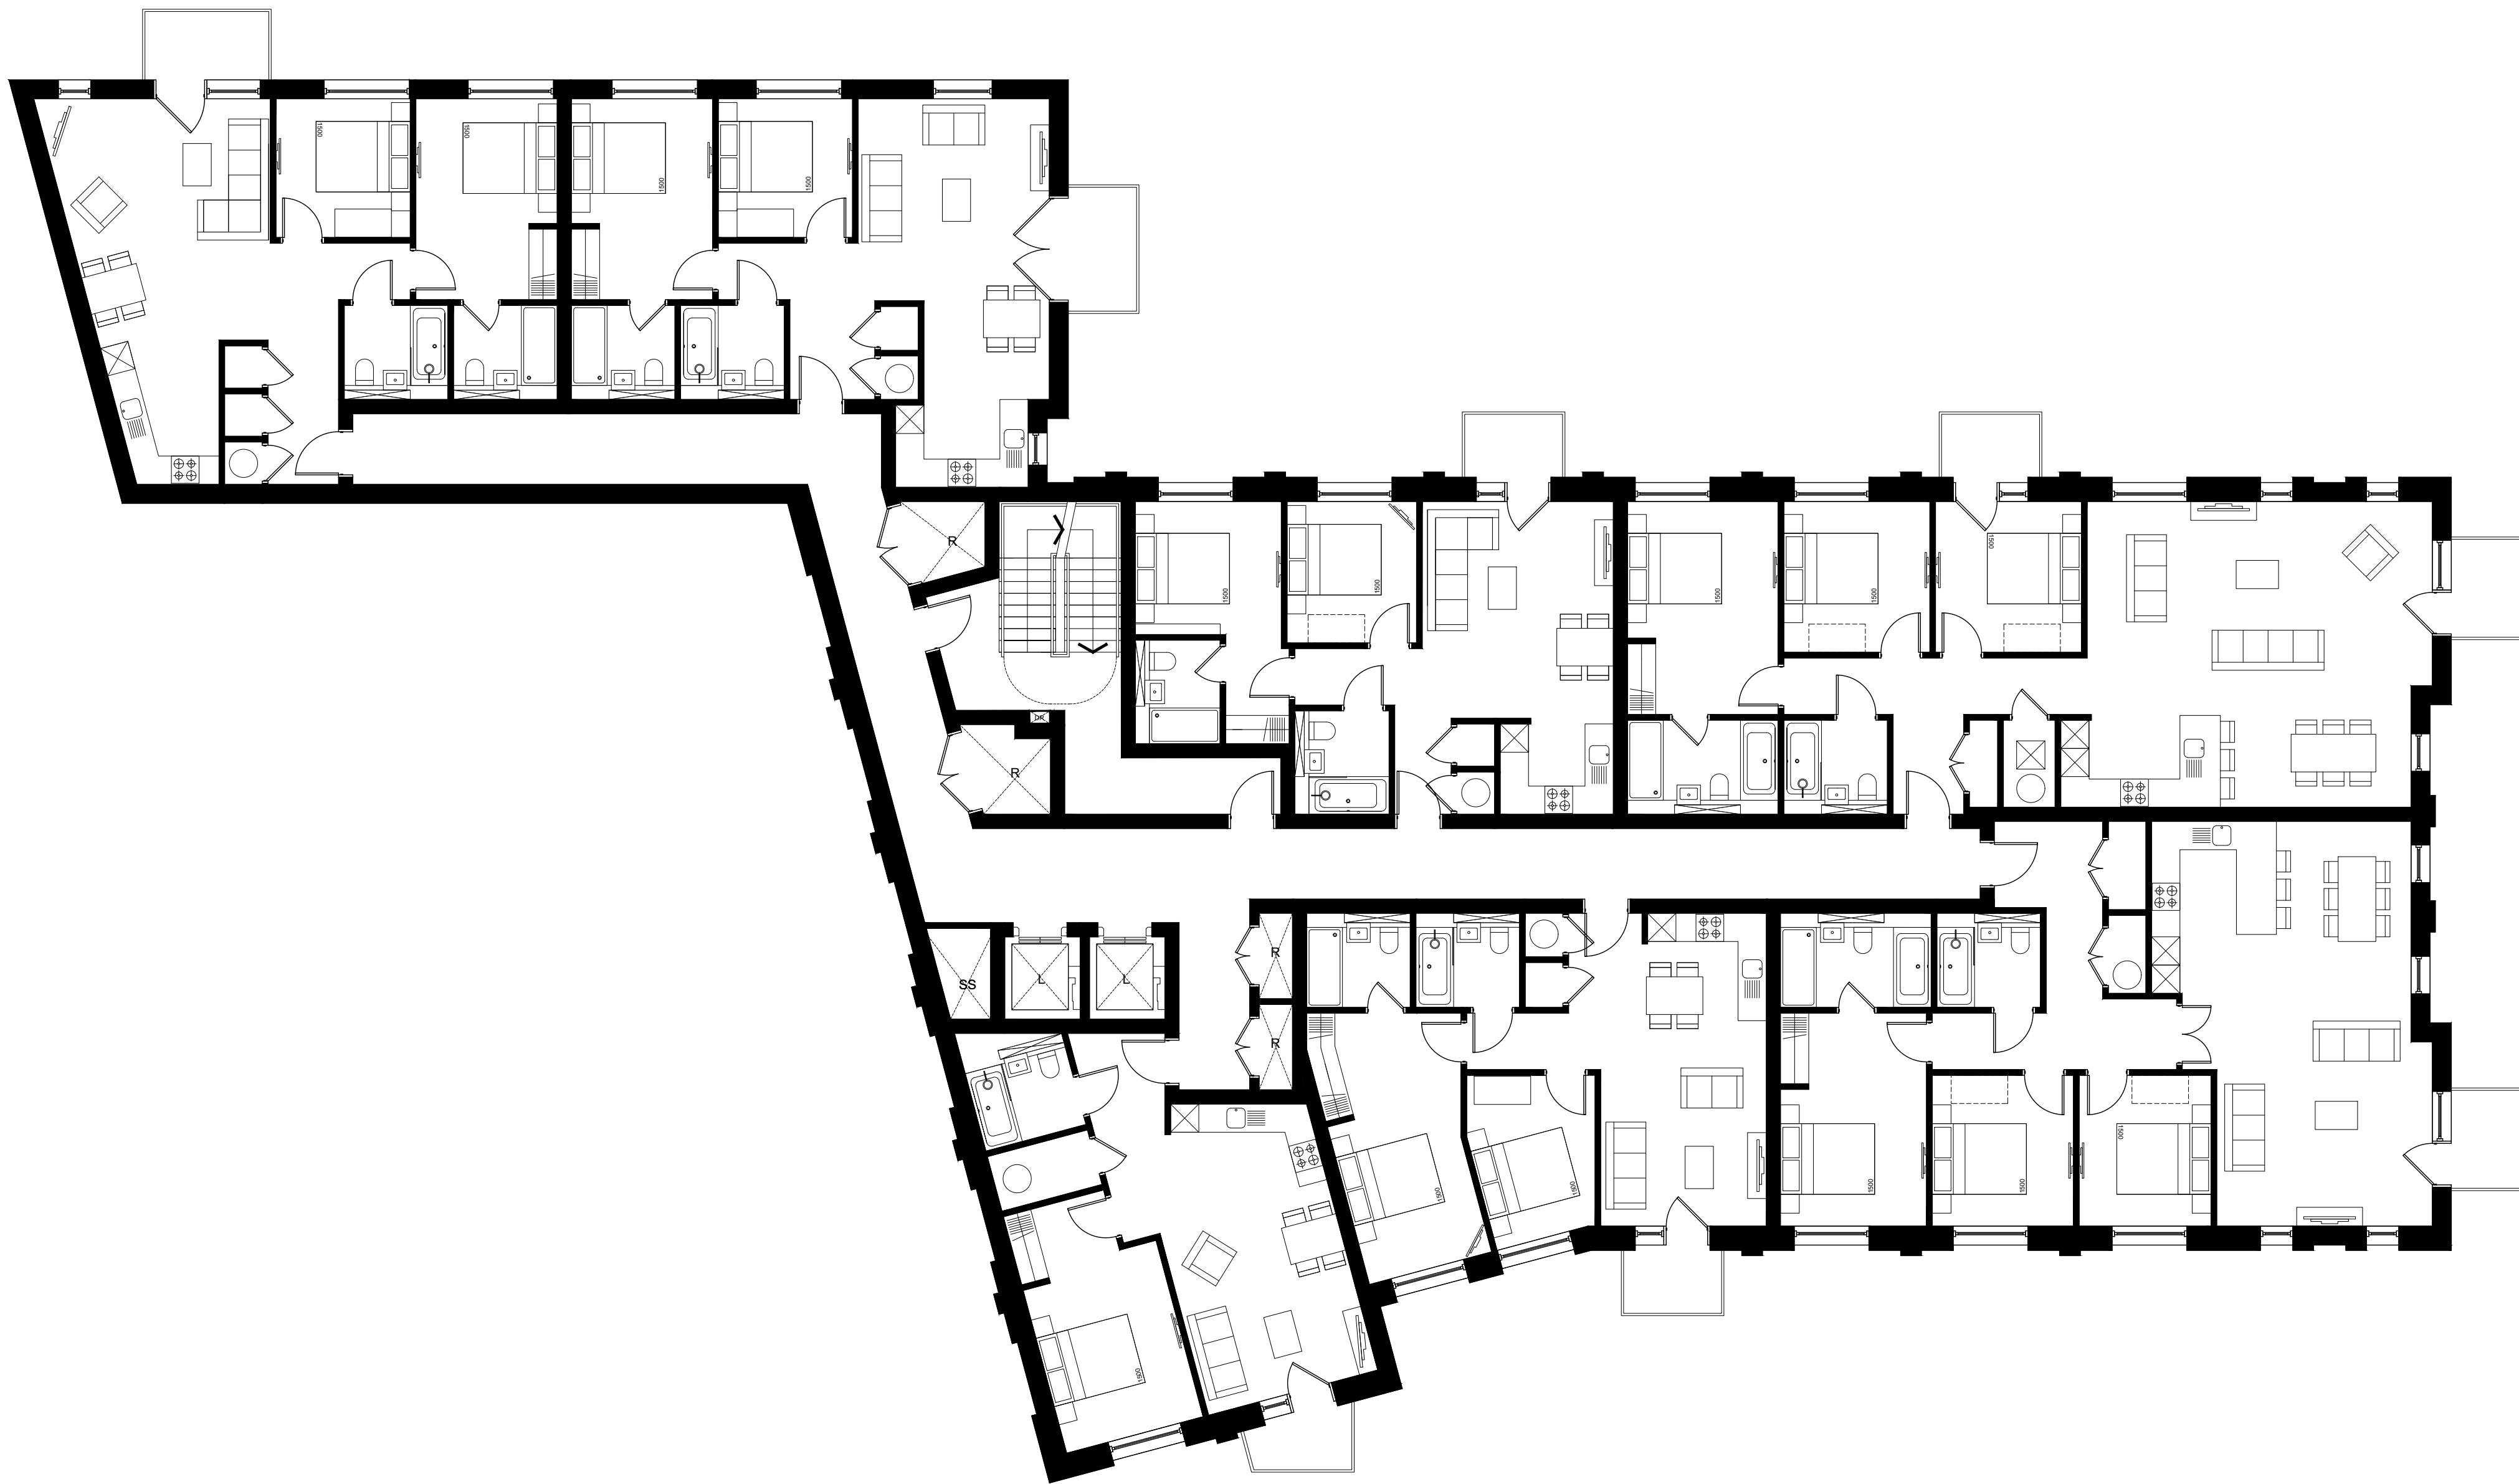

Fifth Floor Plan

 

revision	date	prepared	description

Berkeley
Designed for life

Berkeley House
Farnham Lane
Farnham Royal
SL2 3RQ


T: 01753 784400
F: 01753 646855
www.berkeleygroup.co.uk

project
Vastern Road
Reading

drawing
Block D
Fifth Floor Plan

date	scale @ a1	drawn
October 2019	1:100	EE

drawing number	revision
448.PL.D.105	/

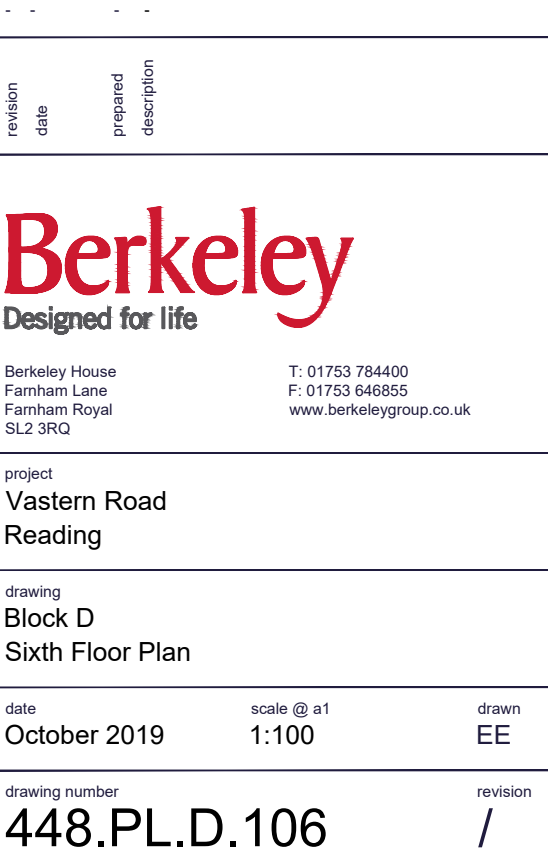



revision	date	prepared	description

Berkeley
Designed for life

Berkeley House
Farnham Lane
Farnham Royal
SL2 3RQ

T: 01753 784400
F: 01753 646855
www.berkeleygroup.co.uk

project
Vastern Road
Reading


drawing
Block D
Seventh Floor Plan


date	scale @ a1	drawn
October 2019	1:100	EE

drawing number	revision
448.PL.D.107	/

Seventh Floor Plan



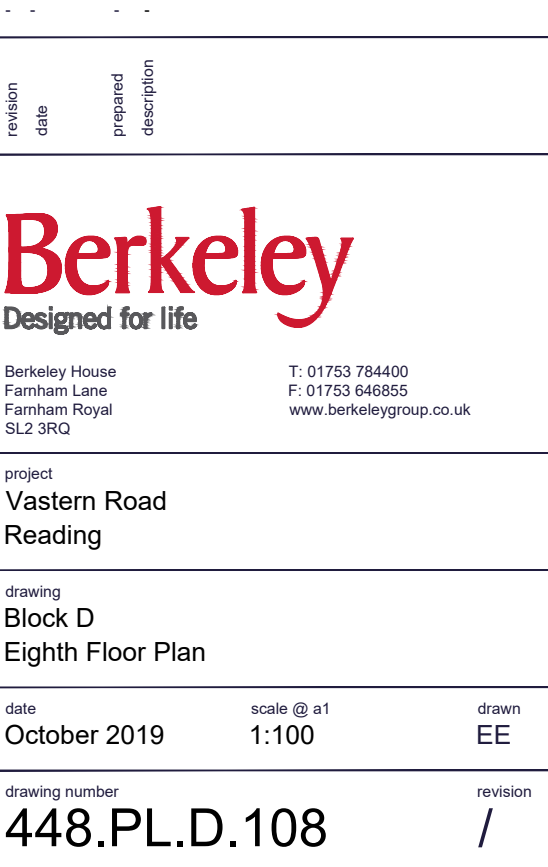

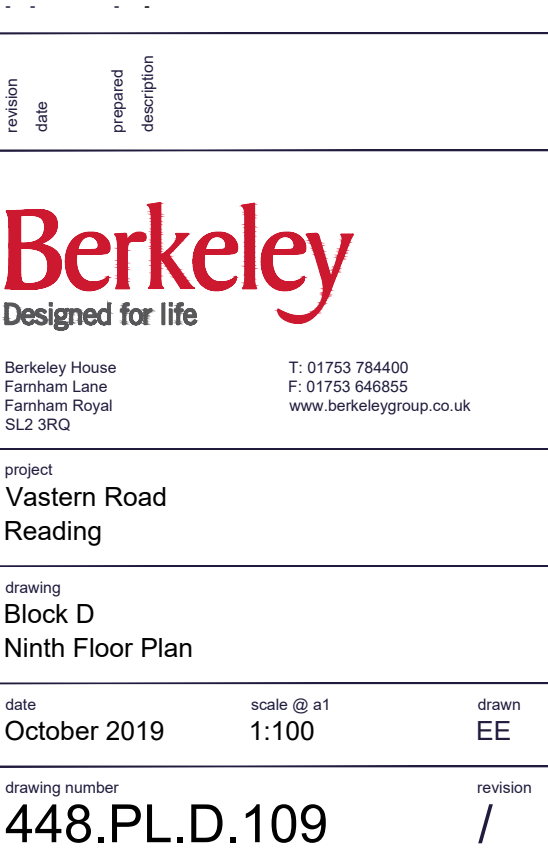



Southeast Elevation



revision	date	prepared	description

Berkeley
Designed for life

Berkeley House
Farnham Lane
Farnham Royal
SL2 3RQ


T: 01753 784400
F: 01753 646855
www.berkeleygroup.co.uk

project
Vastern Road
Reading


drawing
Block D
Southeast Elevation

date	scale @ a1	drawn
October 2019	1:100	EE

drawing number	revision
448.PL.D.200	/

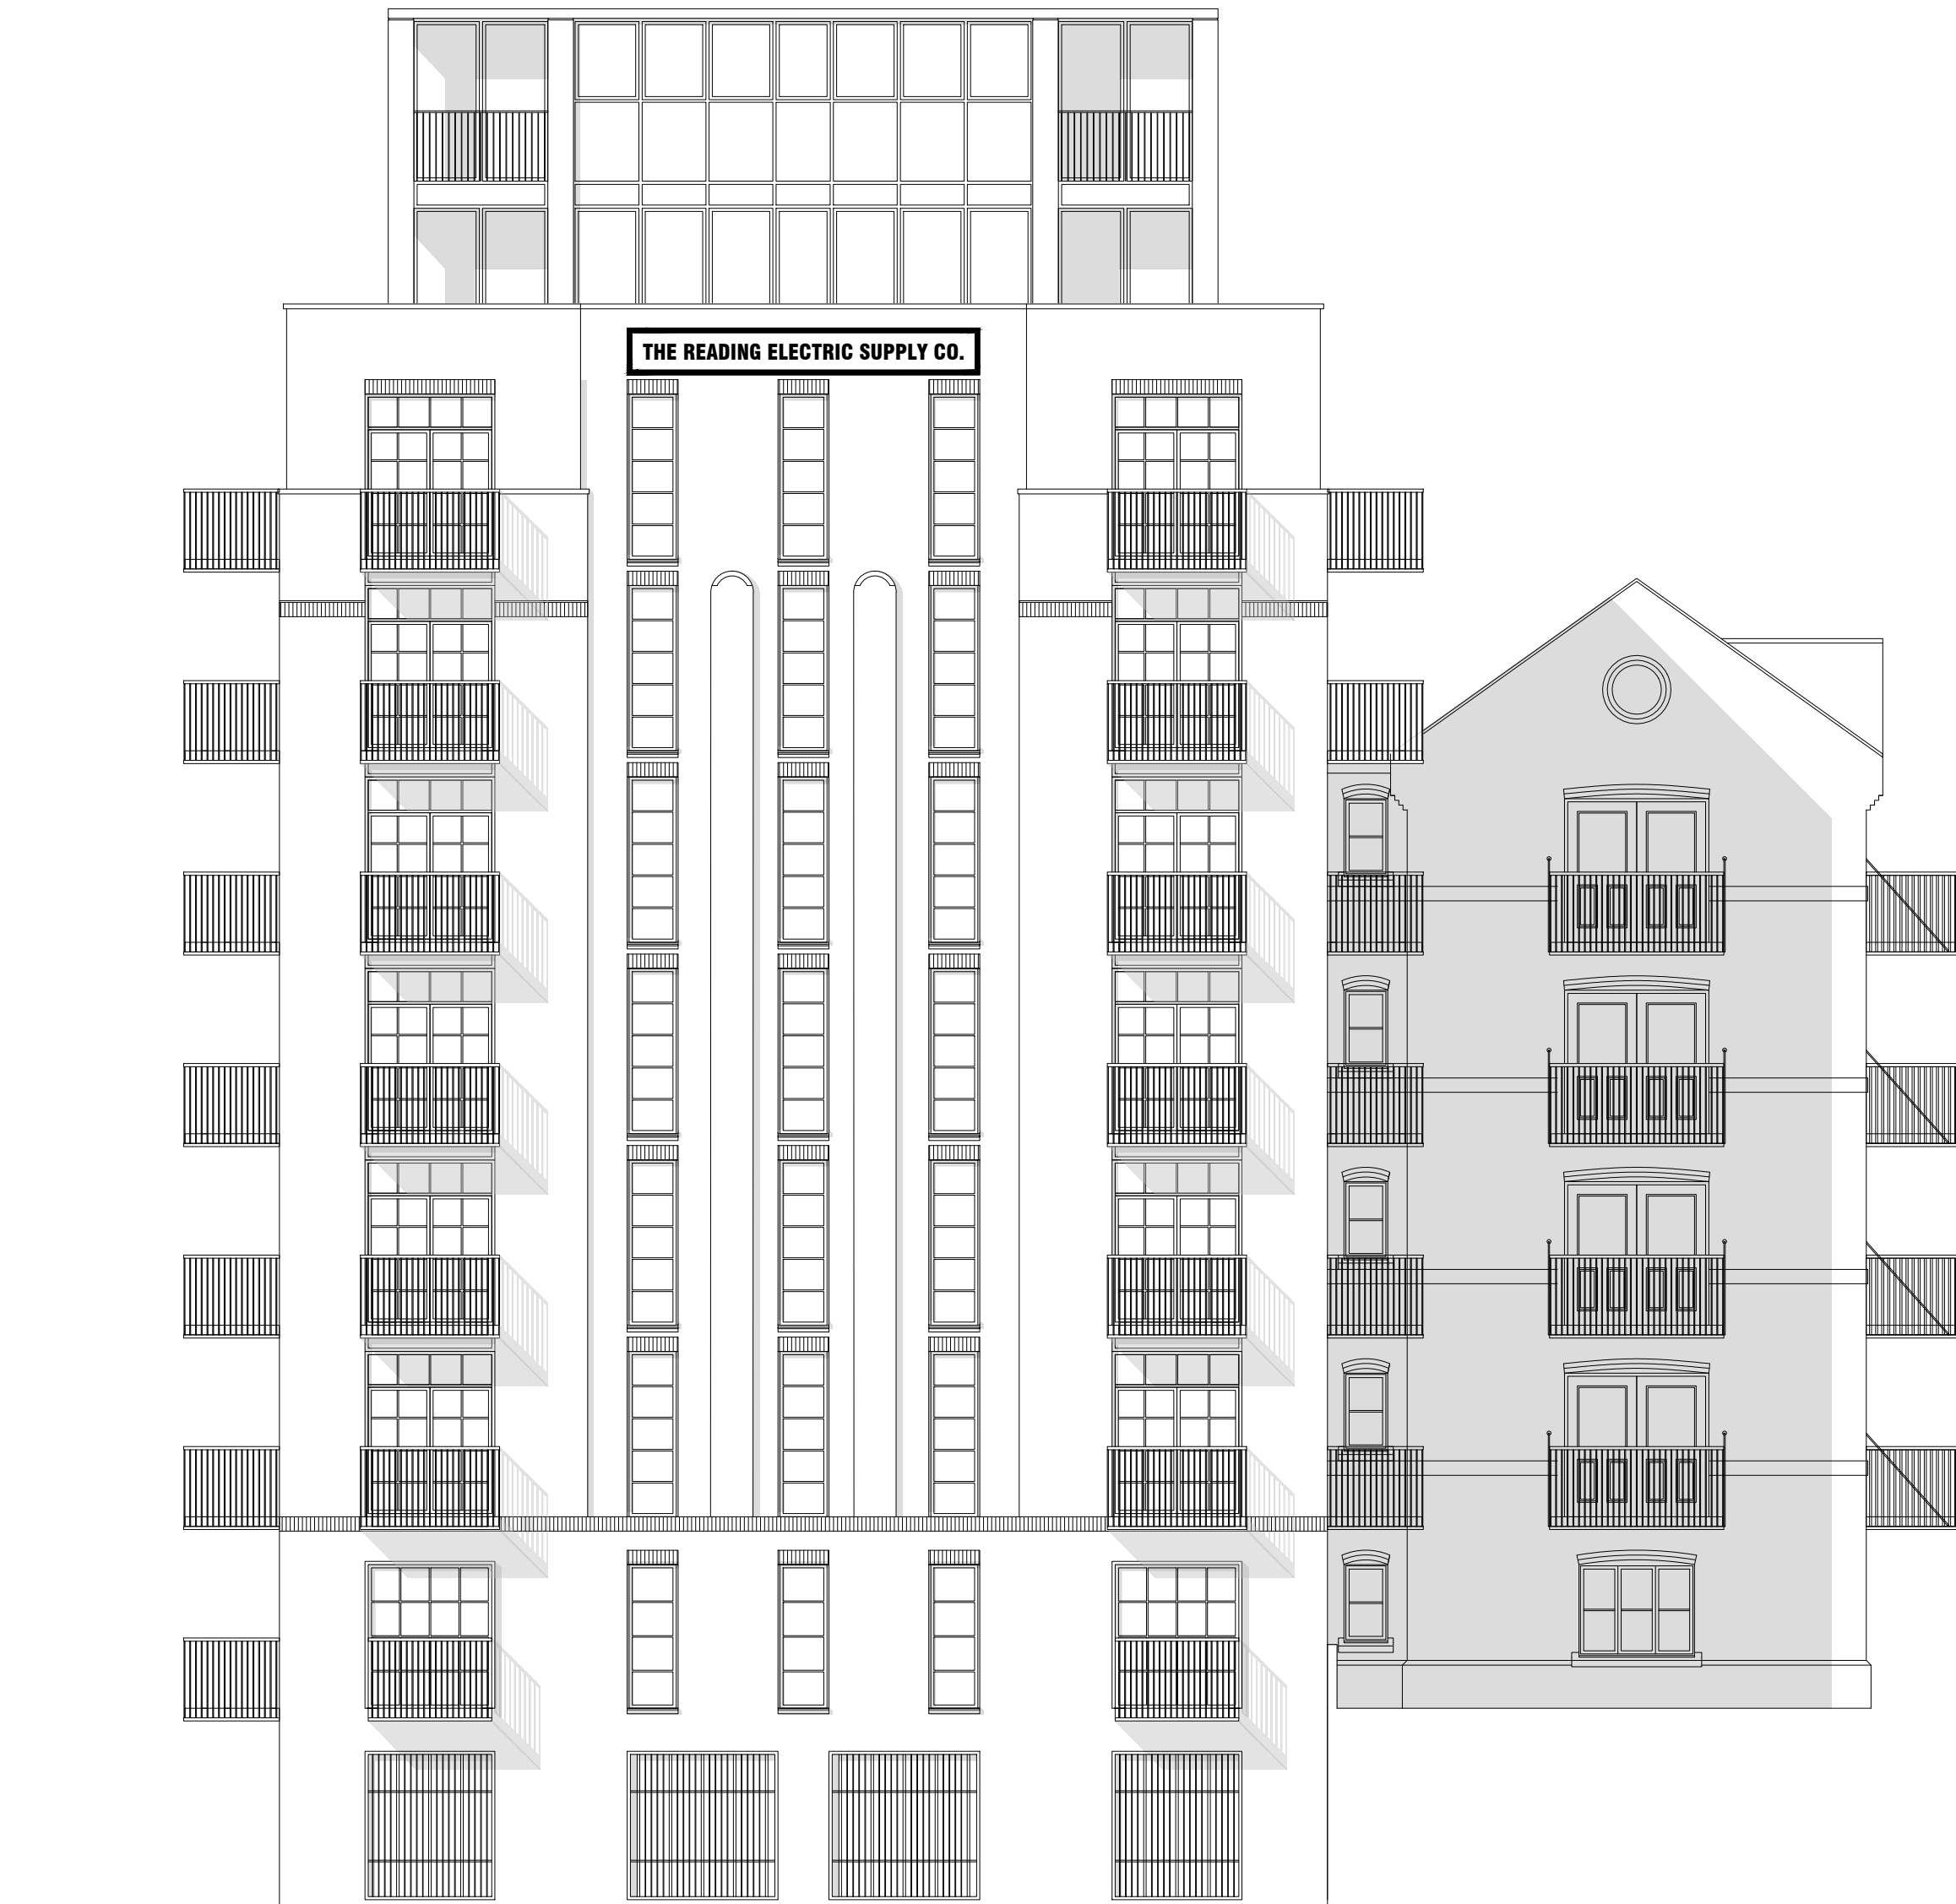

Northeast Elevation

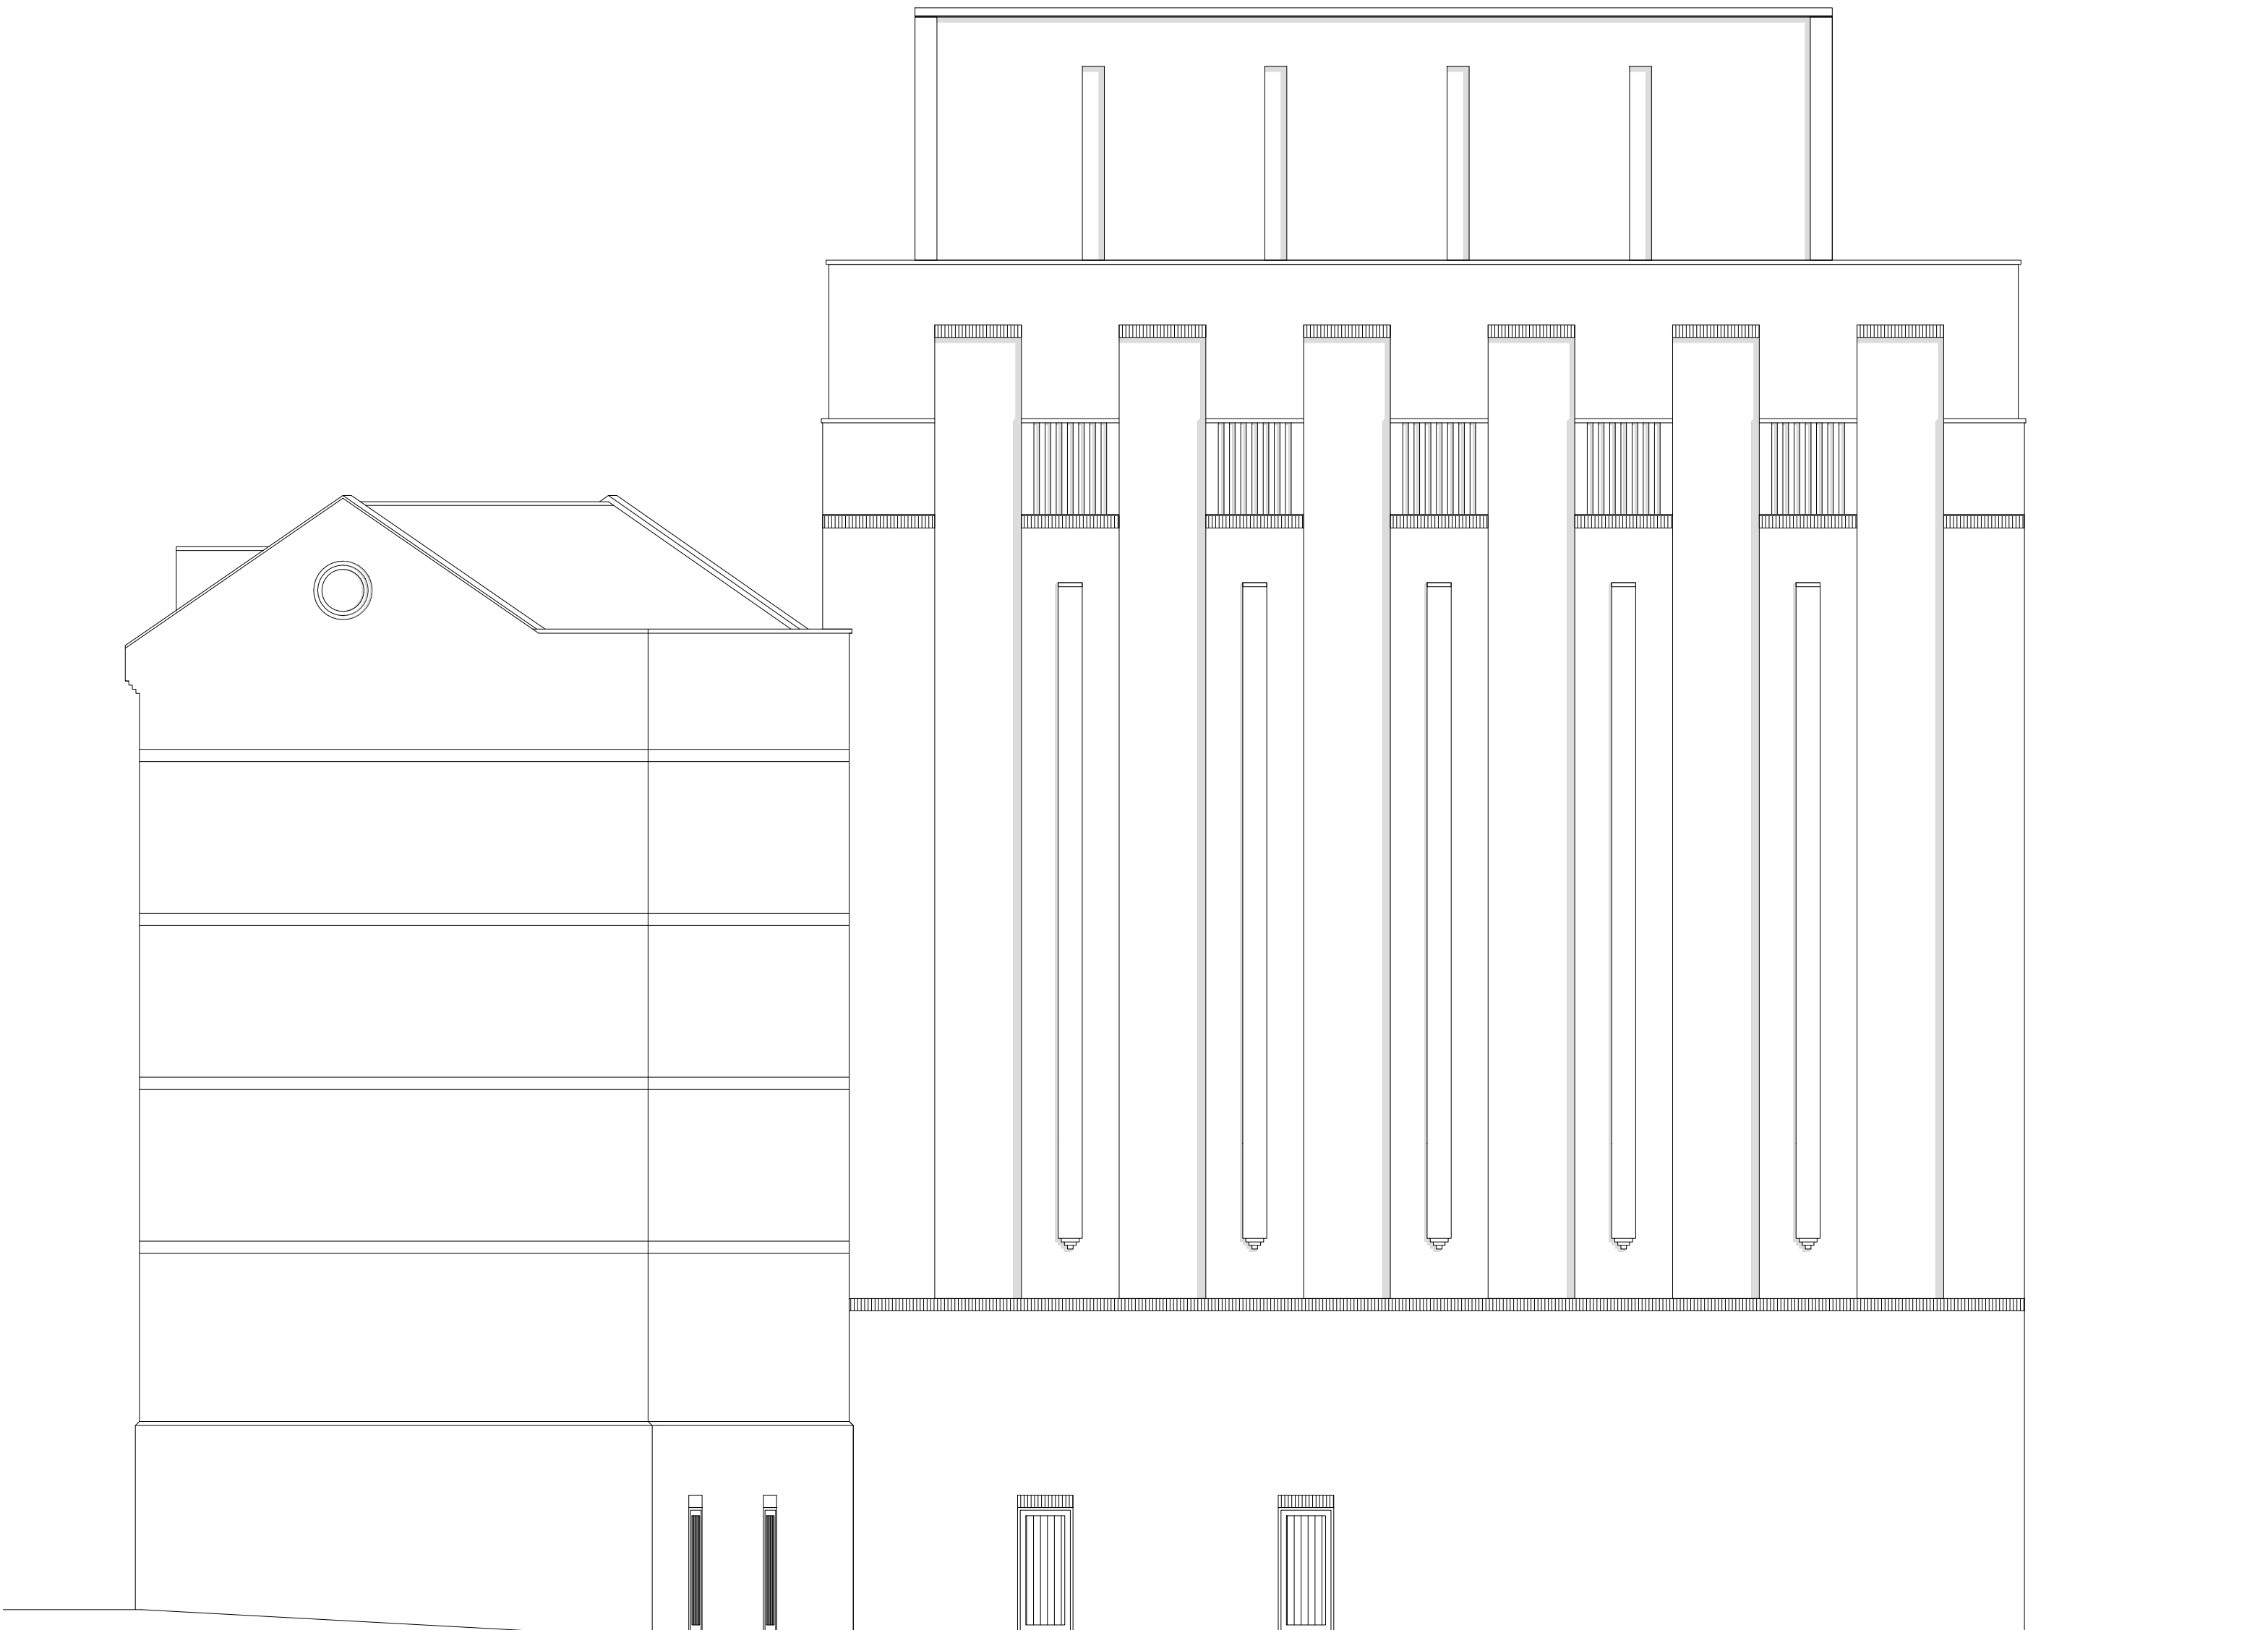

Southwest Elevation

Northeast and Southwest Elevation



revision	date	prepared	description

Berkeley
Designed for life

Berkeley House
Farnham Lane
Farnham Royal
SL2 3RQ


T: 01753 784400
F: 01753 646855
www.berkeleygroup.co.uk

project
Vastern Road
Reading

drawing
Block D
Northeast and Southwest Elevation

date	scale @ a1	drawn
October 2019	1:100	EE

drawing number	revision
448.PL.D.201	/

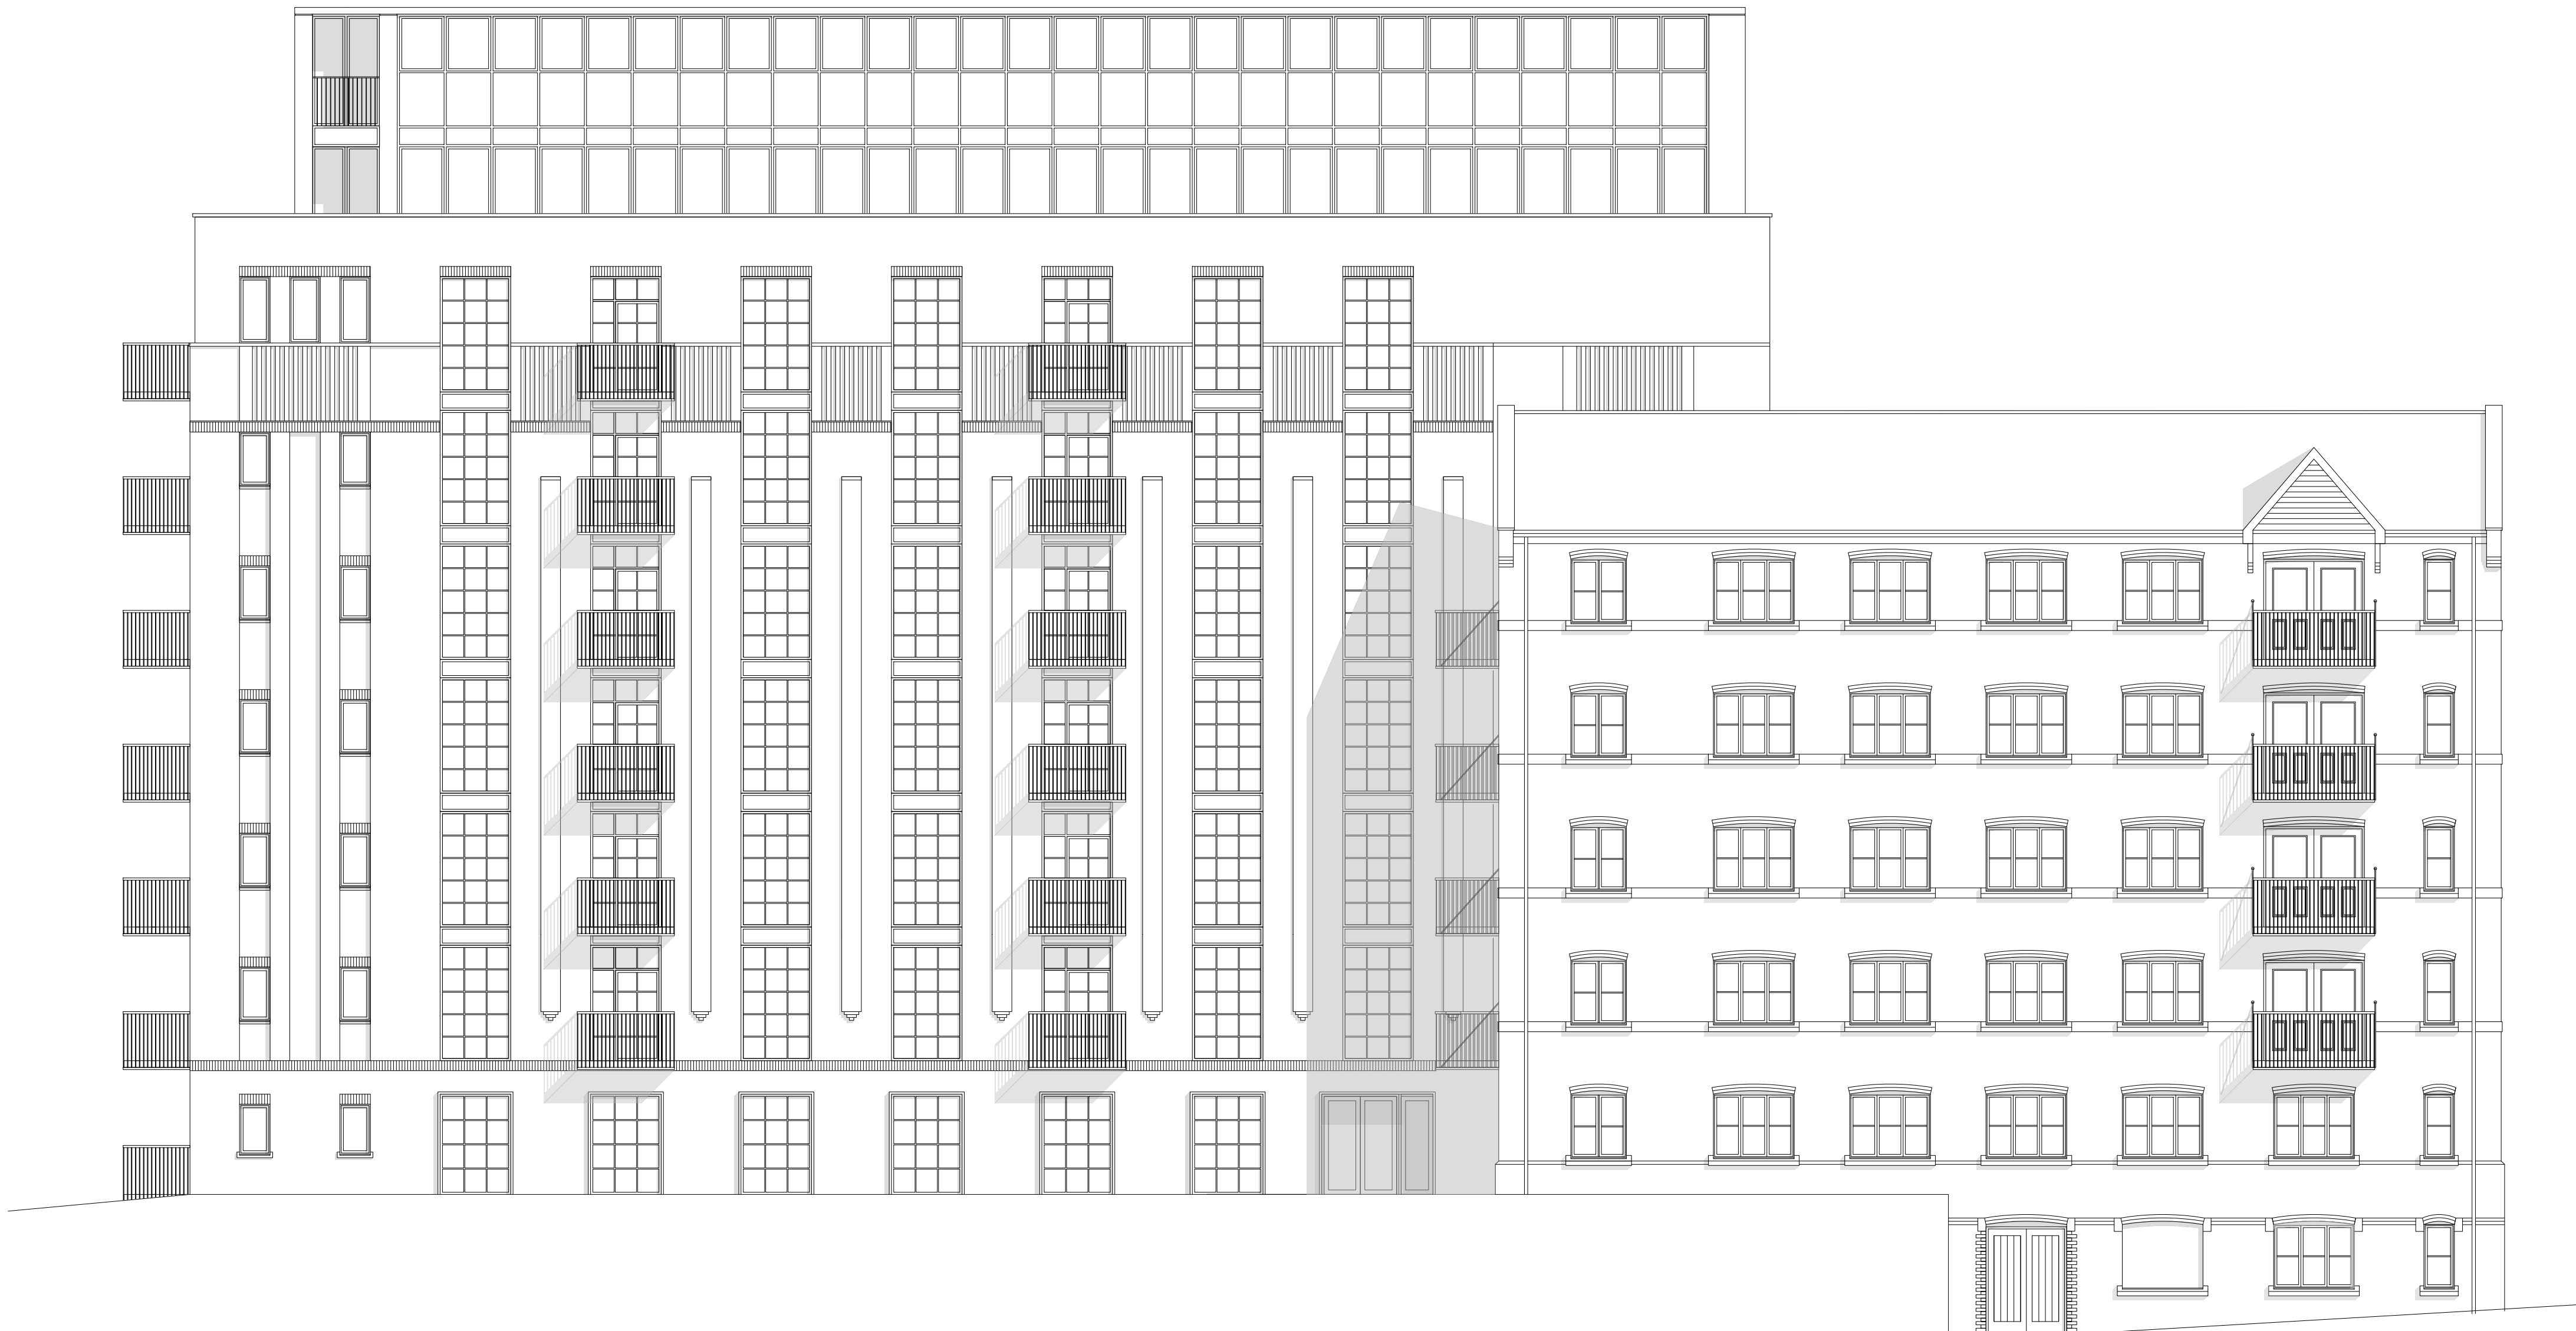

Northwest Elevation



revision	date	prepared	description

Berkeley
Designed for life

Berkeley House
Farnham Lane
Farnham Royal
SL2 3RQ

T: 01753 784400
F: 01753 646855
www.berkeleygroup.co.uk

project



Vestern Road
Reading

drawing


Block D
Northwest Elevation

date	scale @ a1	drawn
October 2019	1:100	EE

drawing number	revision
448.PL.D.202	/

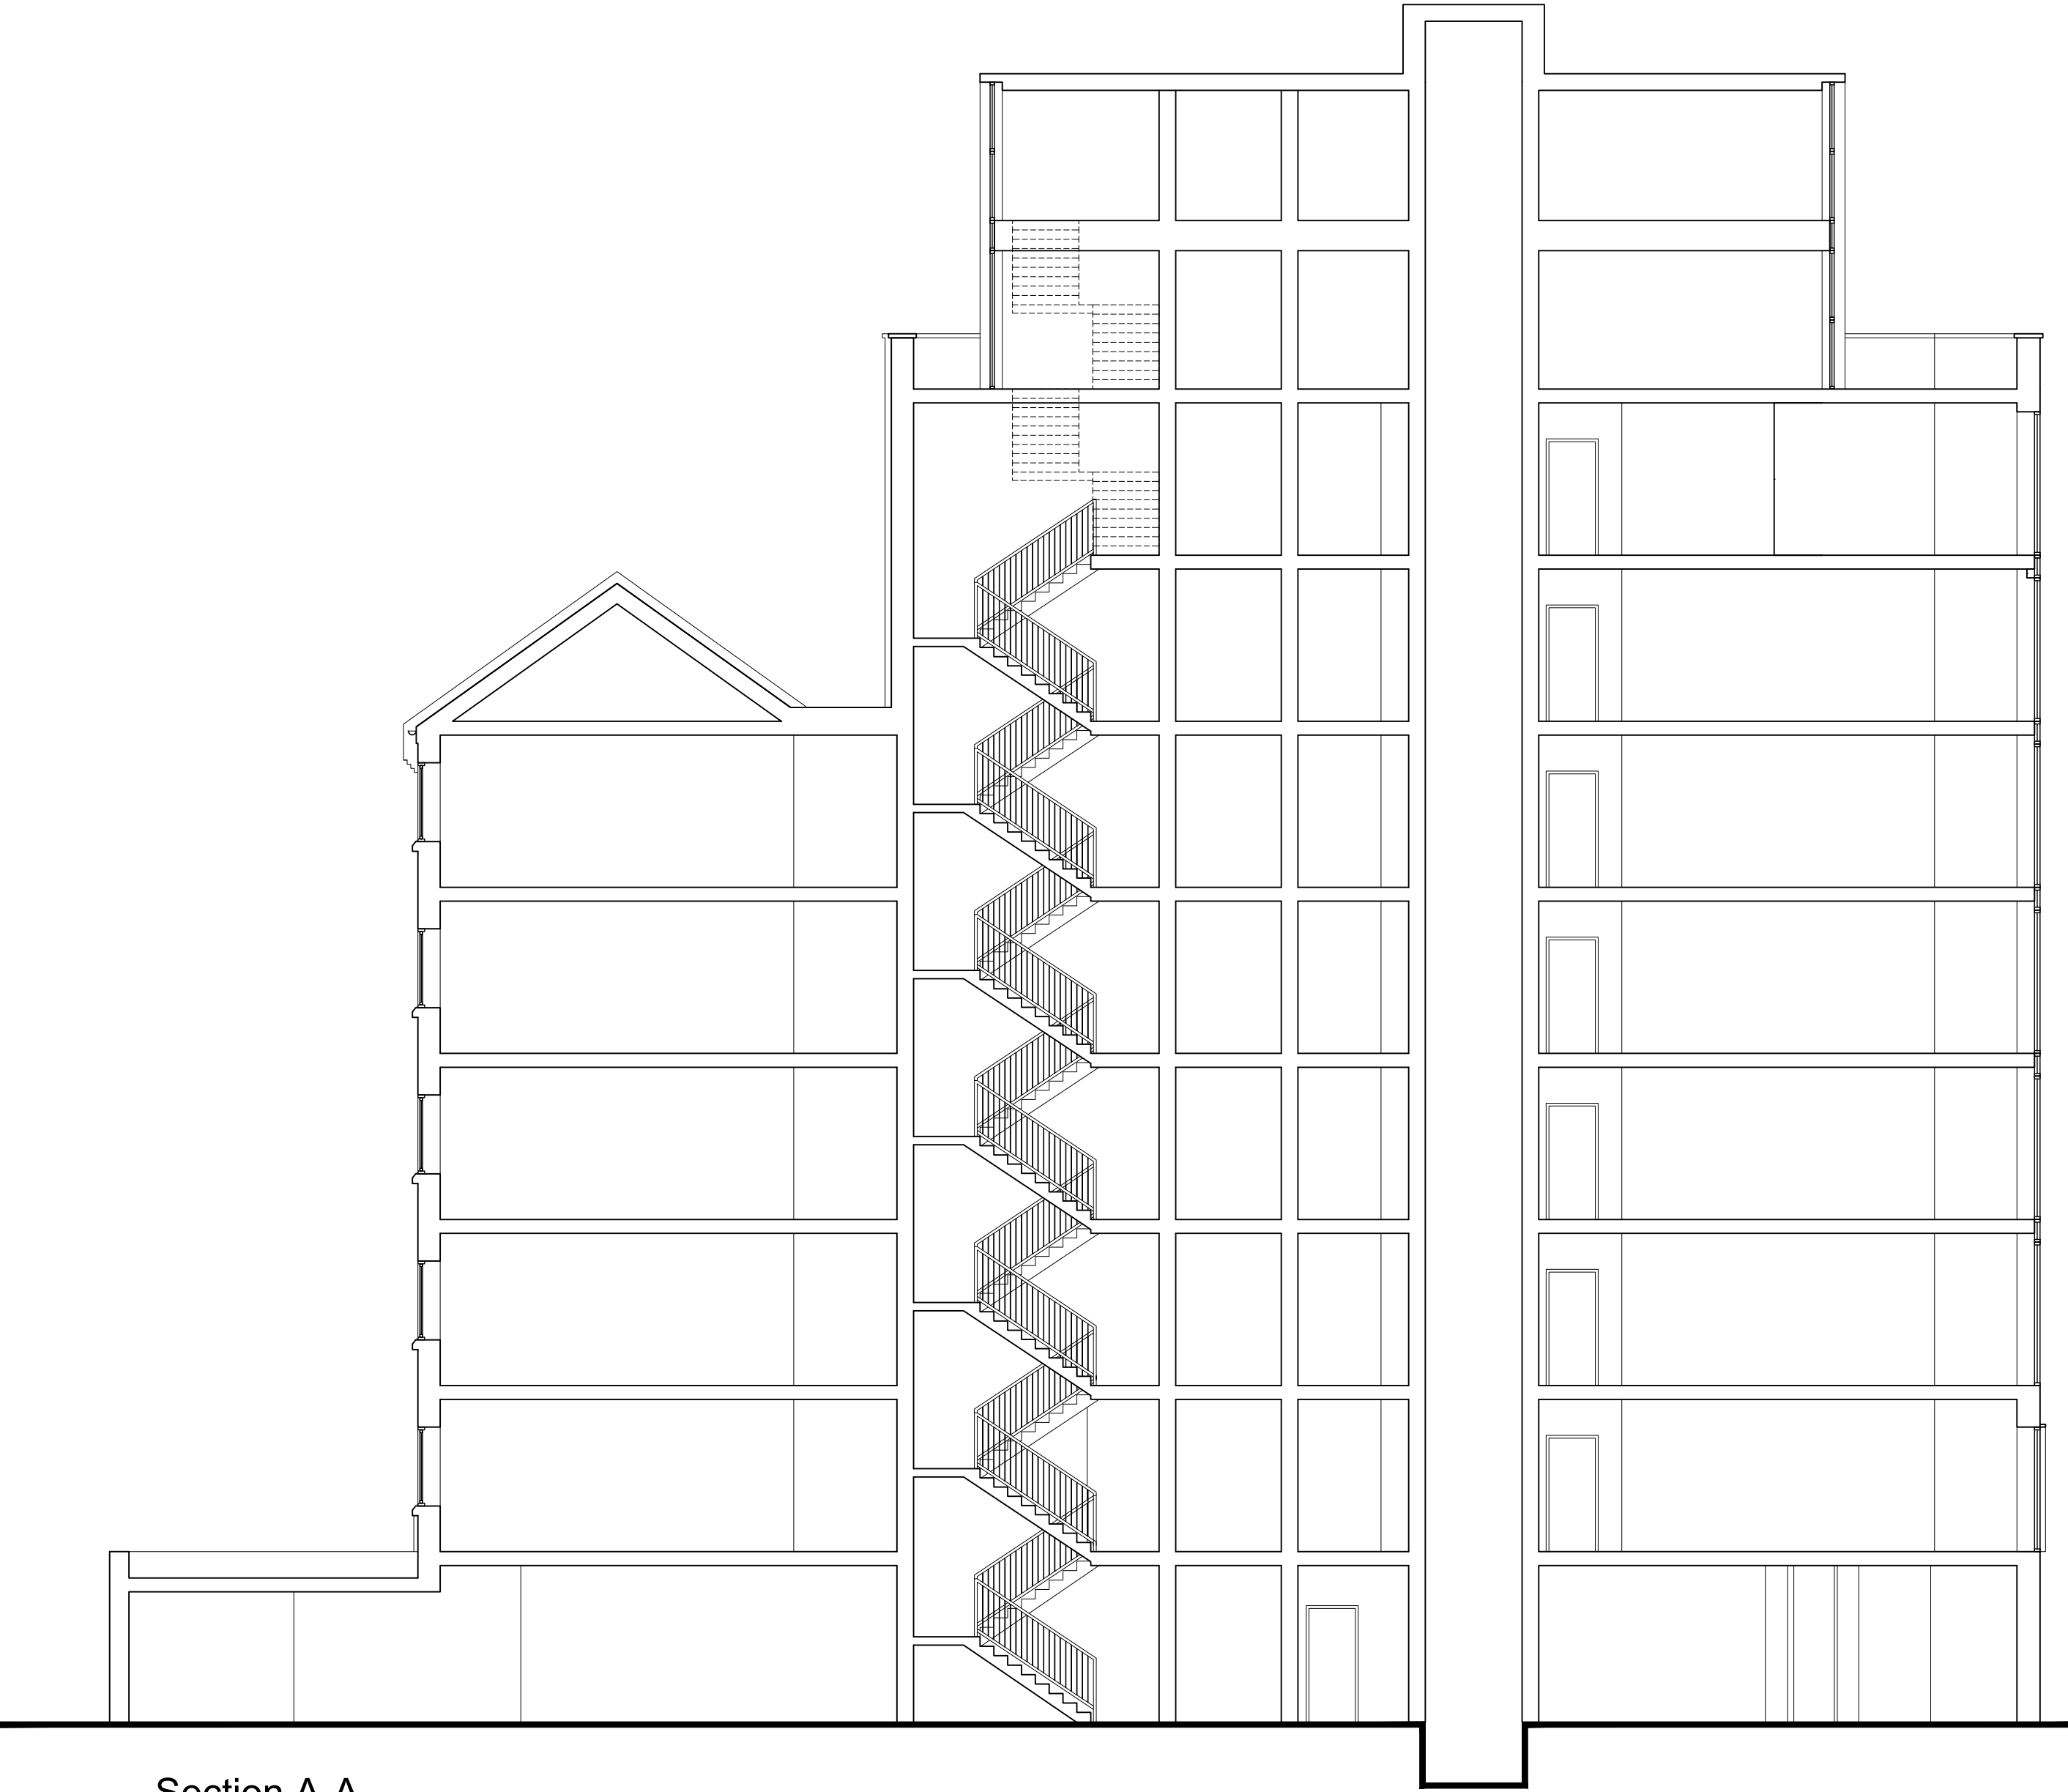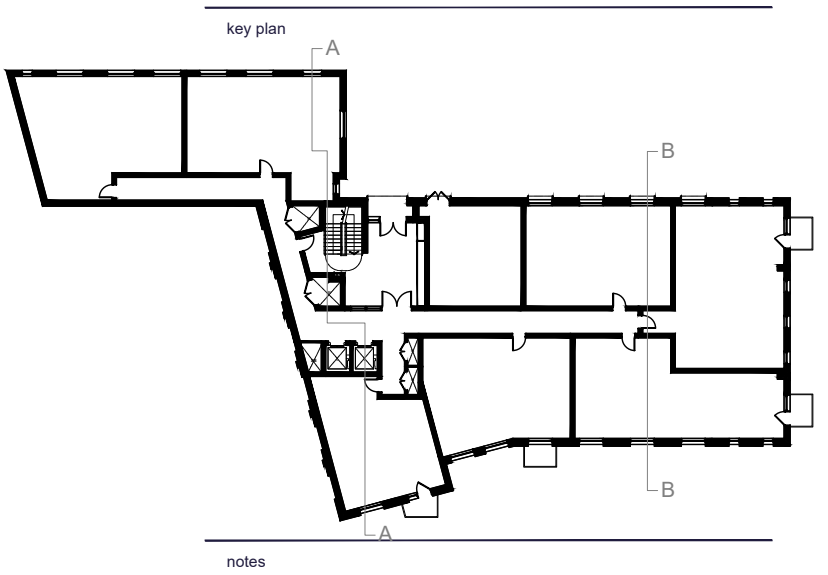

Section A-A

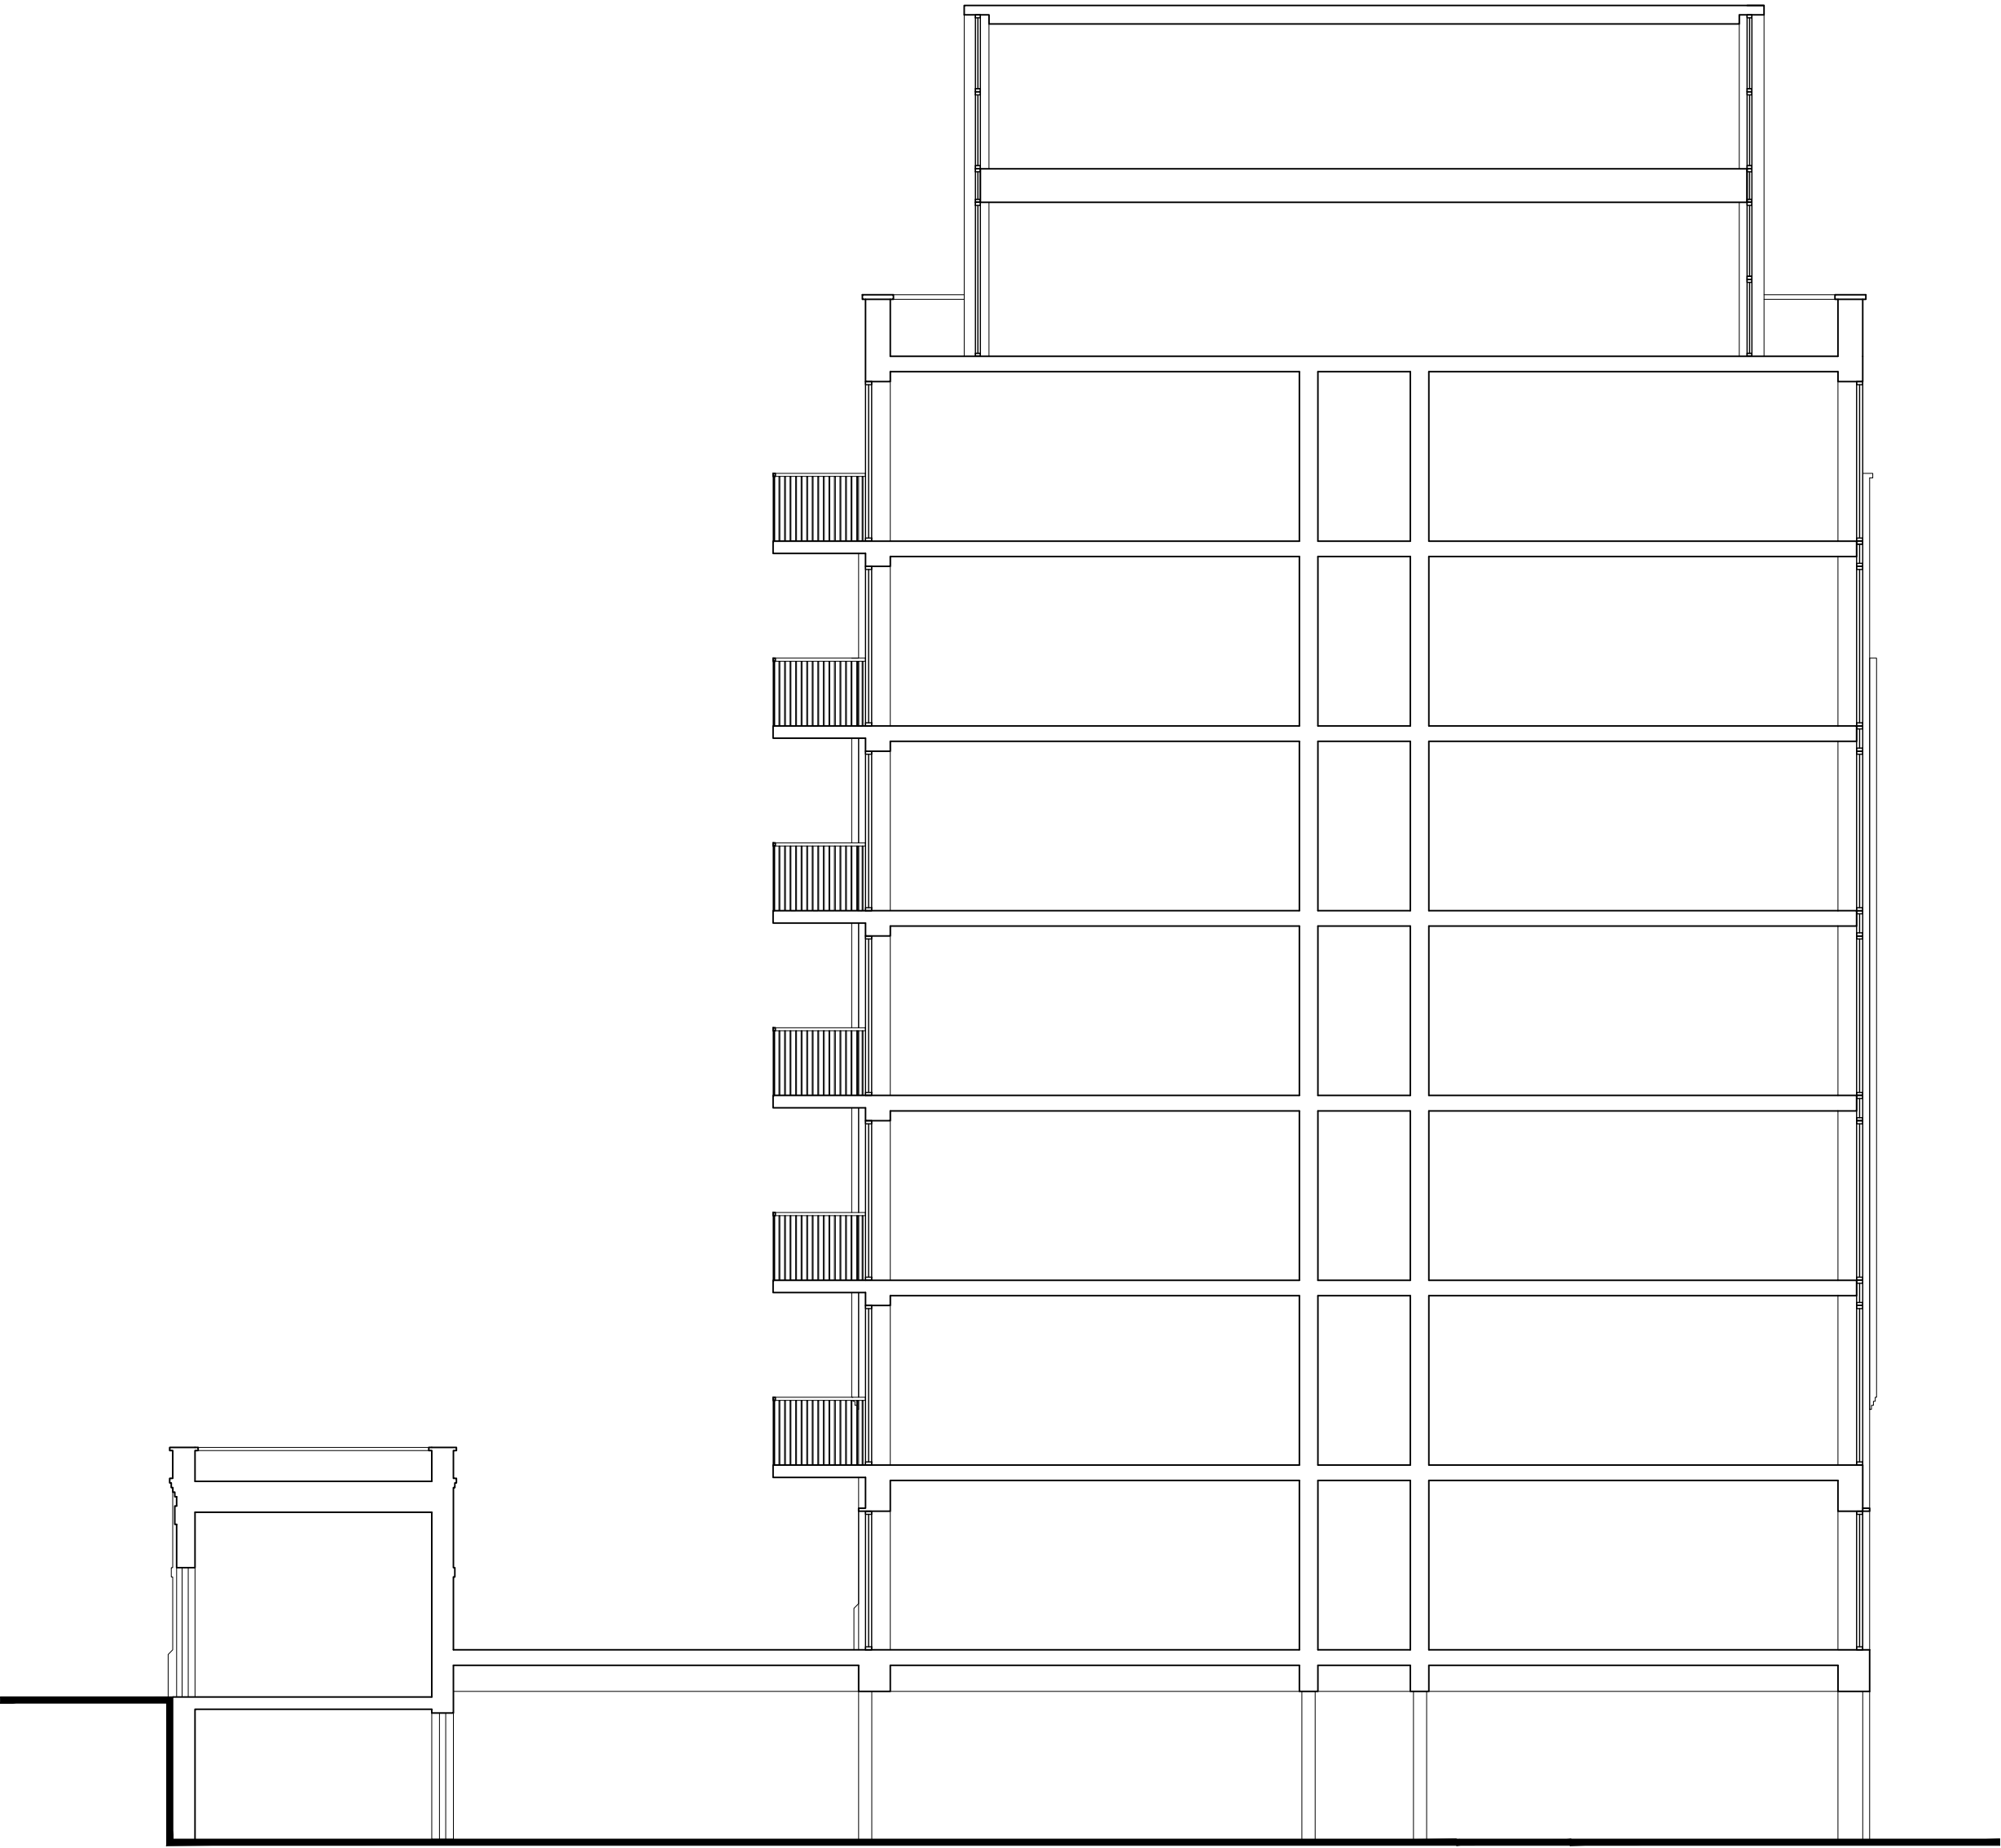

Section B-B



revision	date	prepared	description

Berkeley
Designed for life

Berkeley House
Farnham Lane
Farnham Royal
SL2 3RQ

T: 01753 784400
F: 01753 646855
www.berkeleygroup.co.uk


project
Vastern Road
Reading

drawing
Block D
Section A-A and B-B

date	scale @ a1	drawn
October 2019	1:100	EE

drawing number	revision
448.PL.D.300	/

Ground Floor Plan

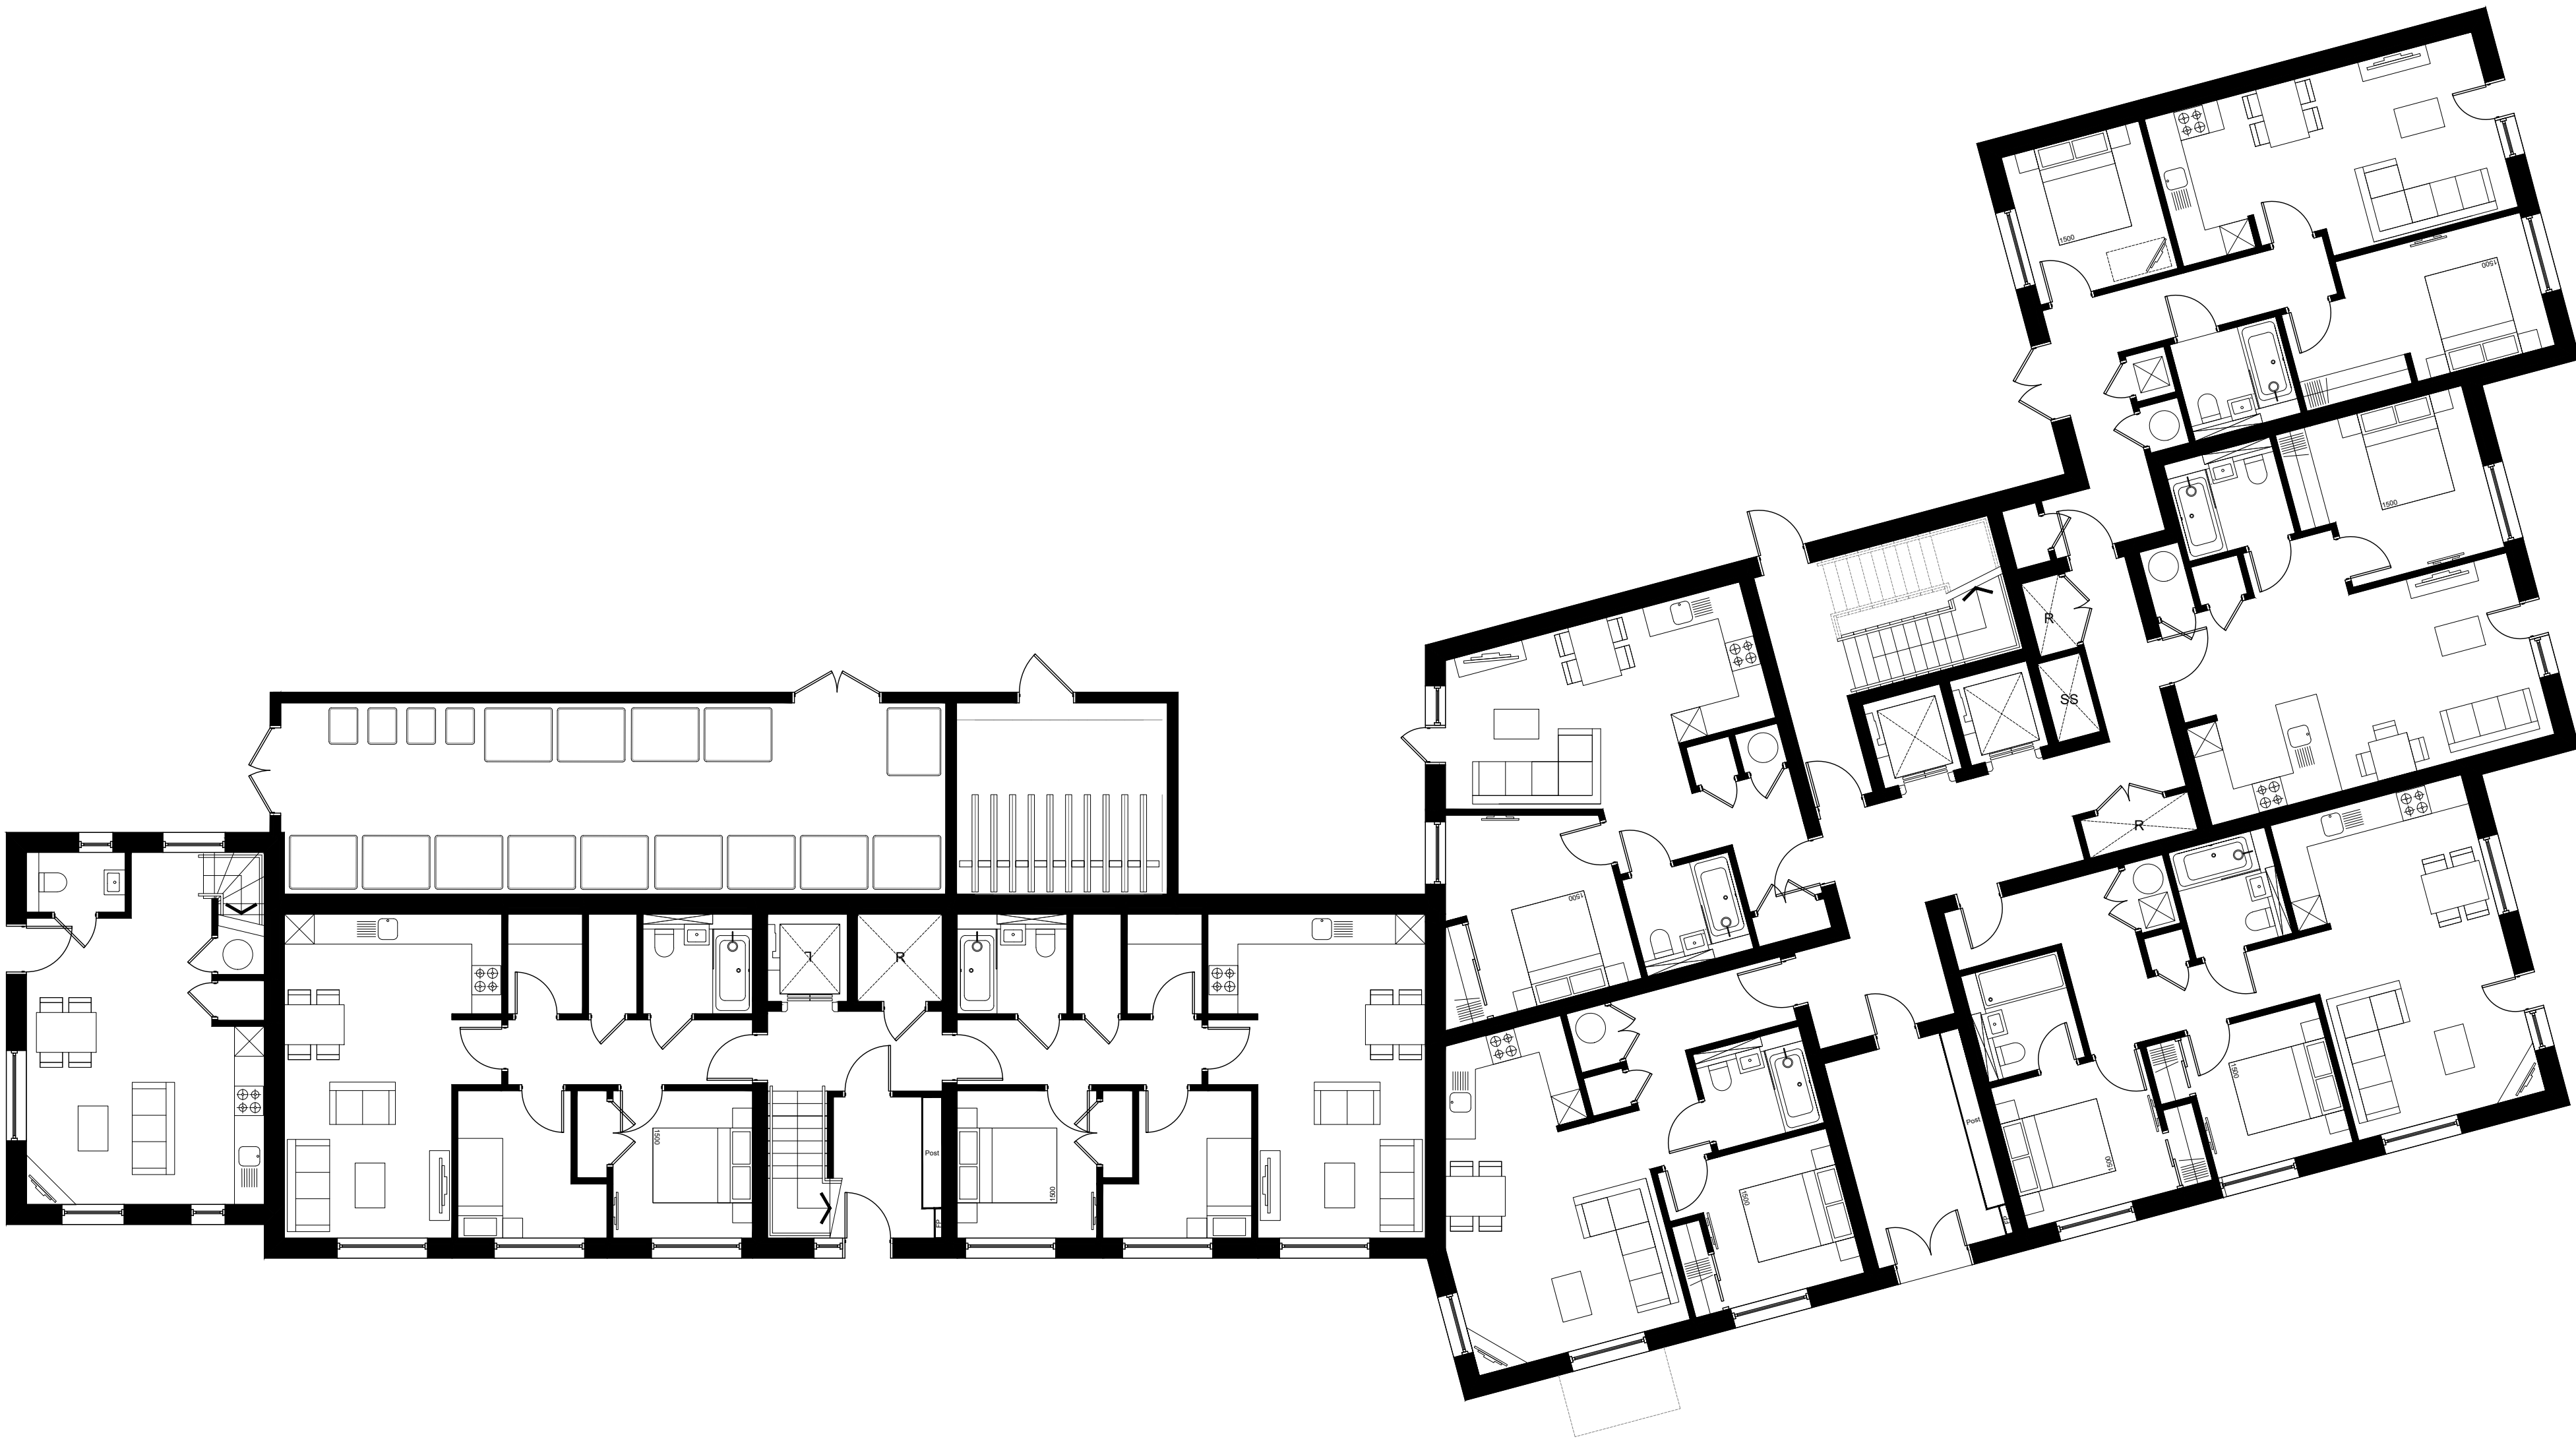

key plan

notes

revision	date	prepared	description
----------	------	----------	-------------

Berkeley
Designed for life

Berkeley House
Farnham Lane
Farnham Royal
SL2 3RQ

T: 01753 784400
F: 01753 646855
www.berkeleygroup.co.uk

project
Vastern Road
Reading

drawing
Block E, F and G
Ground Floor Plan

date	scale @ a1	drawn
October 2019	1:100	EE

drawing number	revision
448.PL.EFG.100	/



