




Front Elevation




Side Elevation




Rear Elevation

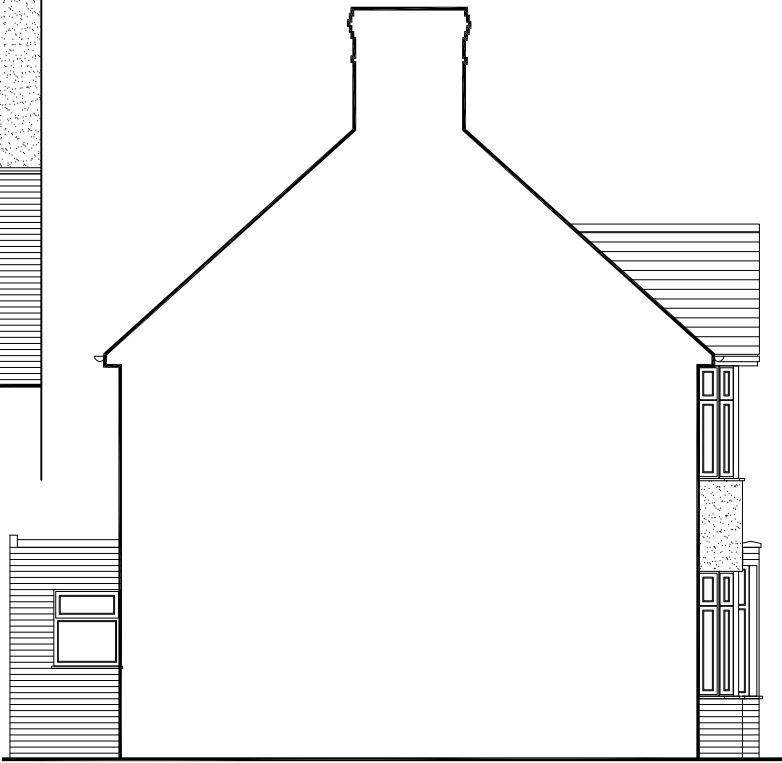


Side Elevation

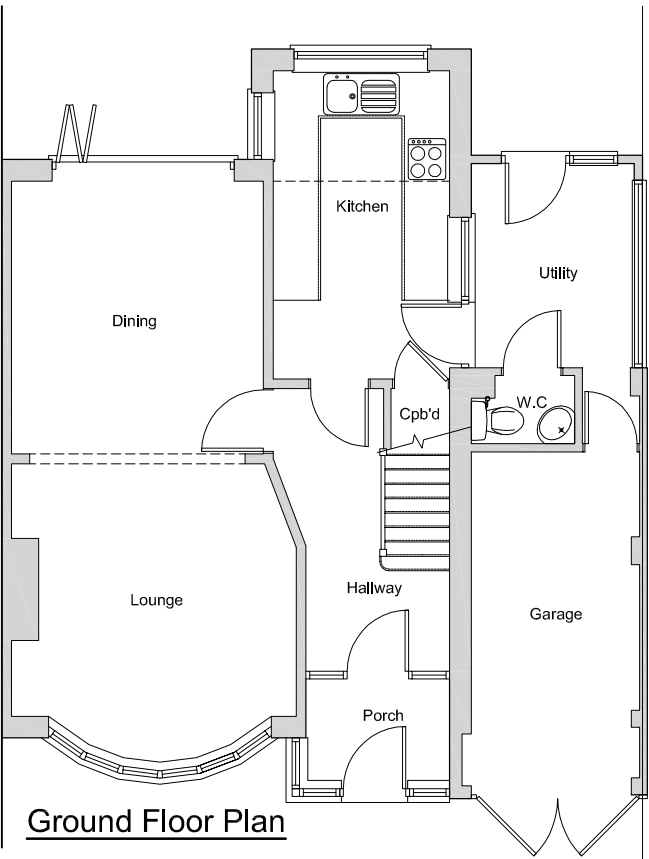

Ground Floor Plan

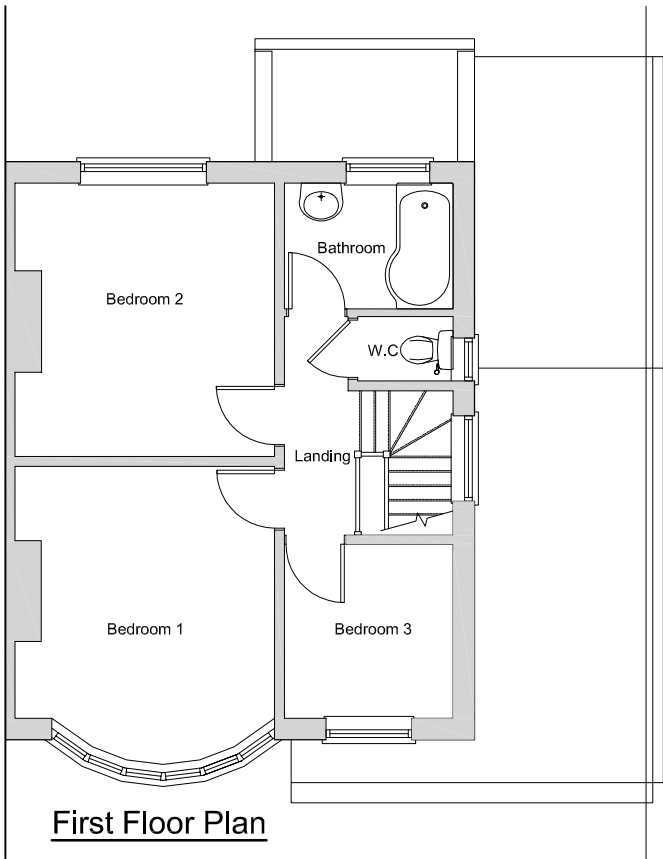

First Floor Plan

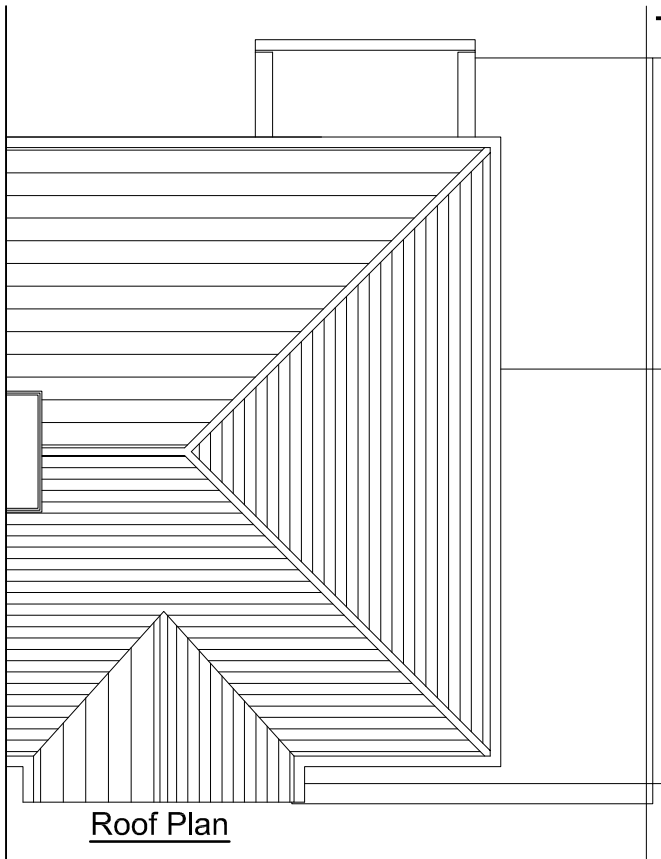

Roof Plan

Scale: 1:100

check all dimensions and report all errors and omissions

48 St. Peter's Road
Reading
Berkshire RG6 1PD
project :

Existing Floor Plans &
Elevations
title :

Mrs. L. Padbury
client :

Lee Norris Design
27 Eden Way, Winnersh
Wokingham, Berkshire RG41 5PQ
Tel: 01189 787226
Mob: 07795 058193
E-mail: lee@leenorrisdesign.co.uk
Web: www.leenorrisdesign.co.uk

Planning and building regulations drawings
for residential extensions, new build,
renovation and conversion projects.

ref : LN

date : Jan'20

scale : 1:100@A3

project : 19-360

dwg no. / rev : 001