



Scale 1:50

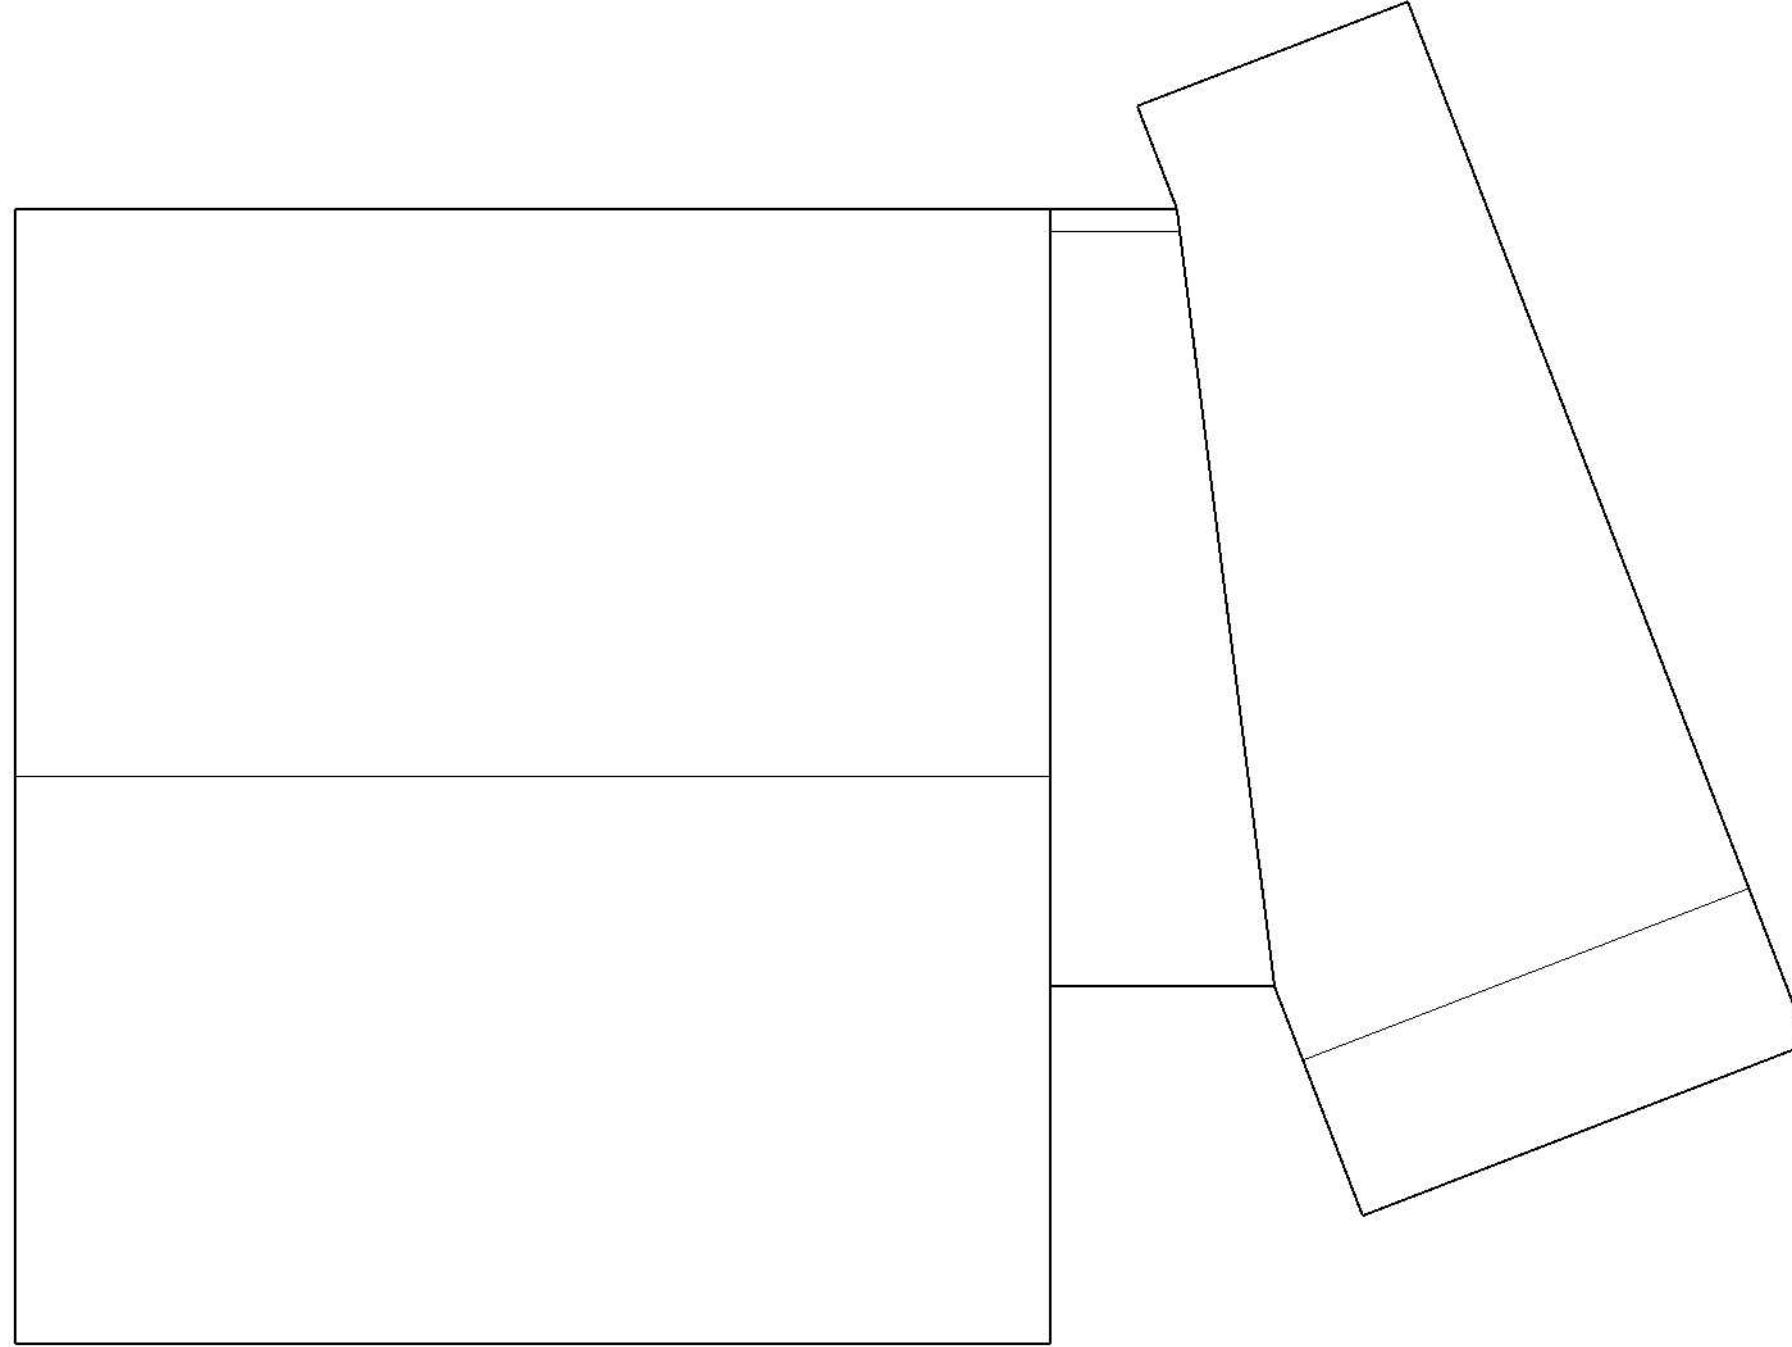


Existing




Scale 1:50

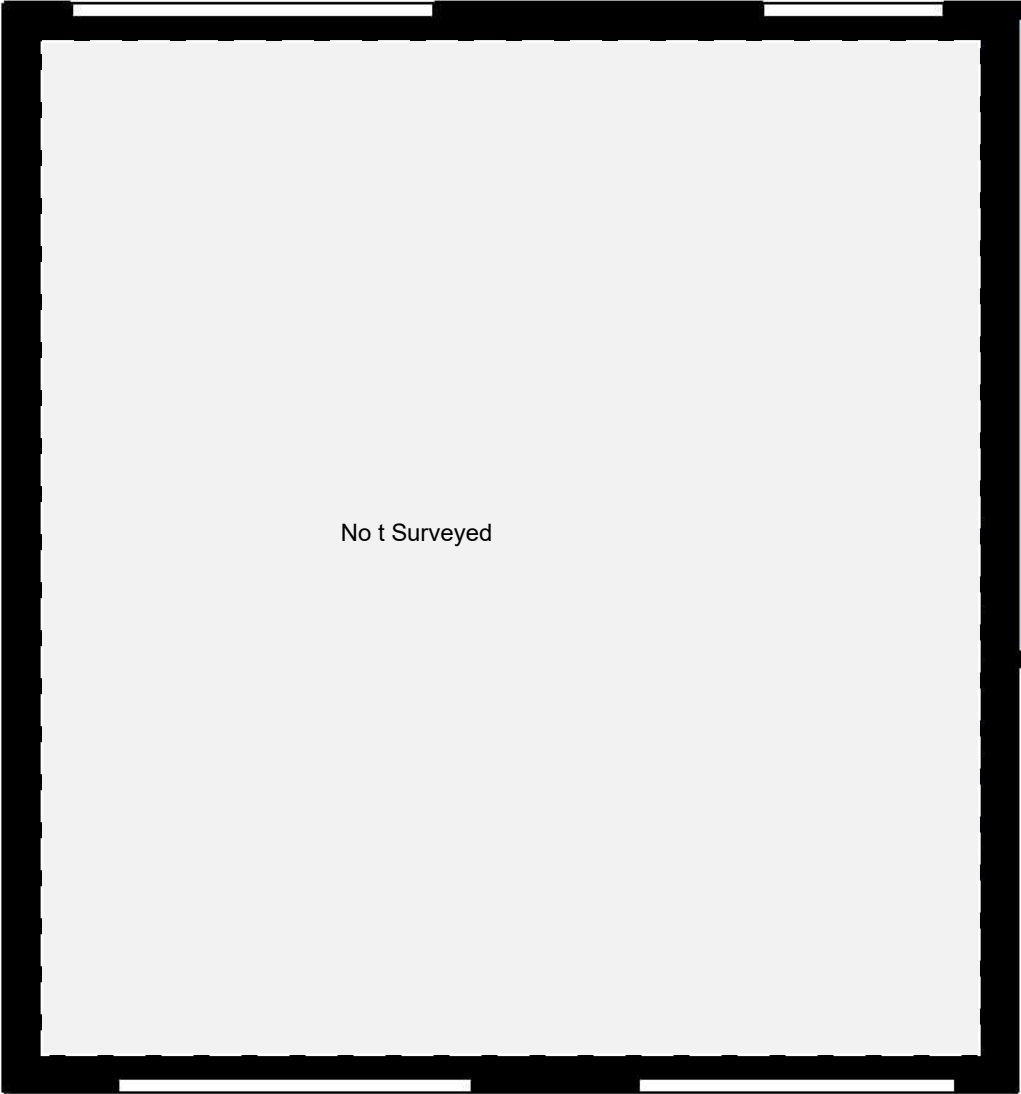

Existing

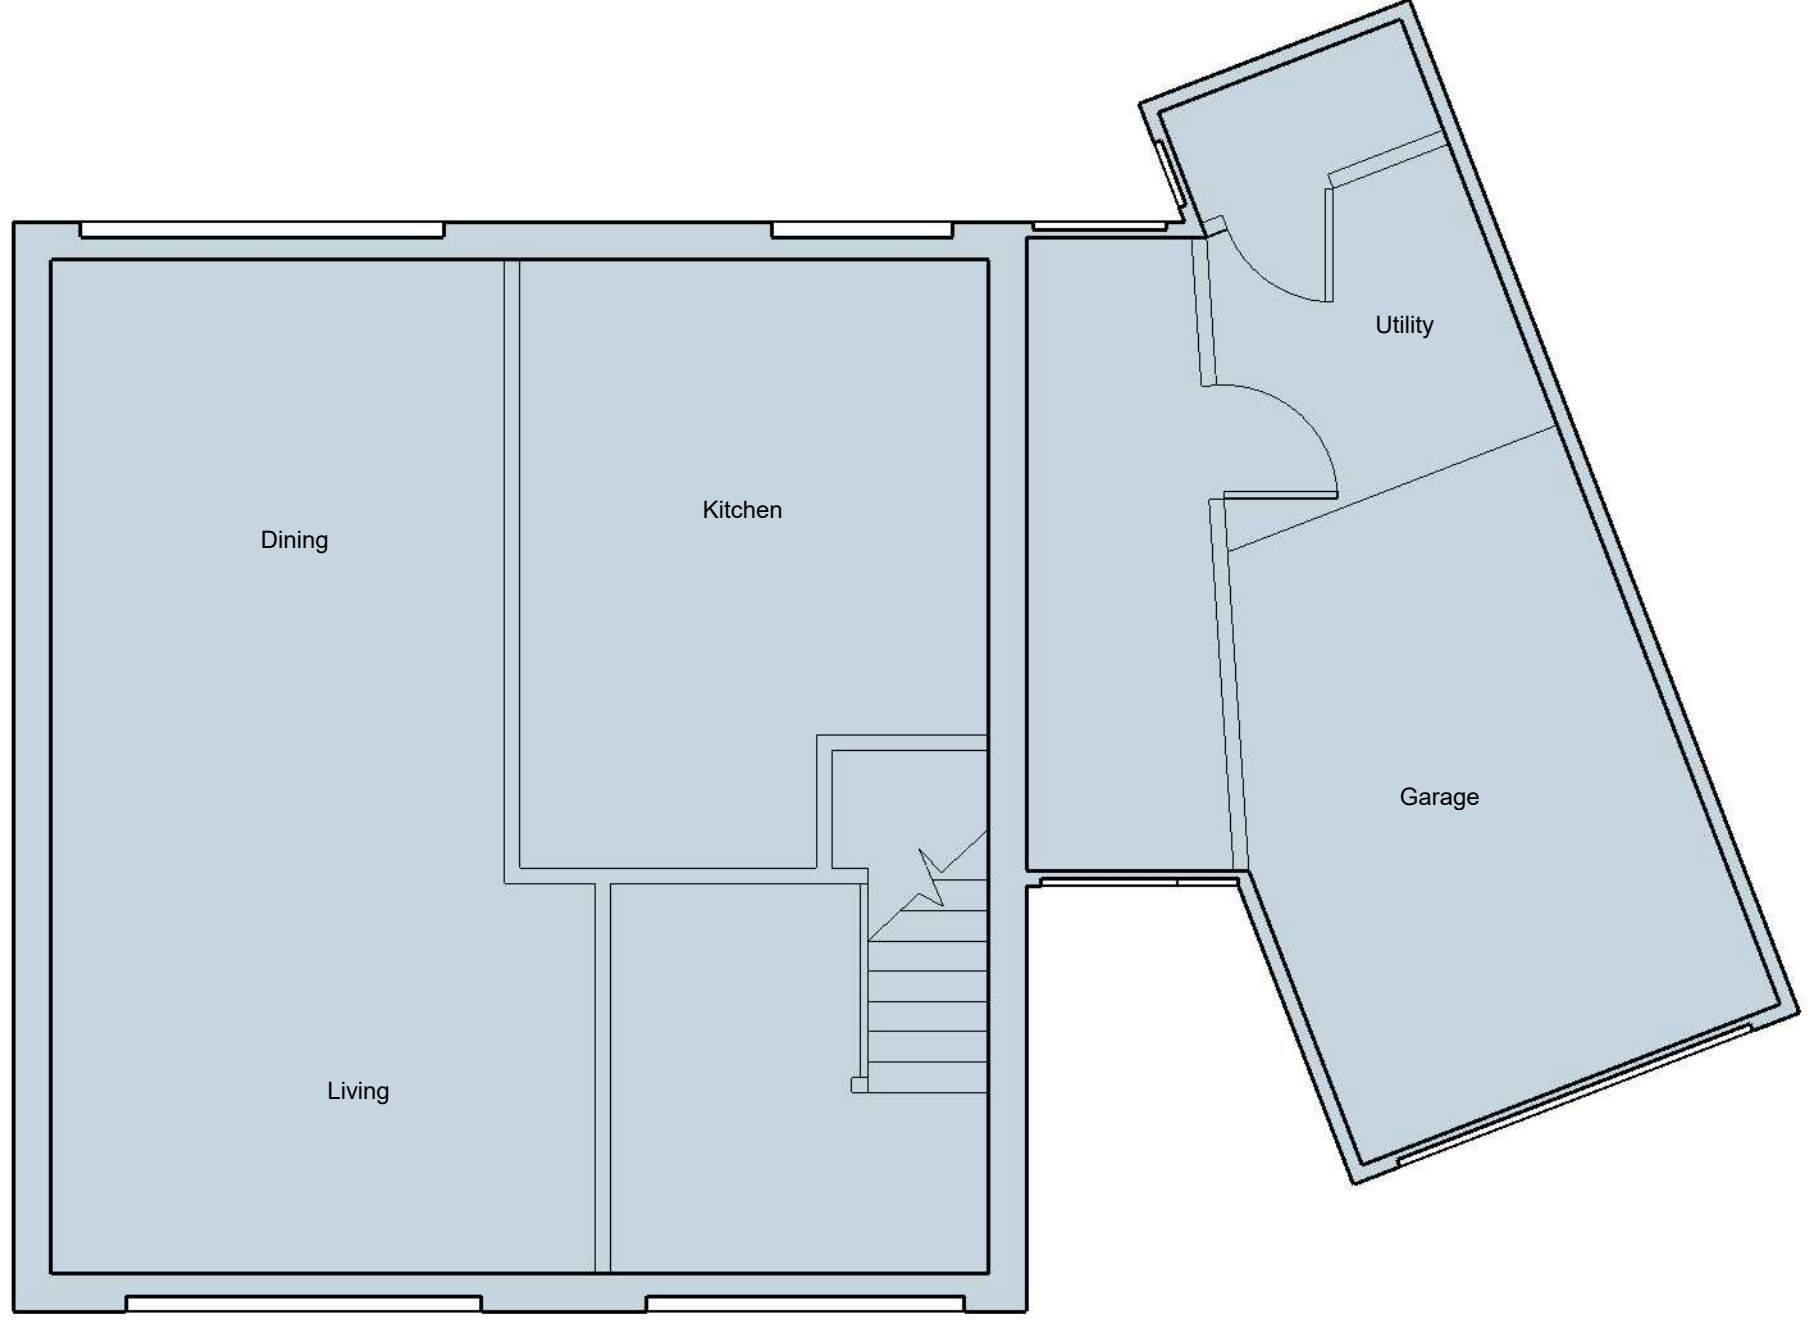

Scale 1:50

 


Existing

Ground Floor

A.1



Scale 1:50

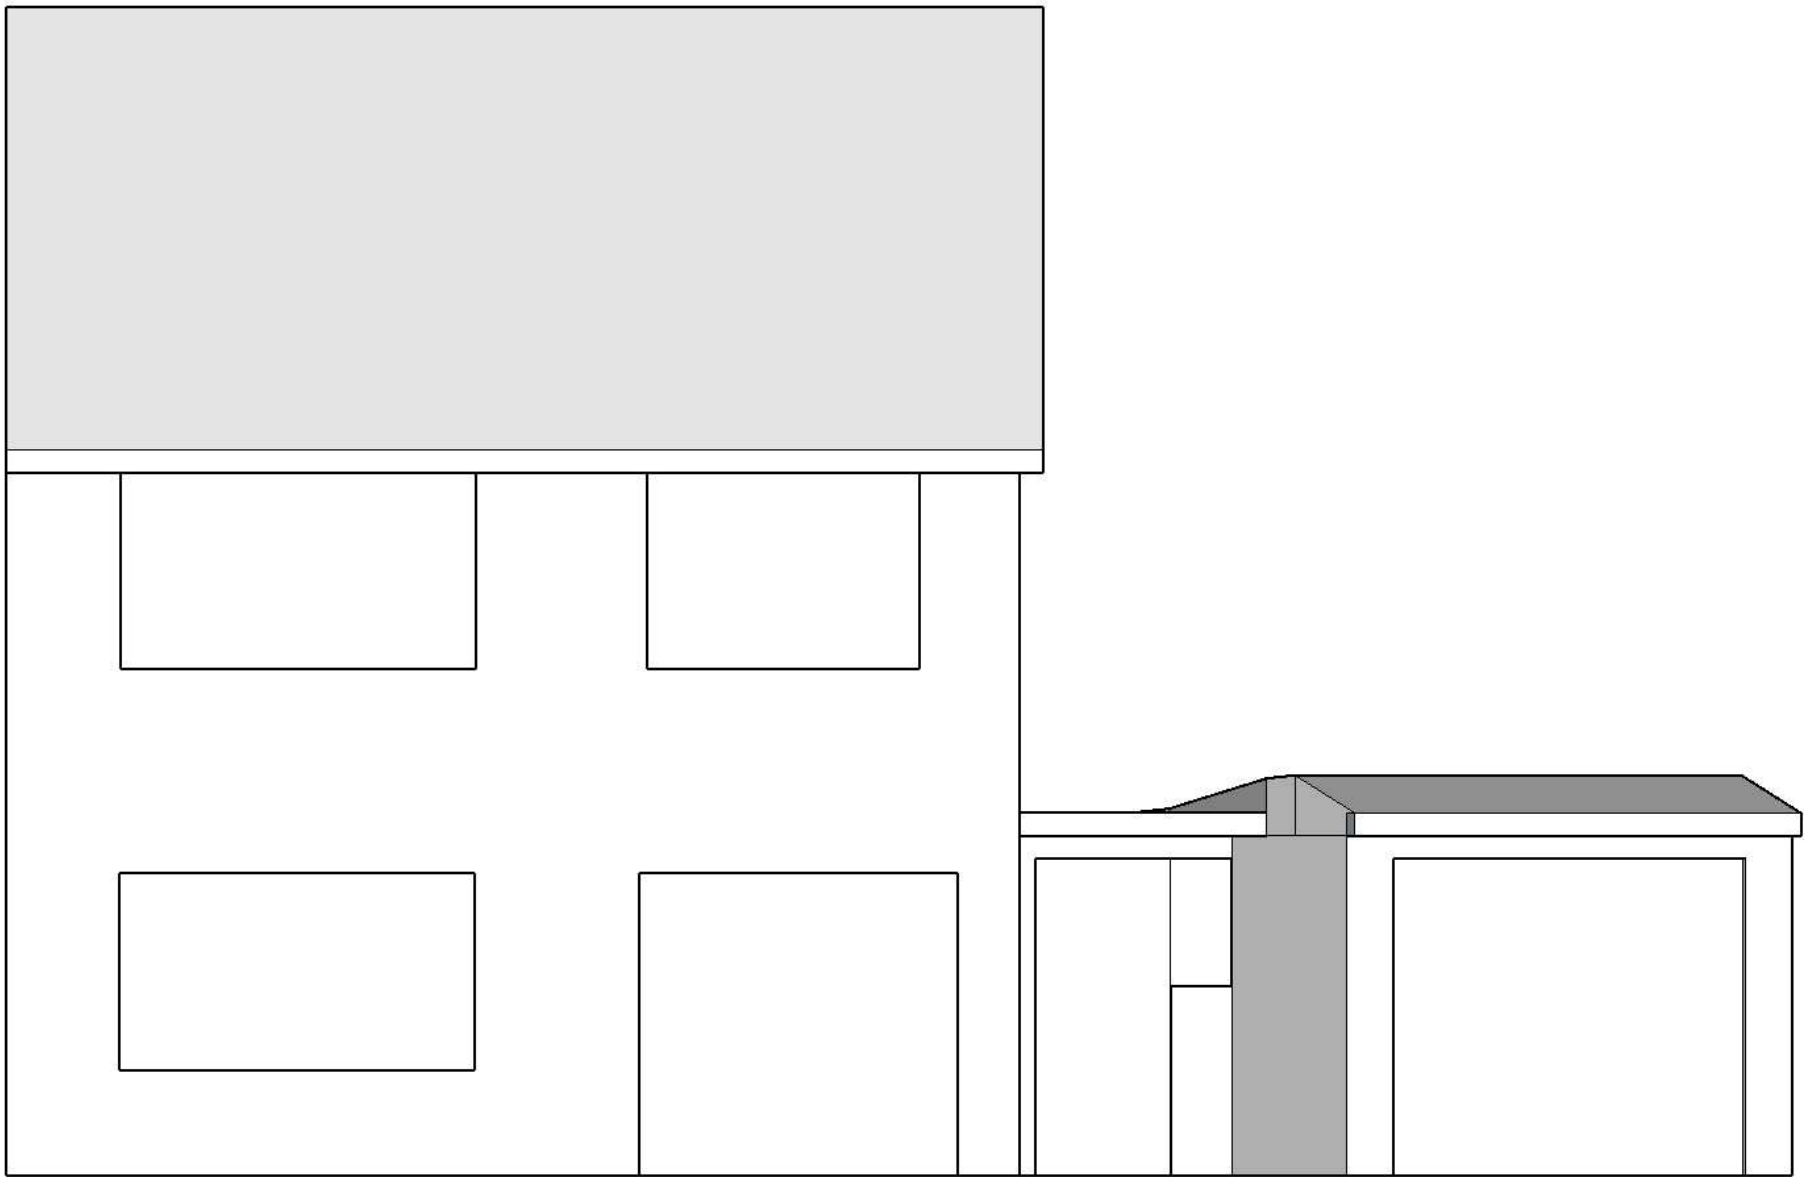

Existing

Front Elevation

A.1


ICAL Consultants
Trilliums
Ashmore Green
Thatcham
Berkshire
RG18 9ER
www.ical.co.uk
07769 650780

CLIENT
Mr and Mrs Bisoffi
48 Elmstone
Tilehurst
RG31 5NY


PROJECT
Garage conversion
PROJECT NO.
245.170

ISSUE
MM.DD.YY
DRAWN BY
NH, MB




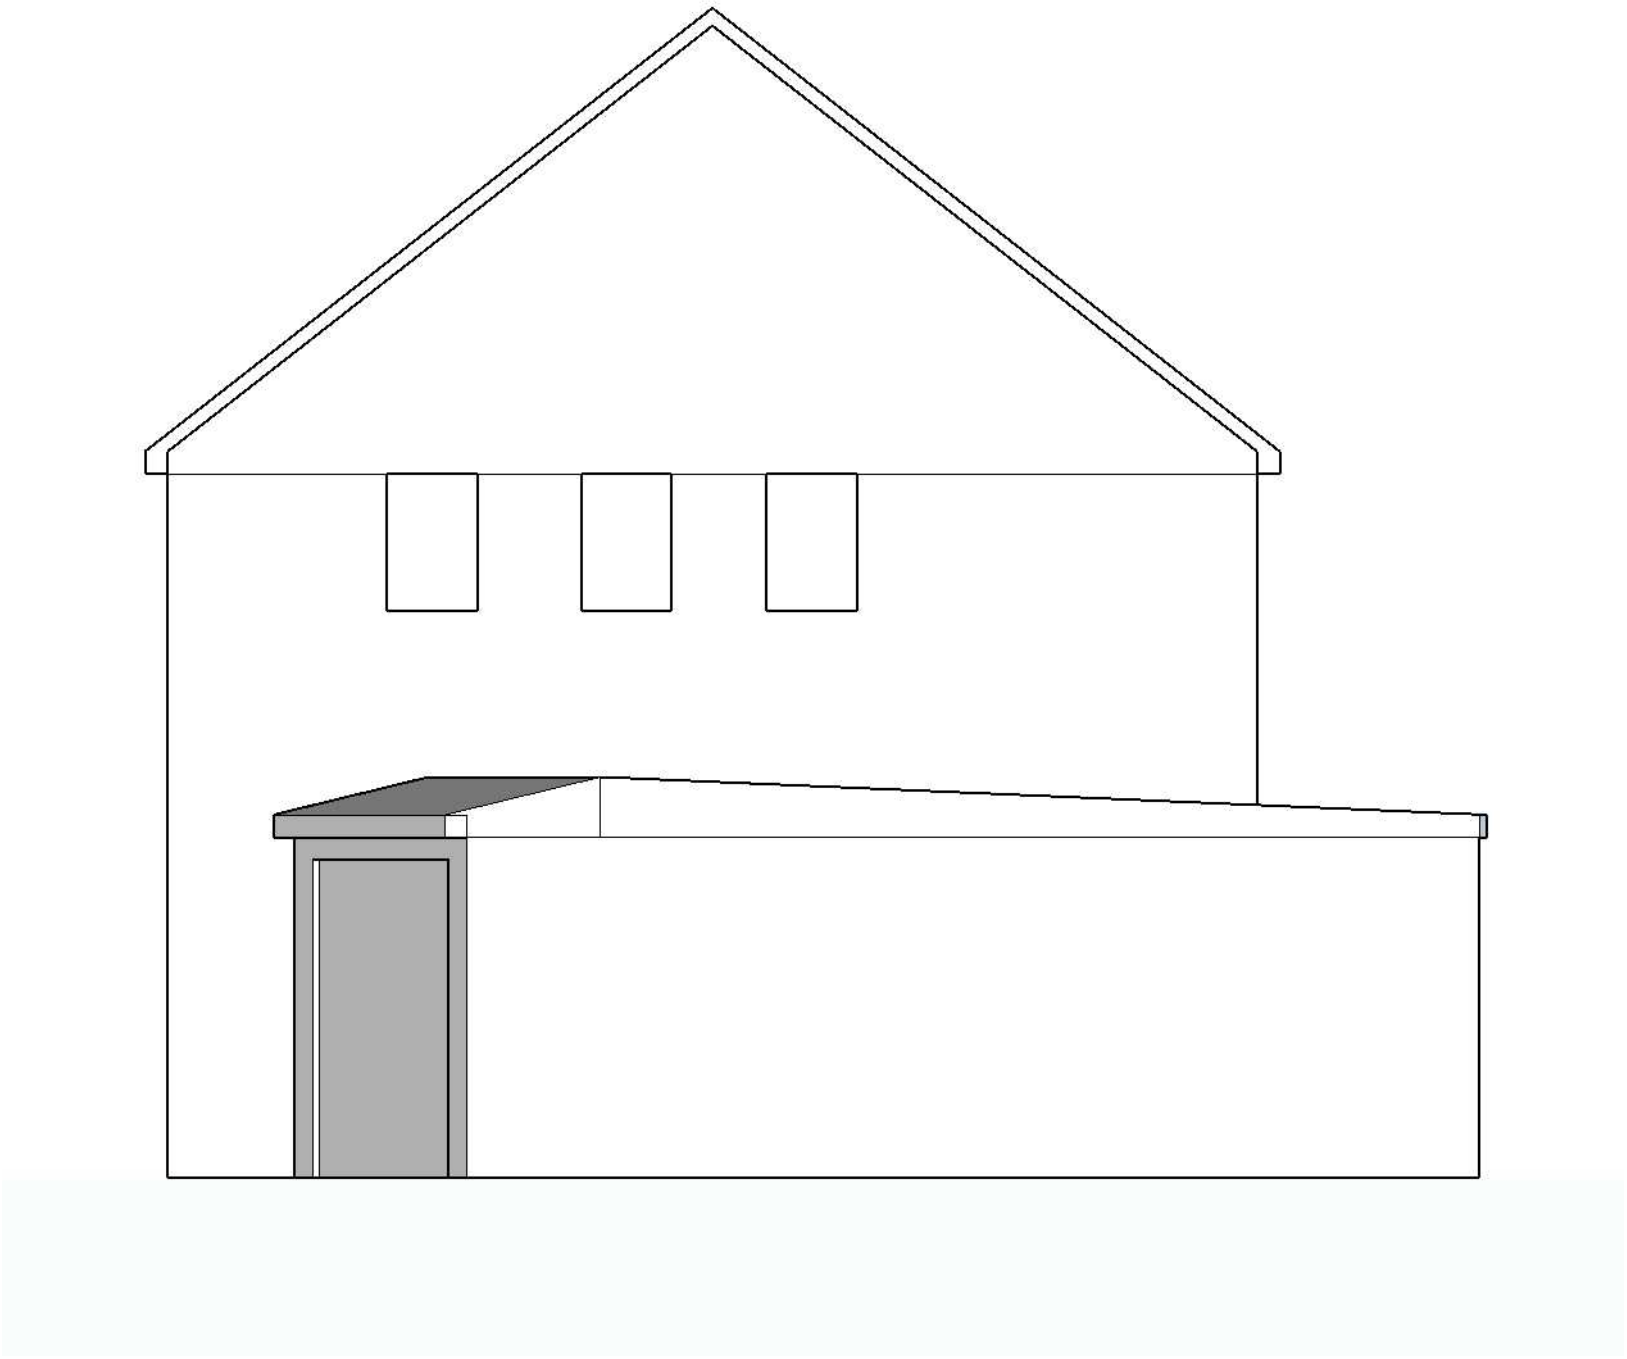


Scale 1:50

 


Existing

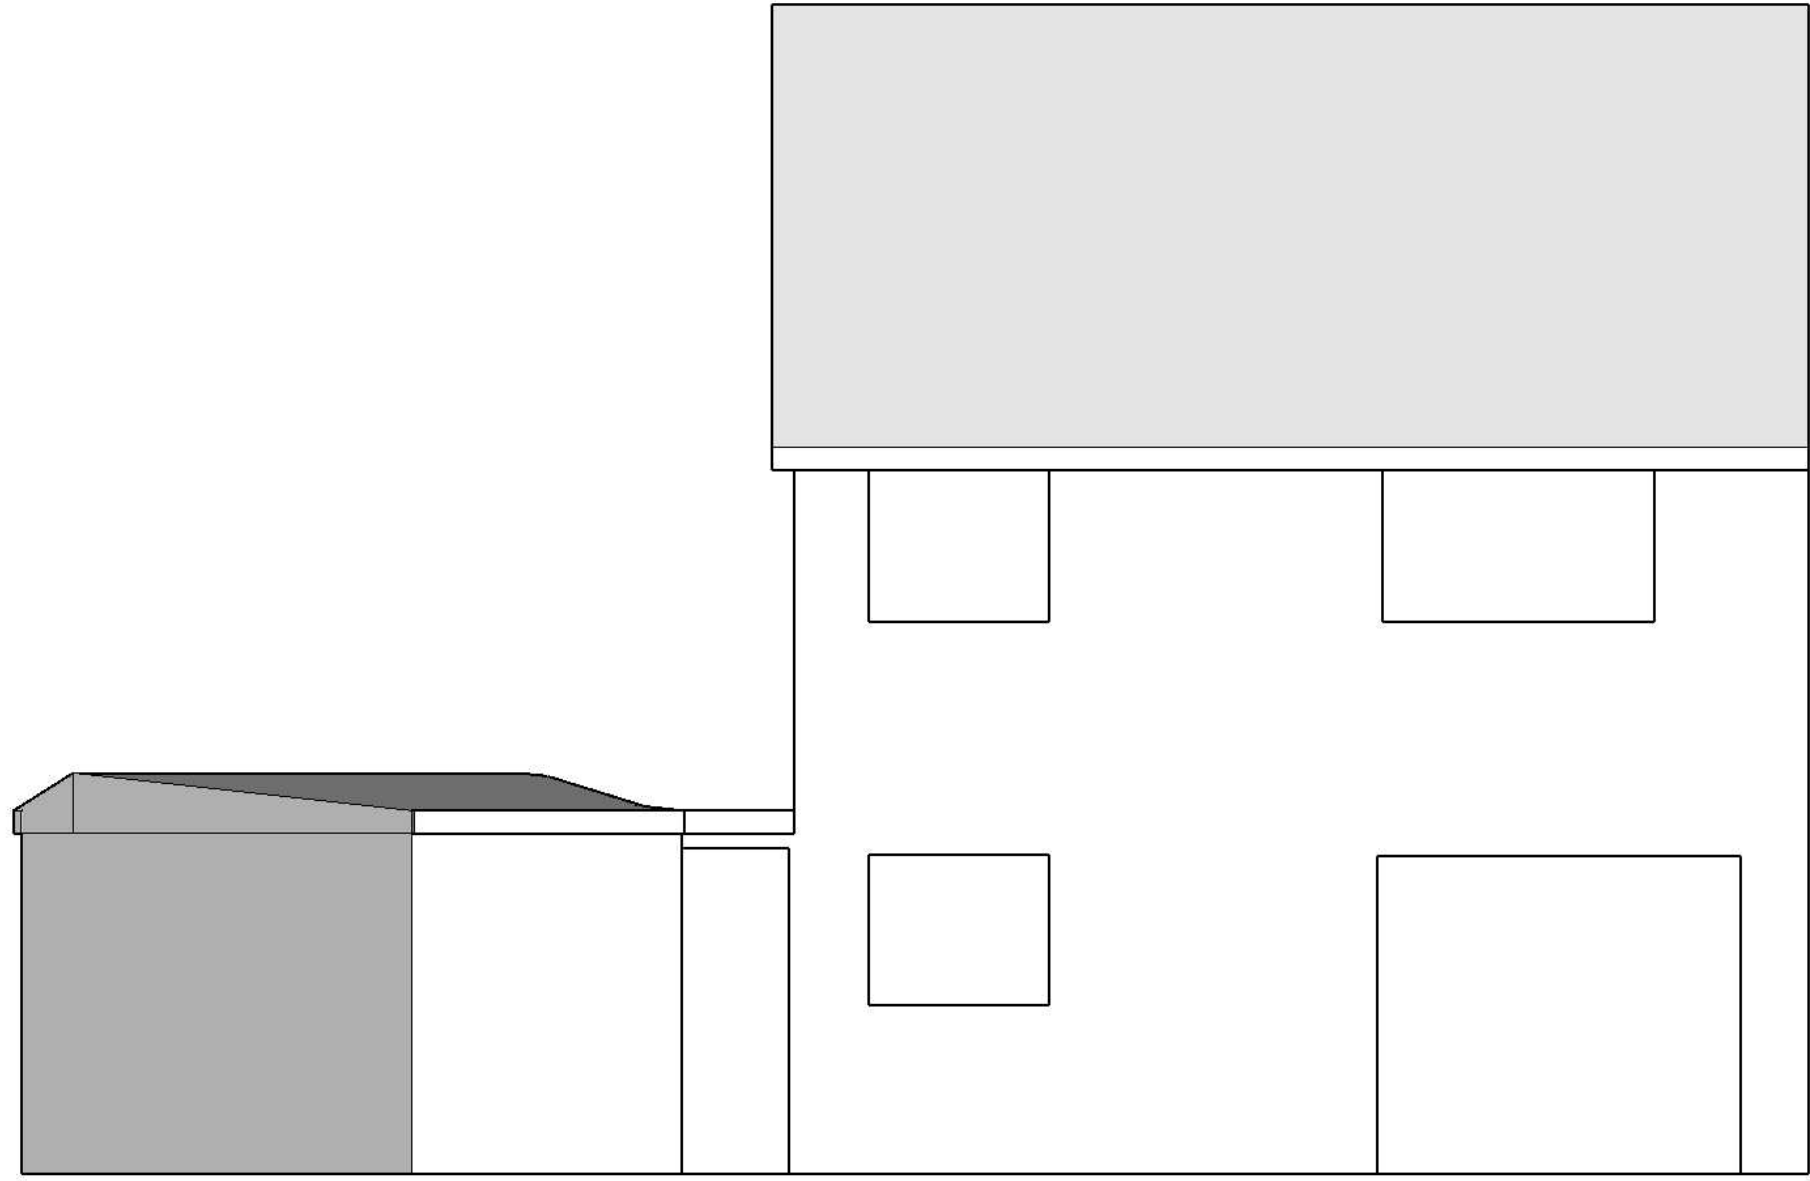

Existing

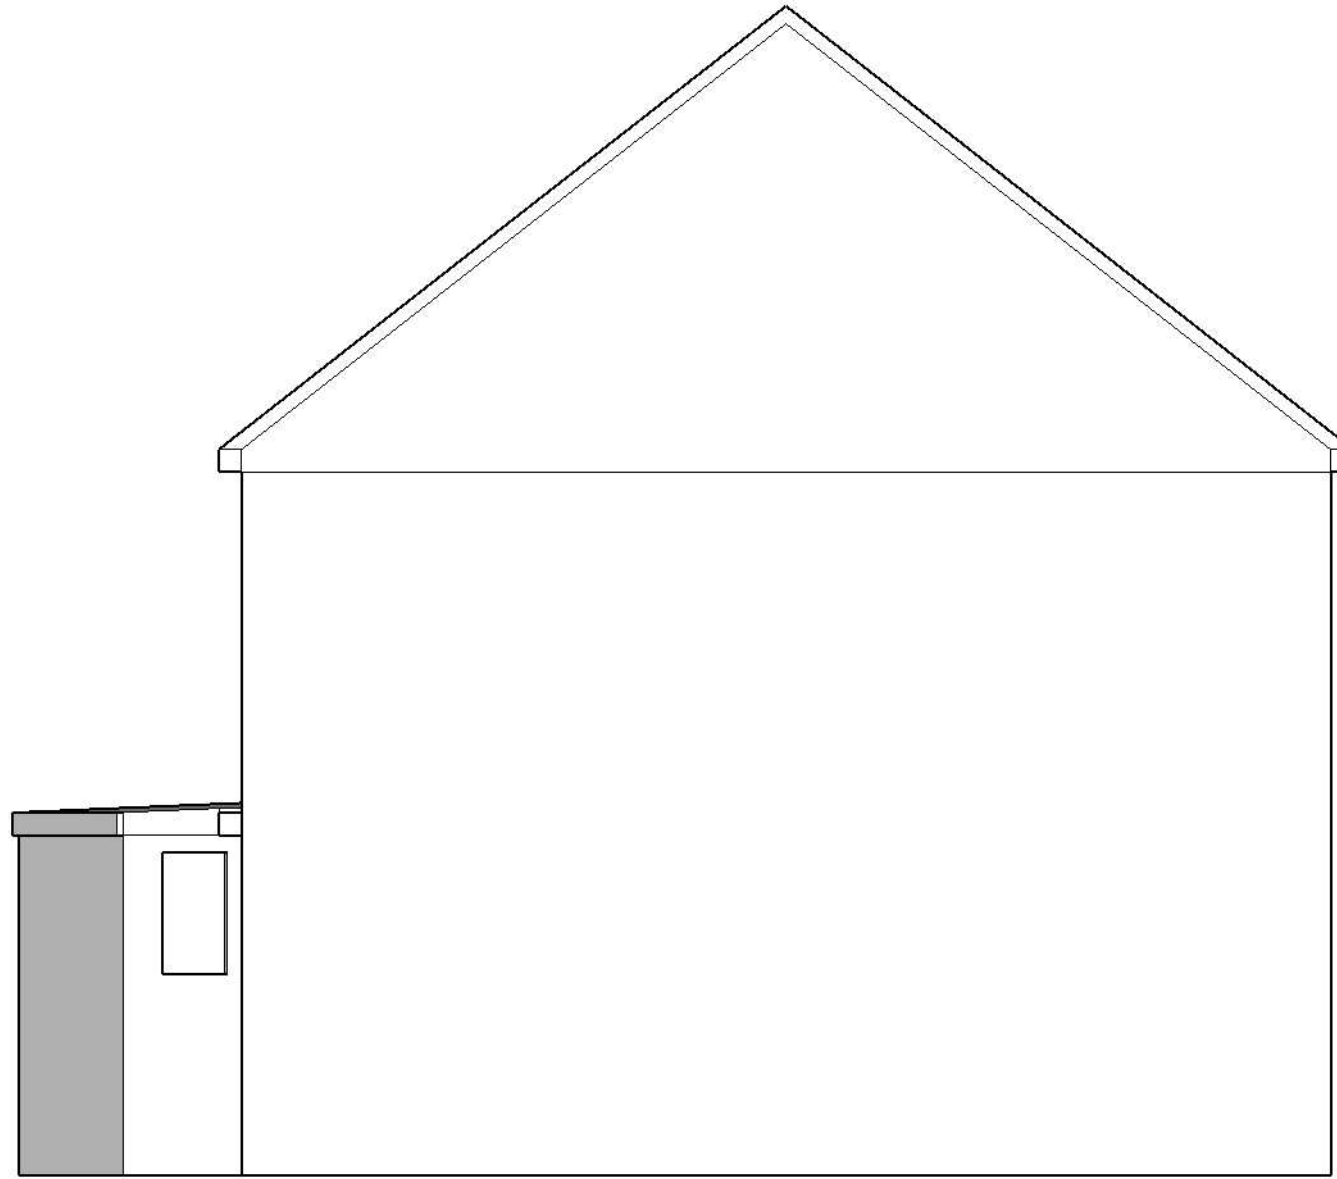

Scale 1:50

 

Existing