


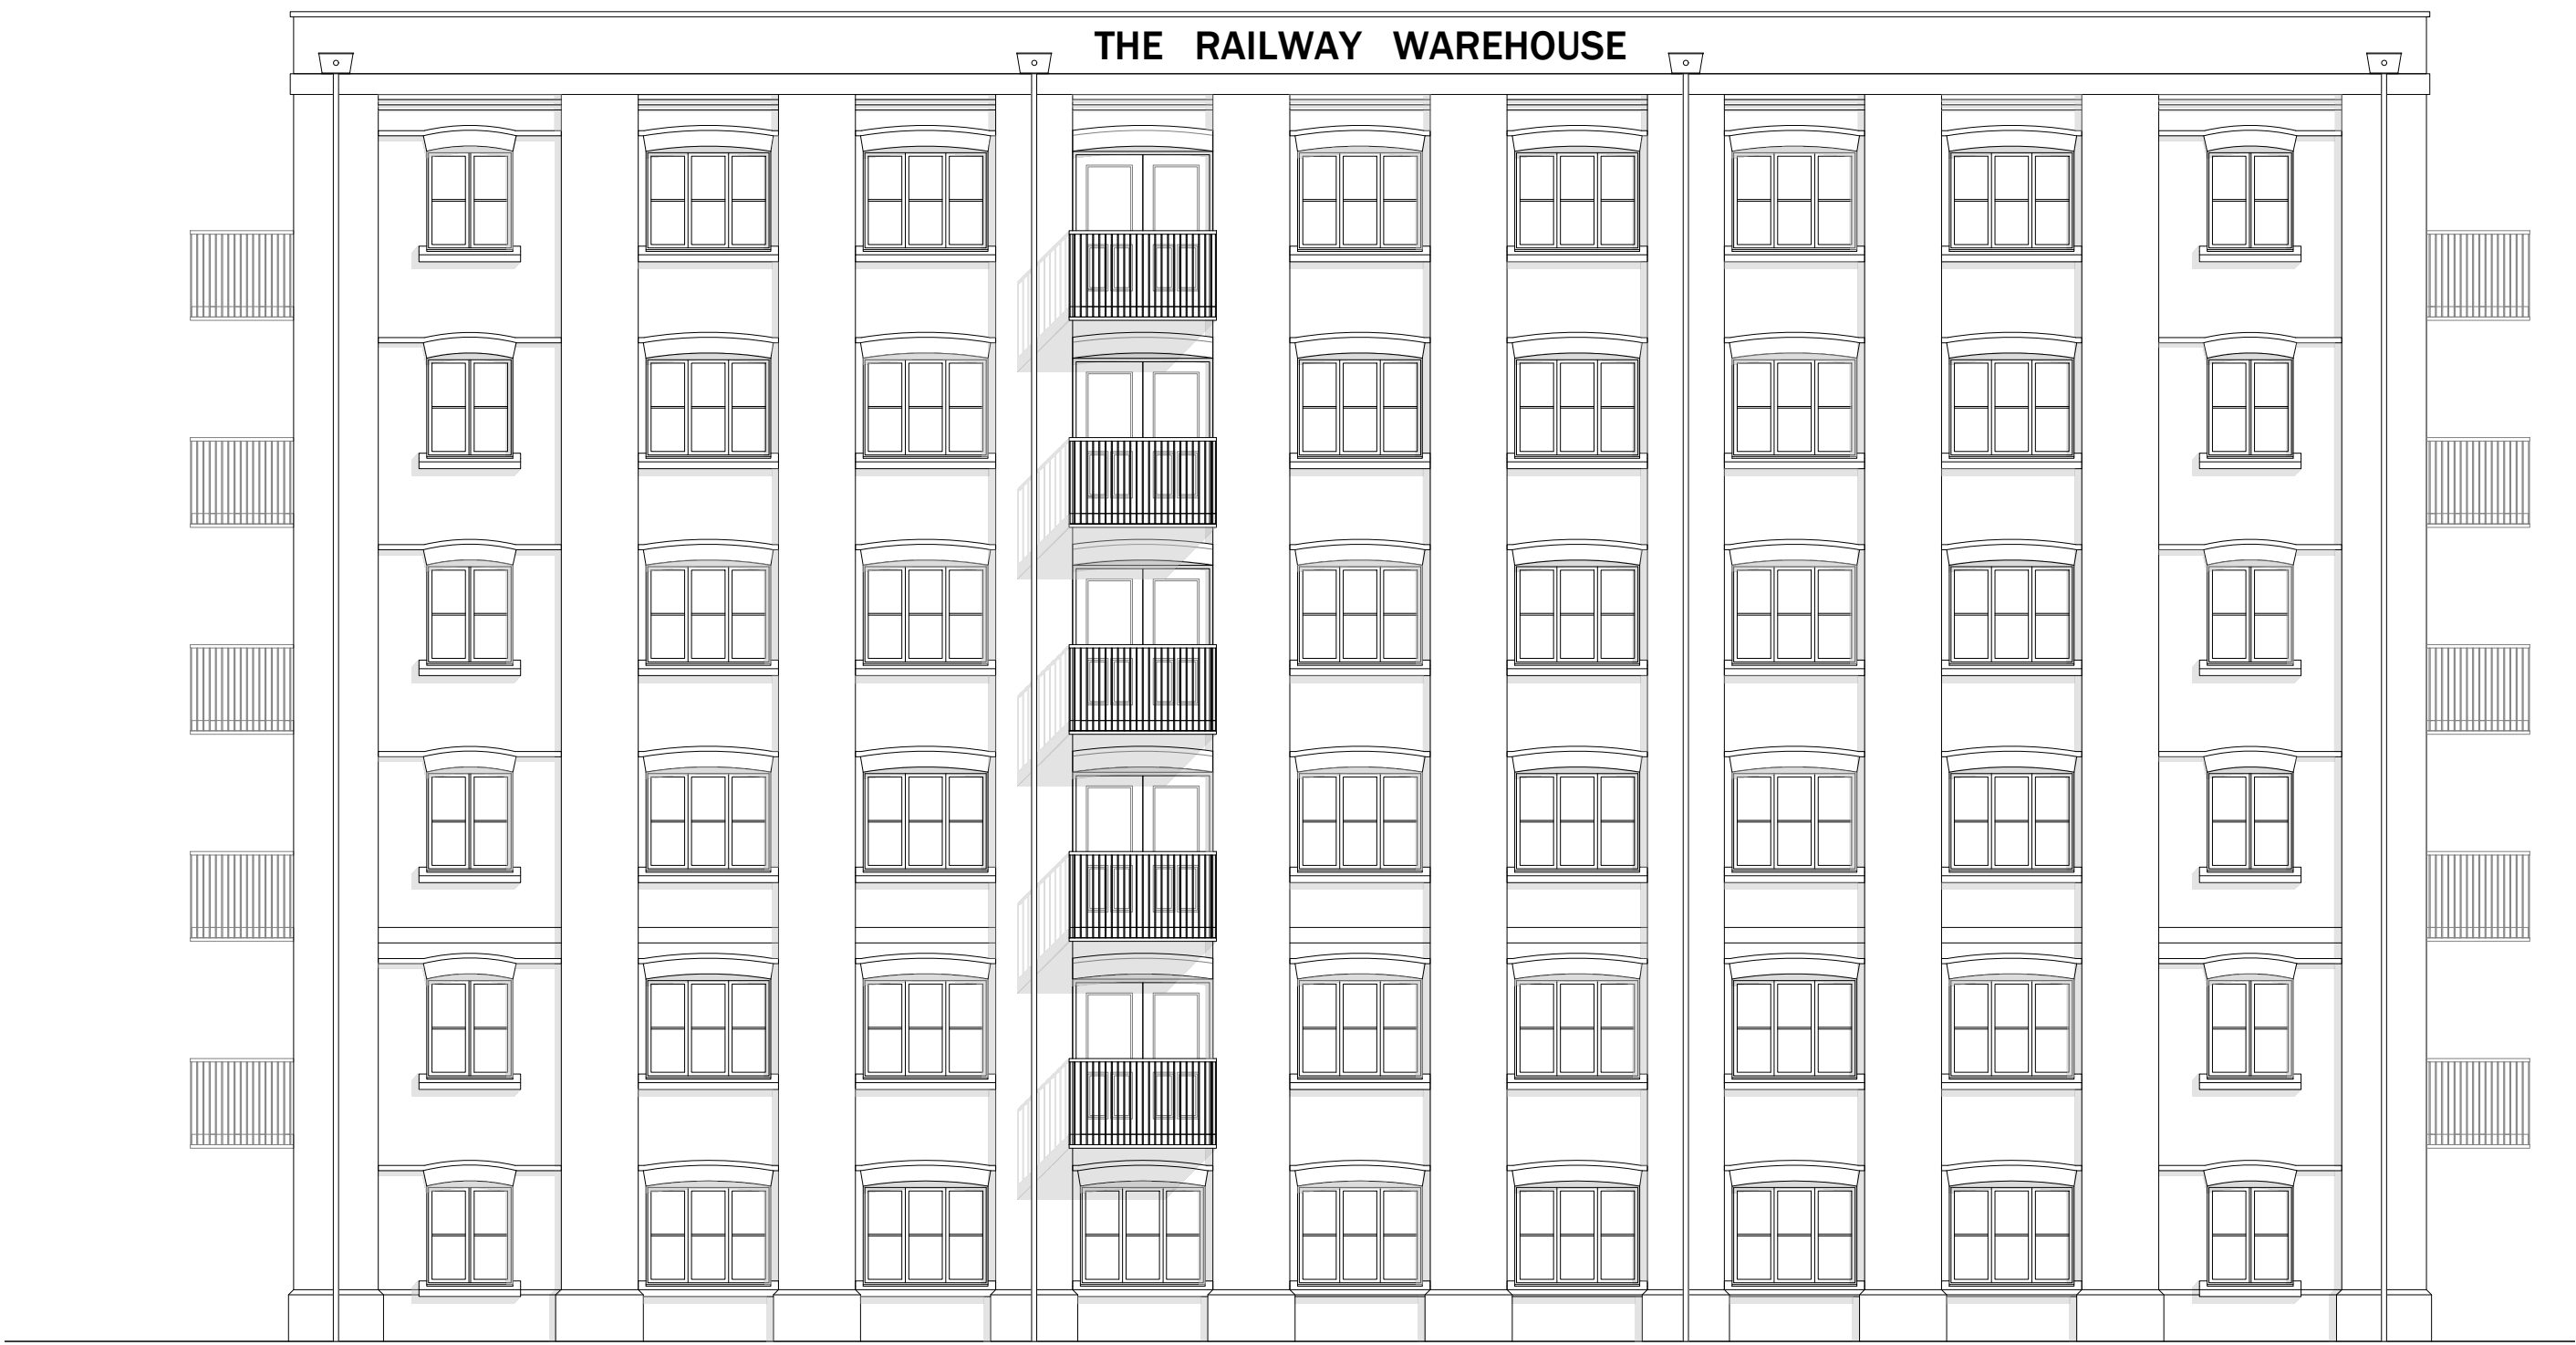

Southwest Elevation



Southeast Elevation



Northeast Elevation



Northwest Elevation

revision	date	prepared	description

Berkeley
Designed for life

Berkeley House
Farnham Lane
Farnham Royal
SL2 3RQ

T: 01753 784400
F: 01753 646855
www.berkeleygroup.co.uk

project
Vastern Road
Reading

drawing
Block A
Elevations


date	scale @ a1	drawn
October 2019	1:100	EE

drawing number
448.PL.A.200


revision
/



revision

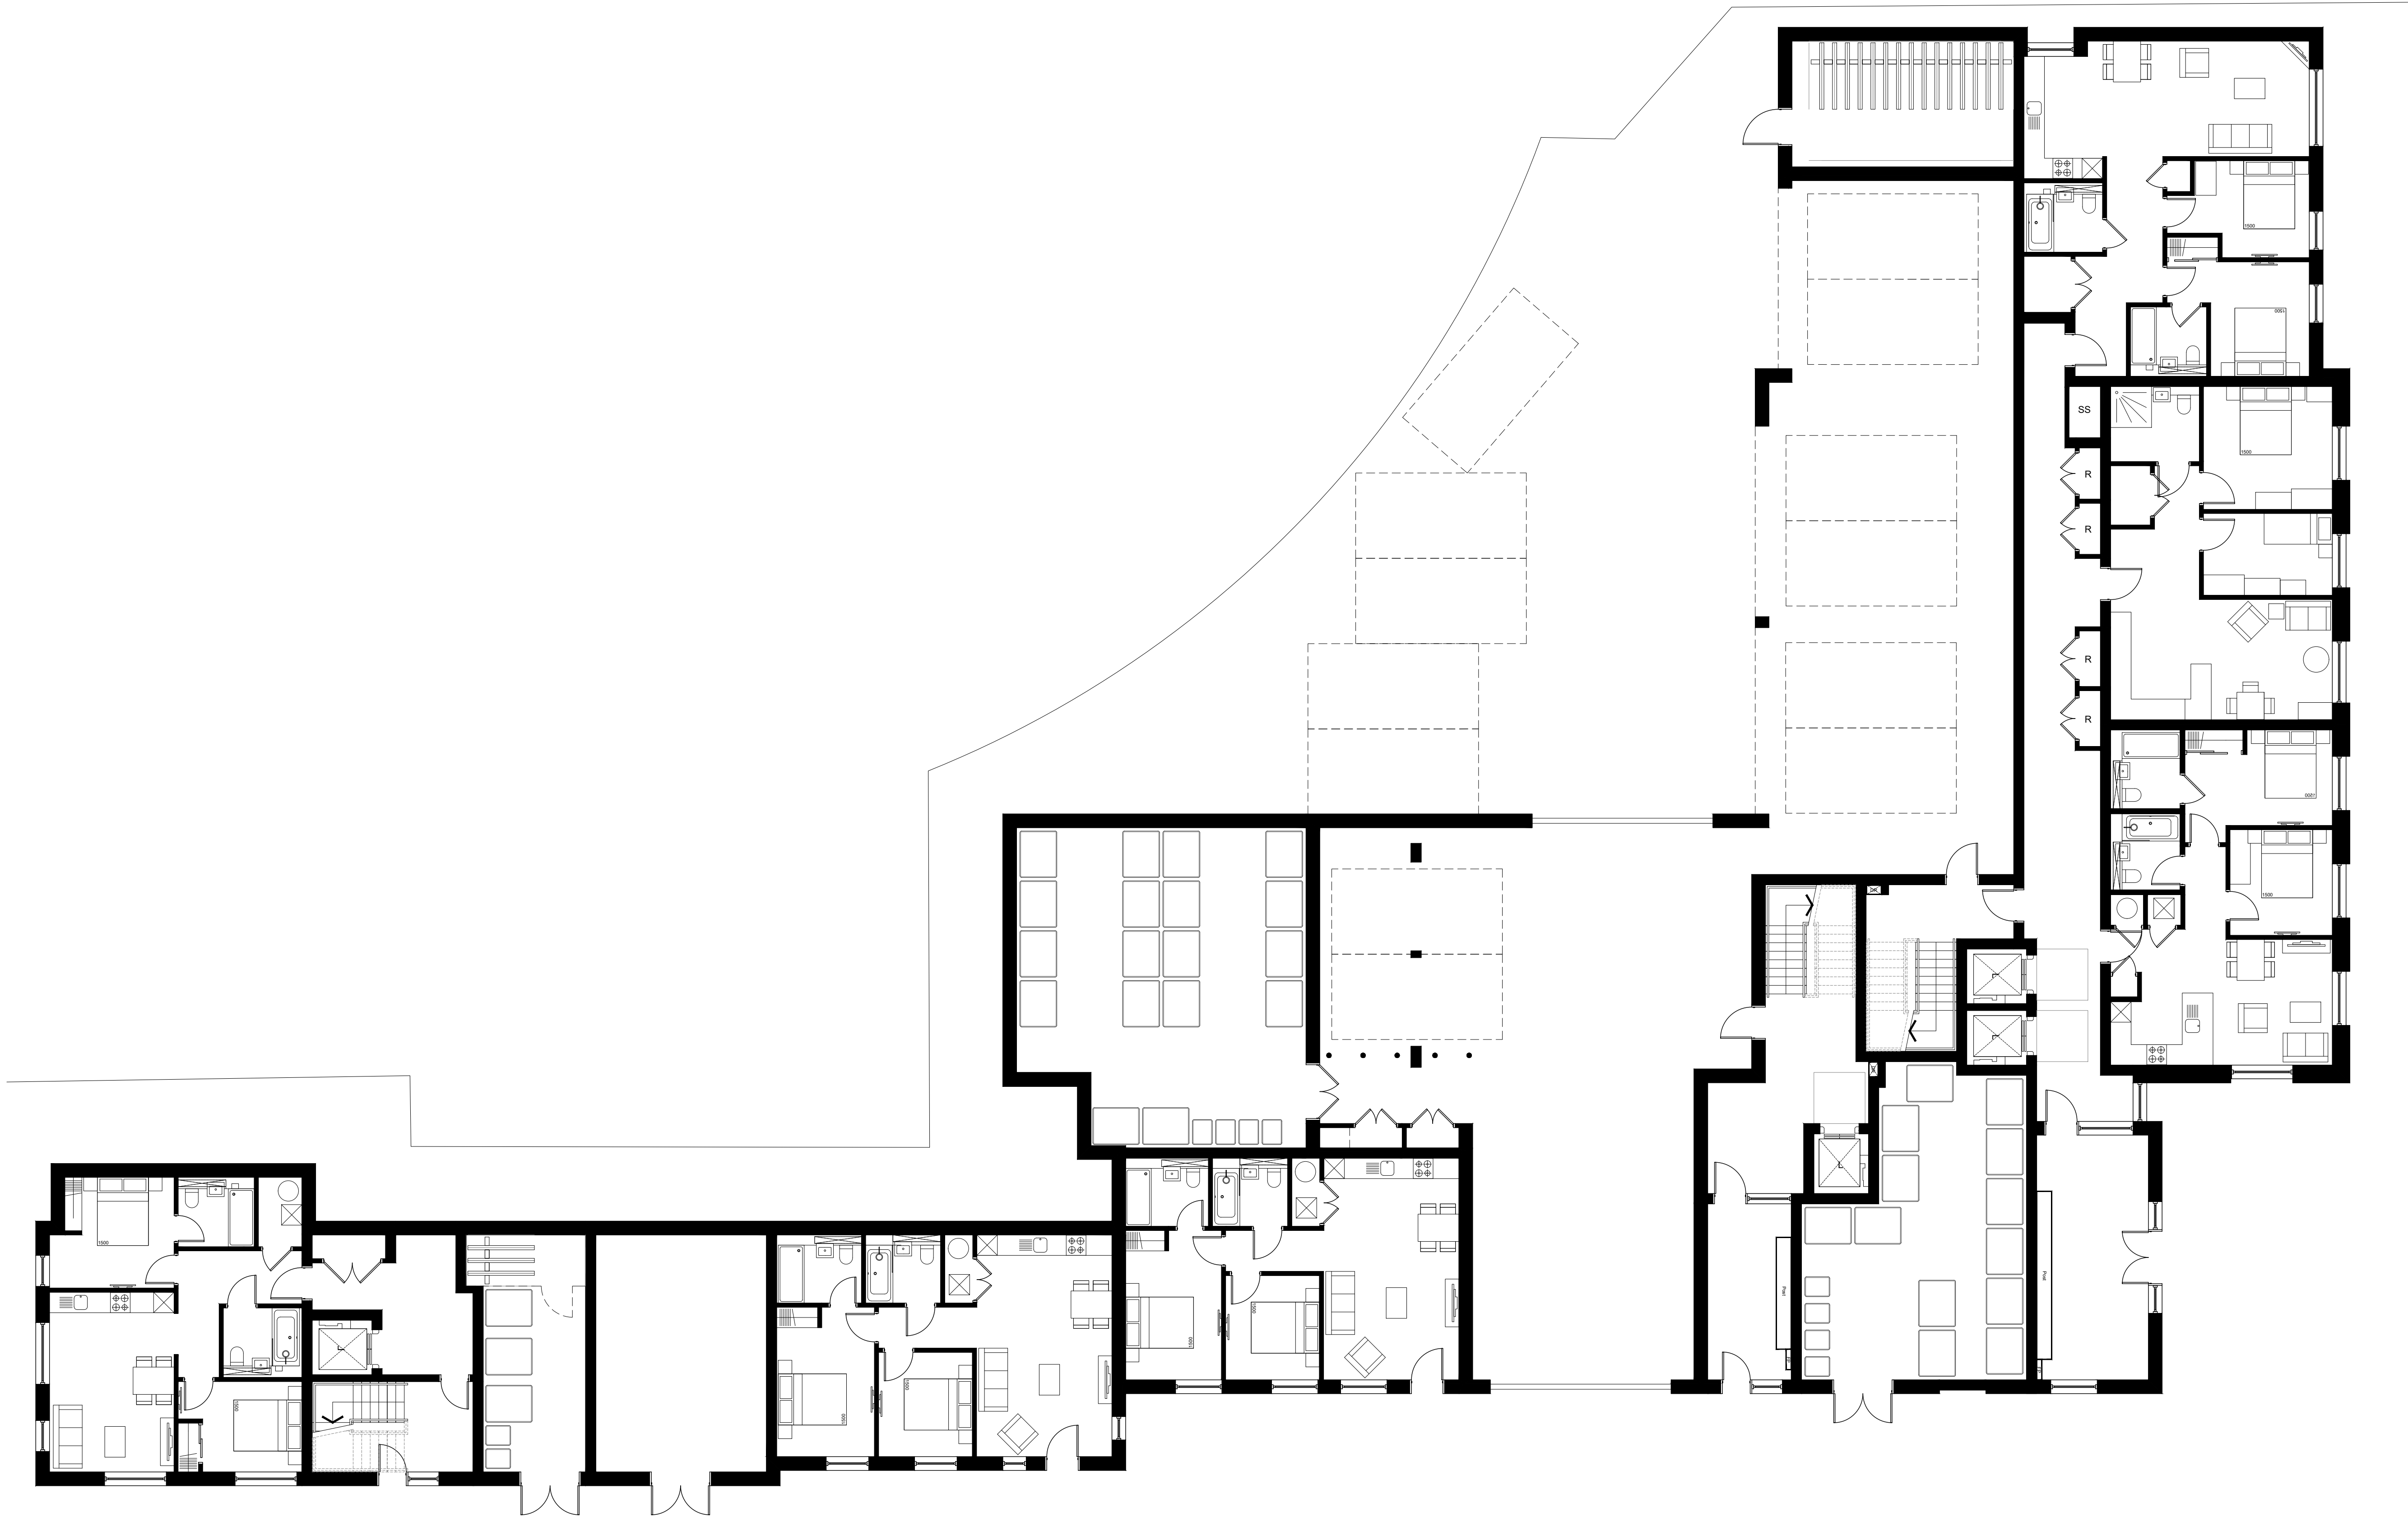

Ground Floor Plan

 

revision	date	prepared	description
----------	------	----------	-------------

Berkeley
Designed for life

Berkeley House
Farnham Lane
Farnham Royal
SL2 3RQ


T: 01753 784400
F: 01753 646855
www.berkeleygroup.co.uk

project
Vastern Road
Reading


drawing
Block B and C
Ground Floor Plan

date	scale @ a1	drawn
October 2019	1:100	ISB

drawing number	revision
448.PL.BC.100	/

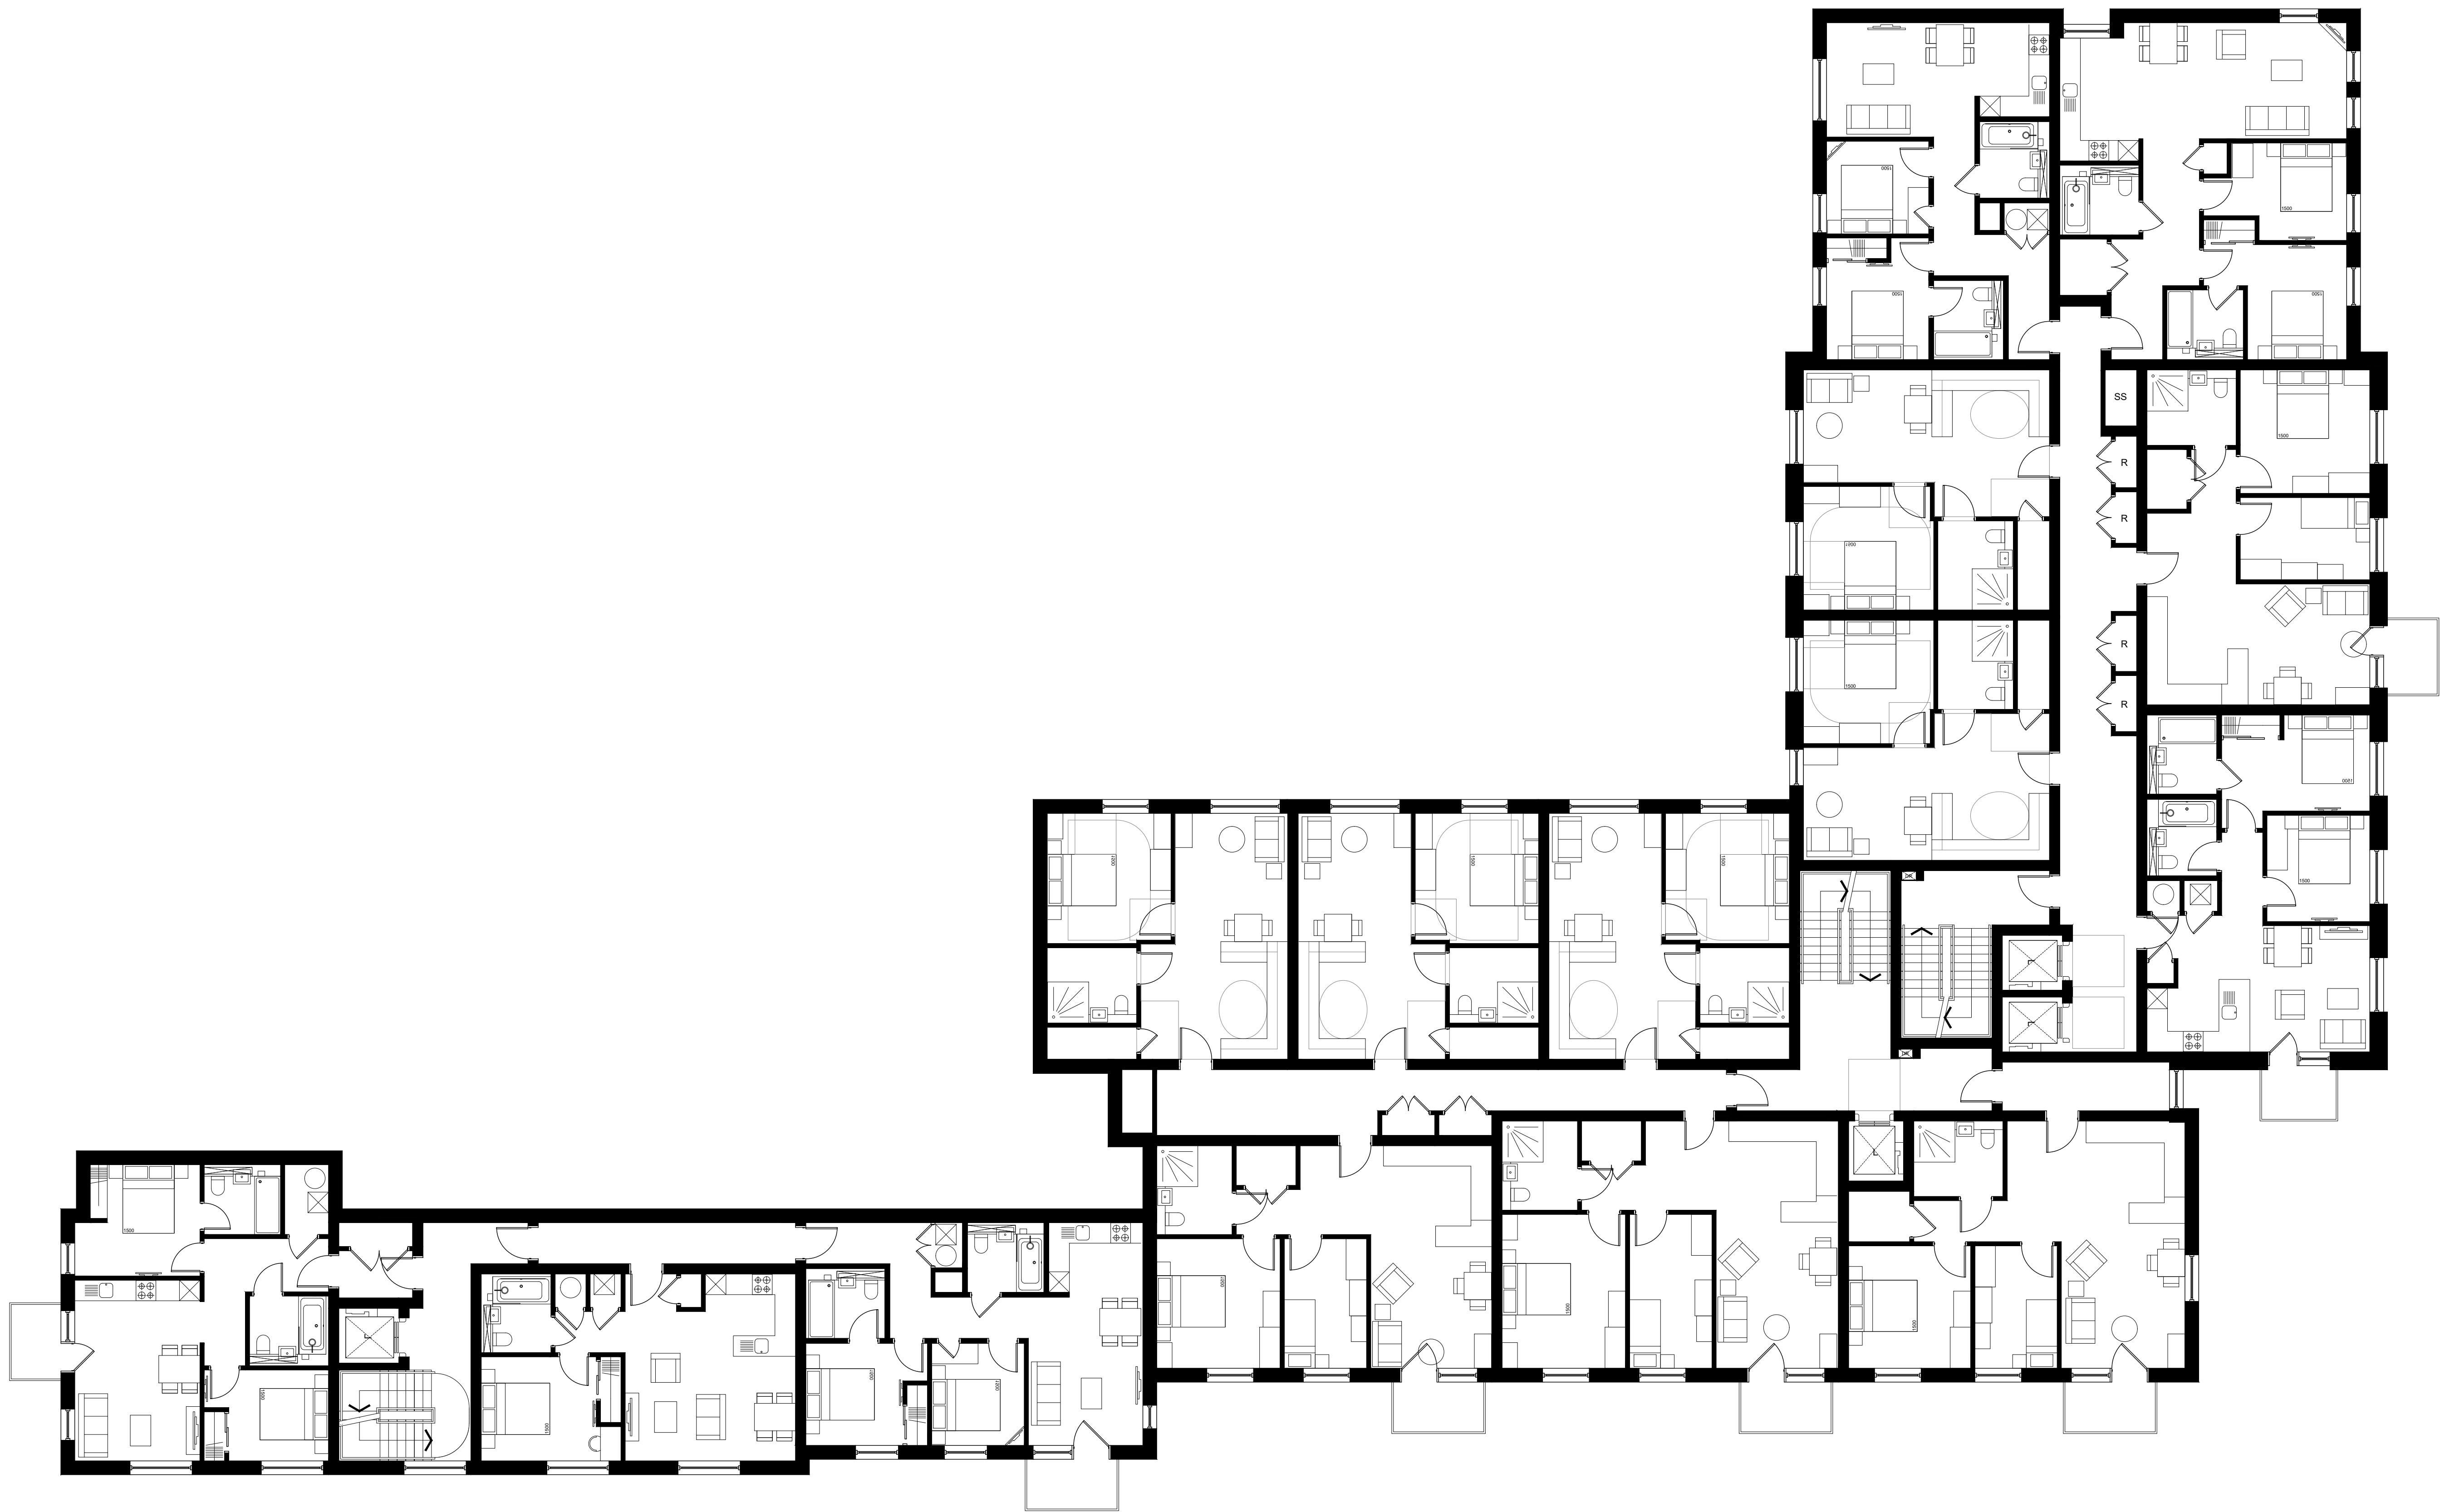

First Floor Plan

 

revision	date	prepared	description

Berkeley
Designed for life

Berkeley House
Farnham Lane
Farnham Royal
SL2 3RQ


T: 01753 784400
F: 01753 646855
www.berkeleygroup.co.uk

project
Vastern Road
Reading

drawing
Block B and C
First Floor Plan

date	scale @ a1	drawn
October 2019	1:100	ISB

drawing number	revision
448.PL.BC.101	/

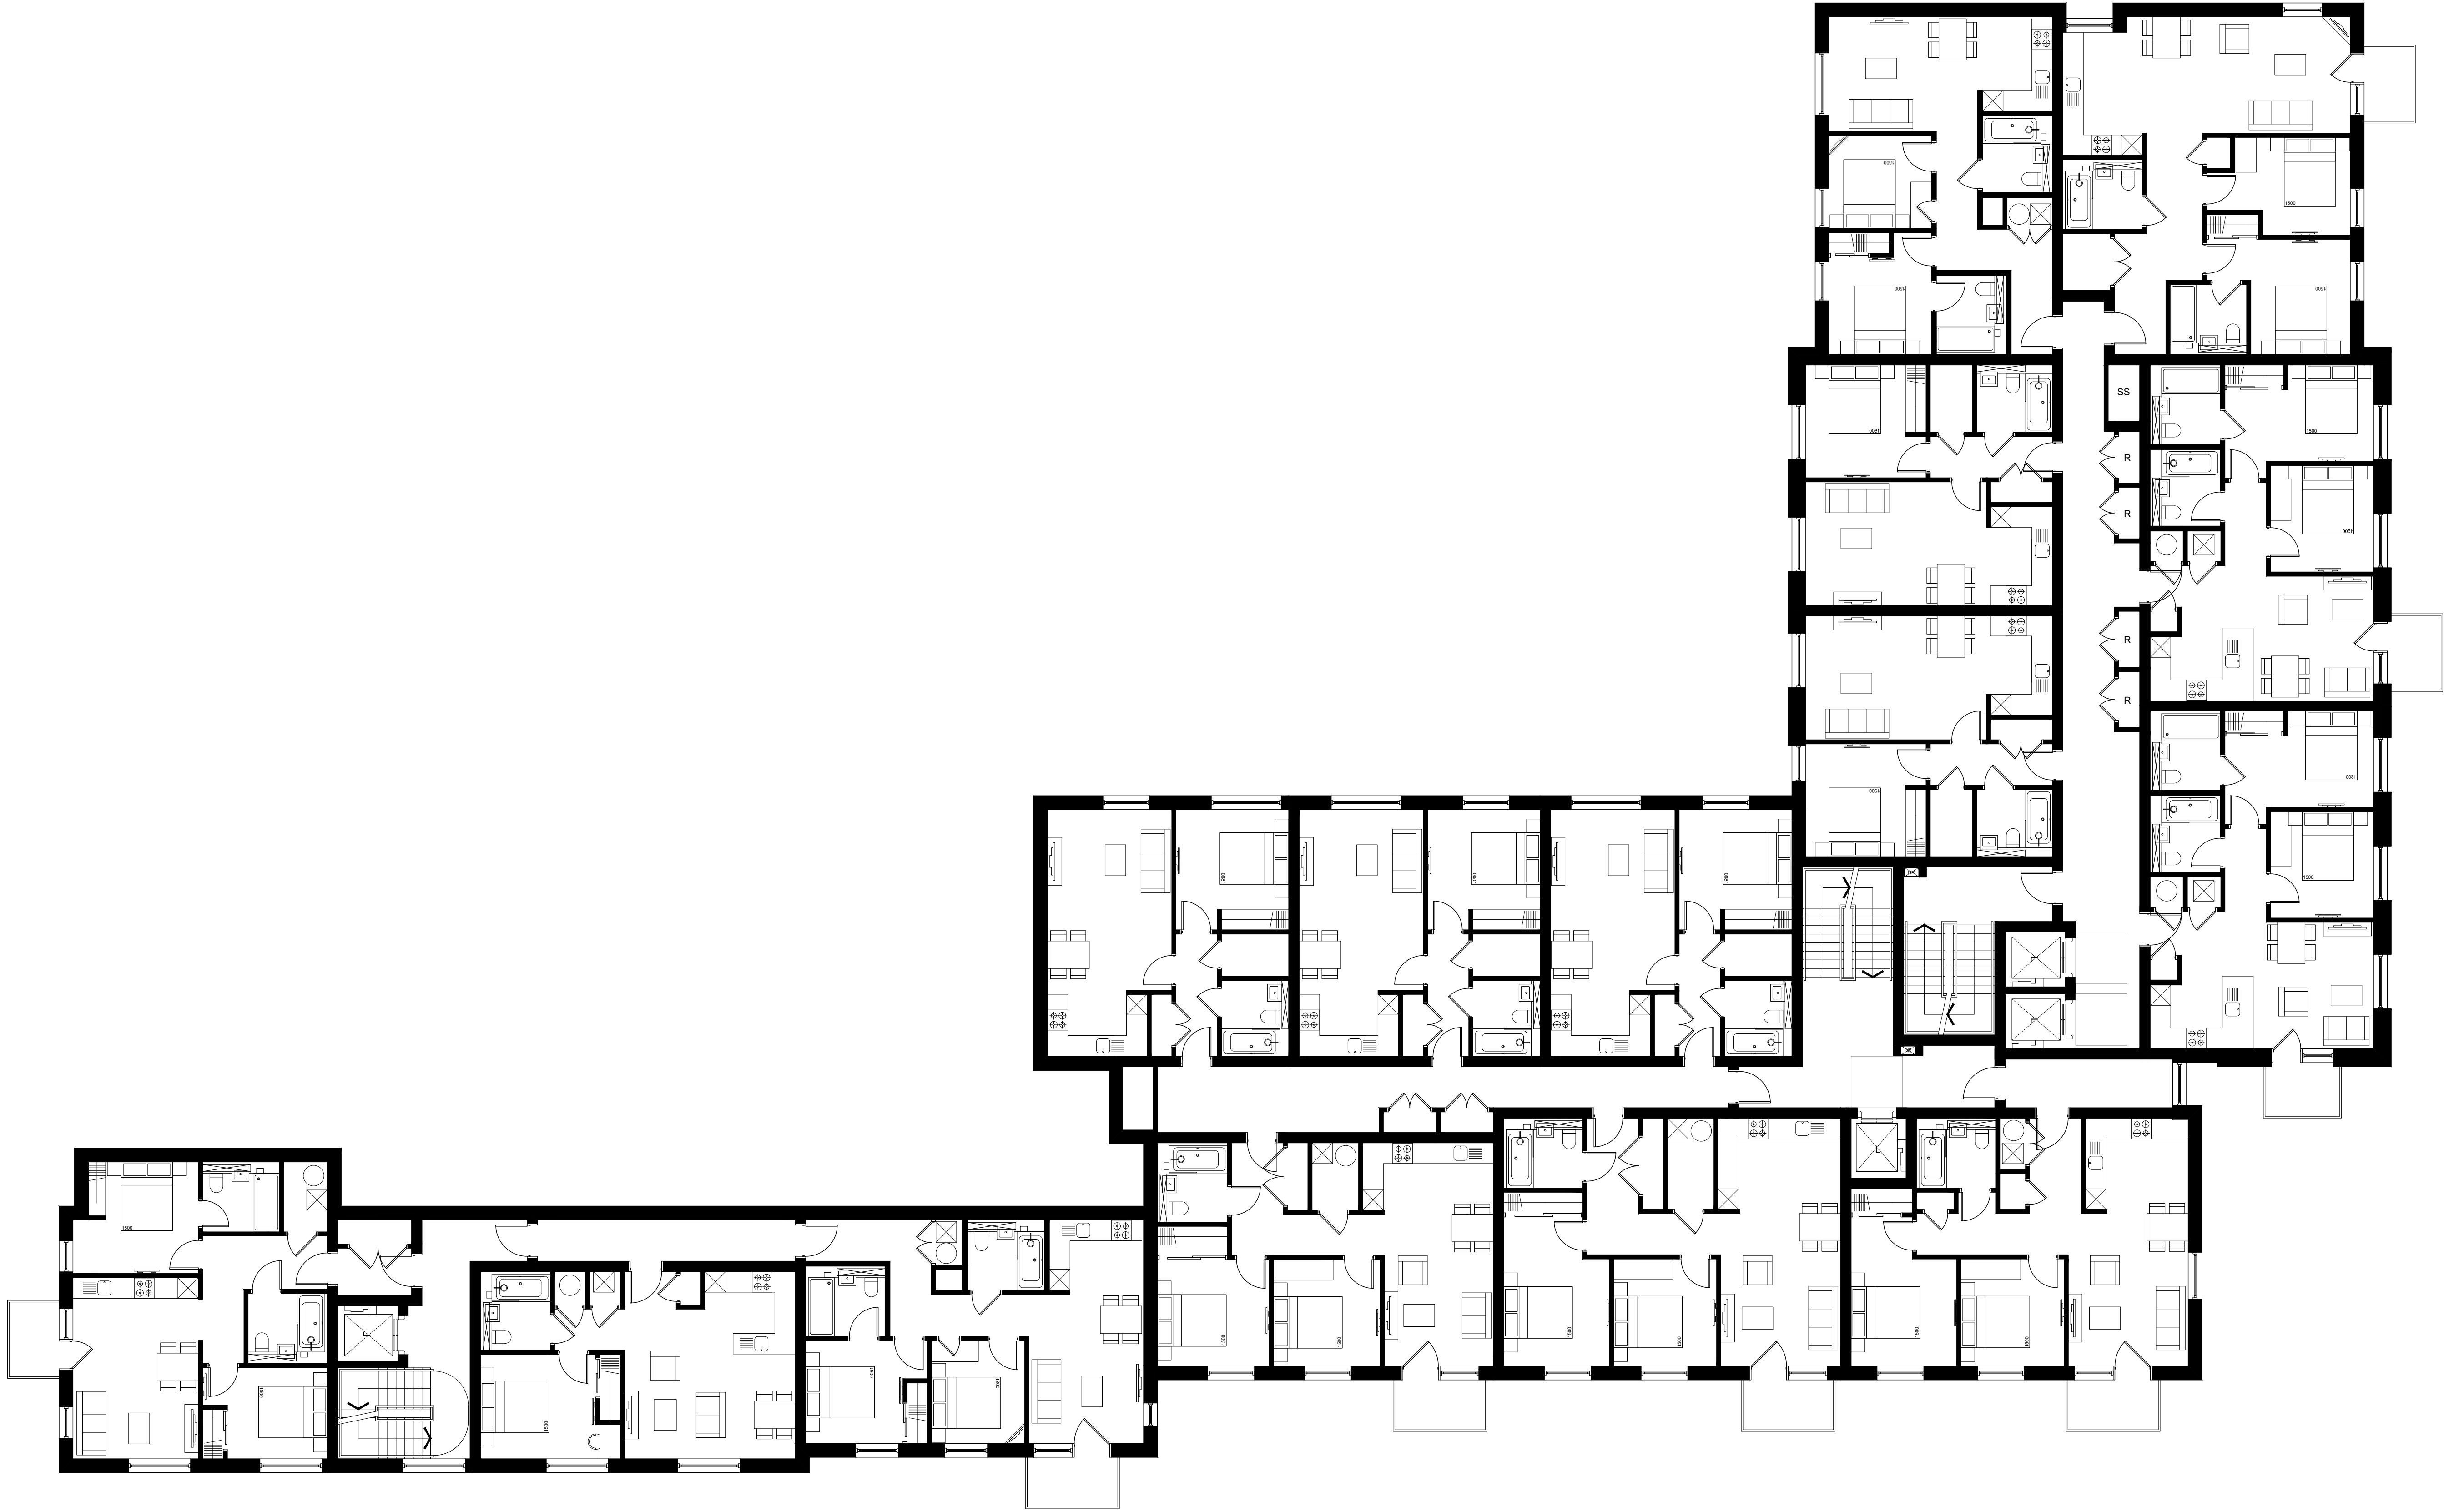

key plan

notes

revision
date
prepared
description

Berkeley
Designed for life

Berkeley House
Farnham Lane
Farnham Royal
SL2 3RQ

T: 01753 784400
F: 01753 646855
www.berkeleygroup.co.uk

project
Vastern Road
Reading

drawing
Block B and C
Second Floor Plan

date
October 2019

scale @ a1
1:100

drawn
ISB


drawing number
448.PL.BC.102

revision
/

0 1 5 10m



Second Floor Plan

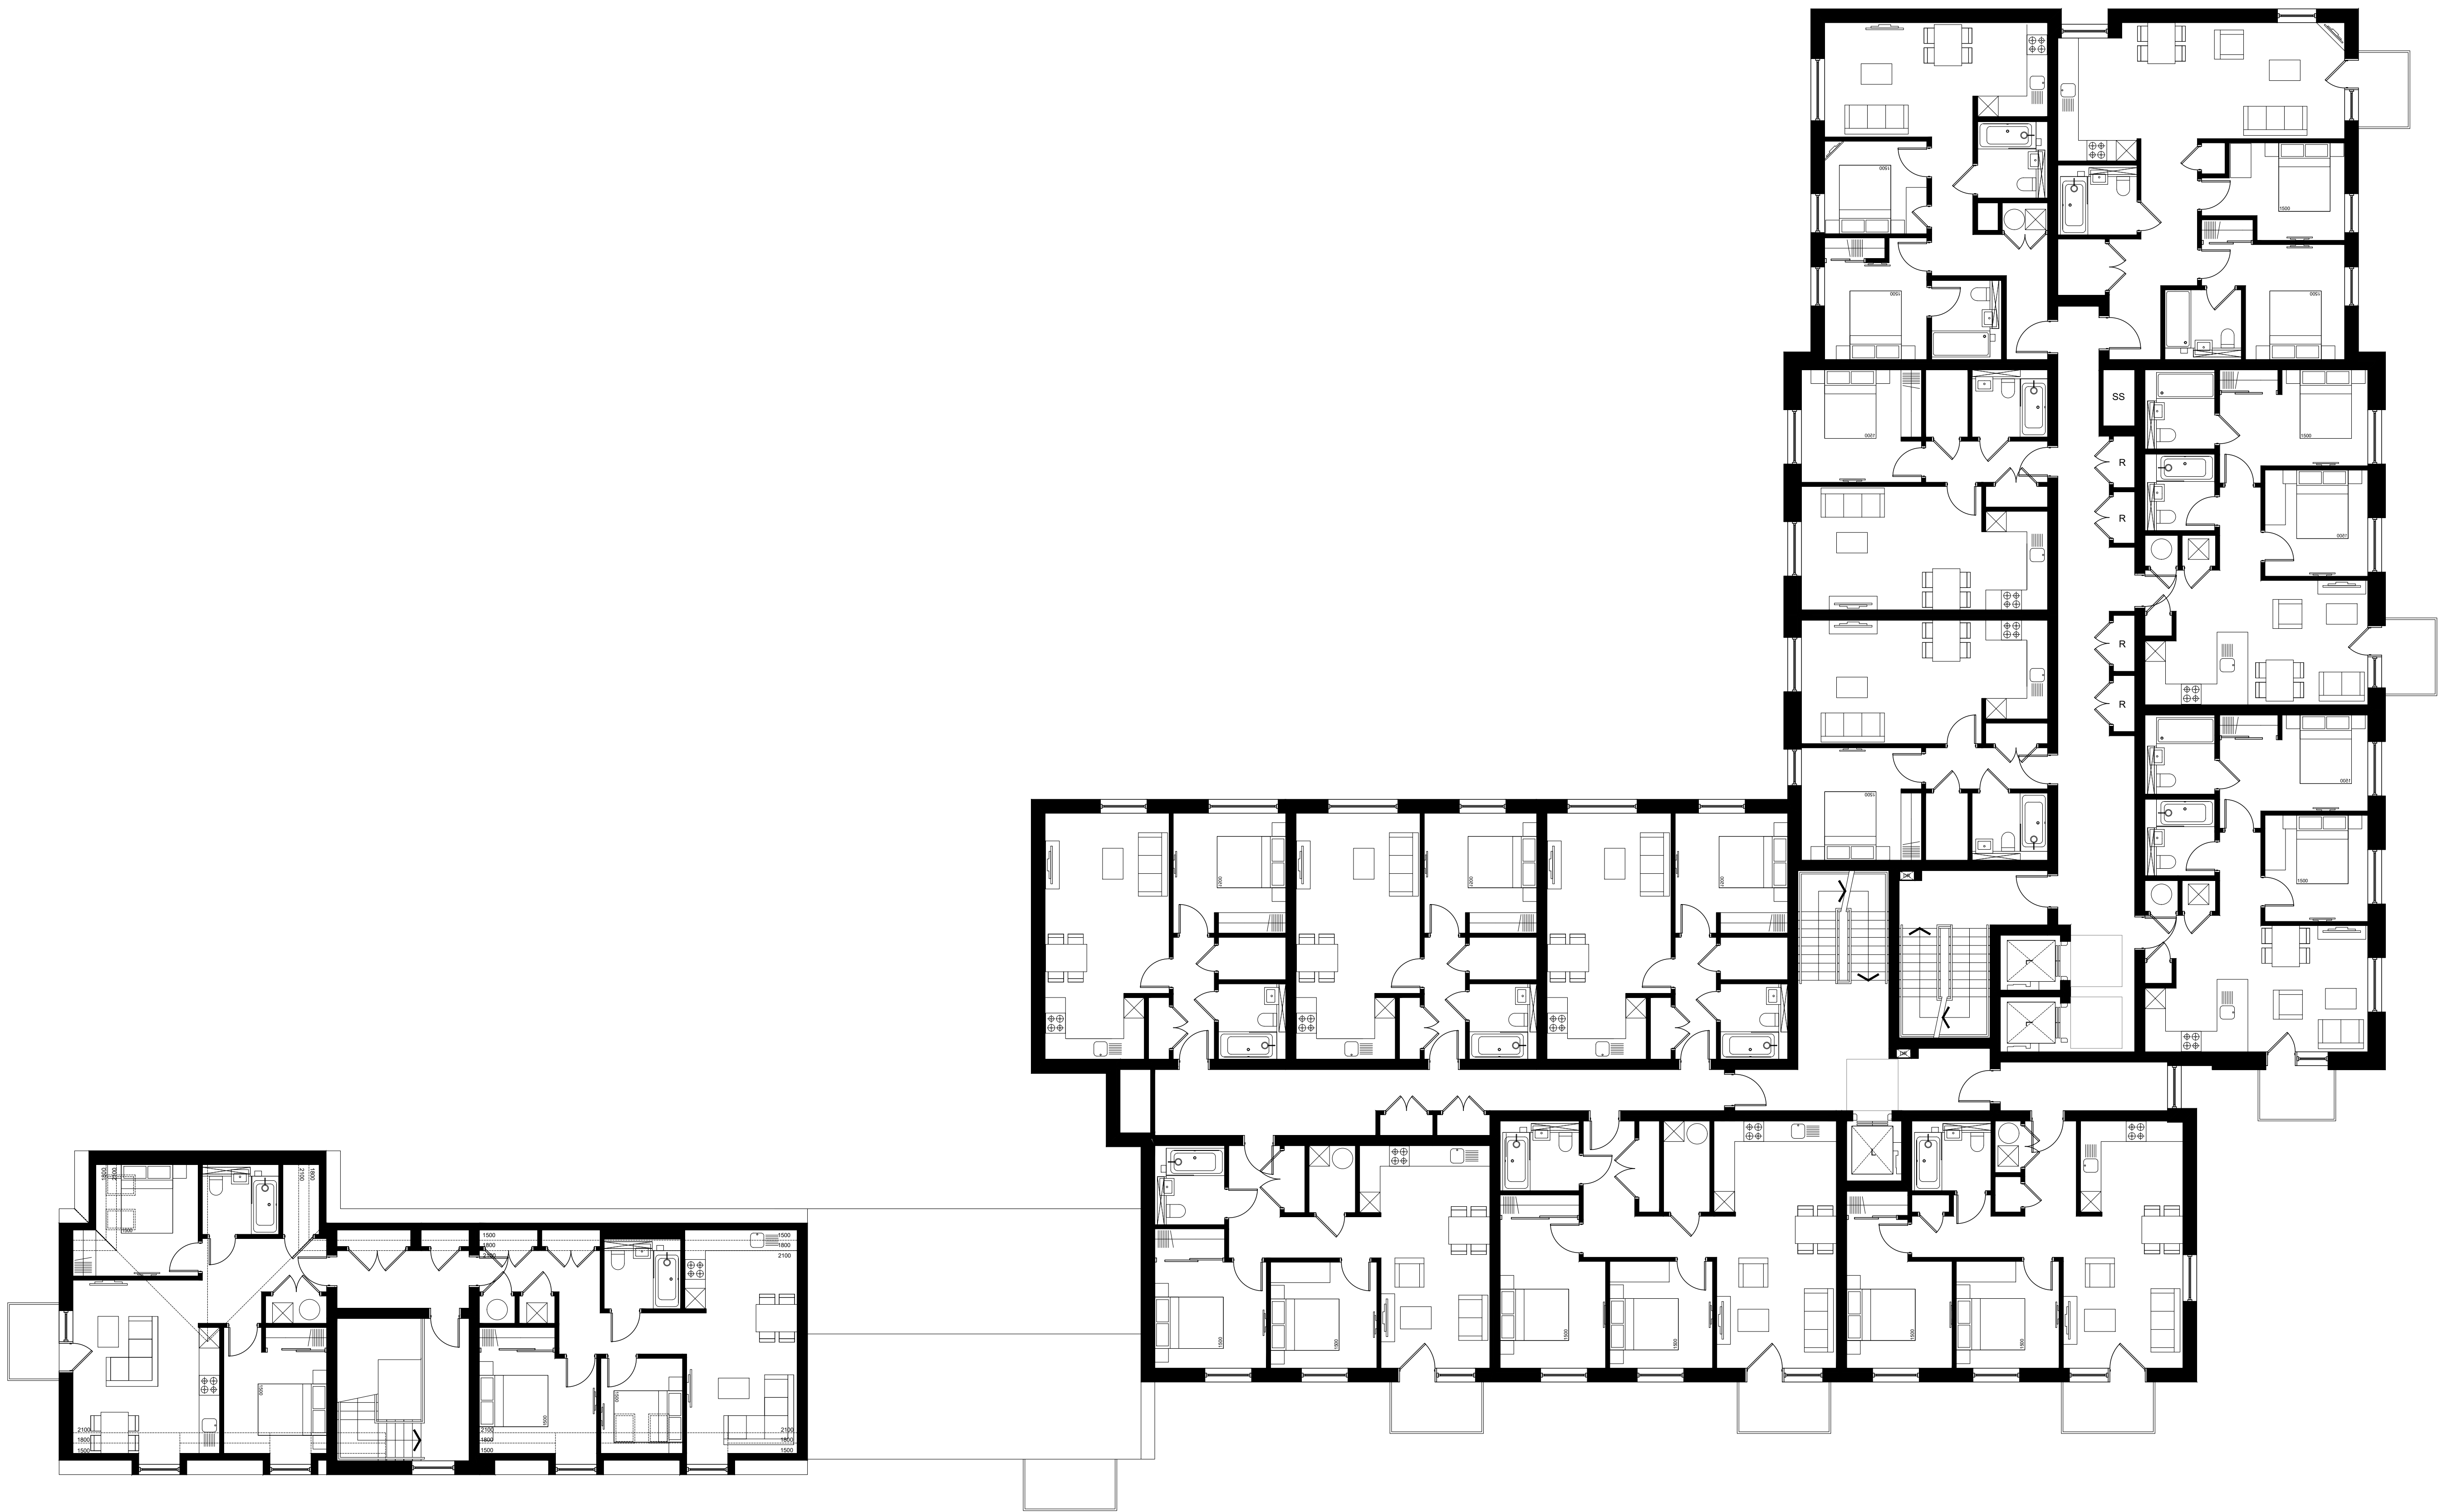

Third Floor Plan



revision	date	prepared	description
----------	------	----------	-------------

Berkeley
Designed for life

Berkeley House
Farnham Lane
Farnham Royal
SL2 3RQ

T: 01753 784400
F: 01753 646555
www.berkeleygroup.co.uk

project
Vastern Road
Reading

drawing
Block B and C
Third Floor Plan

date
October 2019

scale @ a1
1:100

drawn
ISB

drawing number

448.PL.BC.103

revision

/




Berkeley
Designed for life

project
Vastern Road
Reading

date	scale @ a1	d
October 2019	1:100	1

1

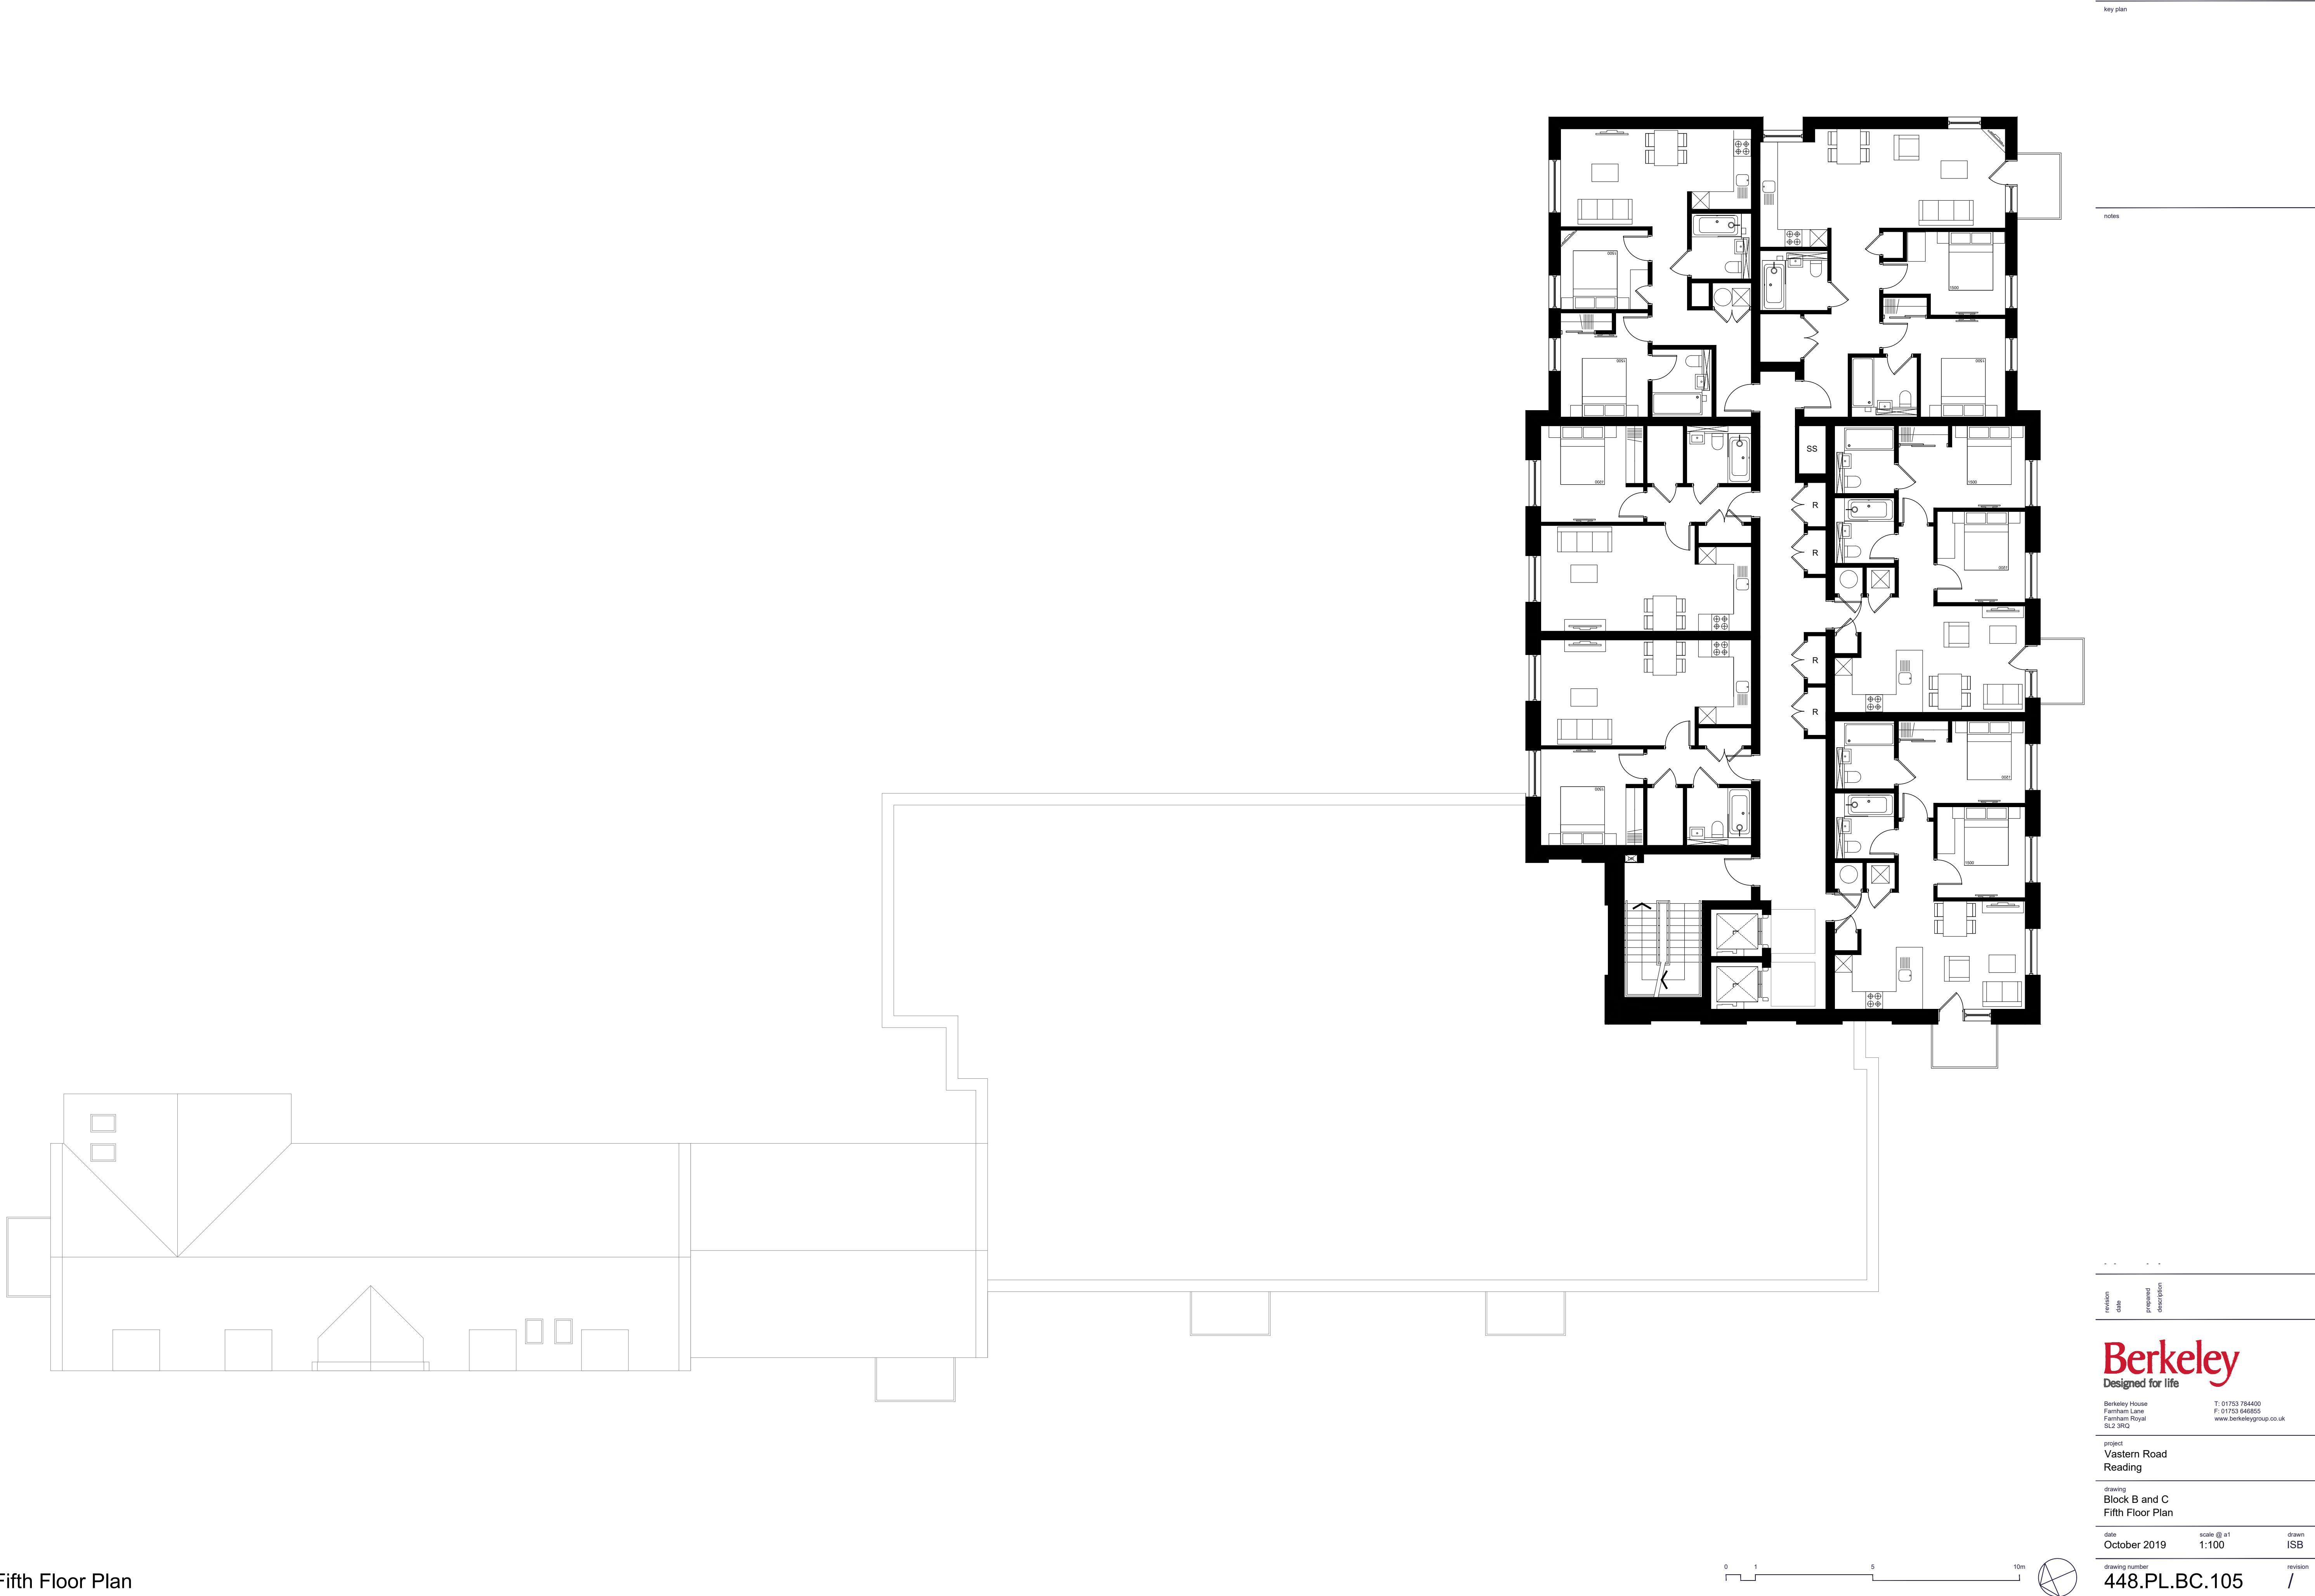

Fifth Floor Plan

key plan

notes

revision	date	prepared	checked

Berkeley
Designed for life

Berkeley House
Farnham Lane
Farnham Royal
SL2 3RQ

T: 01753 784400
F: 01753 646855
www.berkeleygroup.co.uk


project
Vastern Road
Reading

drawing
Block B and C
Fifth Floor Plan

date	scale @ a1	drawn
October 2019	1:100	ISB

drawing number	revision
448.PL.BC.105	/

Sixth Floor Plan

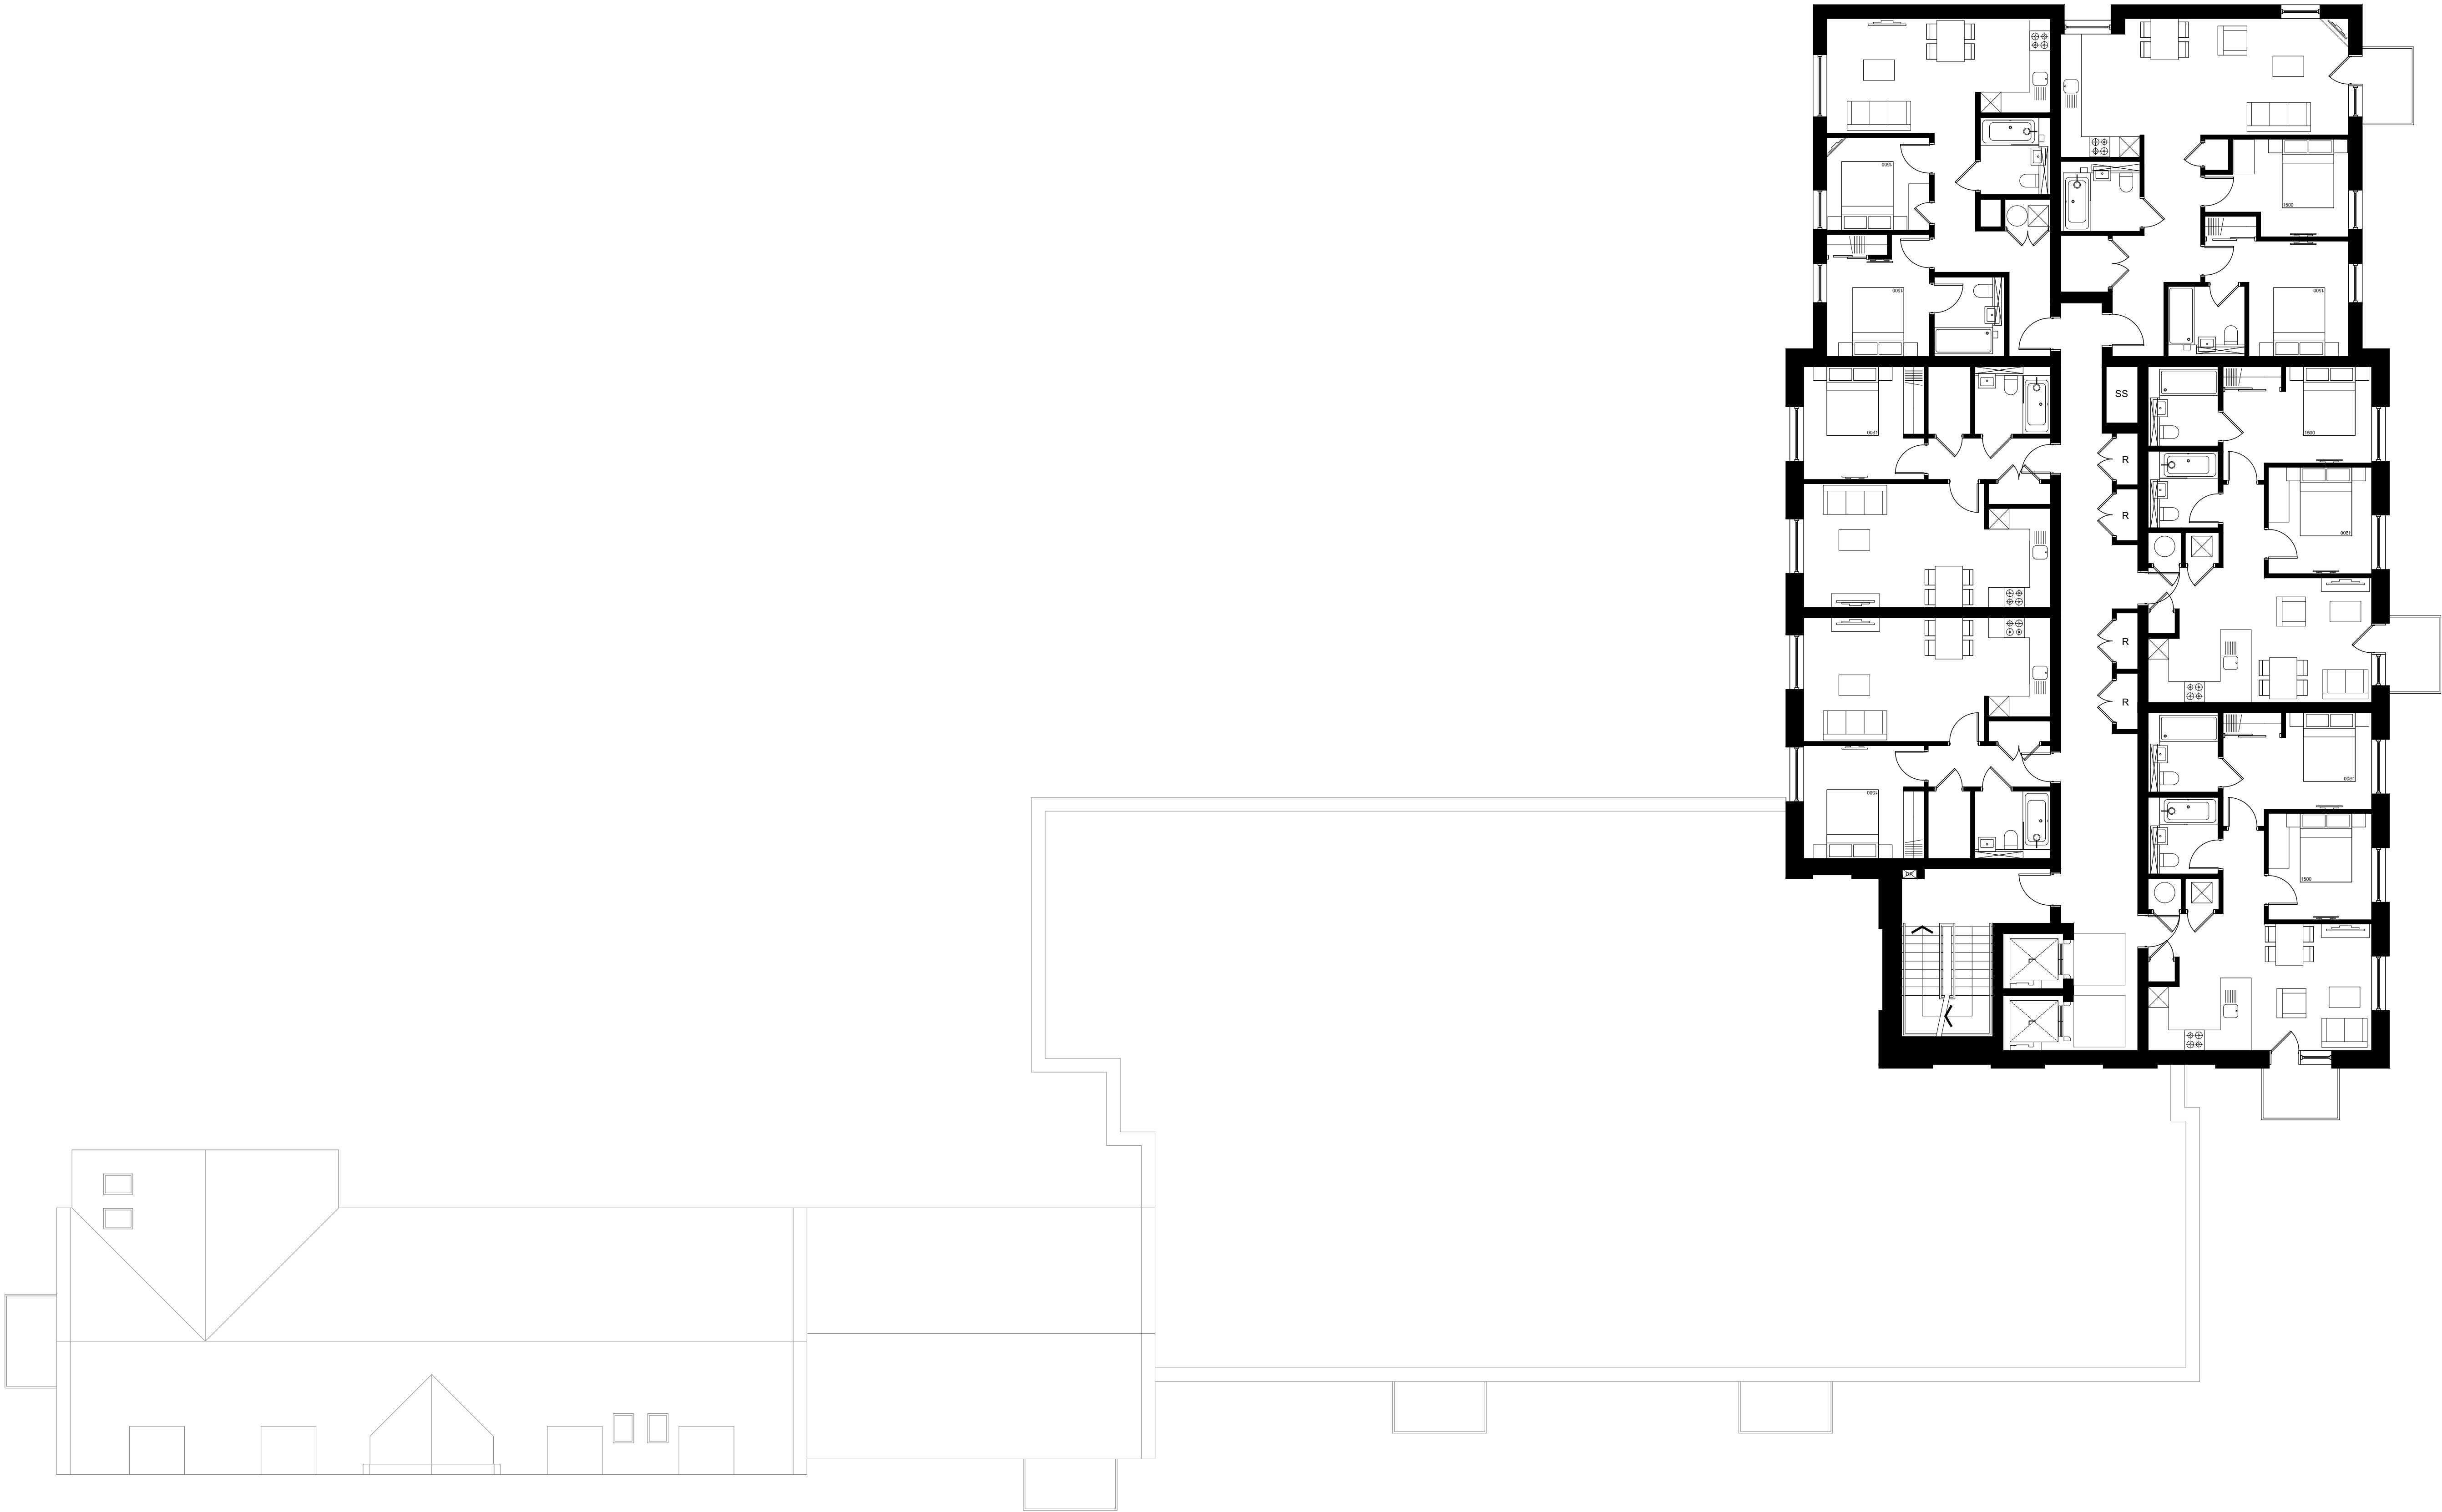

key plan

notes

revision	date	prepared	description

Berkeley
Designed for life

Berkeley House
Farnham Lane
Farnham Royal
SL2 3RQ


T: 01753 784400
F: 01753 646855
www.berkeleygroup.co.uk

project
Vastern Road
Reading

drawing
Block B and C
Sixth Floor Plan

date	scale @ a1	drawn
October 2019	1:100	ISB

drawing number	revision
448.PL.BC.106	/

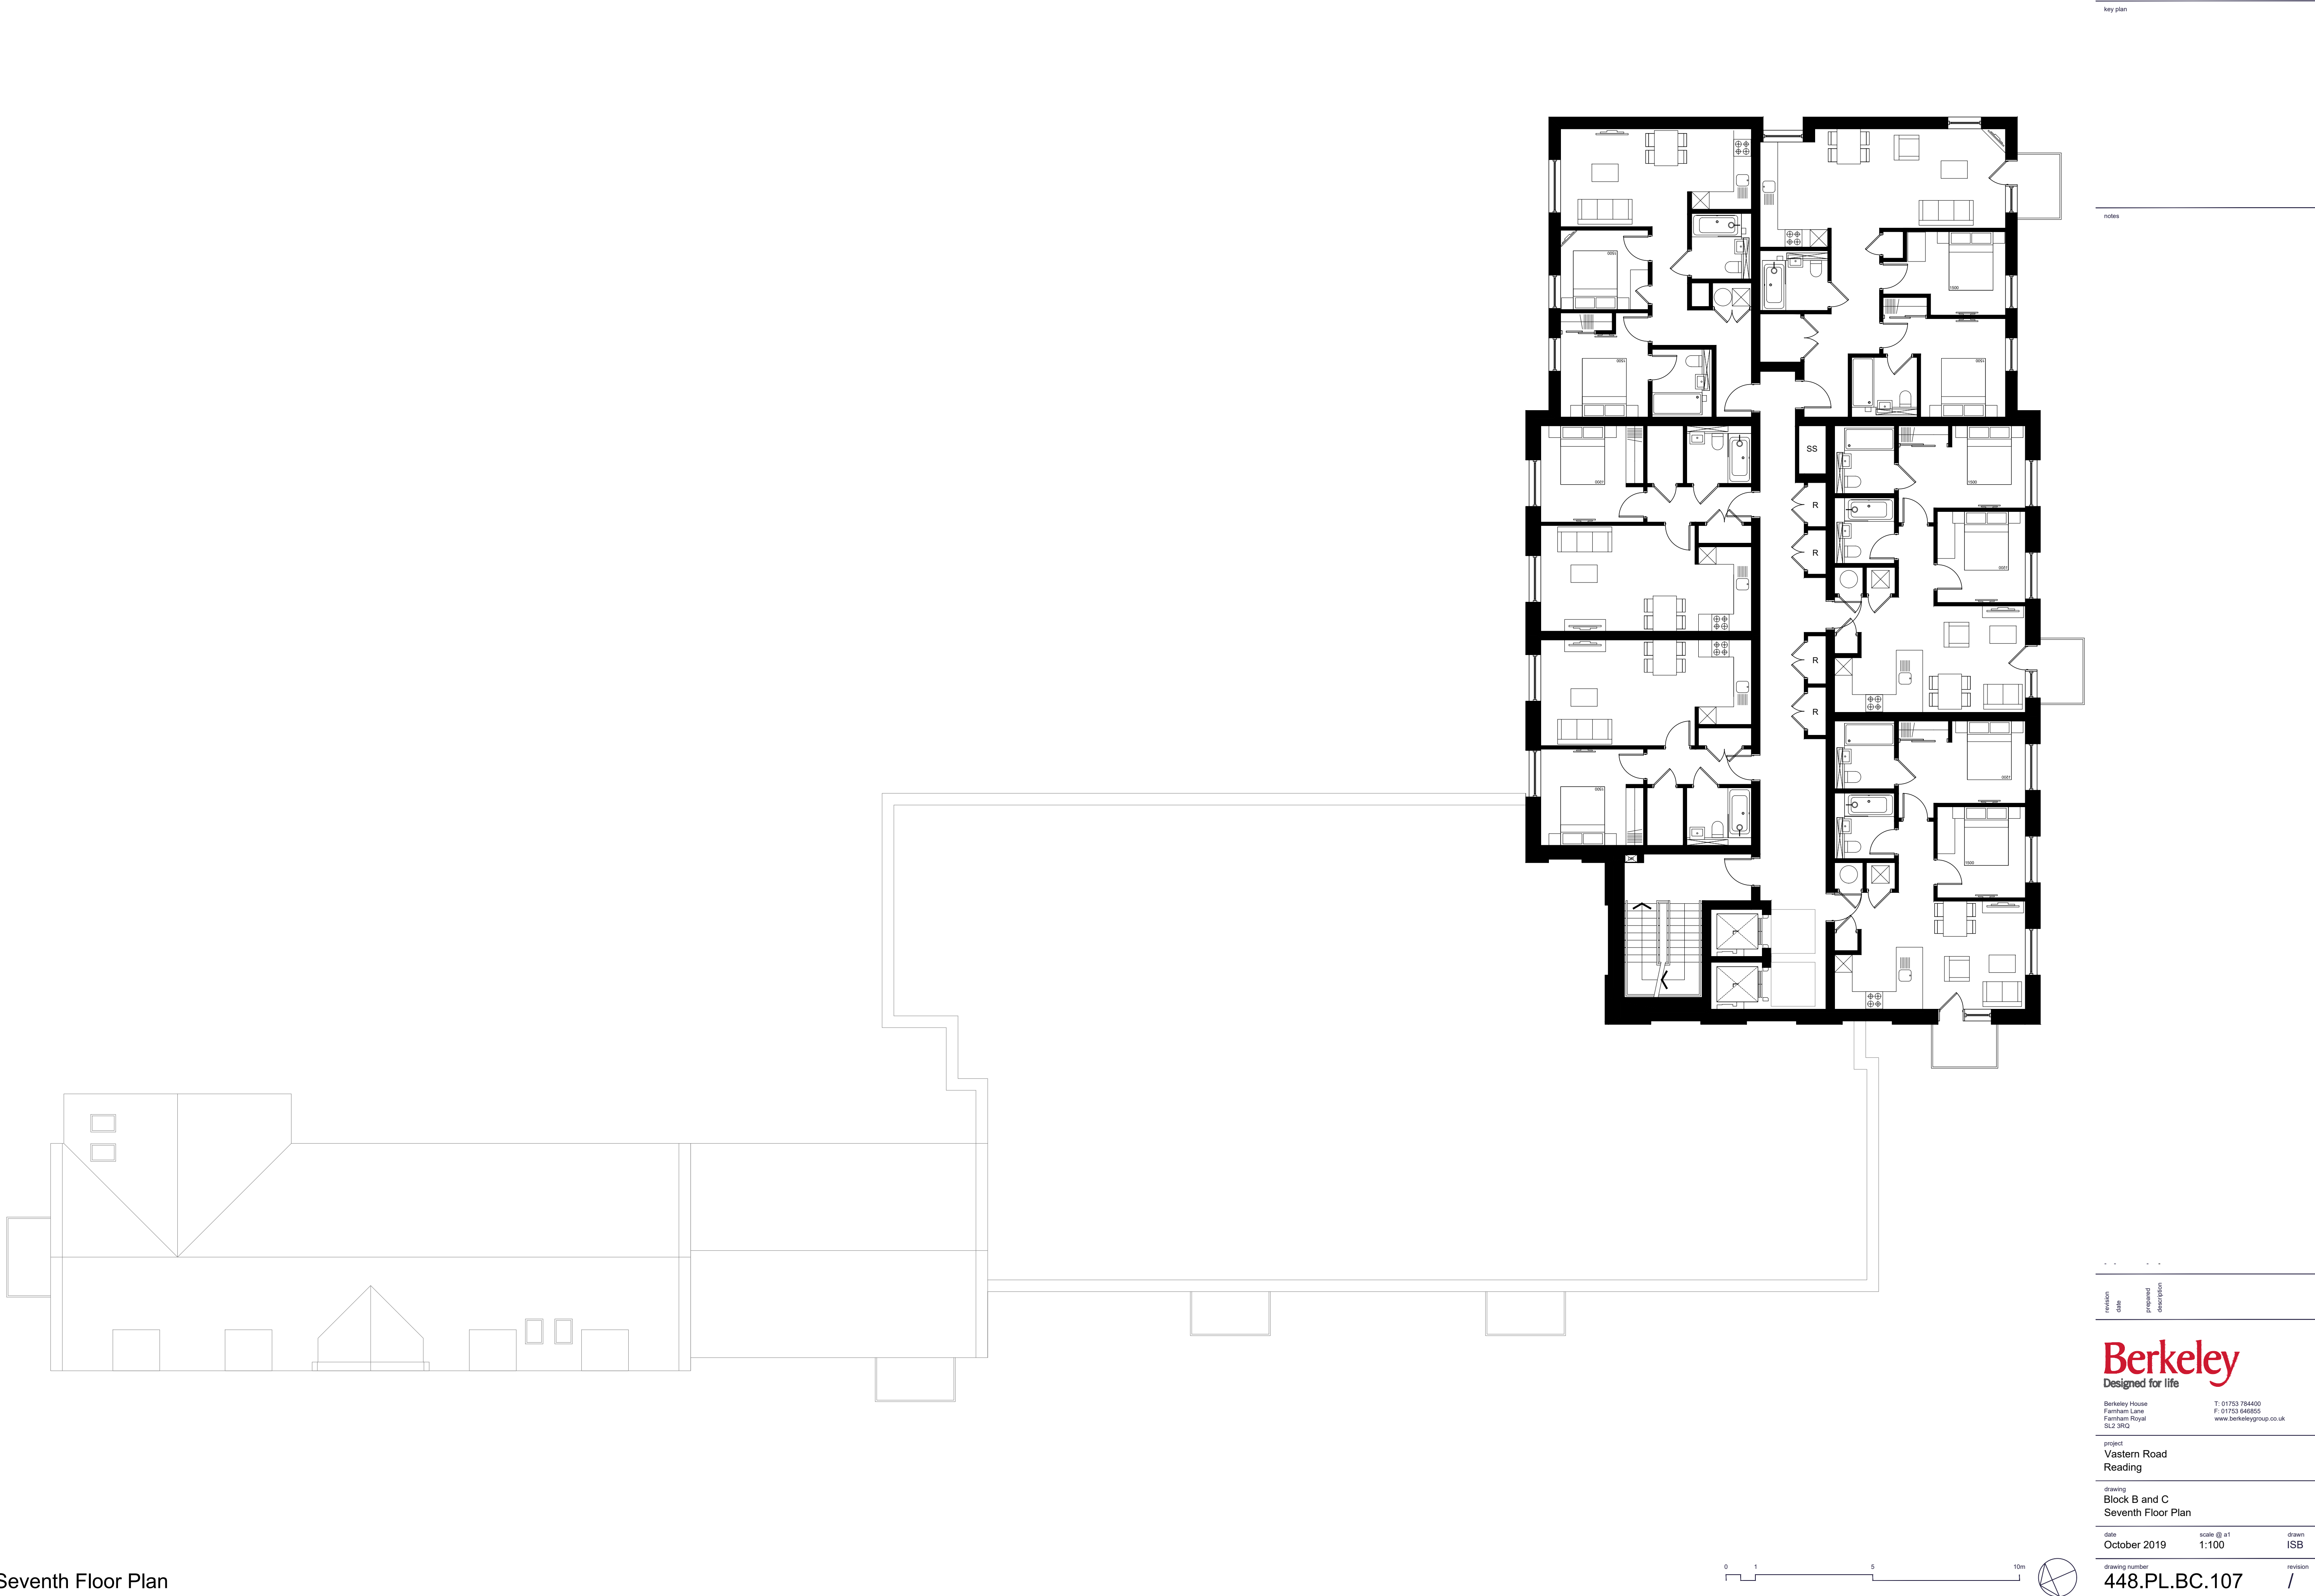

Seventh Floor Plan

key plan

notes

revision	date	prepared	description
1			

Berkeley
Designed for life

Berkeley House
Farnham Lane
Farnham Royal
SL2 3RQ


T: 01753 784400
F: 01753 646855
www.berkeleygroup.co.uk

project
Vastern Road
Reading

drawing
Block B and C
Seventh Floor Plan

date	scale @ a1	drawn
October 2019	1:100	ISB

drawing number	revision
448.PL.BC.107	/

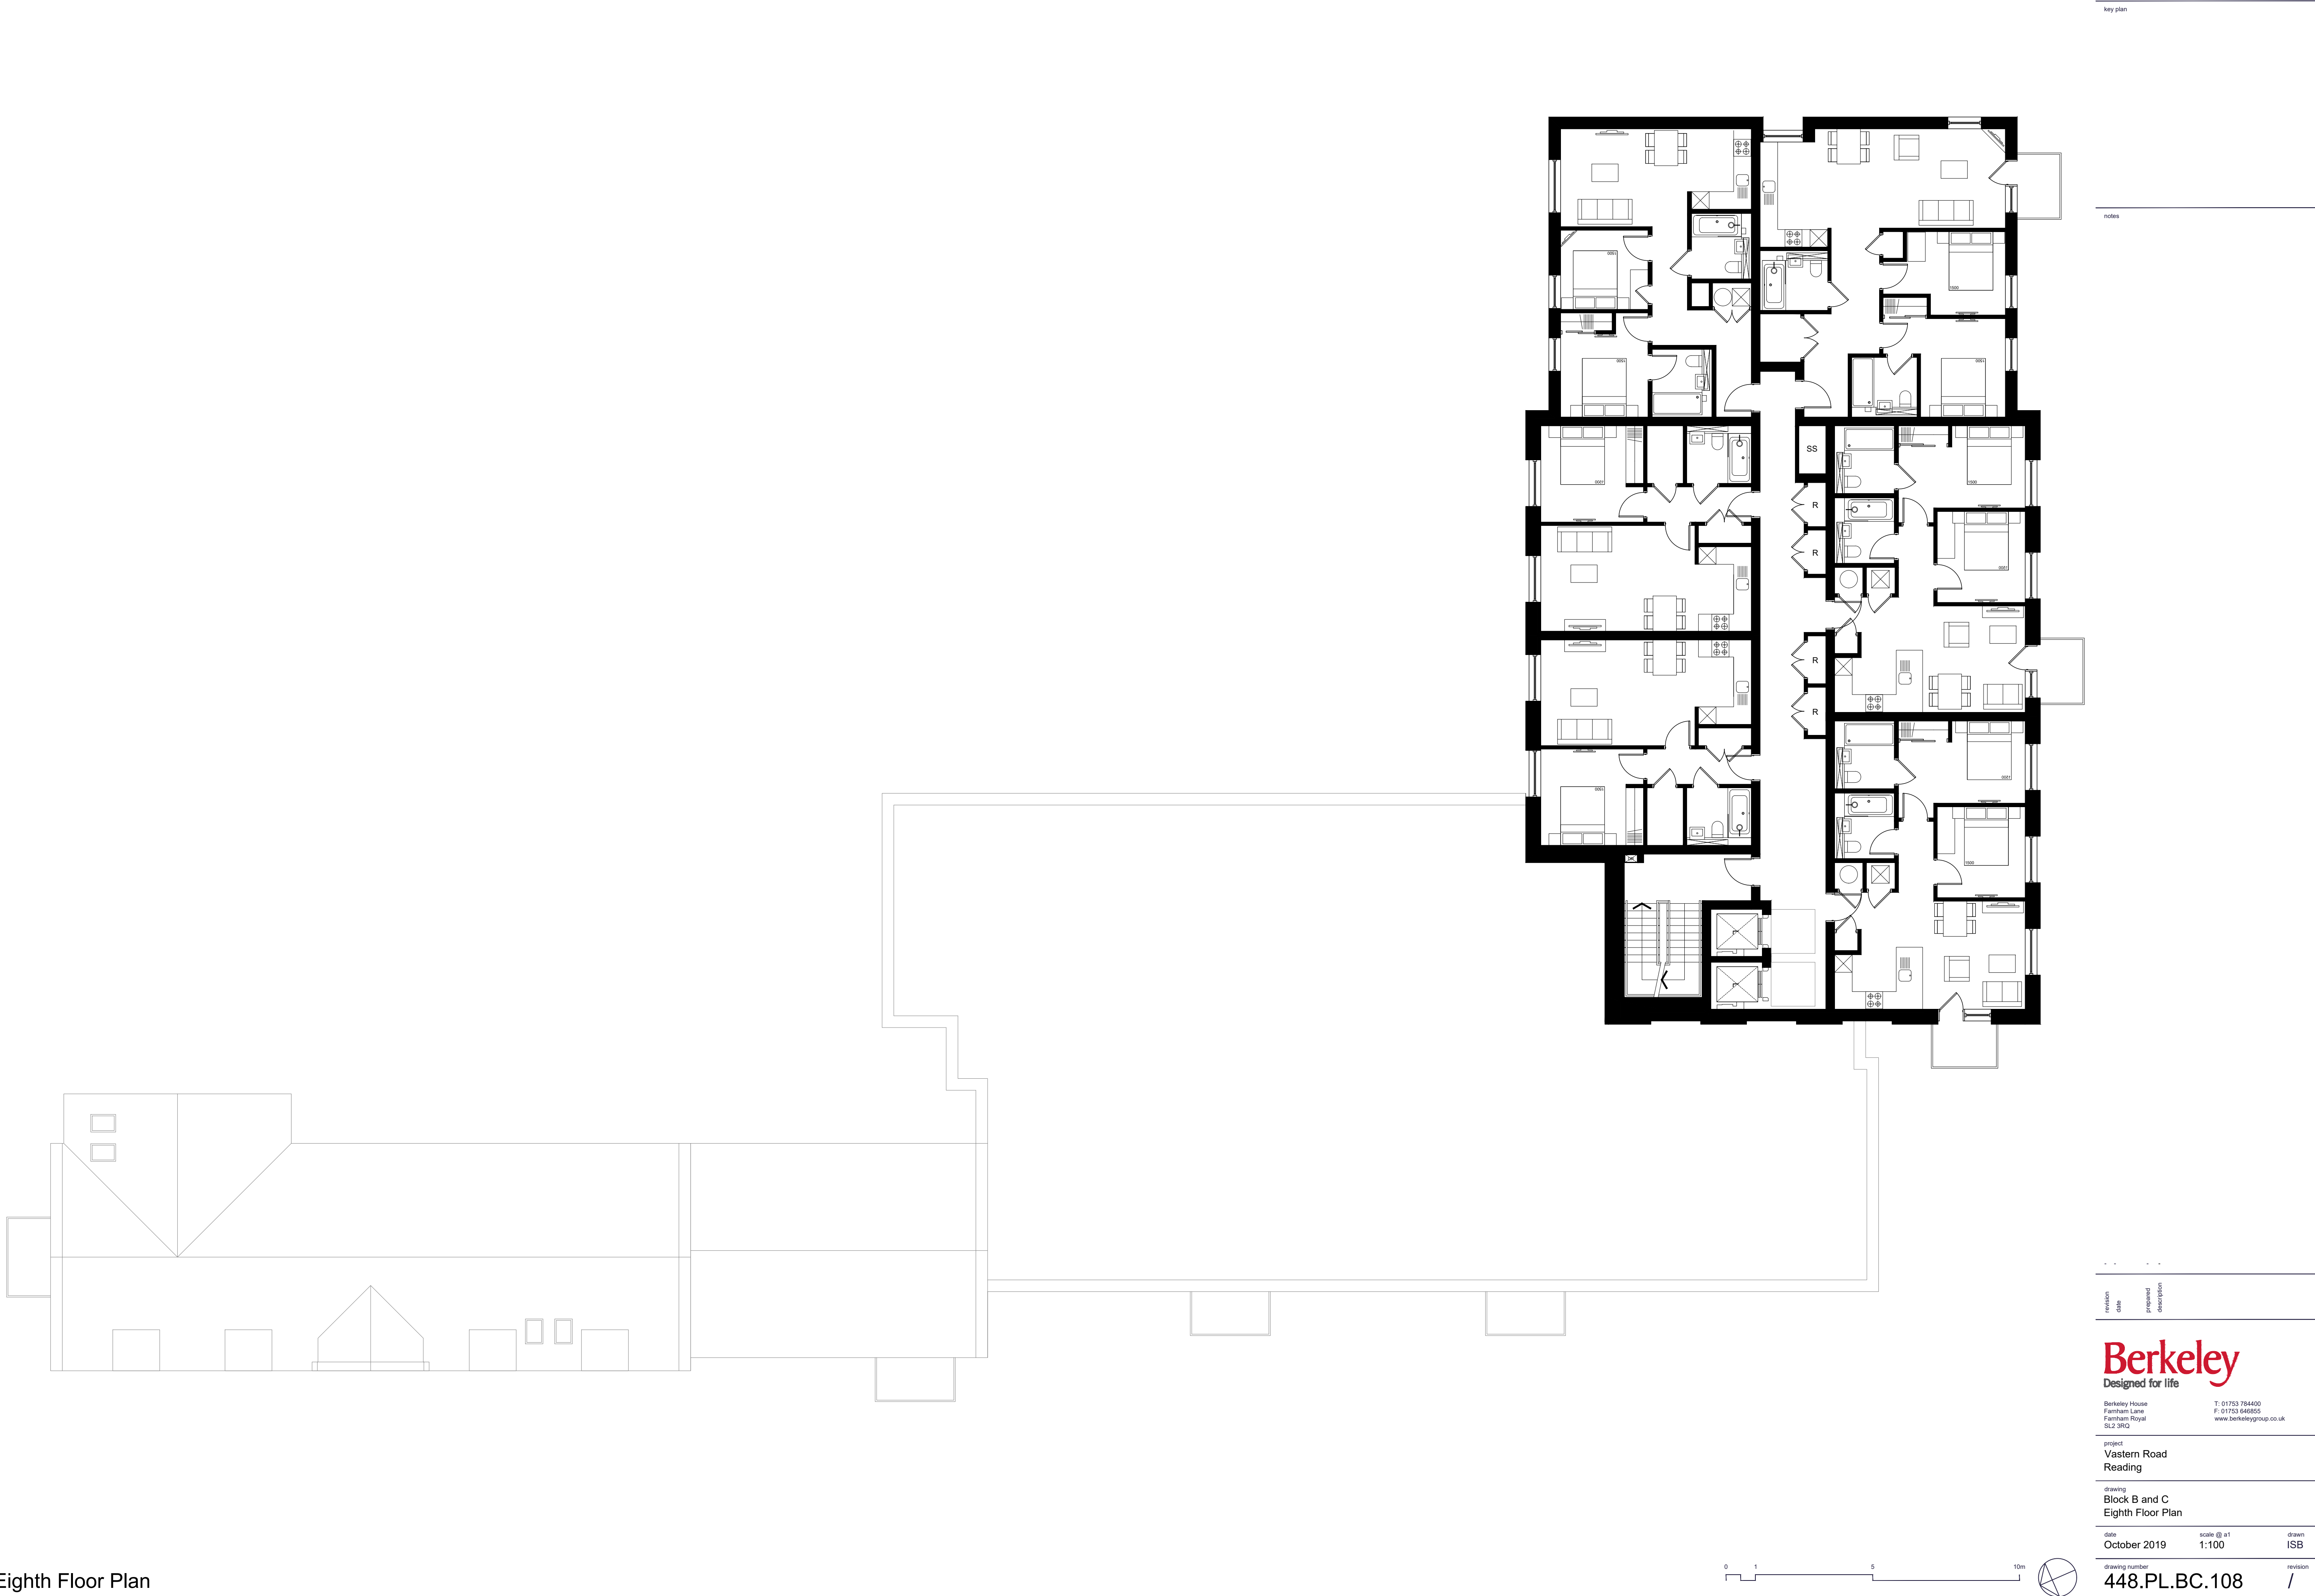

Eighth Floor Plan

key plan

notes

revision	date	prepared	description
1			

Berkeley
Designed for life

Berkeley House
Farnham Lane
Farnham Royal
SL2 3RQ


T: 01753 784400
F: 01753 646855
www.berkeleygroup.co.uk

project
Vastern Road
Reading

drawing
Block B and C
Eighth Floor Plan

date	scale @ a1	drawn
October 2019	1:100	ISB

drawing number	revision
448.PL.BC.108	/

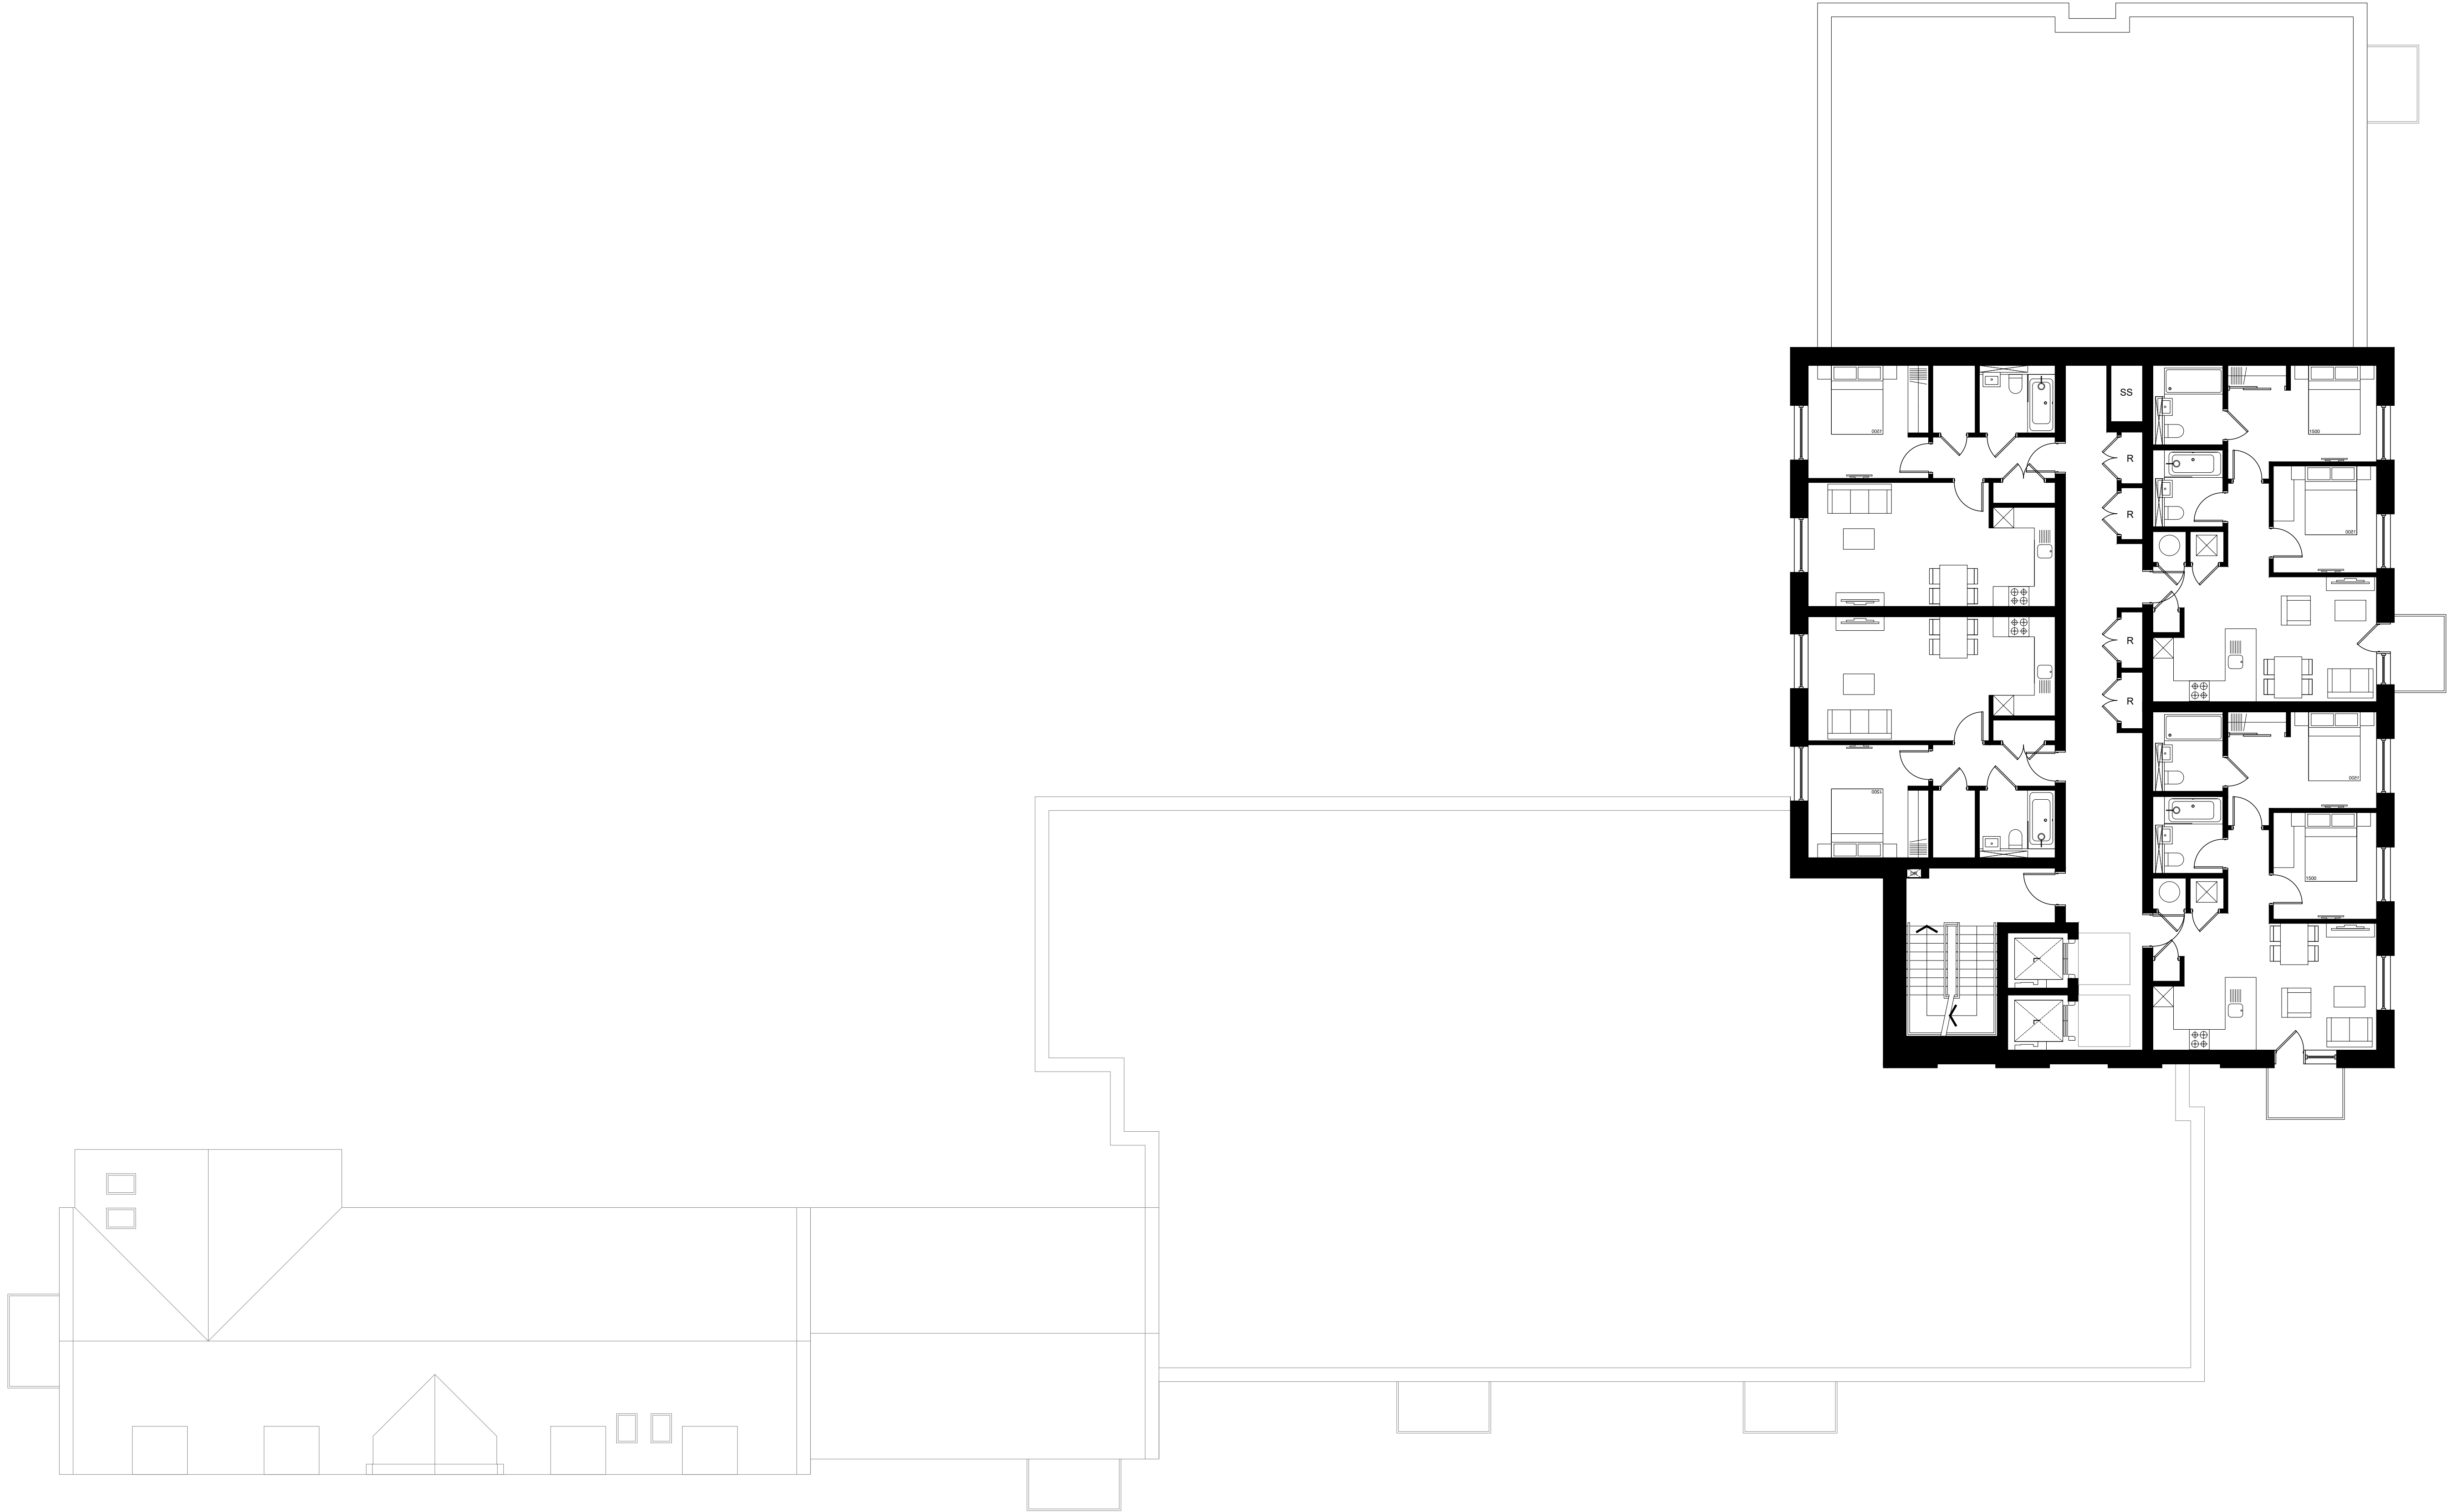

Ninth Floor Plan

key plan

notes

revision	date	prepared	description



Berkeley
Designed for life

Berkeley House
Farnham Lane
Farnham Royal
SL2 3RQ


T: 01753 784400
F: 01753 646855
www.berkeleygroup.co.uk

project	
Vastern Road Reading	

drawing	
Block B and C Ninth Floor Plan	

date	scale @ a1	drawn
October 2019	1:100	ISB

drawing number	revision
448.PL.BC.109	/

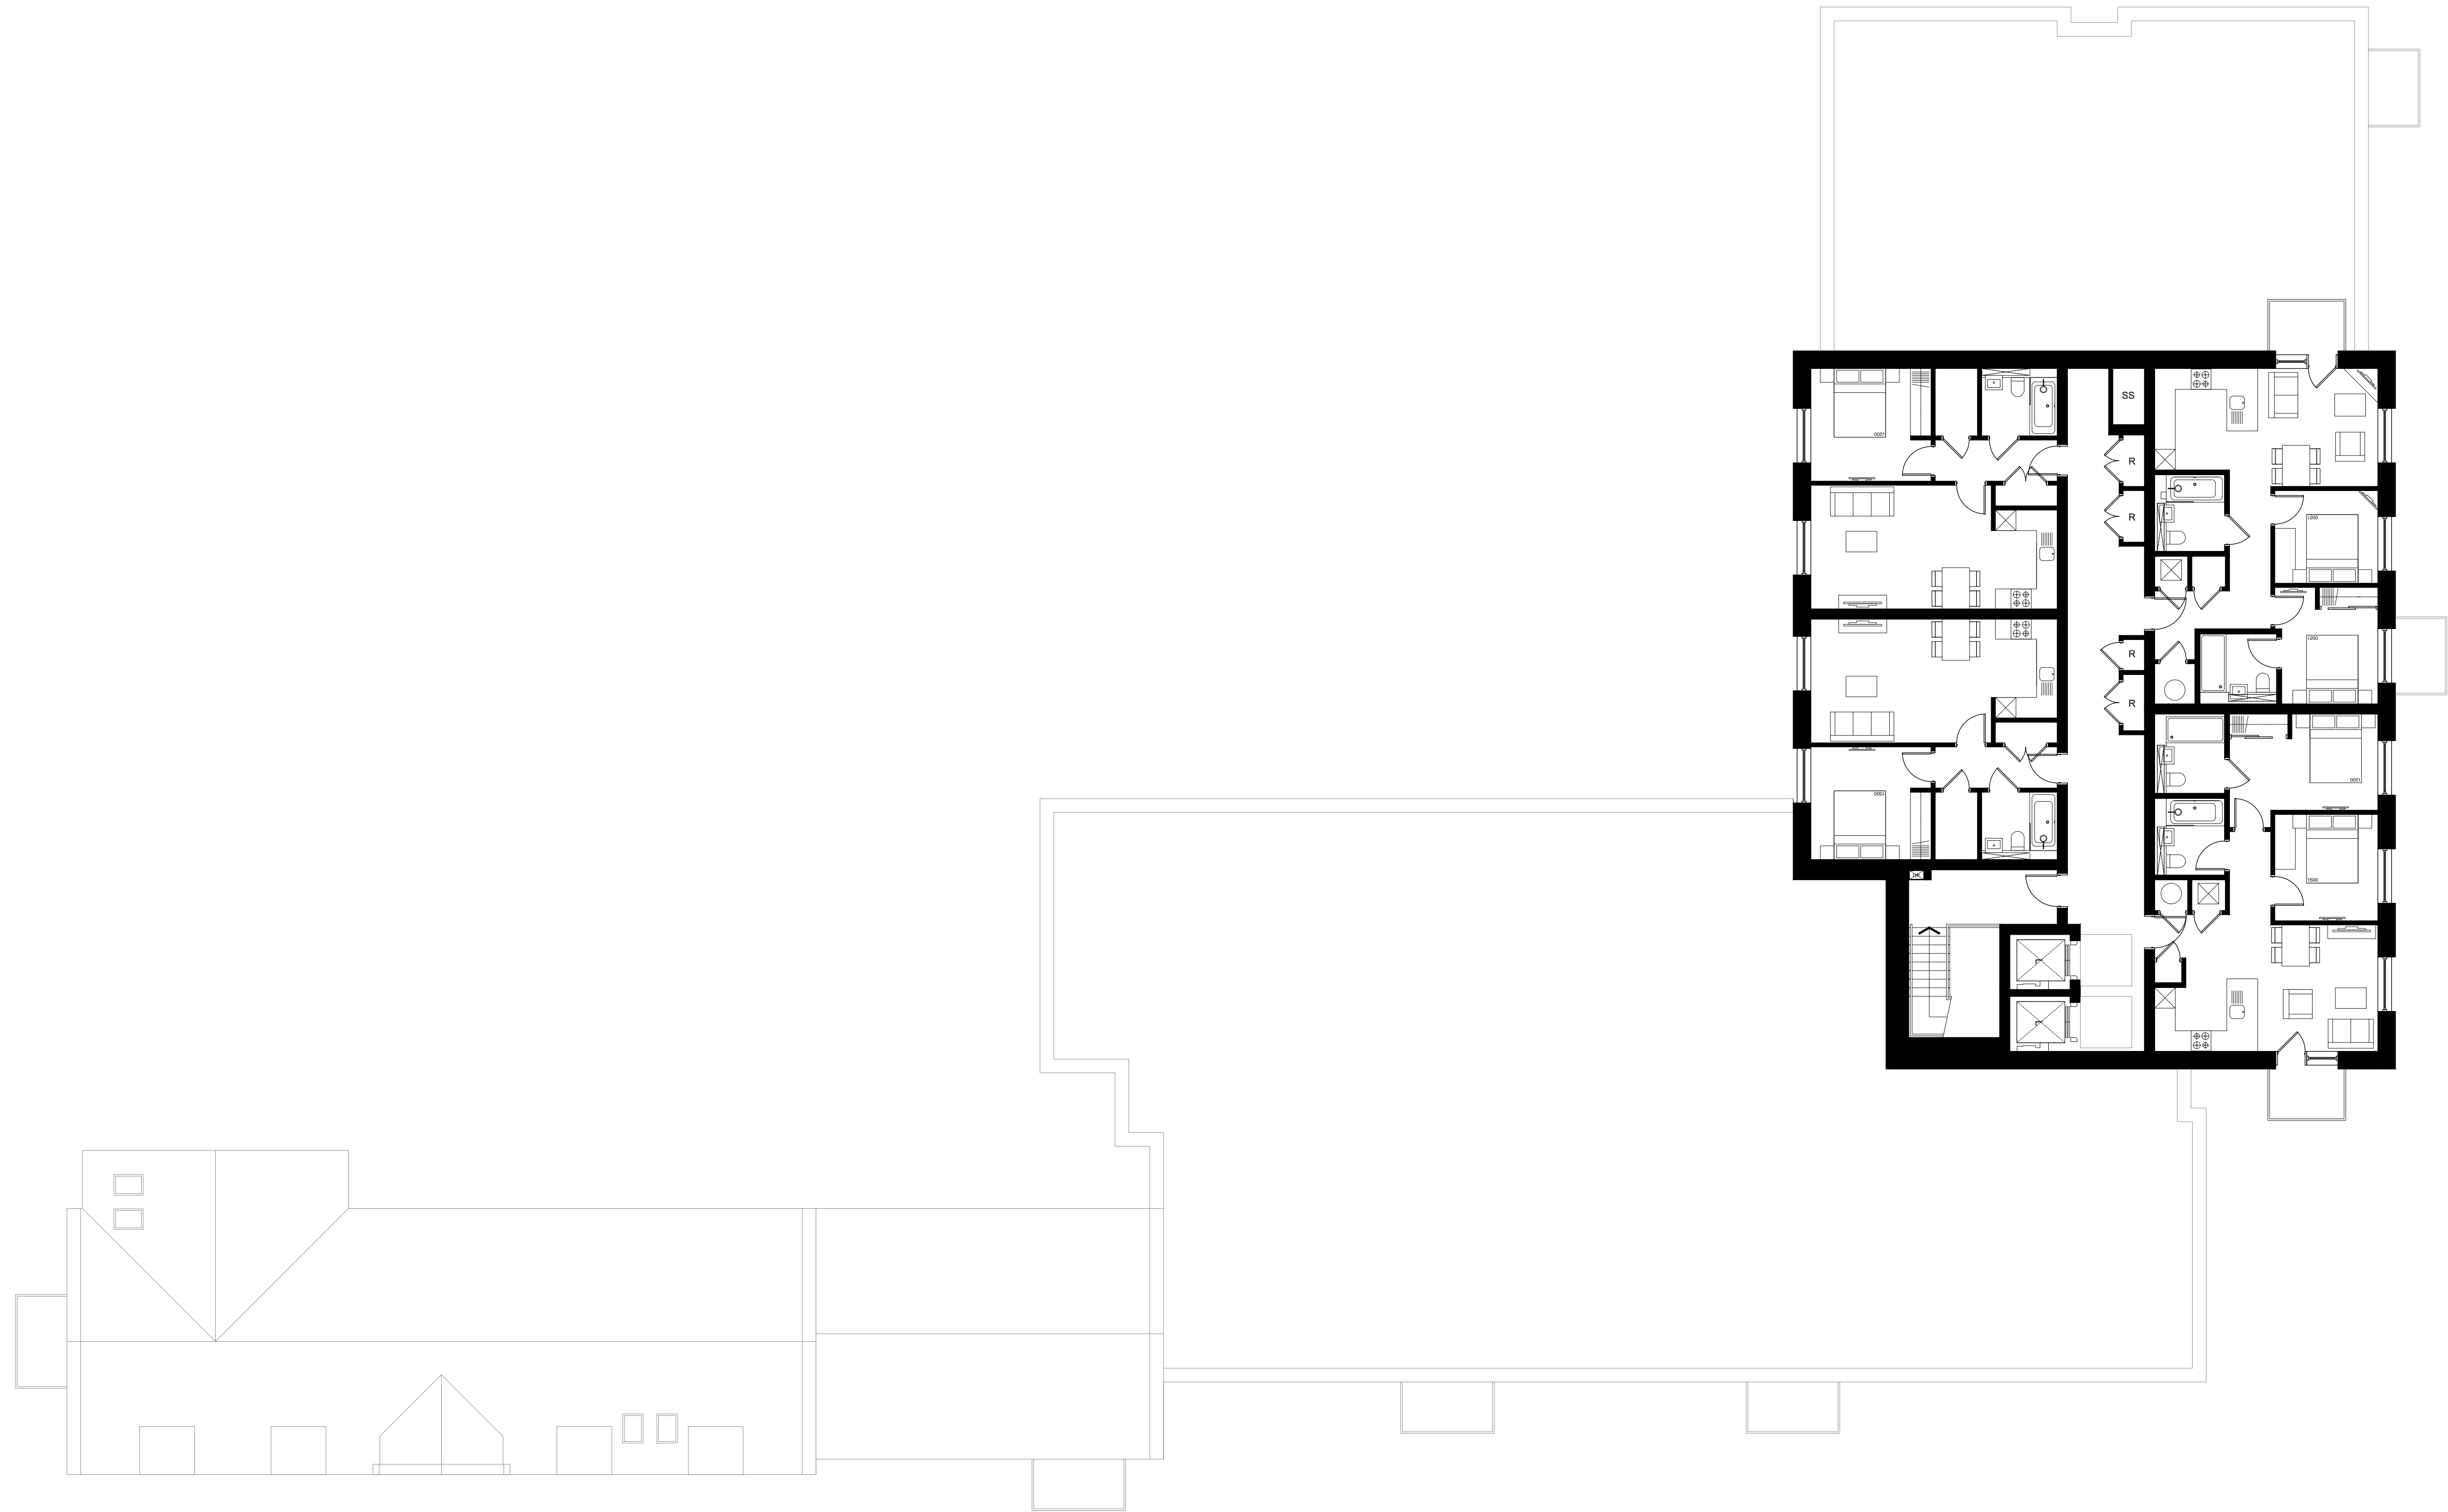

Tenth Floor Plan

key plan

notes

revision	date	prepared	description
----------	------	----------	-------------

Berkeley
Designed for life

Berkeley House
Farnham Lane
Farnham Royal
SL2 3RQ

T: 01753 784400
F: 01753 646855
www.berkeleygroup.co.uk

project
Vastern Road
Reading

drawing
Block B and C
Tenth Floor Plan

date	scale @ a1	drawn
October 2019	1:100	ISB

drawing number	revision
448.PL.BC.110	/



Southwest Elevation



revision	date	prepared	description
1			

Berkeley
Designed for life

Berkeley House
Farnham Lane
Farnham Royal
SL2 3RQ


T: 01753 784400
F: 01753 646855
www.berkeleygroup.co.uk

project
Vastern Road
Reading

drawing
Block B and C
Southwest Elevation

date	scale @ a1	drawn
October 2019	1:100	ISB

drawing number	revision
448.PL.BC.200	/

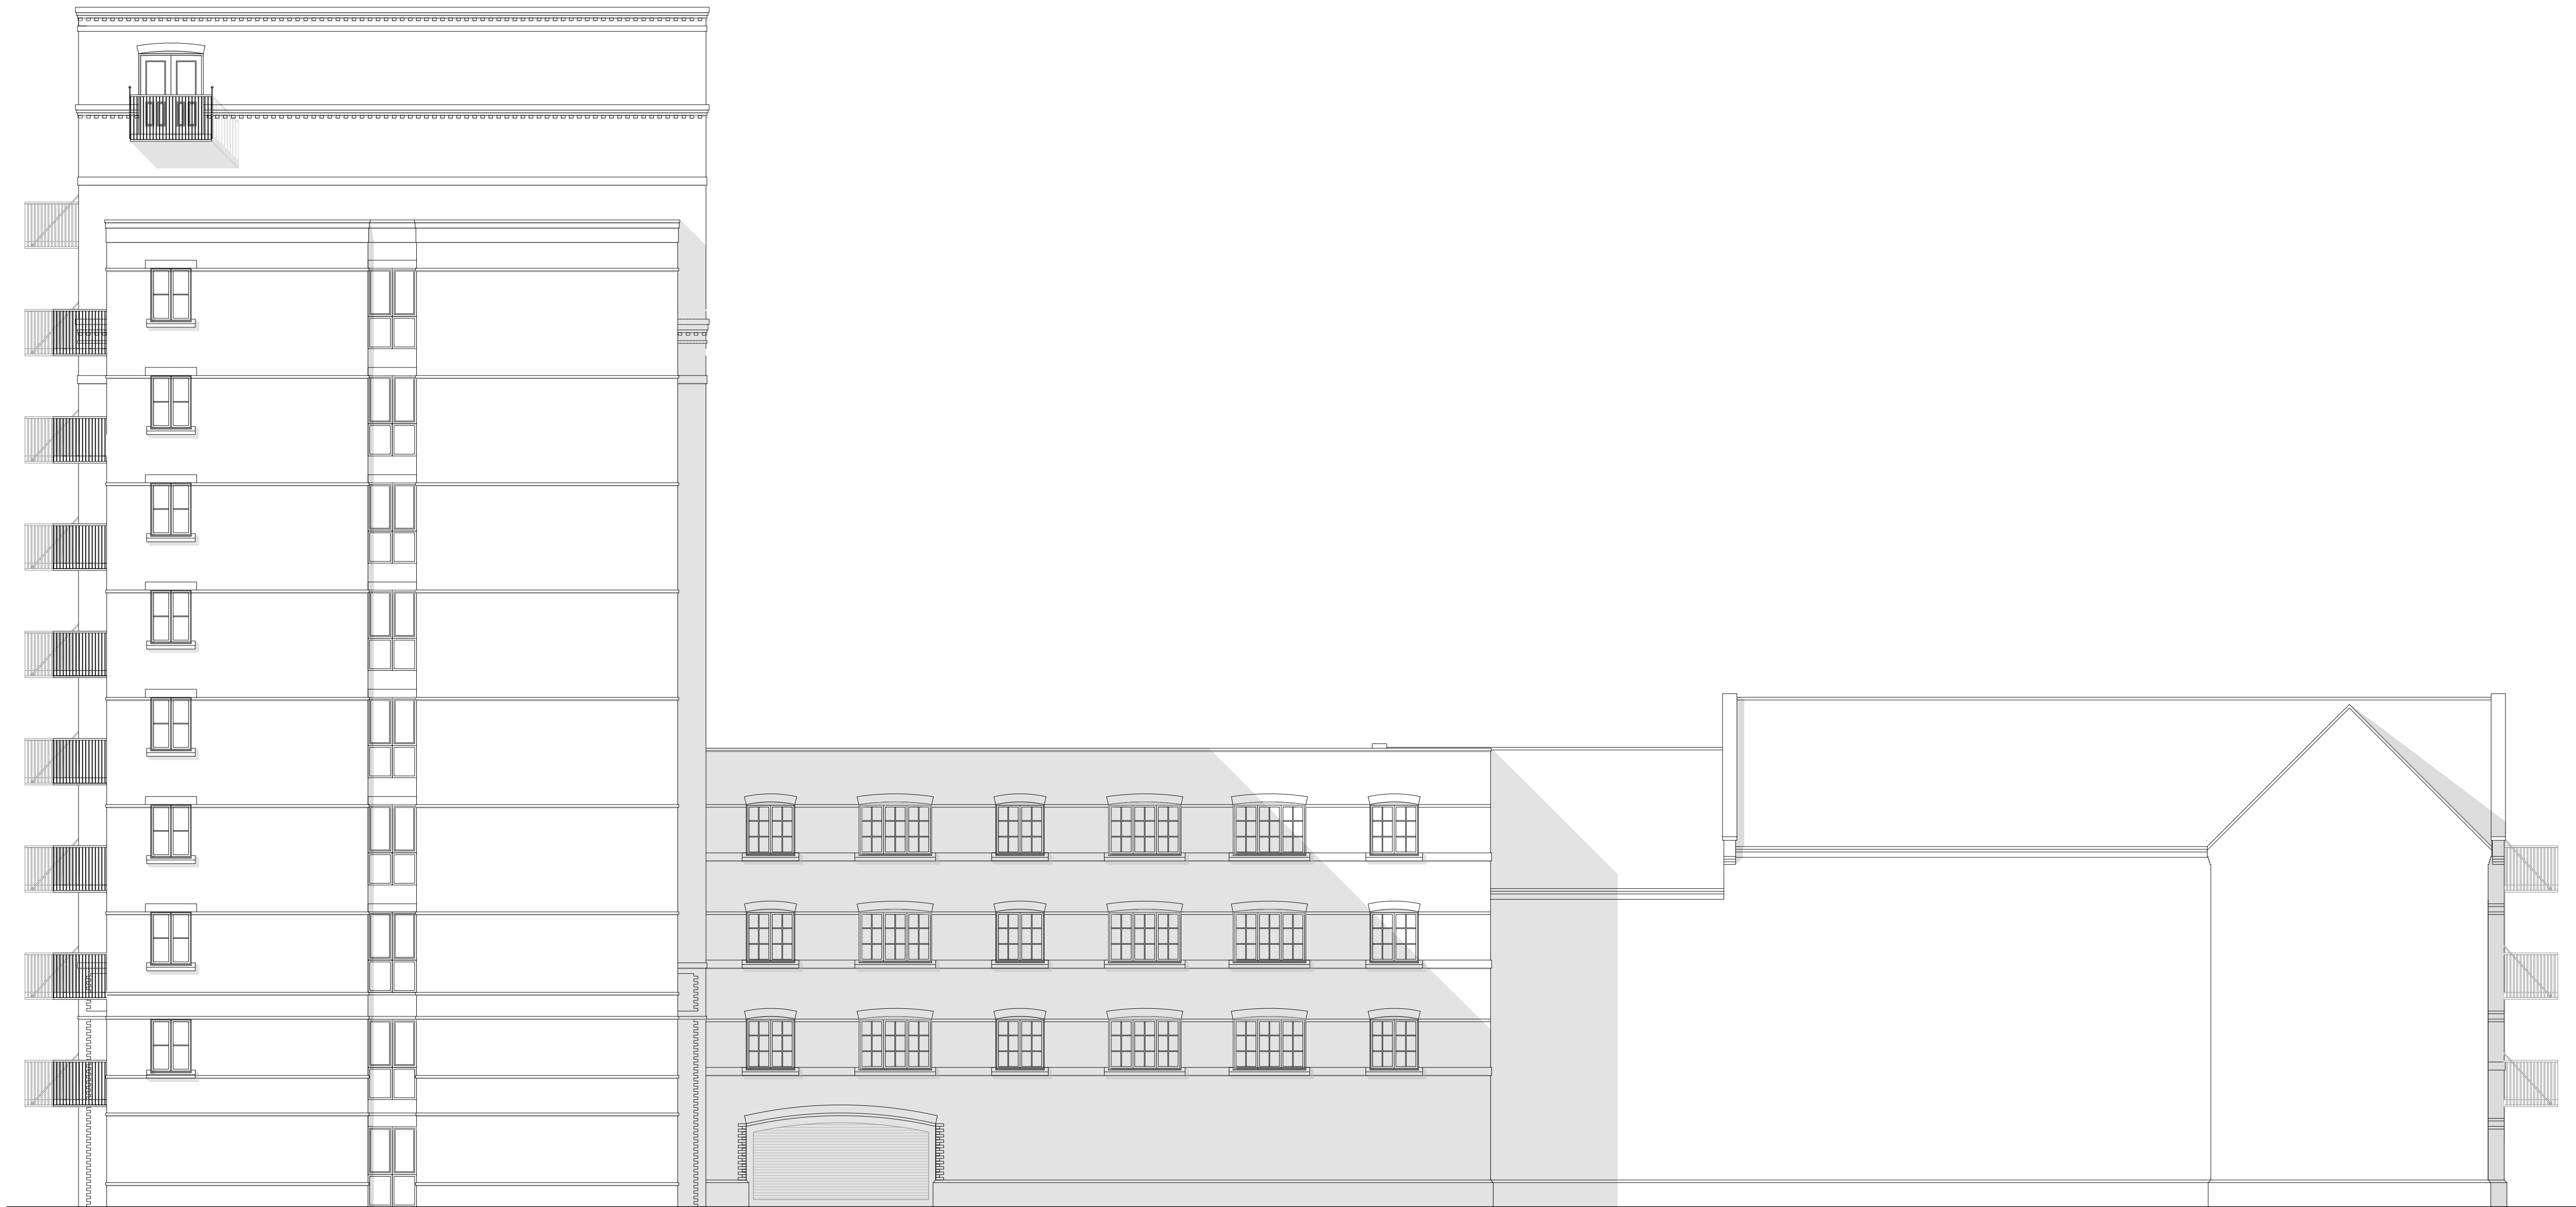

Southeast Elevation



revision	date	prepared	description



Berkeley
Designed for life

Berkeley House
Farnham Lane
Farnham Royal
SL2 3RQ

T: 01753 784400
F: 01753 646855
www.berkeleygroup.co.uk

project	
Vastern Road Reading	

drawing	
Block B and C Southeast Elevation	

date	scale @ a1	drawn
October 2019	1:100	ISB

drawing number	revision
448.PL.BC.201	/



Northeast Elevation



key plan

notes

revision	date	prepared	description
1			

Berkeley
Designed for life

Berkeley House
Farnham Lane
Farnham Royal
SL2 3RQ

T: 01753 784400
F: 01753 646855
www.berkeleygroup.co.uk

project
Vastern Road
Reading

drawing
Block B and C
Northeast Elevation

date	scale @ a1	drawn
October 2019	1:100	ISB

drawing number	revision
448.PL.BC.202	/