




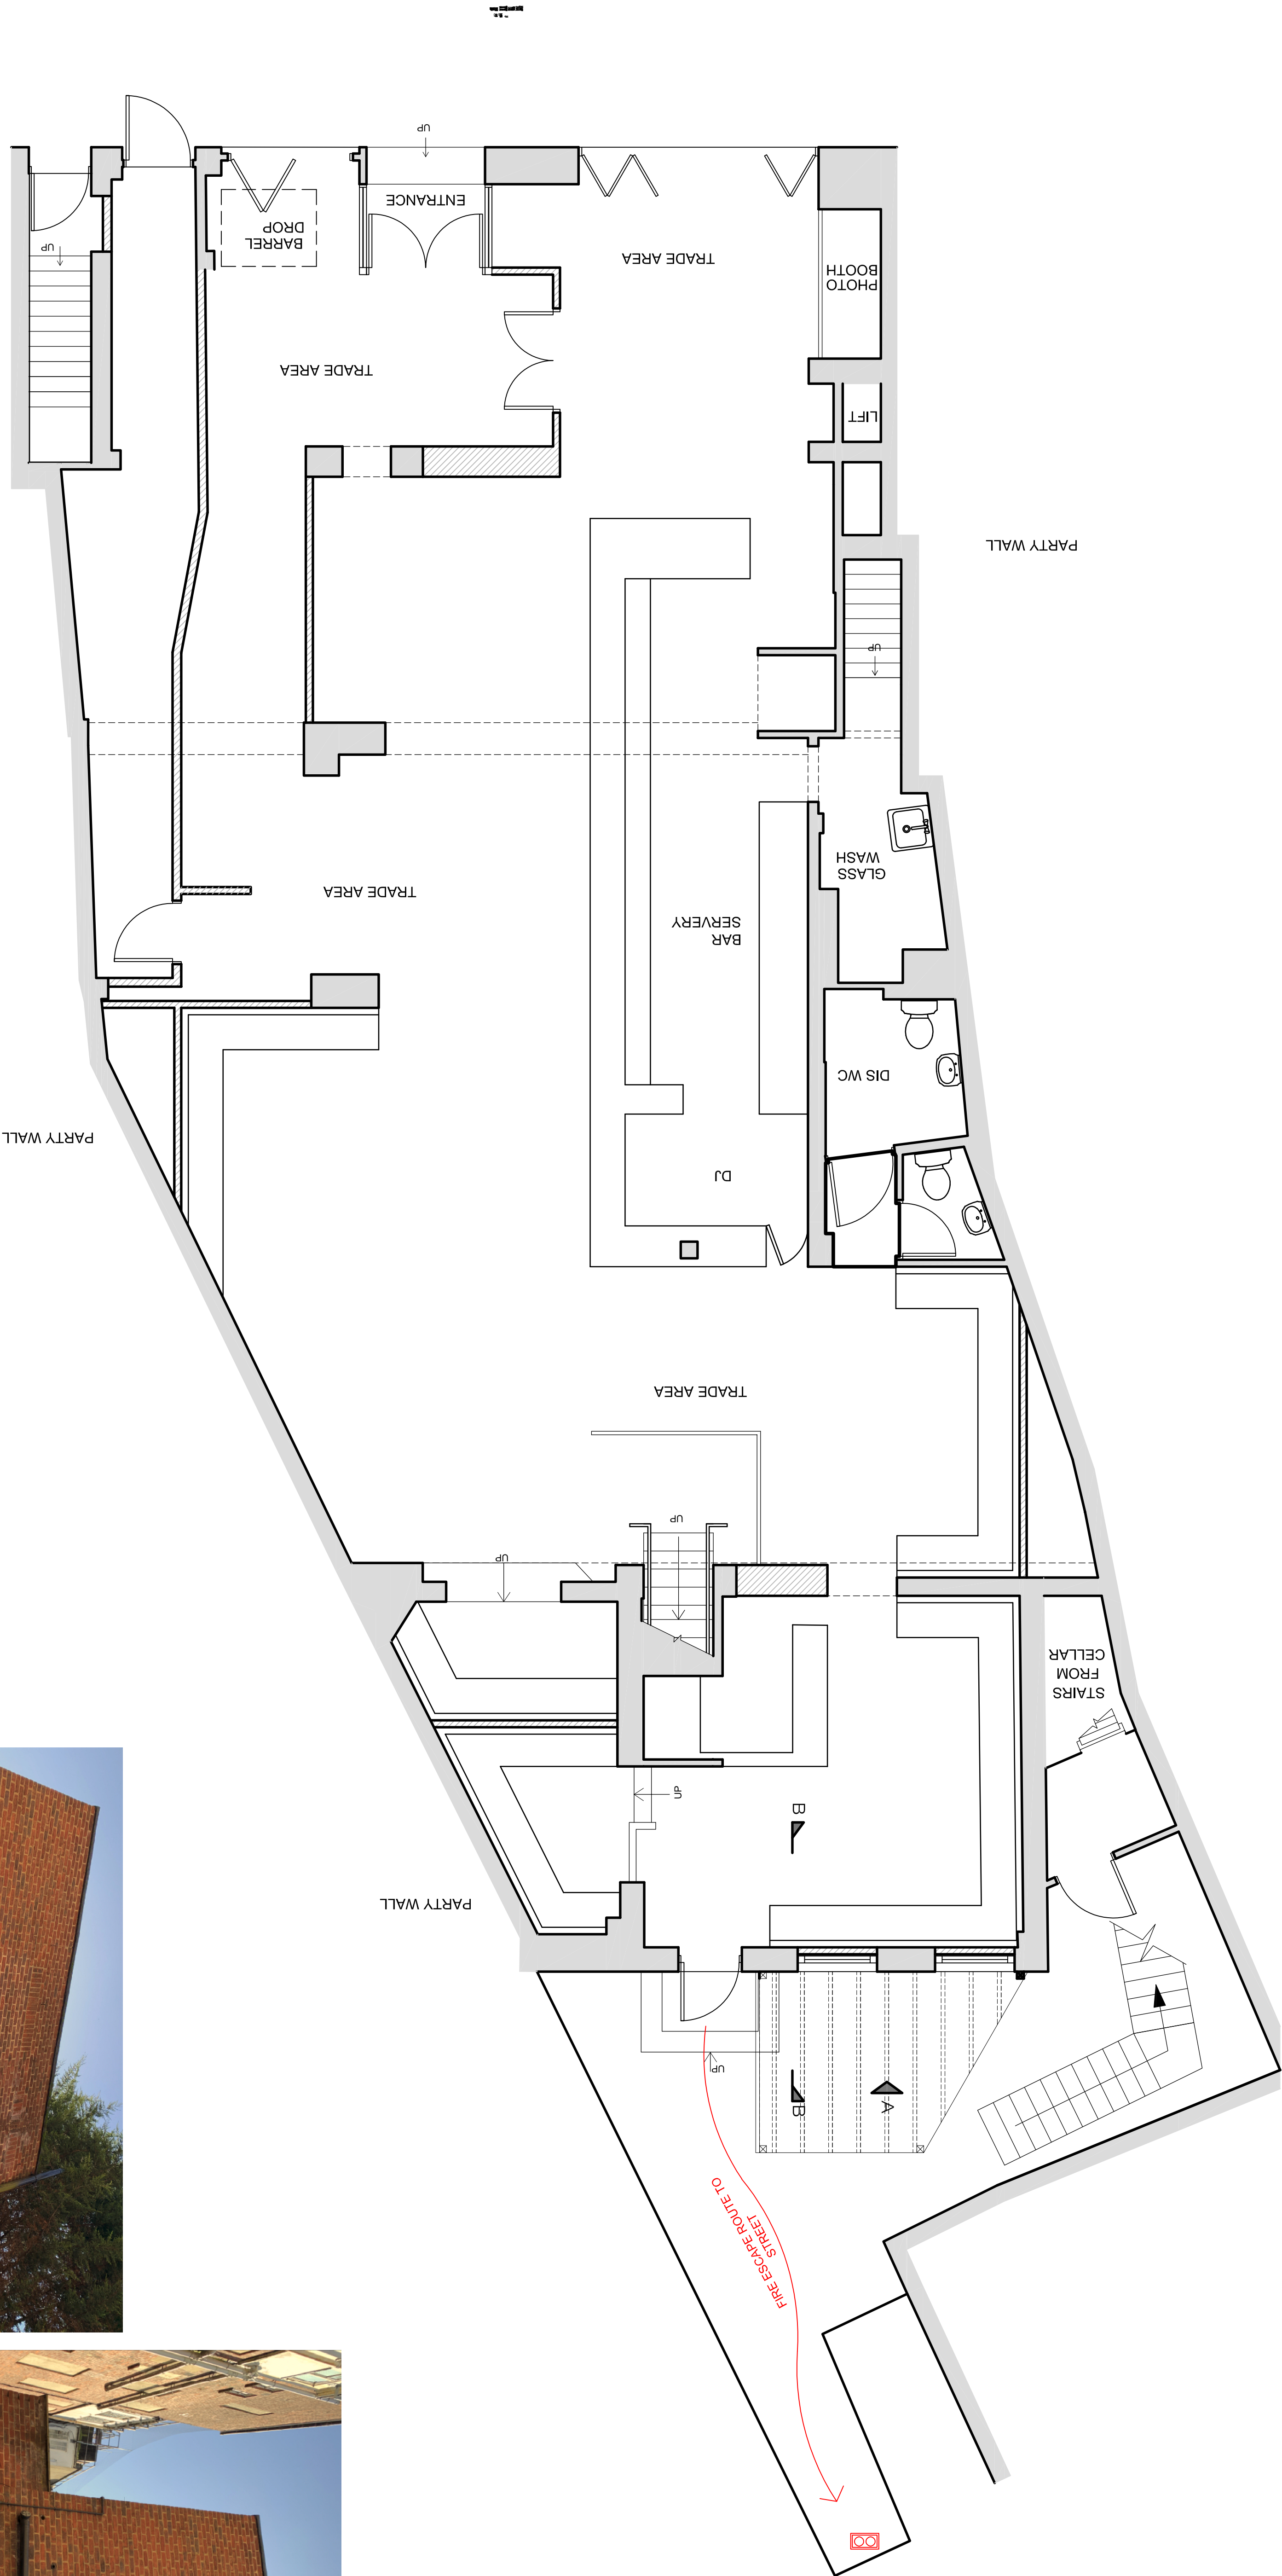

1 Existing Ground Floor Plan
Scale: 1:50 @ A1

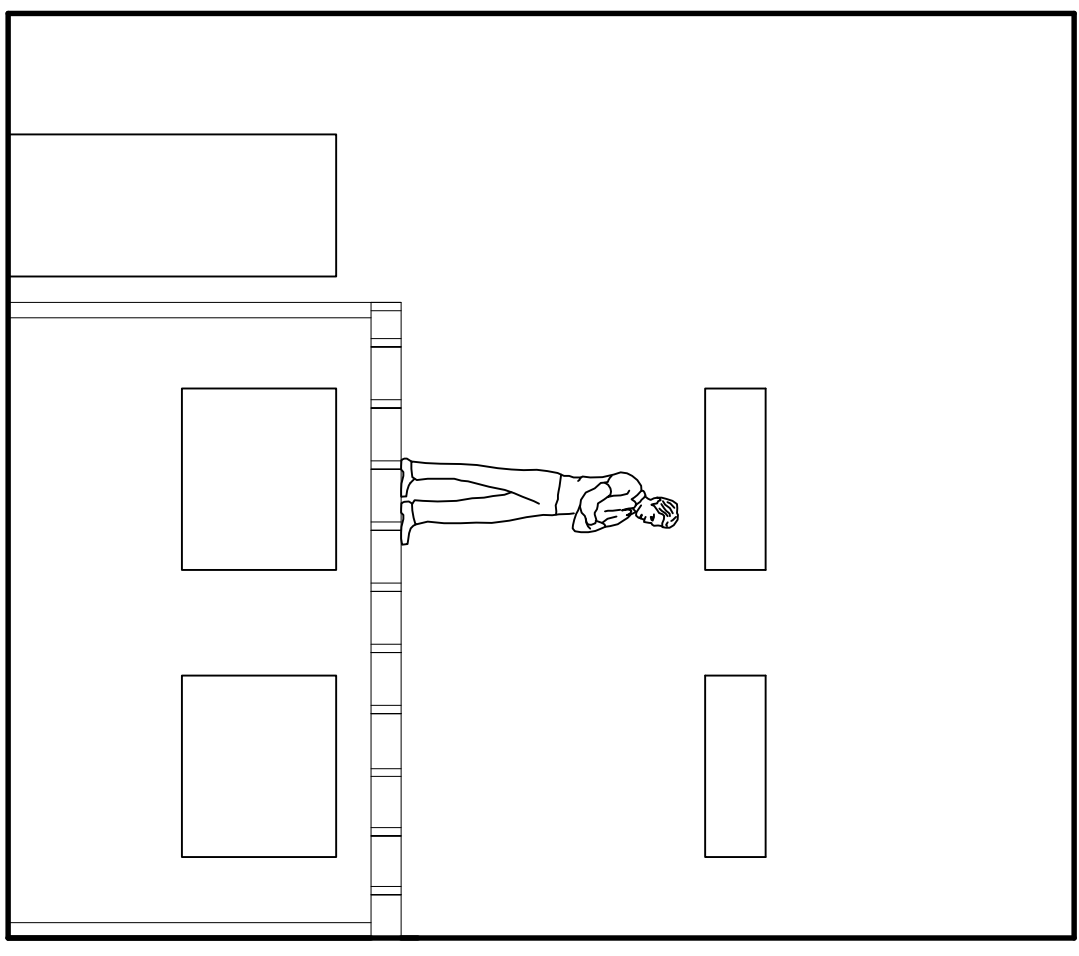


2 Elevation A (rear elevation)
Scale: 1:50 @ A1

 

3 Elevation B (side elevation)
Scale: 1:50 @ A1



4 Existing Photographs

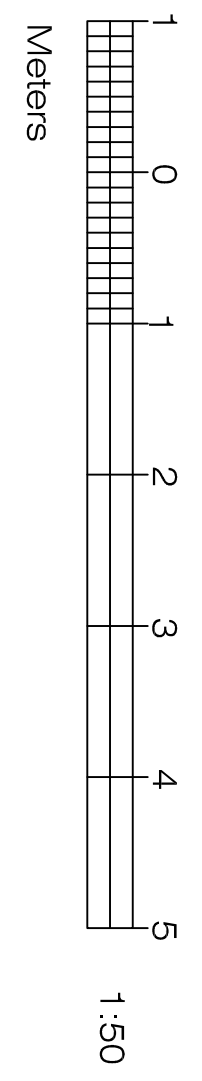

REVISIONS		Rev.	Date.	Details.	Name.

Client
Greene King

Project
Matchbox
5-5 Friar Street
Reading
RG1 1DB

Drawn By
[Signature]

Drawn Date
Aug 2020

Project Title
Existing Plan & Rear Elevations

Drawn No.
19.079.GK.G.500

Scale
1:50 @ A1

Status
[Initials]

Rev.
[Initials]

All drawings to be checked to BSI
Planning and Building Regulations to
this drawing's code of practice.
This drawing is unapproved.