



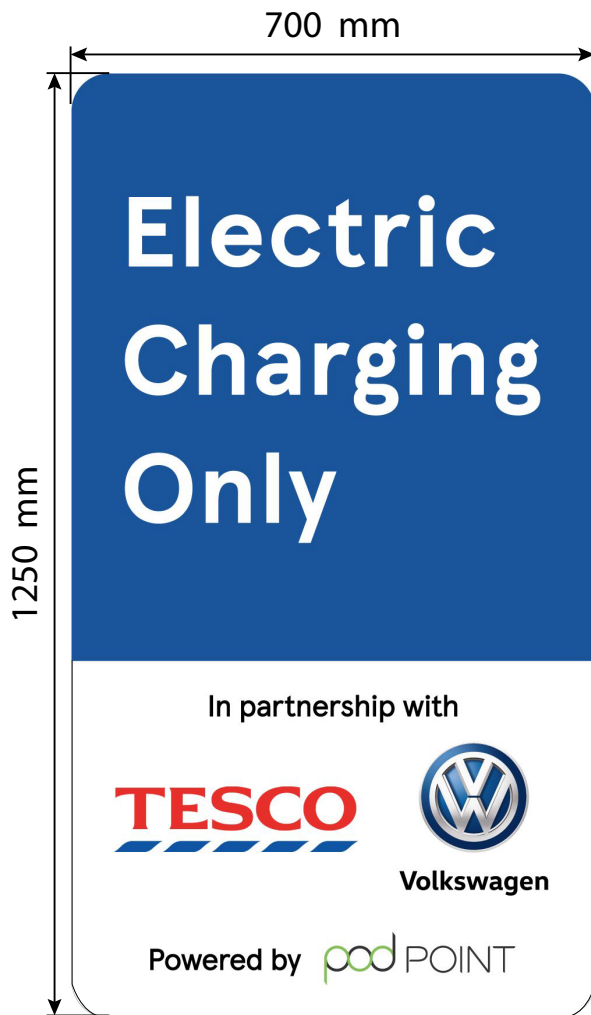

FLAG FRONT SIDE (Scale 1:10)



FLAG BACK SIDE (Scale 1:10)

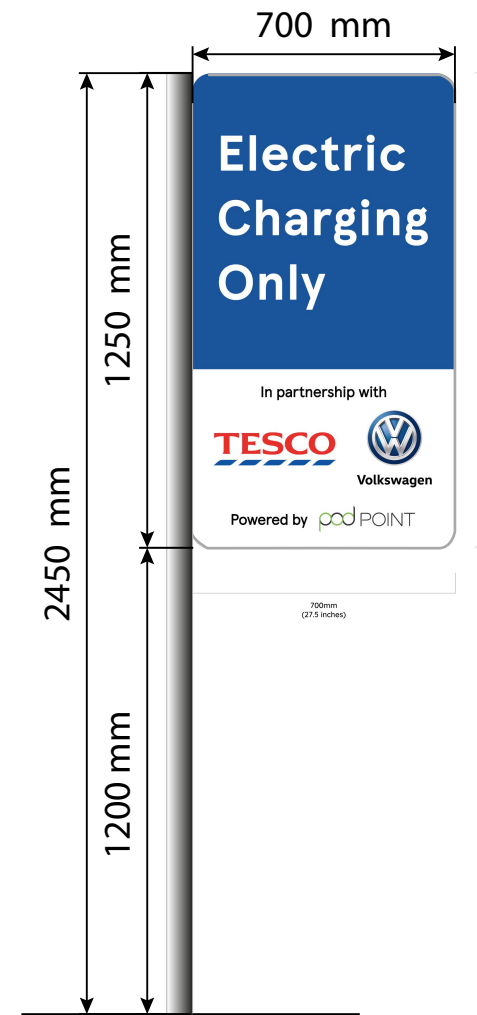

FLAG POLE-FRONT ELEVATION (Scale 1:20)



FLAG POLE-REAR ELEVATION (Scale 1:20)

BAR SCALE

1:20

0 20 40

SCALE
1:20@A4

DATE
17.09.2019

DETAIL TYPE

TYPICAL DETAIL

CHECKED BY

ANDY HORWOOD

DRAWN BY

SHIKHA

DETAIL NAME

FLAG POST DETAILS

TESCO
FEASIBILITY ARCHITECTURE

TESCO STORES LIMITED EXPRESS GROUP
OMEGA BUILDING, KESTREL WAY, HERTFORDSHIRE,
WELWYN GARDEN CITY, HERTFORDSHIRE, AL7 1GA
TELEPHONE : 01707 395150

THE COPYRIGHT AND ALL OTHER RIGHTS ARE RESERVED TO THE PUBLISHER.
REPRODUCING OR TRANSMITTING IN ANY FORM OR BY ANY
ELECTRONIC OR MECHANICAL MEANS INCLUDING PHOTOCOPYING AND RECORDING,
OR BY ANY INFORMATION SYSTEM WITHOUT THE PRIOR WRITTEN CONSENT OF THE PUBLISHER.
© 2019 TESCO STORES LIMITED