


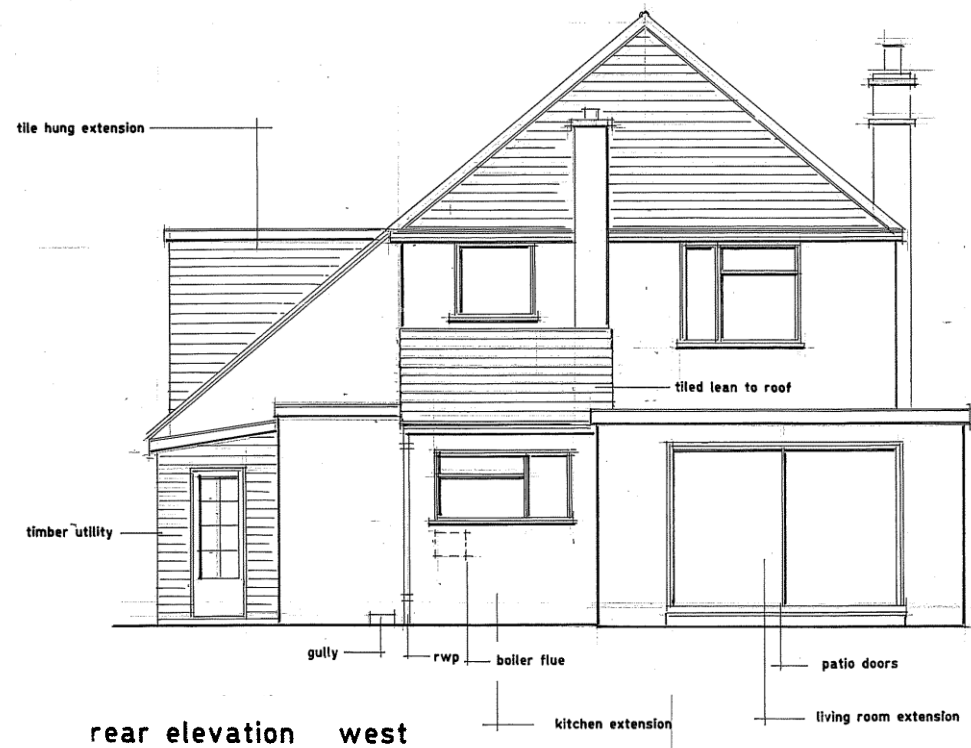
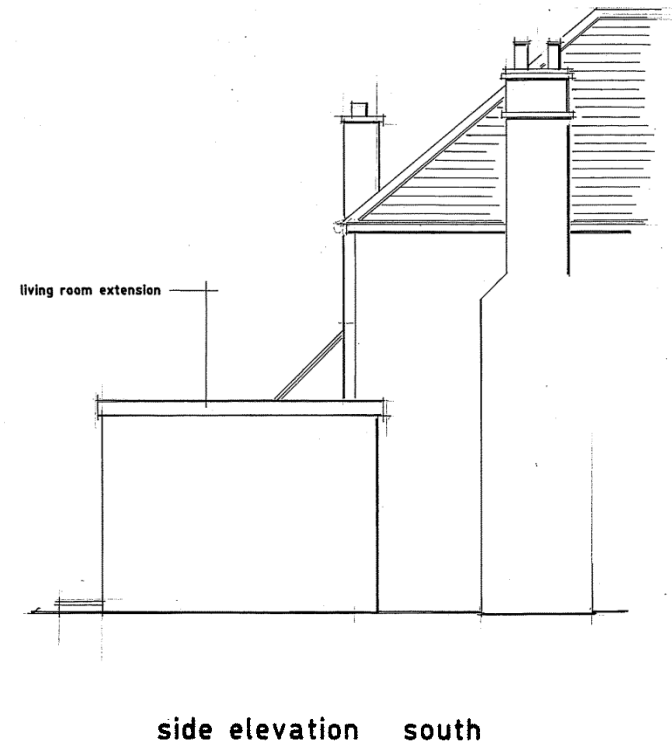


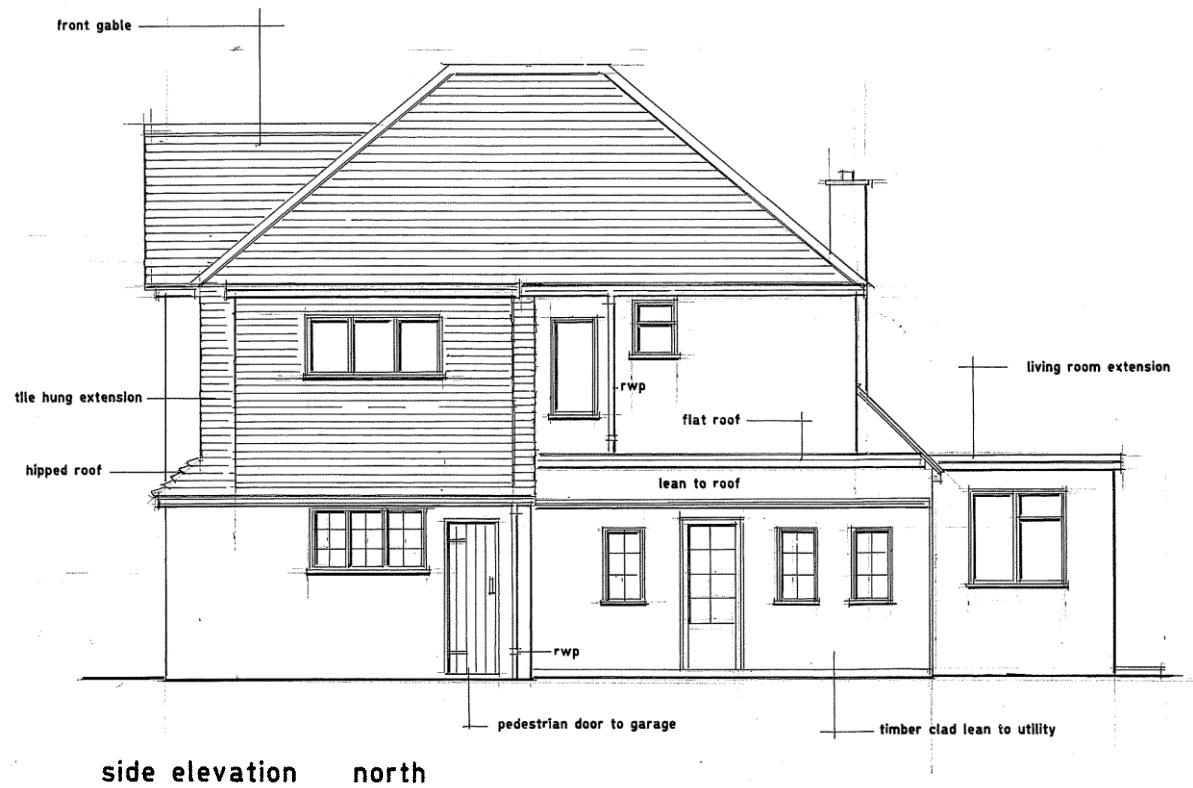


0 1 2 3	
scalebar	
Job Title	
57 Honey End Lane Reading RG30 4EL	
Drawing Title	
existing plans section and elevations	
Scale	
1 : 50	
Date	Drawn by
2.05.2015	AHM
Drg. No.	Rev.
AHM.15.001	

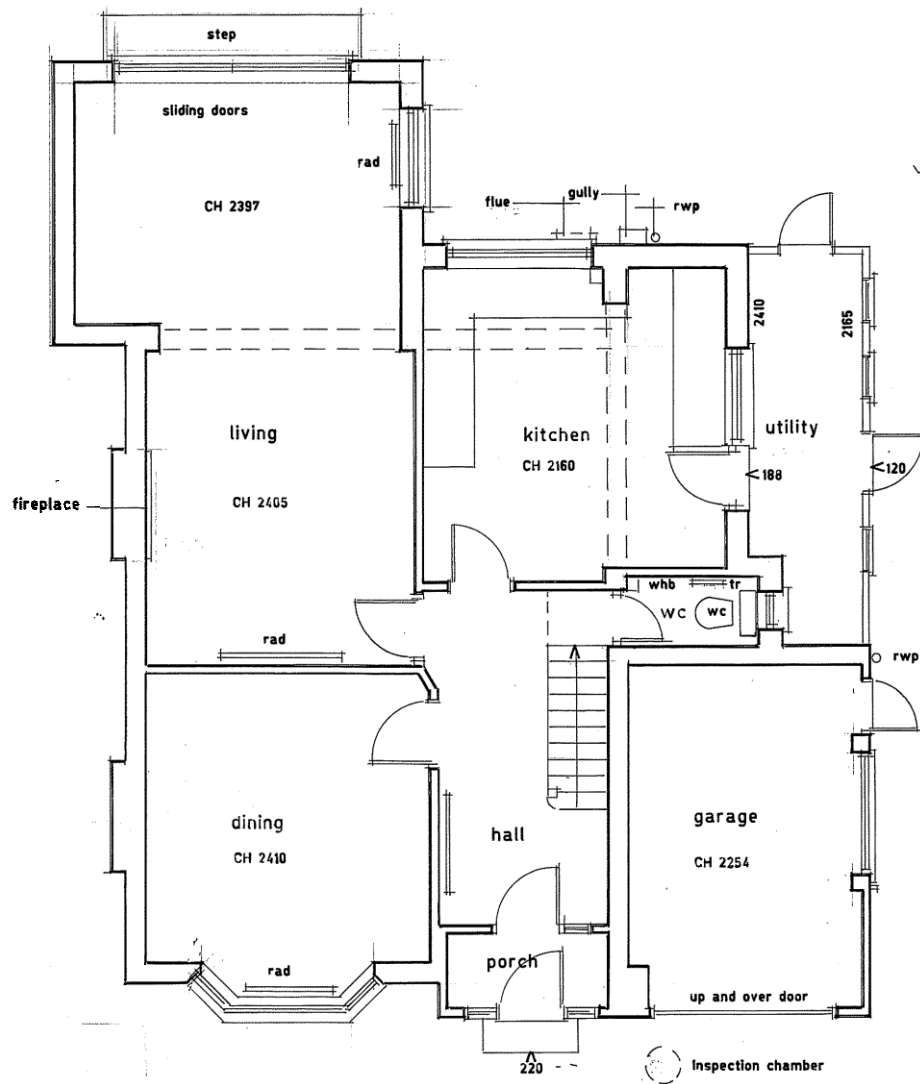

ground floor plan

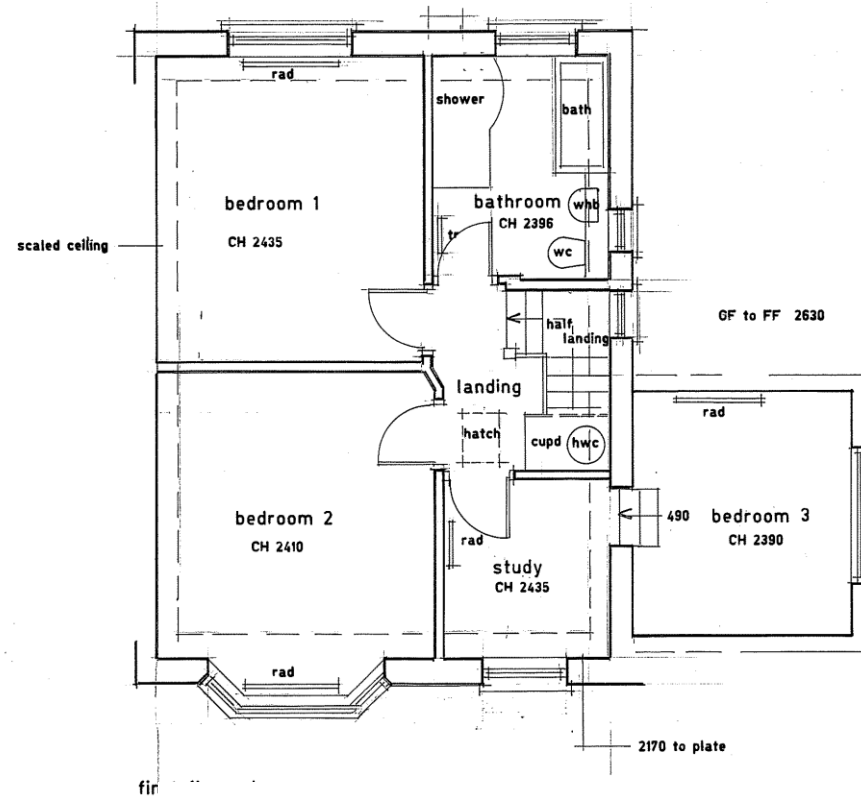

first floor plan

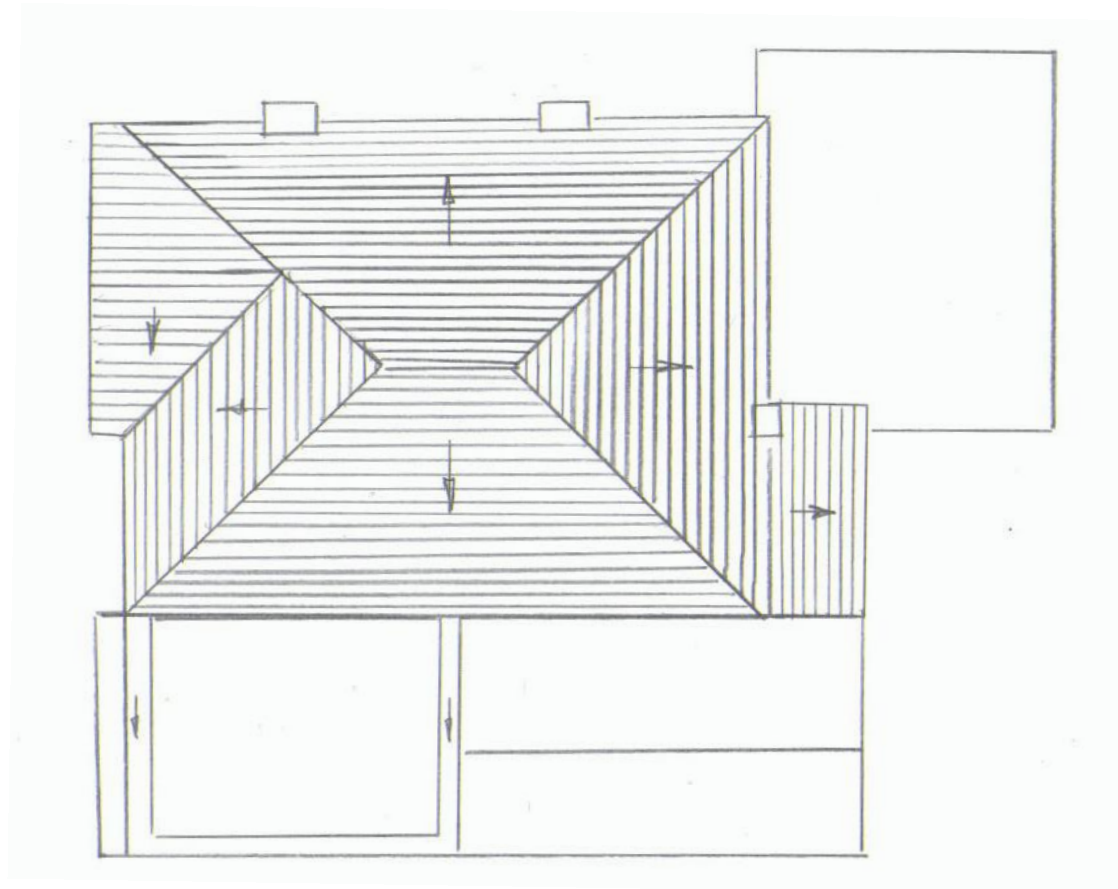

roof plan

scalebar	
Job Title 57 Honey End Lane Reading RG30 4EL	
Drawing Title existing plans section and elevations	
Scale 1 : 50	
Date 2.05.2015	Drawn by AHM
Drg. No. AHM.15.002	Rev.