



NOTES

For use in the precise named location only.

Copyright reserved by Pitch, Architects Limited

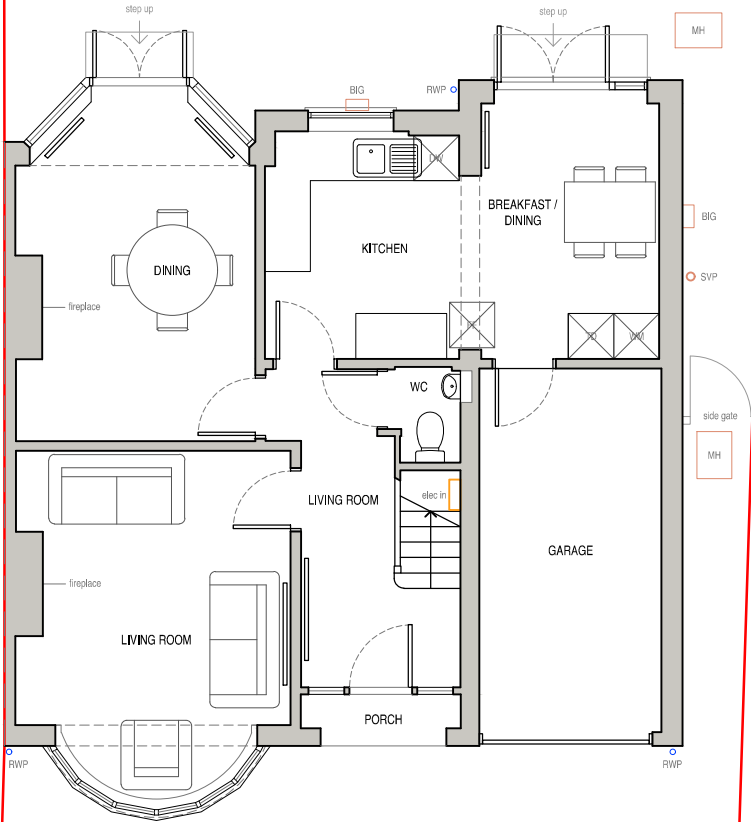

GROUND FLOOR PLAN

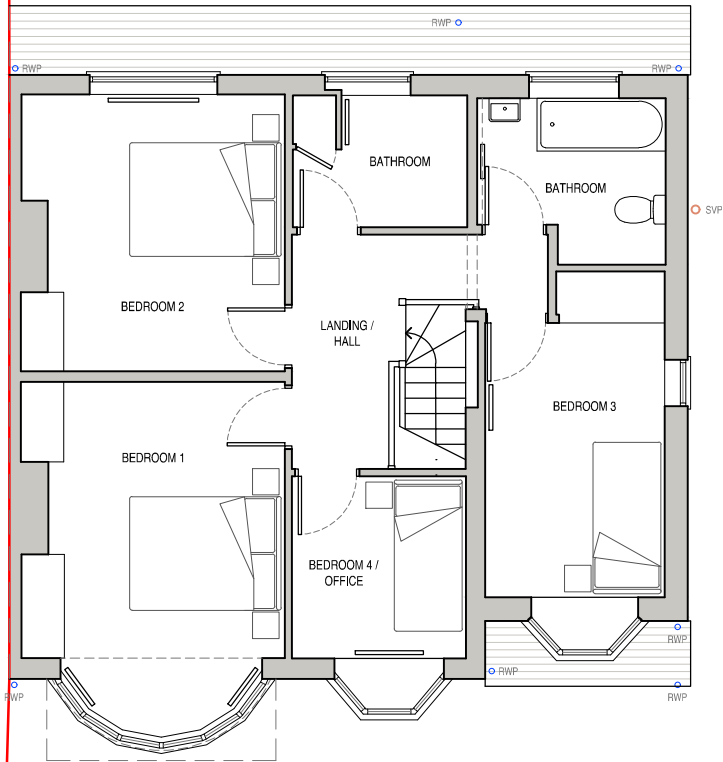

FIRST FLOOR PLAN



Scale Bar (1:100)



Rev - Date - Revision -

pitch.
ARCHITECTS

a. 1 Chiltern Court,
37 St.Peter's Avenue,
Caversham,
Reading,
RG4 7DH
t. 0118 948 4618
e. info@pitcharchitects.co.uk
w. www.pitcharchitects.co.uk

Project Title
**Proposed Alterations
to
18 Woodcote Way,
Caversham Heights,
RG4 7HE**
Client Name
Mr & Mrs Shepherd

Drawing Title
Existing Floor Plans
Drawing Scale 1:100 @ A3 Date Oct '19 Status Planning Drawn/checked KM/MC
Drawing Ref
19078 - SU - 002 -
Rev

© Pitch, Architects Limited