



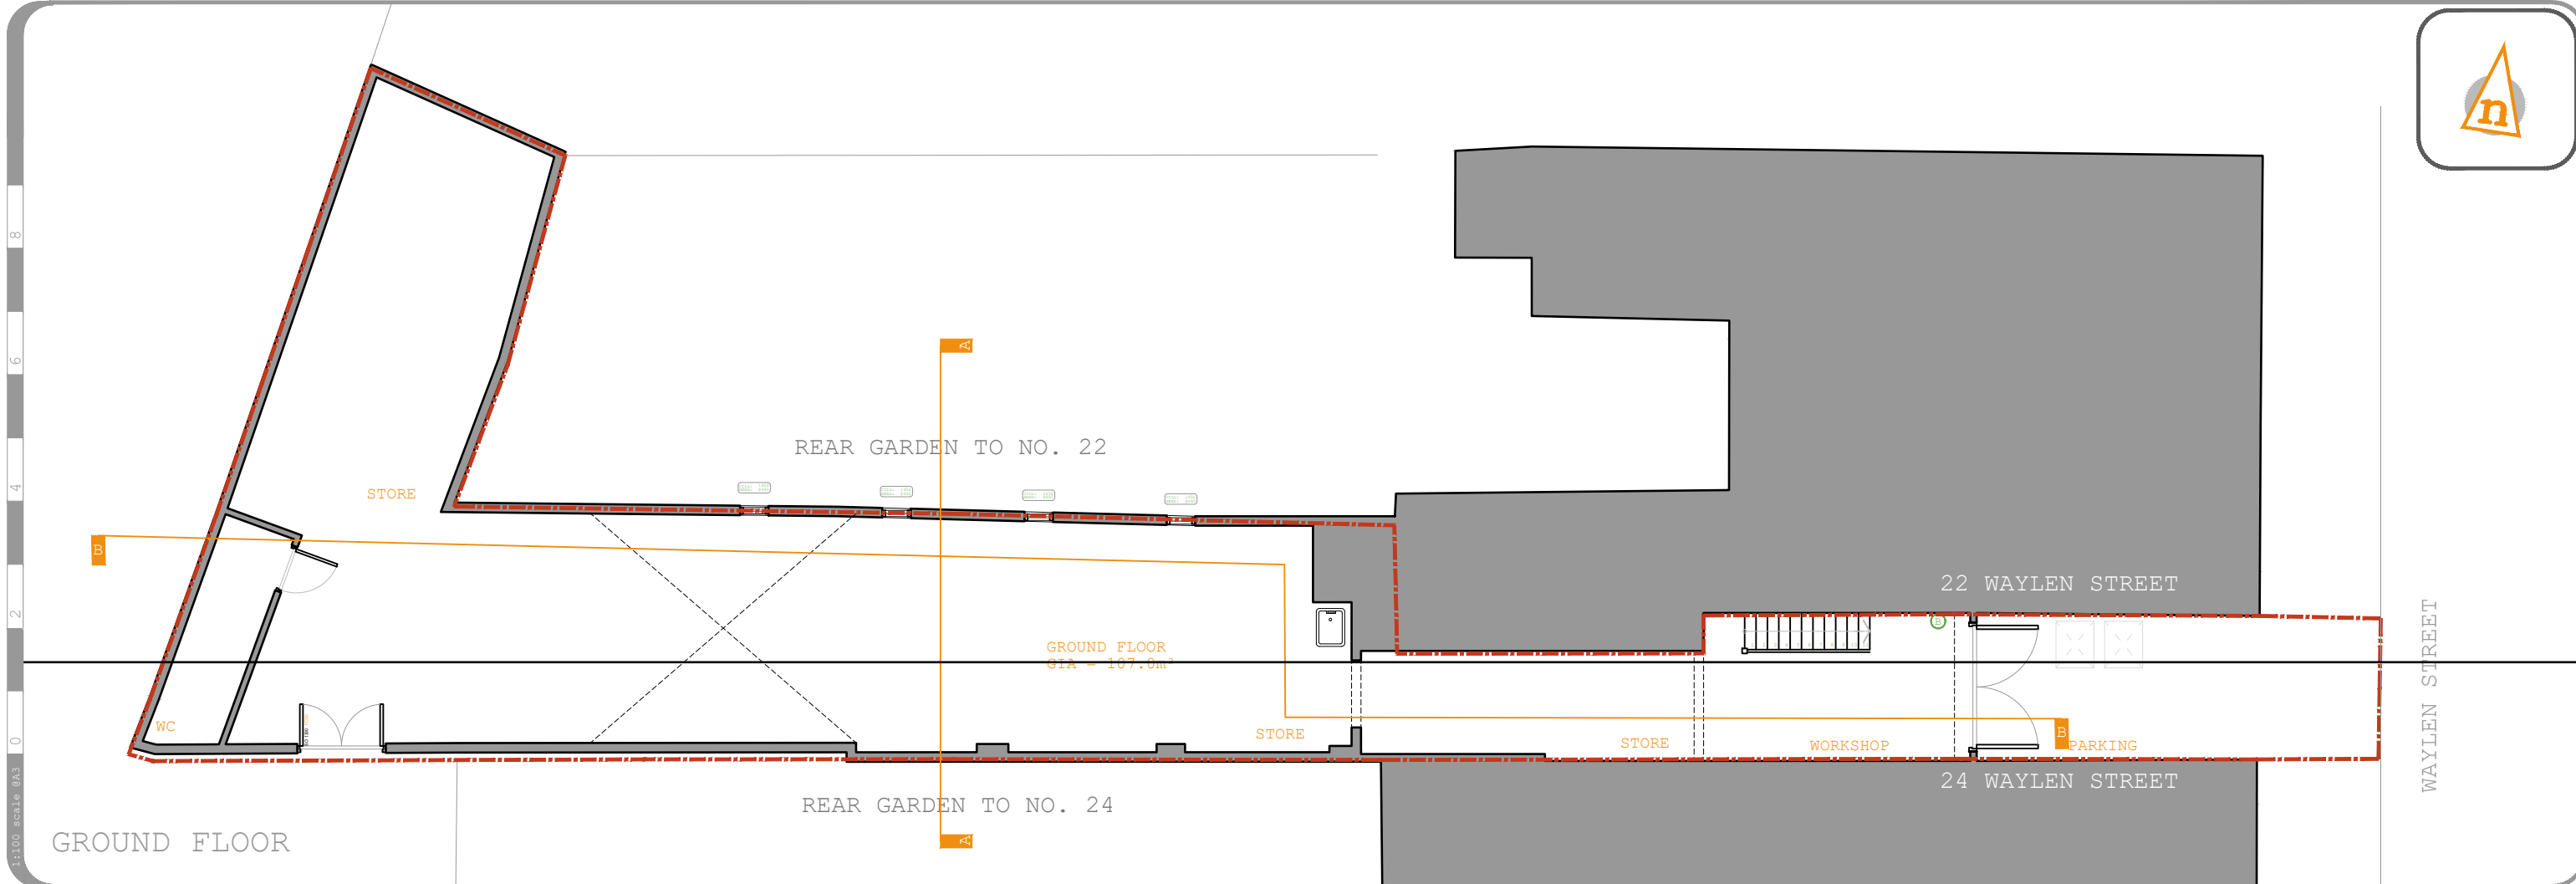

GROUND FLOOR

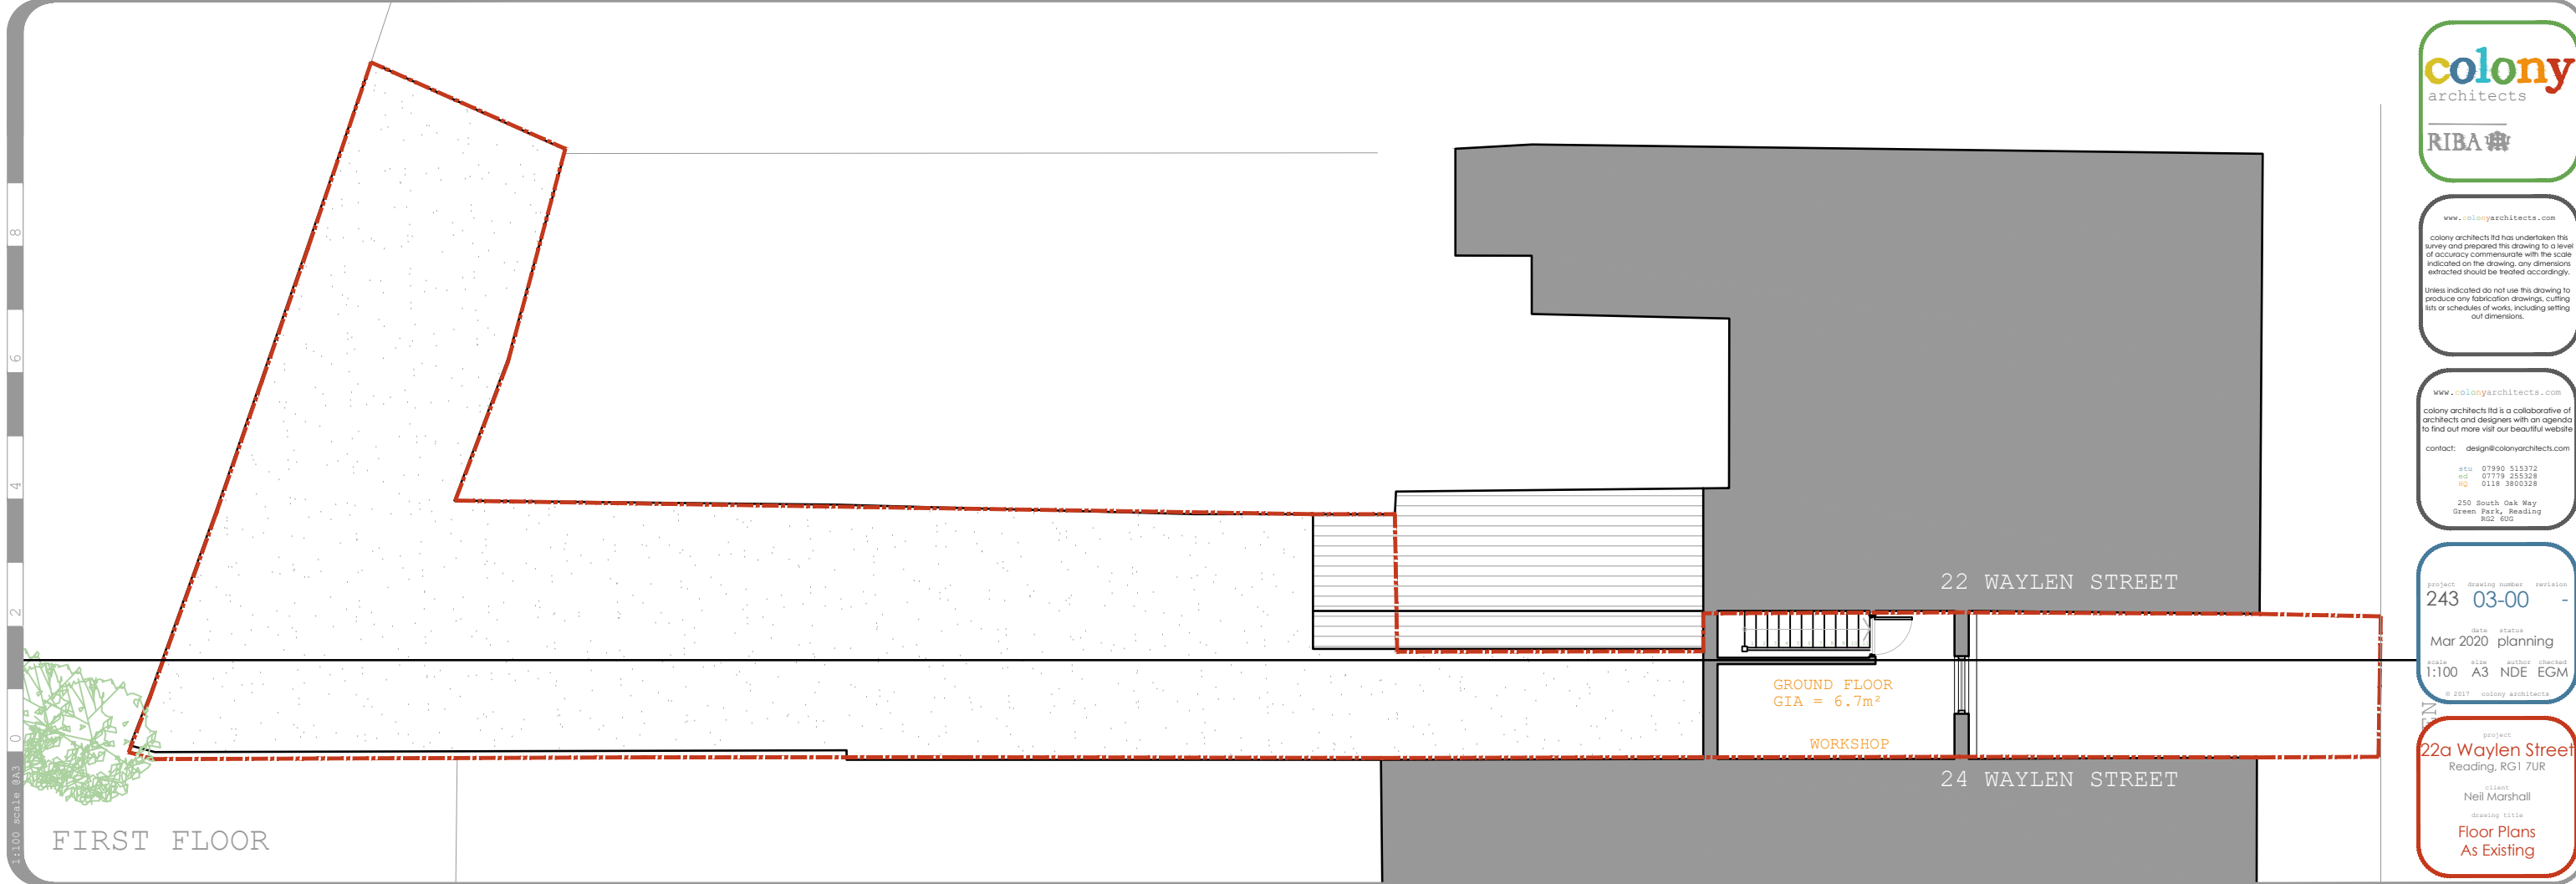

FIRST FLOOR



www.colonyarchitects.com

colony architects ltd has undertaken this survey and prepared this drawing to a level of accuracy commensurate with the scale indicated on the drawing. any dimensions extracted should be treated accordingly.

unless indicated do not use this drawing to produce any fabrication drawings, cutting lists or schedules of works, including setting out dimensions.

www.colonyarchitects.com

colony architects ltd is a collaborative of architects and designers with an agenda to find out more visit our beautiful website

contact: design@colonyarchitects.com

stu 07990 515372
ed 07779 255328
hq 0118 3800328

250 South Oak Way
Green Park, Reading
RG2 60U

project	drawing number	revision
243	03-00	-
date	status	
Mar 2020	planning	
scale	size	author
1:100	A3	NDE EGM
© 2017 colony architects		

project
22a Waylen Street
Reading, RG1 7UR

client
Neil Marshall

drawing title
Floor Plans
As Existing