



The scaling of this drawing cannot be assured

Revision	Date	Drn	Ckd
----------	------	-----	-----

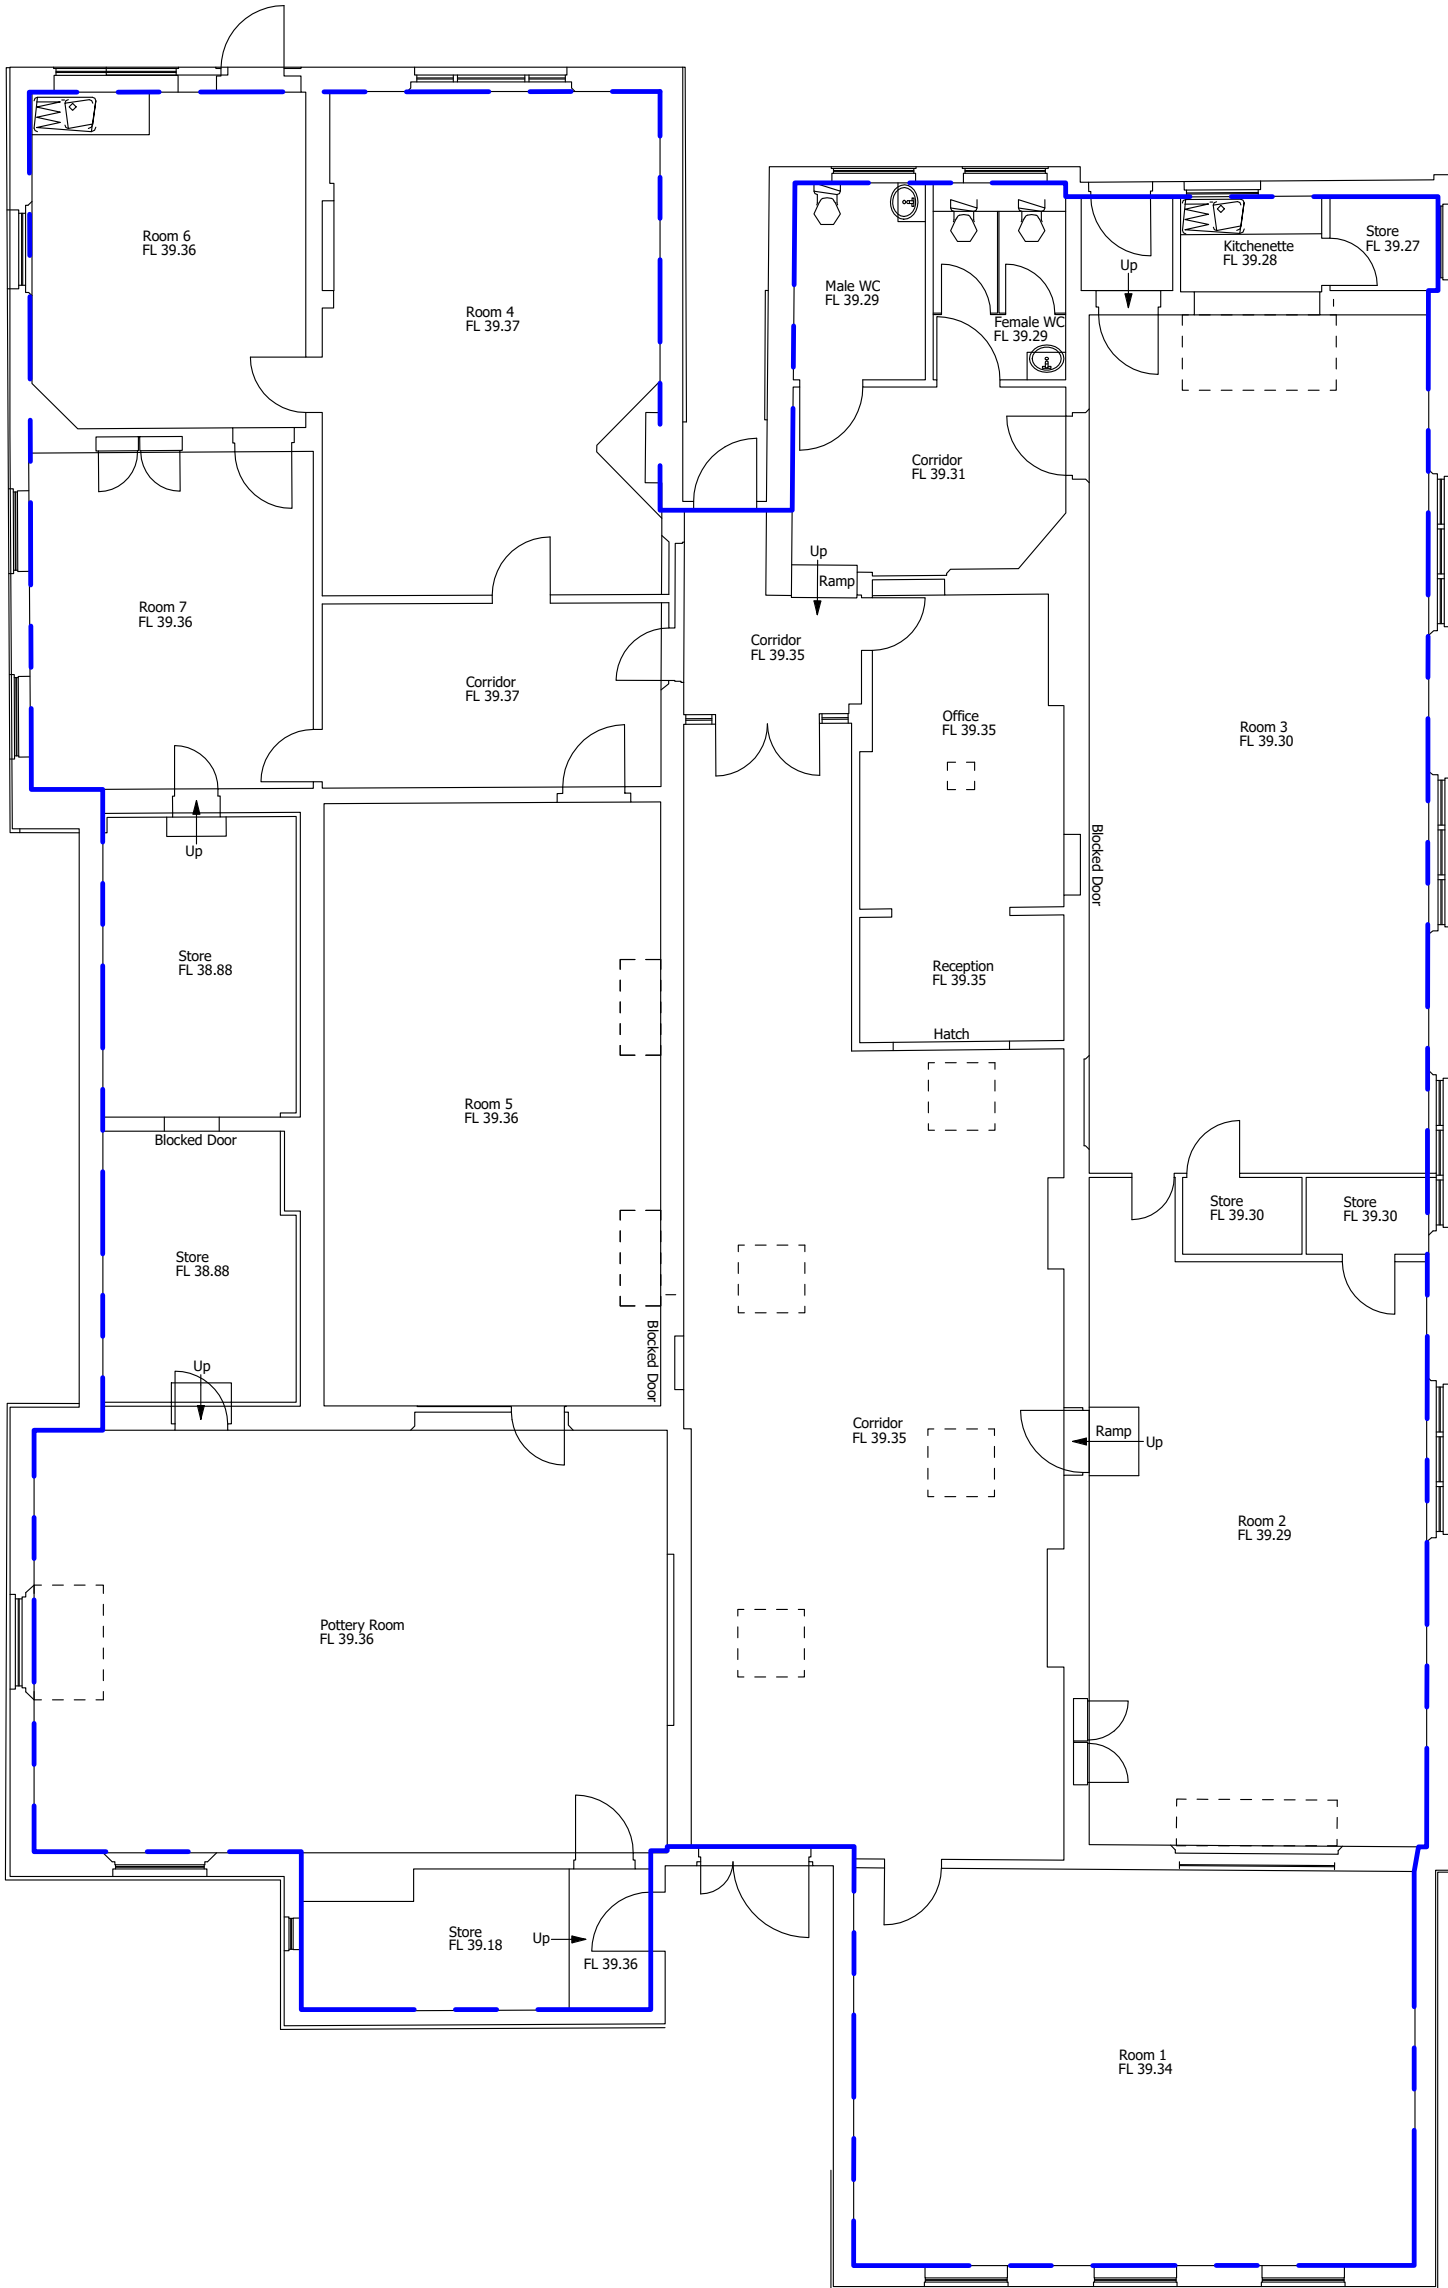

Existing GIA: 547.7sqm

 

Existing Ground Floor Plan



VISUAL SCALE 1:100 @ A2

Reproduced from the Ordnance Survey Map with the permission of the Controller of HMSO. Crown Copyright Reserved. Licence No. 100019279.

C:\Users\antonio.tochez\Desktop\29952 - Feasibility_10.rvt

FOR PLANNING

Project

Health and Fitness Centre at Archway Road, Caversham

Drawing Title

Existing Ground Floor Plan

Date
09/04/2020
Project No
29952

Scale Drawn
As indicated @ A2 AT
Drawing No
A-E11-001

Drawn by Check by
AT RP

Revision

**BARTON
WILLMORE**

Town Planning • Masterplanning & Urban Design • Architecture •
Landscape Planning & Design • Infrastructure & Environmental
Planning • Heritage • Graphic Communication •
Communications & Engagement • Development Economics

bartonwillmore.co.uk



Offices at Birmingham Bristol Cambridge Cardiff Ebbsfleet Edinburgh
Glasgow Leeds London Manchester Newcastle Reading Southampton