


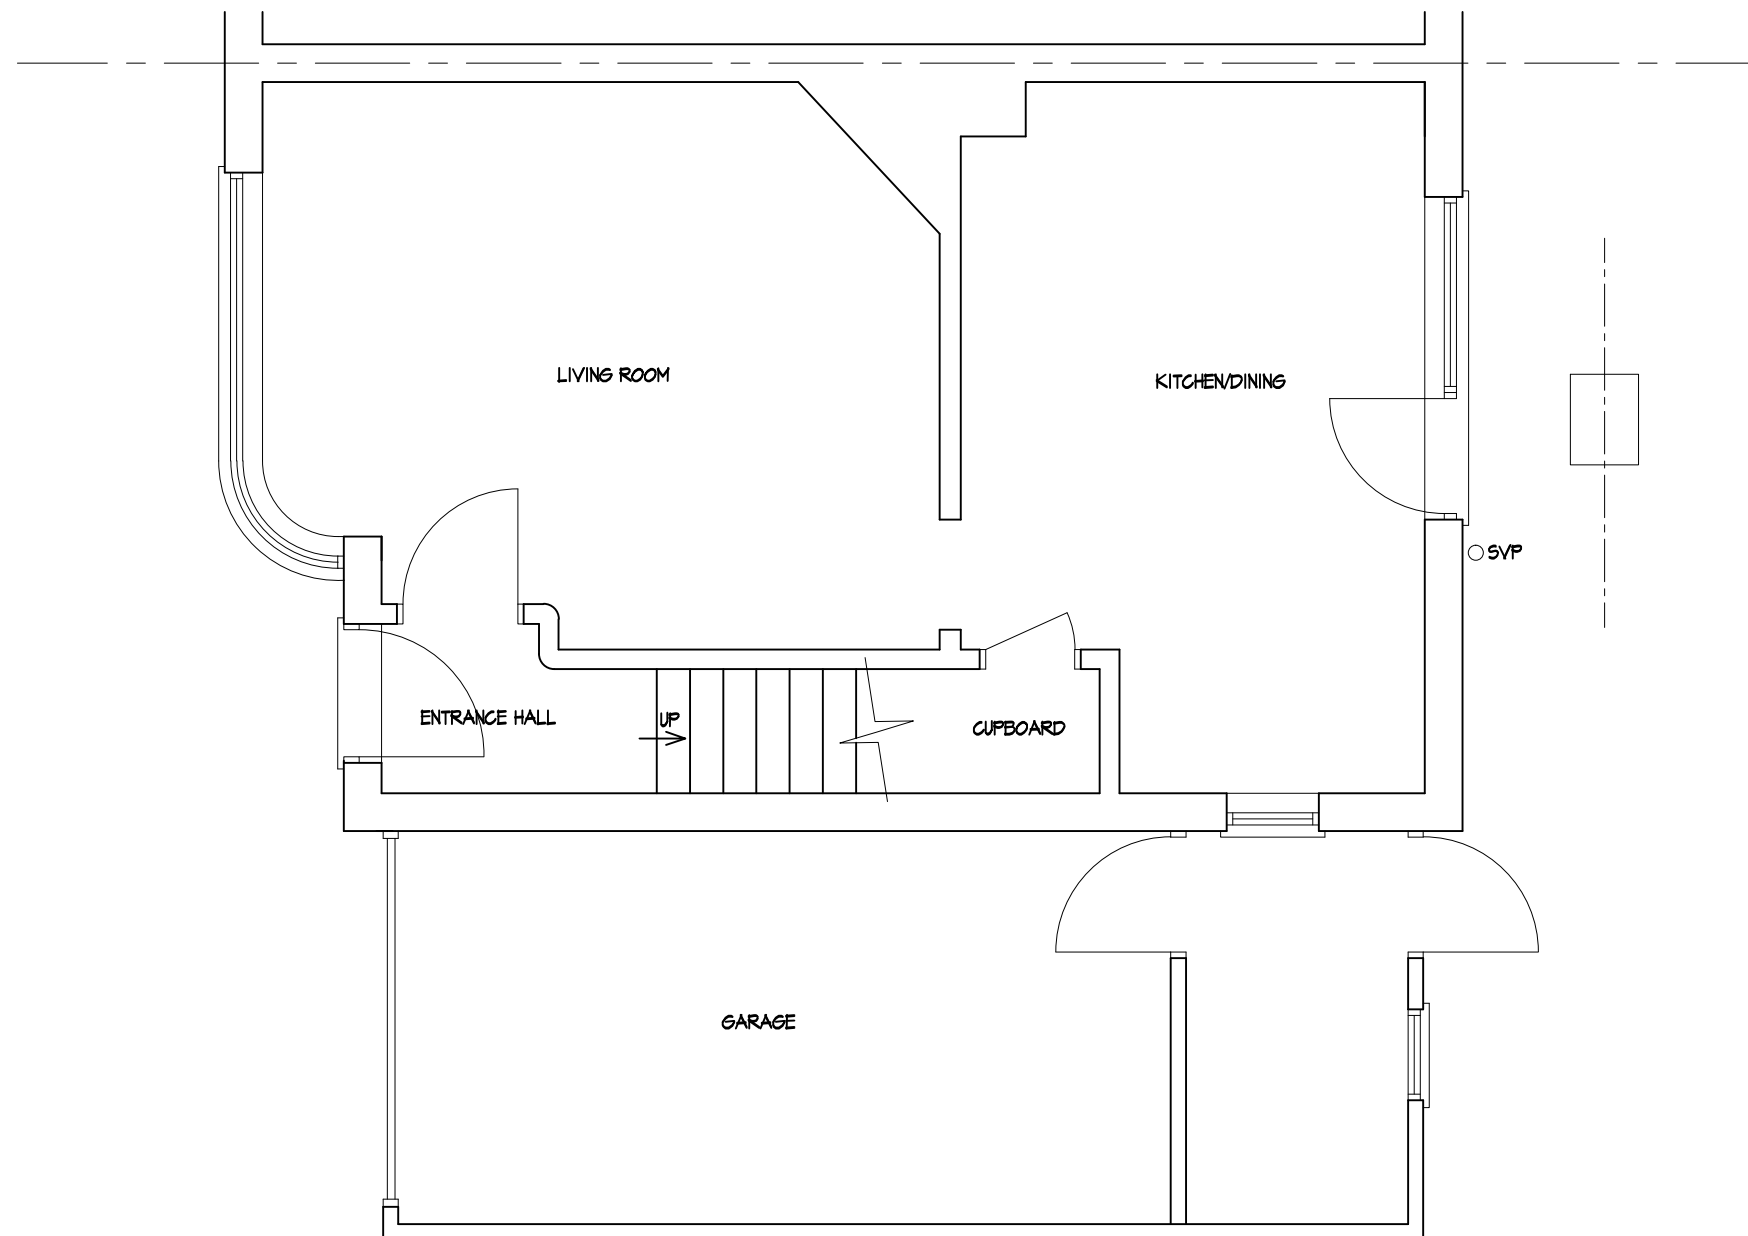

EXISTING GROUND FLOOR PLAN



SCALE 1:50

PROJECT
PROPOSED DEVELOPMENT AT ;
12 MILL GREEN
READING
RG4 8EX

TITLE

EXISTING GROUND
FLOOR PLAN



CREATIVE DESIGN &
STRUCTURE Ltd.

NEWTOWN HOUSE NEWTOWN ROAD
HENLEY-ON-THAMES RG9 1HG
Tel 01491 411922

info@creativedesignandstructure.co.uk www.creativedesignandstructure.co.uk

DRAWN
DD

SCALE @ A3

DATE
NOVEMBER 2019

1:50

DRAWING No.

REV.

34719-01
