


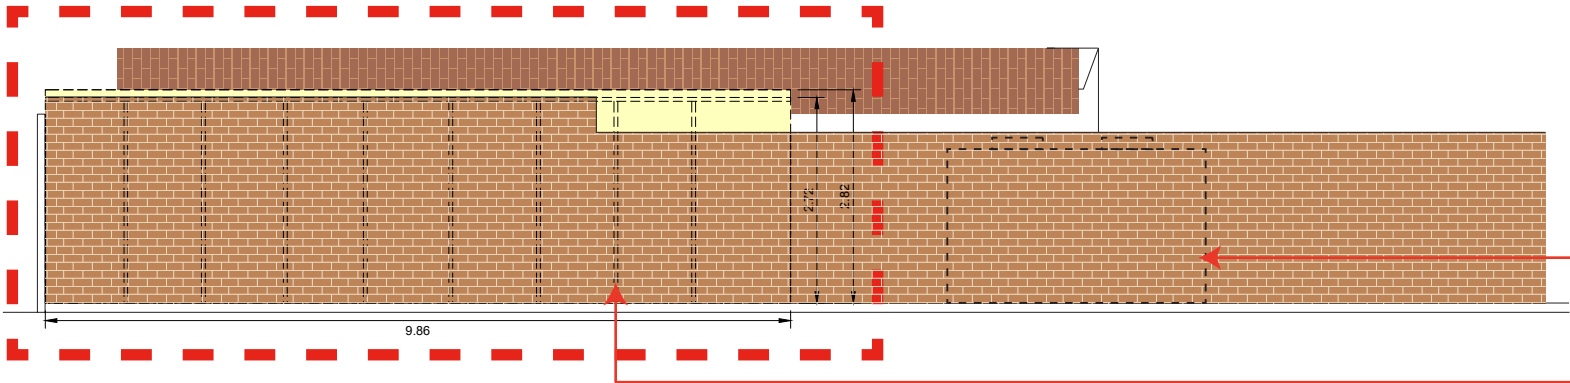


East Elevation with fence in front and the proposal for warehouse Extension and Plant unit in dotted ines

CO2 External plant to be re placed with New,Due to age.

Proposed Modular Extension With Insulated Prefabricated wall Panels and Metal Roof Deck Area 28.85 Sqm.Colour White RAL 9010


EAST ELEVATION

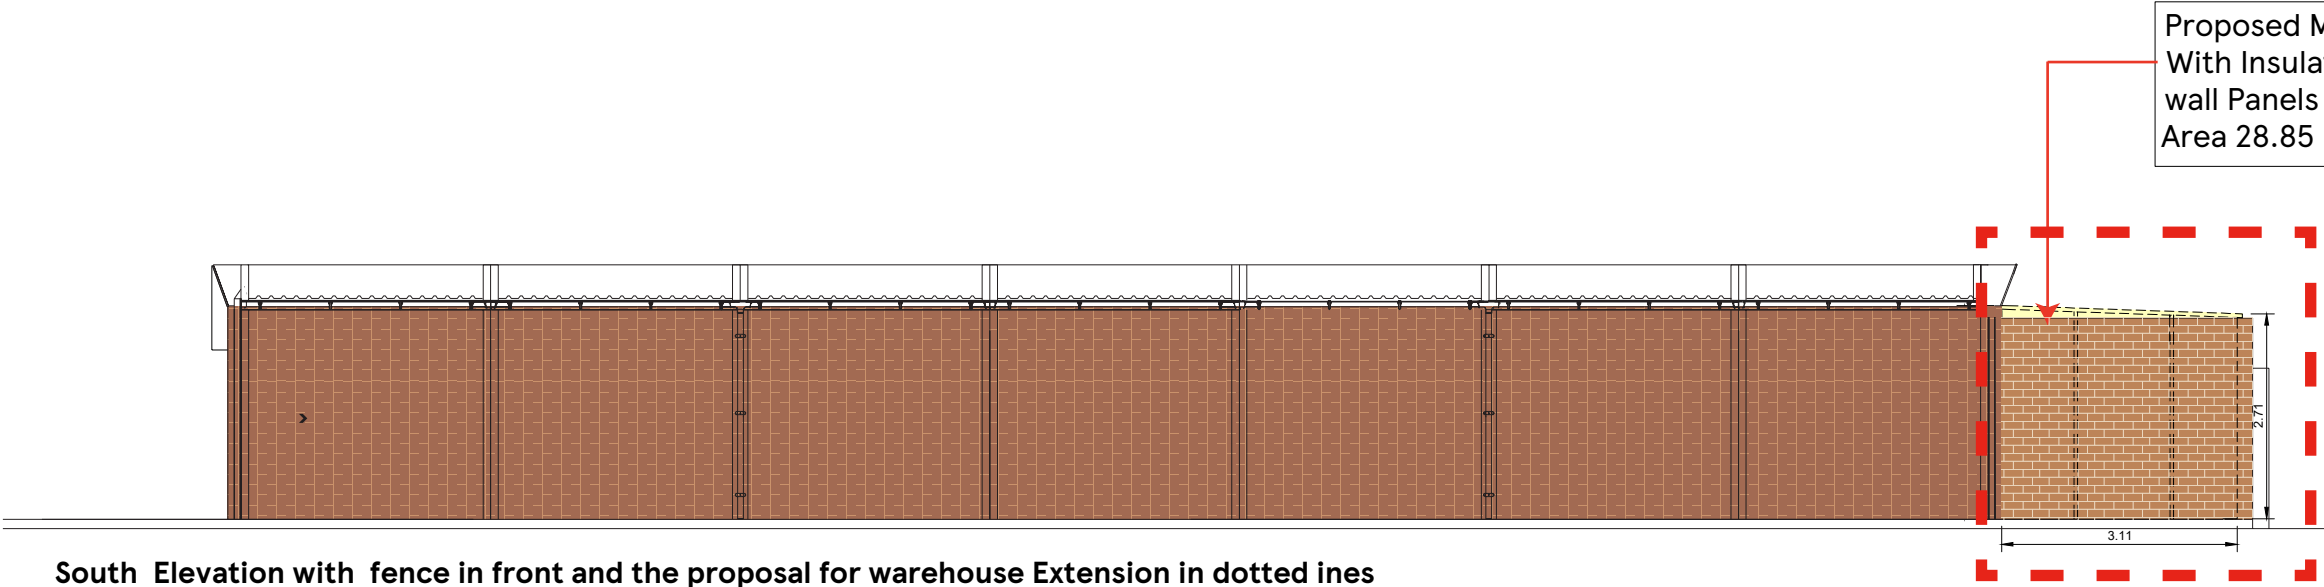

South Elevation with fence in front and the proposal for warehouse Extension in dotted ines

Proposed Modular Extension With Insulated Prefabricated wall Panels and Metal Roof Deck Area 28.85 Sqm.Colour White RAL 9010

SOUTH ELEVATION

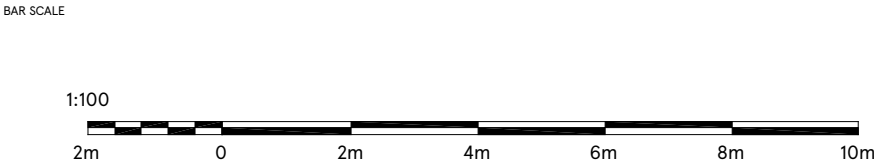

DRAWING NO 03_2475_03D	STORE TYPE EXPRESS	TESCO FEASIBILITY ARCHITECTURE TESCO STORES LIMITED EXPRESS GROUP OMEGA BUILDING, KESTREL WAY, HERTFORDSHIRE, WELWYN GARDEN CITY, HERTFORDSHIRE, AL7 1GA TELEPHONE : 01707 395150 THE COPYRIGHT AND ALL OTHER RIGHTS IN AND RELATING TO THIS PUBLICATION BELONG TO AND ARE THE SOLE PROPERTY OF TESCO STORES LIMITED ALL RIGHTS ARE RESERVED. NEITHER THE WHOLE NOR ANY PART OF THIS PUBLICATION MAY BE REPRODUCED OR TRANSMITTED IN ANY FORM OR BY ANY ELECTRONIC OR MECHANICAL MEANS INCLUDING PHOTOCOPYING AND RECORDING OR FROM ANY RETRIEVAL SYSTEM WITHOUT THE PRIOR WRITTEN LICENCE FROM THE OWNER © 1997 TESCO STORES LIMITED
SCALE 1:100@A3	DATE 02.06.2020	
CHECKED BY ANDY HORWOOD	STORE NAME EMMER GREEN	
DRAWN BY GAUTHAM.R	CONTENT PROPOSED ELEVATION - 2	