


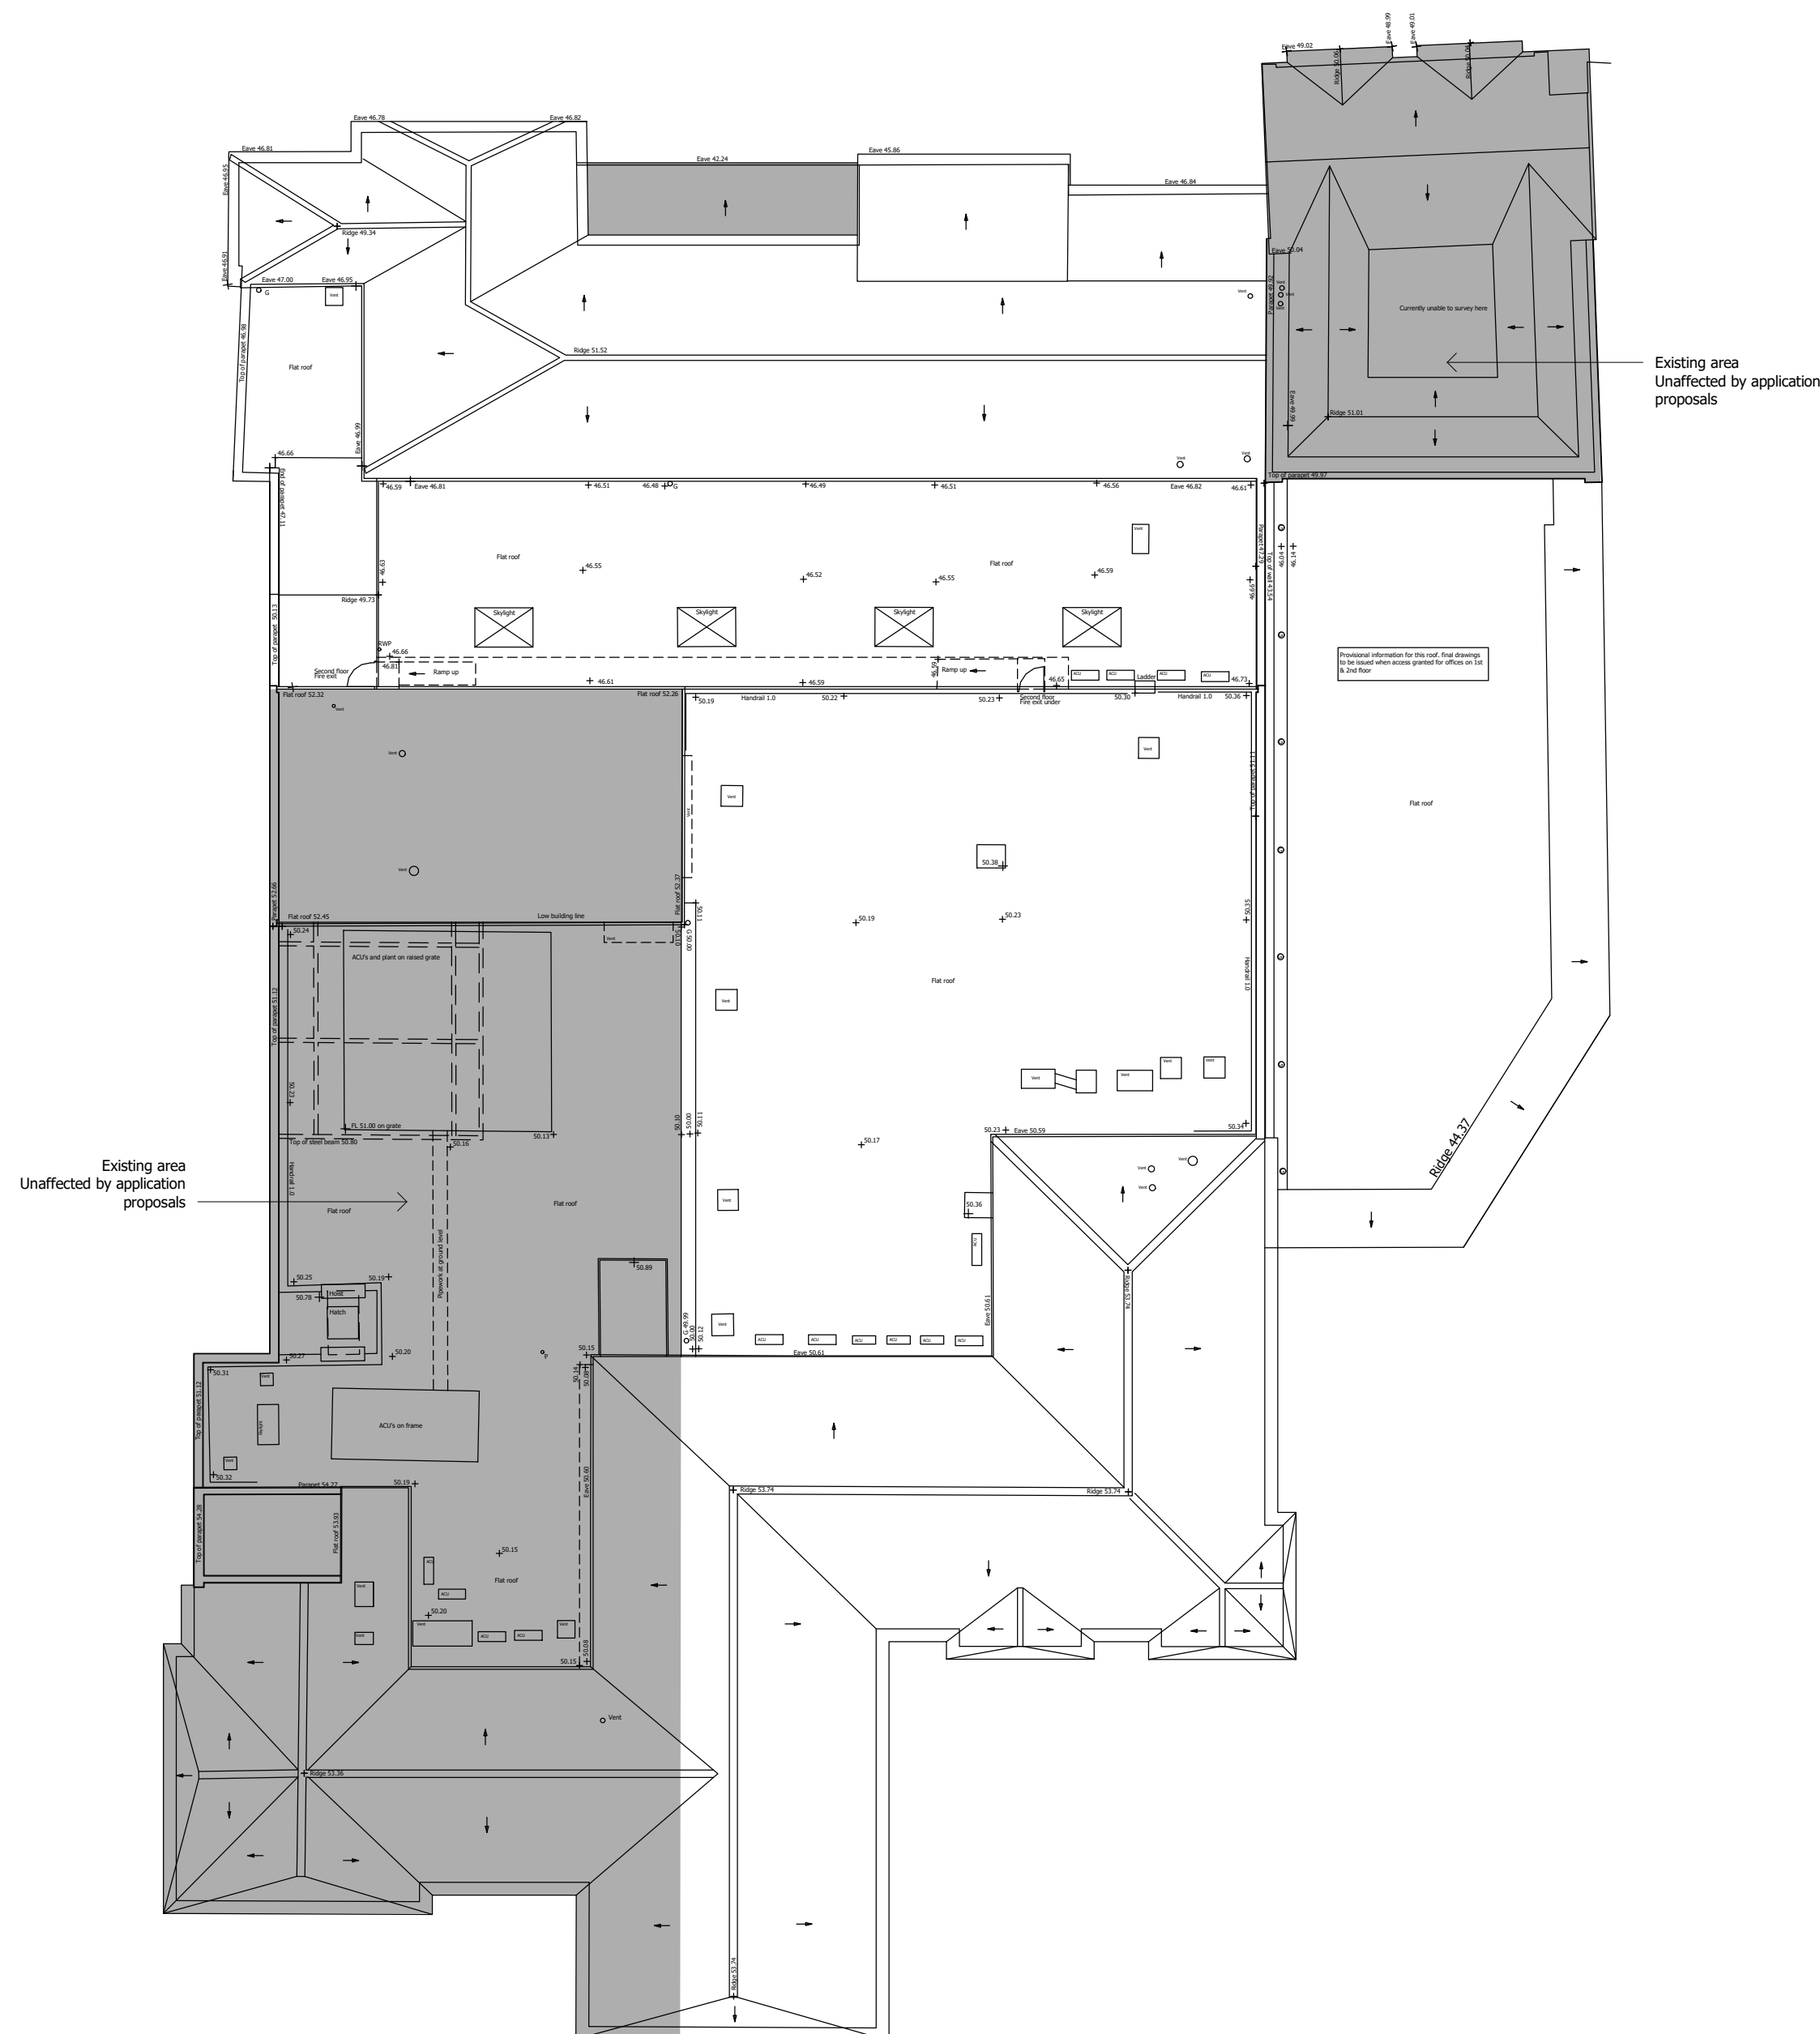

NOTE

1. THIS DRAWING IS TO BE READ IN CONJUNCTION WITH ALL OTHER RELEVANT ARCHITECTS AND CONSULTANTS DRAWINGS
2. ANY DISCREPANCIES FOUND ON THIS DRAWING ARE TO BE BROUGHT TO THE IMMEDIATE ATTENTION OF THE ARCHITECT
3. ALL DRAWINGS ARE TO BE READ IN CONJUNCTION WITH RISK ASSESSMENT DOCUMENTATION AND RISK REGISTER
4. DRAWINGS ARE PROVIDED FOR LEGAL REQUIREMENTS ONLY AT THIS STAGE AND SUBJECT TO DETAIL DESIGN AND THEREFORE SUBJECT TO FURTHER REVISION, ALL PARTIES TO SATISFY
5. ALL DESIGN AND CONSTRUCTION REQUIREMENTS AND SPECIFICATIONS ARE TO BE IN ACCORDANCE WITH ALL DIMENSIONS TO THE VERIFIED AND ALLOWANCE FOR STRUCTURAL DEVIATIONS/TOLERANCES
6. FINAL SPECIFICATION FOR MATERIALS TO BE CLARIFIED AT DETAIL DESIGN STAGE. MATERIALS AND FINISHES TO BE CLARIFIED WITH ALL THE RELEVANT AND CURRENT BRITISH AND EUROPEAN STANDARDS AND CODES OF PRACTICE - ALL PROPRIETARY PRODUCTS SHALL BE USED STRICTLY IN ACCORDANCE WITH MANUFACTURERS' INSTRUCTIONS
7. DRAWINGS ARE BASED ON SURVEY INFORMATION PROVIDED BY OTHERS.

PLANNING


Project

Block E
Caversham

Drawing Title

Existing Roof Plan

Date	Scale	Drawn by	Check by
18/11/19	1 : 200 @ A2	AT	RP
Project No	Drawing No	Revision	
29954	A-E11-004		

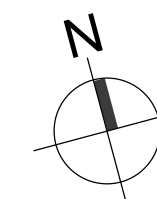

**BARTON
WILLMORE**

Planning • Master Planning & Urban Design • Architecture •
Landscape Planning & Design • Environmental Planning • Graphic
Communication • Public Engagement • Development Economics

bartonwillmore.co.uk 

Offices at Birmingham Bristol Cambridge Cardiff Ebbsfleet Edinburgh
Glasgow Leeds London Manchester Newcastle Reading Southampton

Roof - Existing Plan

Reproduced from the Ordnance Survey Map with the permission of the Controller of HMSO. Crown Copyright Reserved. Licence No. 100019279.



VISUAL SCALE 1:200 @ A2

C:\Users\antonio.tochez\Documents\29954_Block_E_Cinema 8_antonio.tochez.rvt