



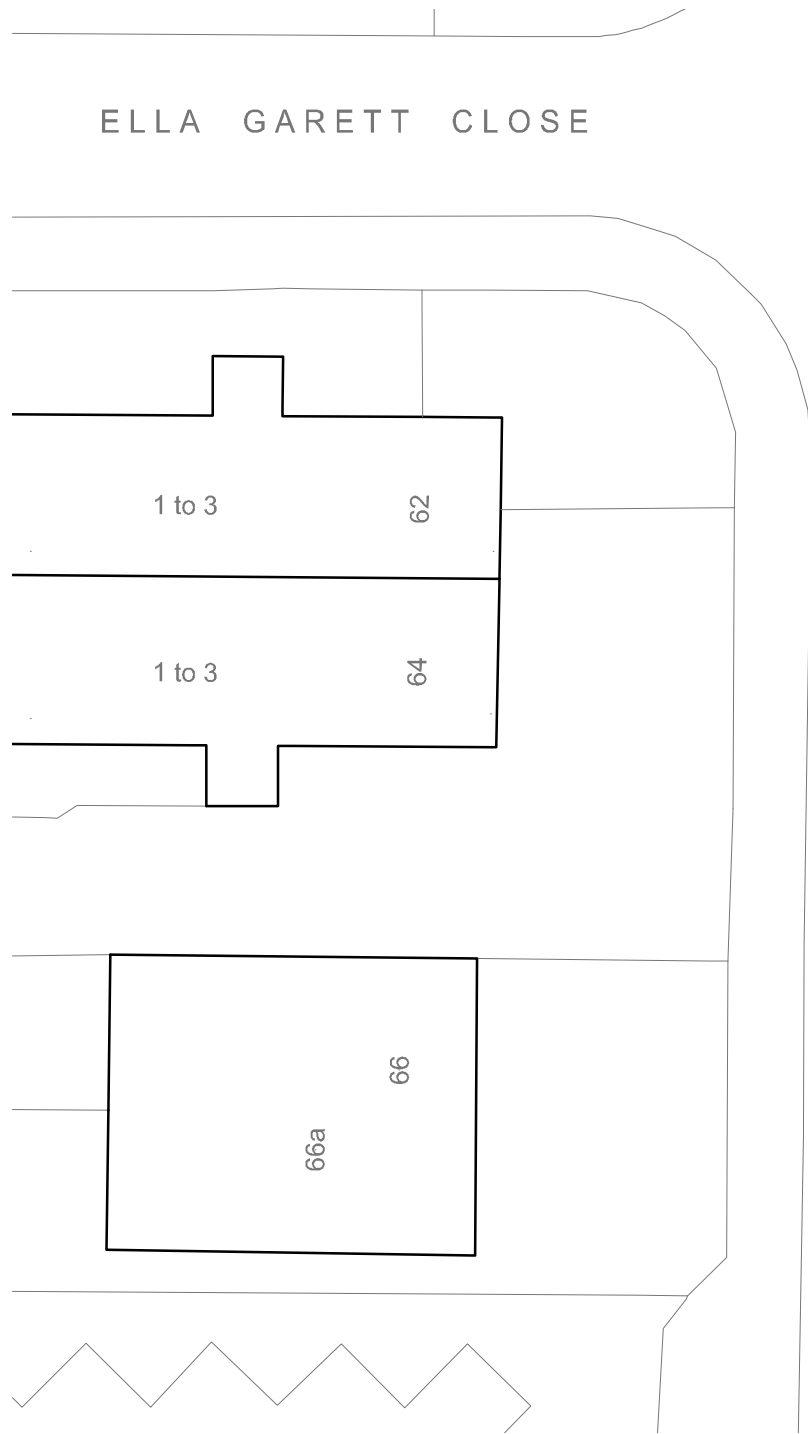

NORTHUMBERLAND AVENUE

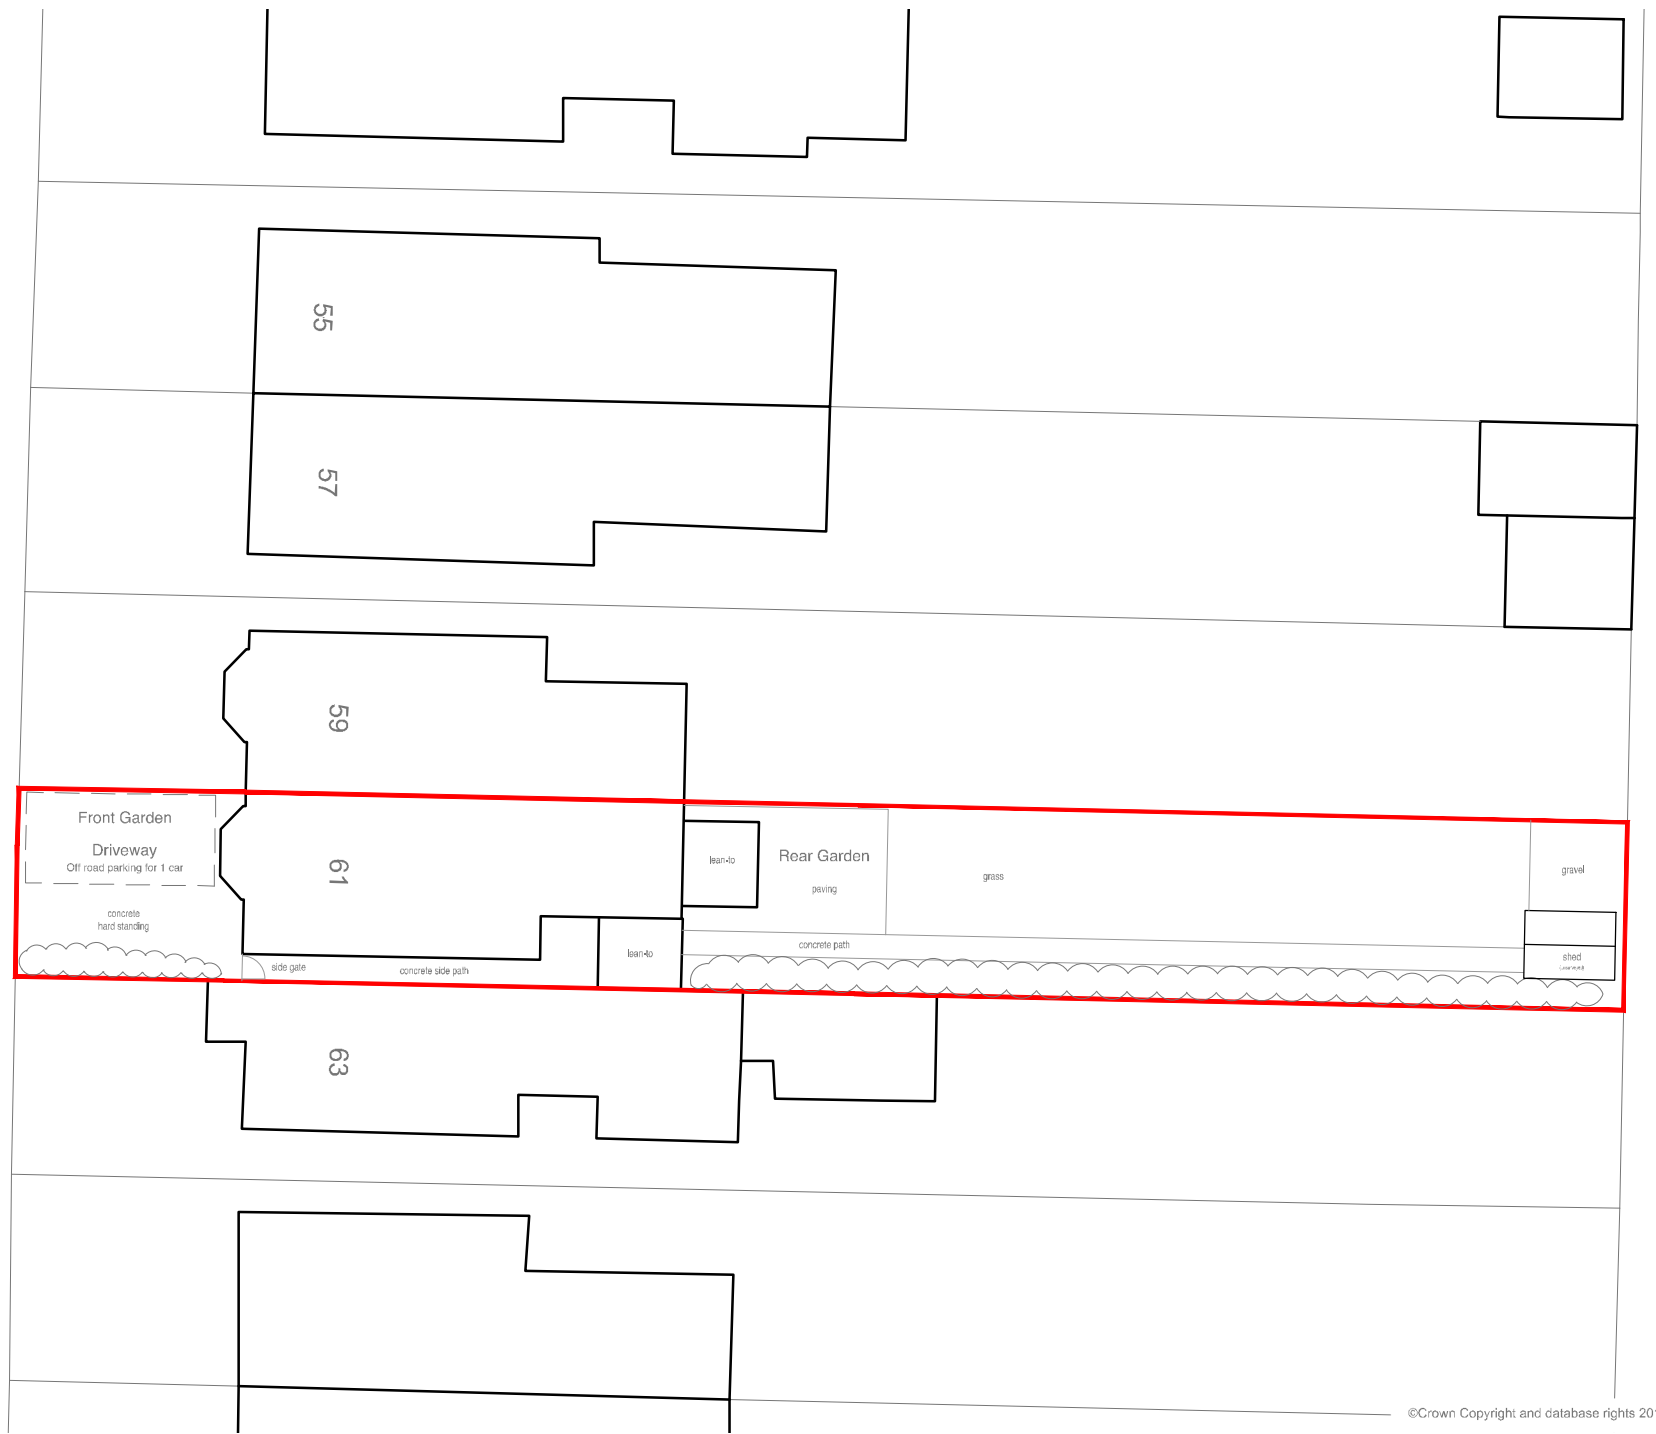

NOTES

For use in the precise named location only.

Copyright reserved by Pitch, Architects Limited



Rev - Date - Revision -

	a. 1 Chiltern Court, 37 St.Peter's Avenue, Caversham, Reading, RG4 7DH t. 0118 948 4618 e. info@pitcharchitects.co.uk w. www.pitcharchitects.co.uk	Project Title Proposed Alterations to 61 Northumberland Avenue, Reading, RG2 7PS Client Name Ms E. Williams	Drawing Title Existing Site Plan (block plan)			
			Drawing Scale 1:200 @ A3	Date July '19	Status Planning	Drawn/checked MC/KM
			Drawing Ref 19051 - SU - 001	Rev -		

© Pitch, Architects Limited