





EXISTING GROUND FLOOR

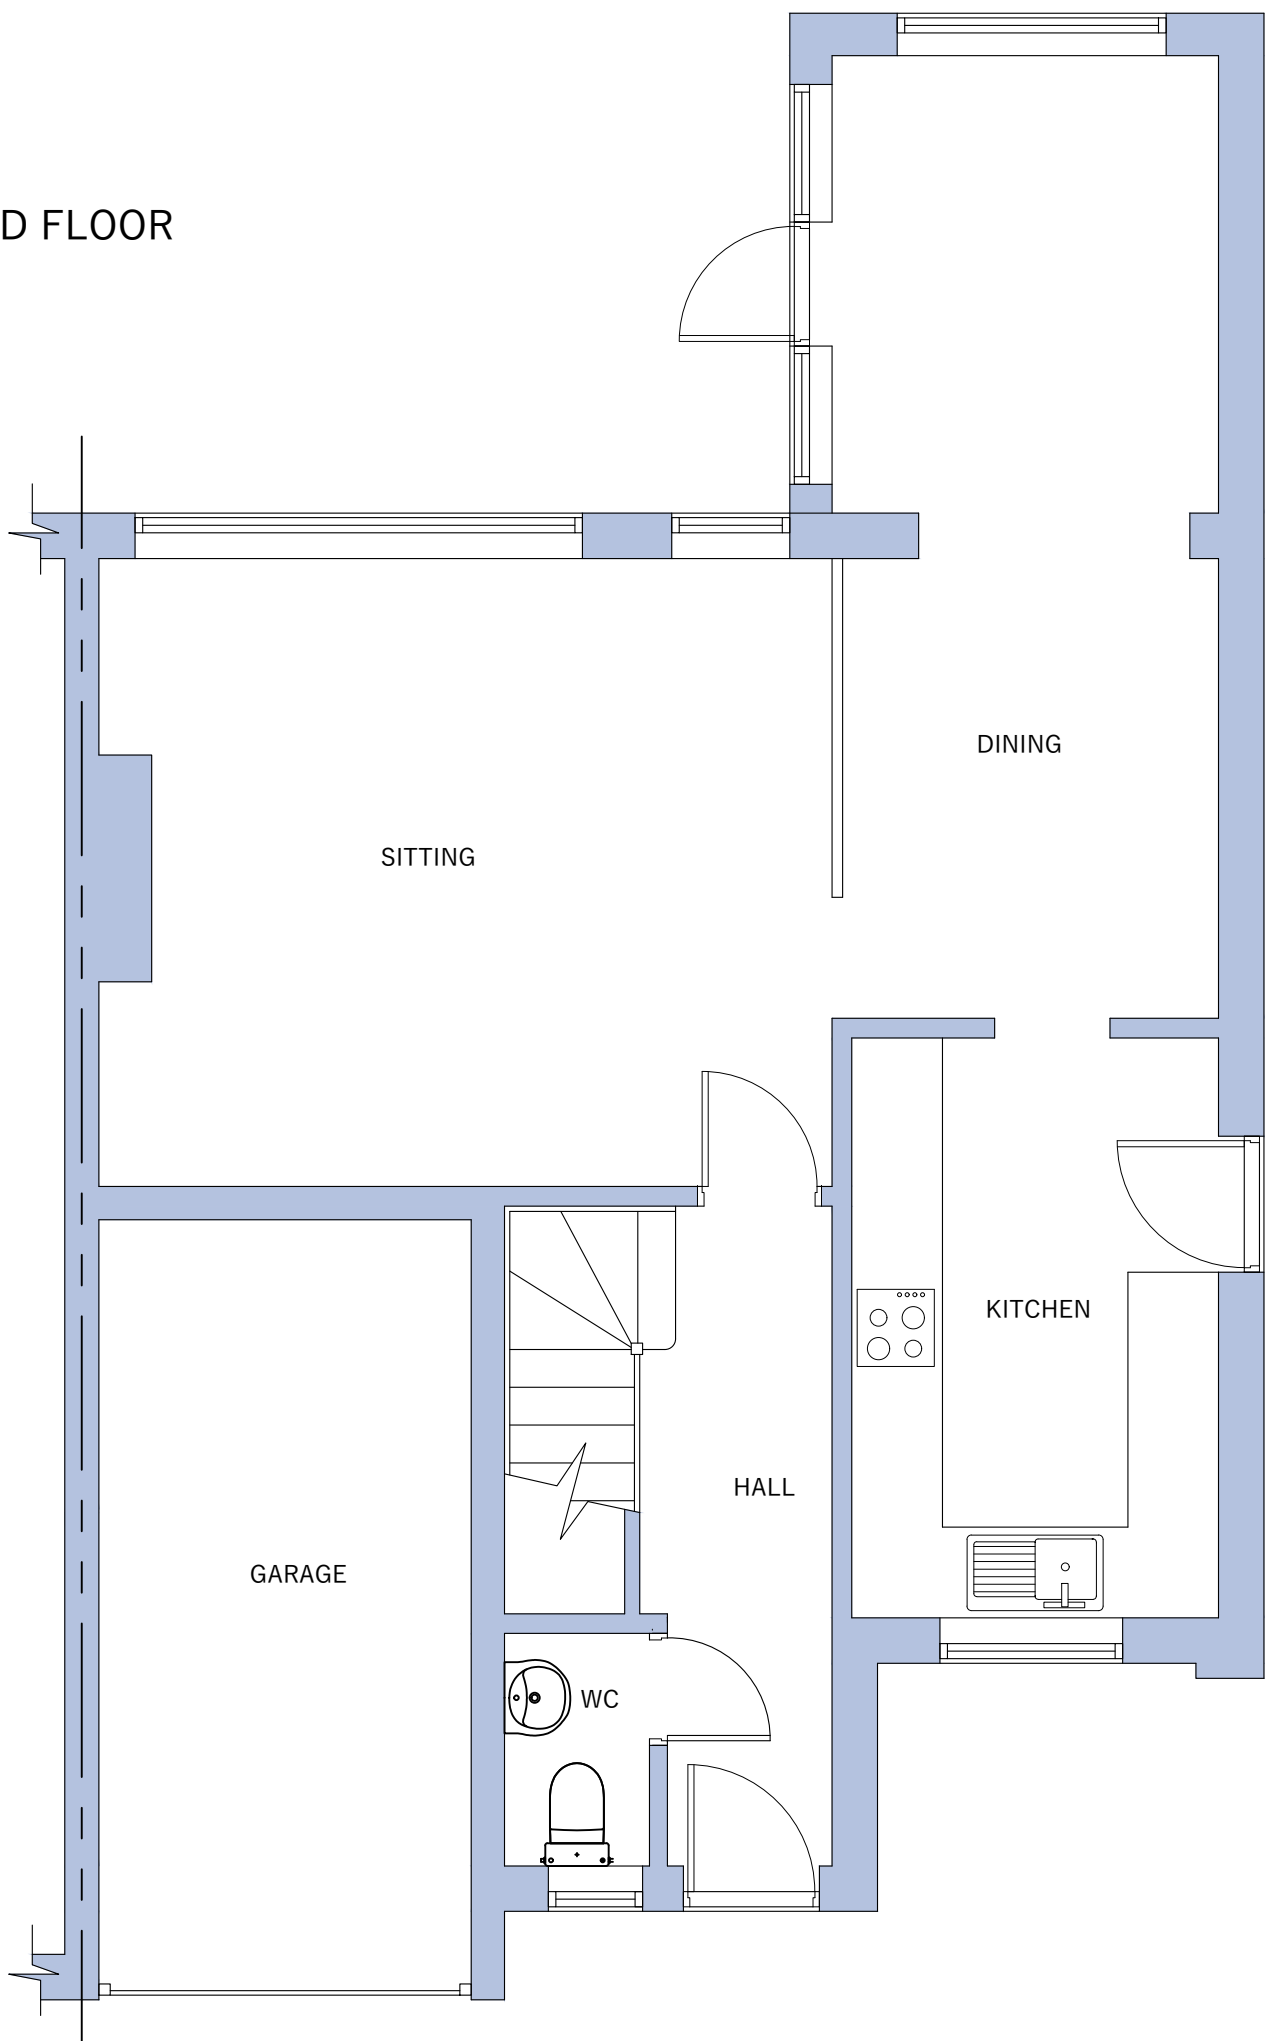

EXISTING FIRST FLOOR

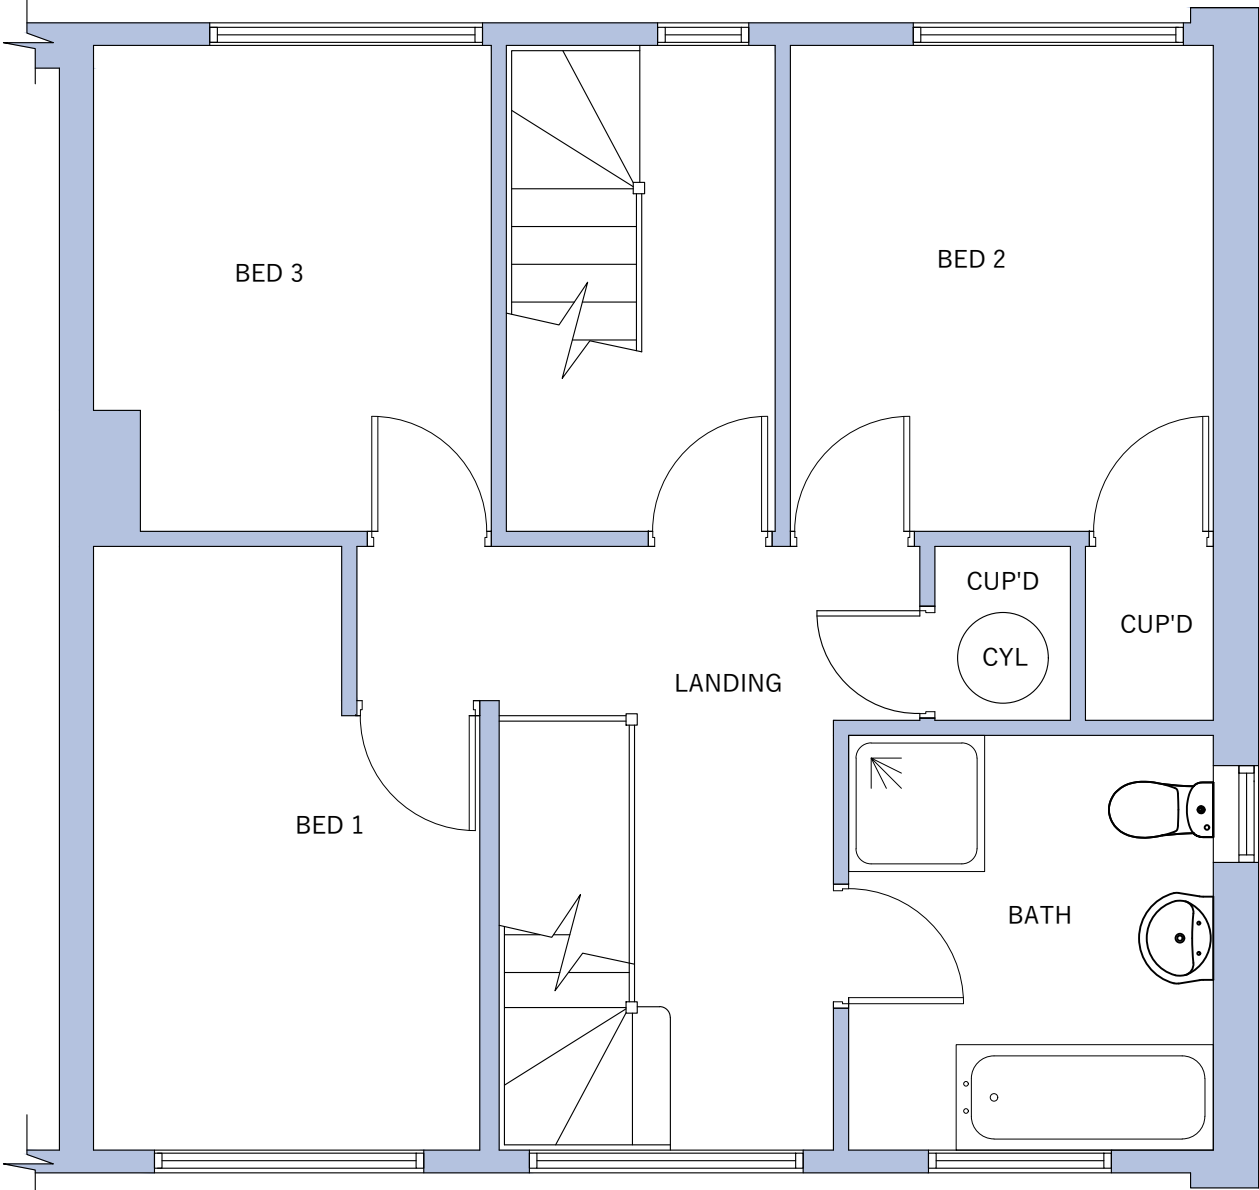

EXISTING SECOND FLOOR

 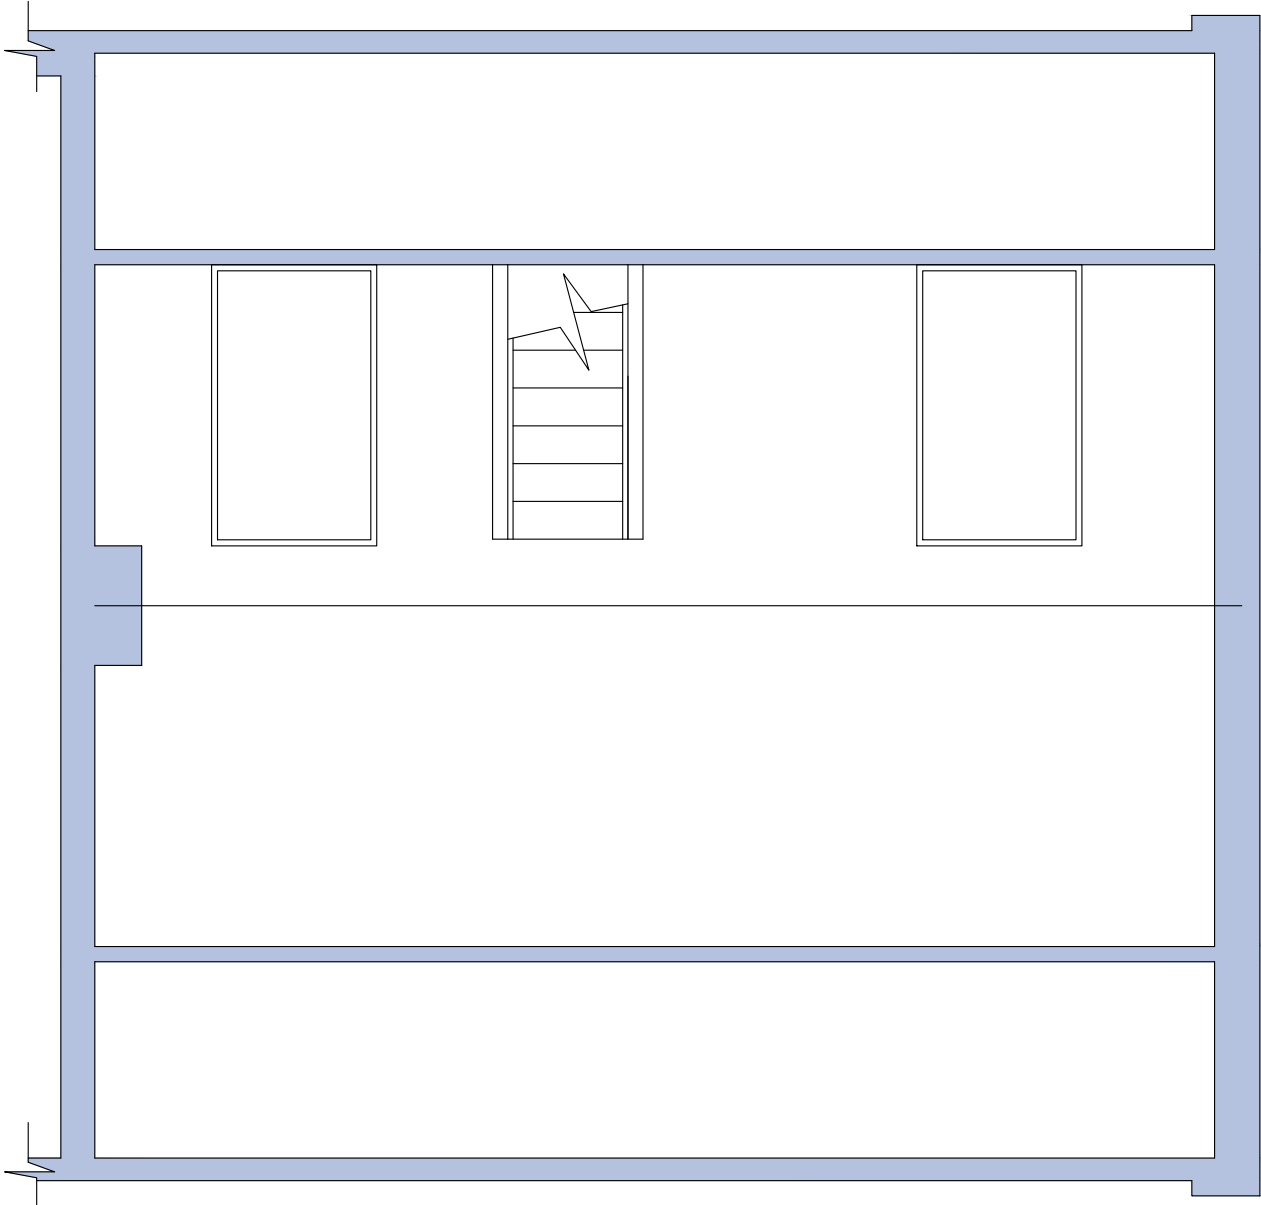

PHILIP WADGE ARCHITECTURE www.philipwadge.co.uk info@philipwadge.co.uk 07919 161912	
PROJECT New dormer windows	AT 23 The Ridgeway Caversham, Reading, RG4 8NX
CLIENT Ms J Wilson	
TITLE EXISTING FLOOR PLANS	
SCALE 1:50 @ A1 1:100 @ A3	DATE 07/04/20
DRAWING NUMBER 2020/PL/04	Rev
All Rights Reserved © Philip Wadge Associates Ltd 2020	