



FRONT



REAR




SIDE




SIDE

EXISTING ELEVATIONS
scale 1:100

Scale Bar 1:50

 

Scale Bar 1:100

 


title: LOFT CONVERSION INC CROWN / PITCHED DORMERS		
client: MR & MRS BALDWIN		
address: 32 ALBERT ROAD CAVERSHAM RG4 7PE		
date: 17/04/2020	dwg. no: LP3615	
scale: 1:50 / 1:100		
local authority: READING BOROUGH COUNCIL		
drawn by: KYLE CHARLTON		




© COPYRIGHT
all rights reserved

LOFTPLAN DESIGNS LIMITED
Unit 4c, Ash Park Business Centre, Ash Lane, Little London, Tadley RG26 5FL
Tel: (01256) 881041 Fax: (01256) 881448
Email: customerservices@loftplan.co.uk Website: www.loftplan.co.uk


This drawing is copyrighted and shall not be reproduced nor used for any other purpose without the written permission of Loftplan Designs Ltd. This drawing must be read in conjunction with all other related drawings and engineers notation. ALL DIMENSIONS TO BE CHECKED ON SITE PRIOR TO COMMENCEMENT OF WORKS.

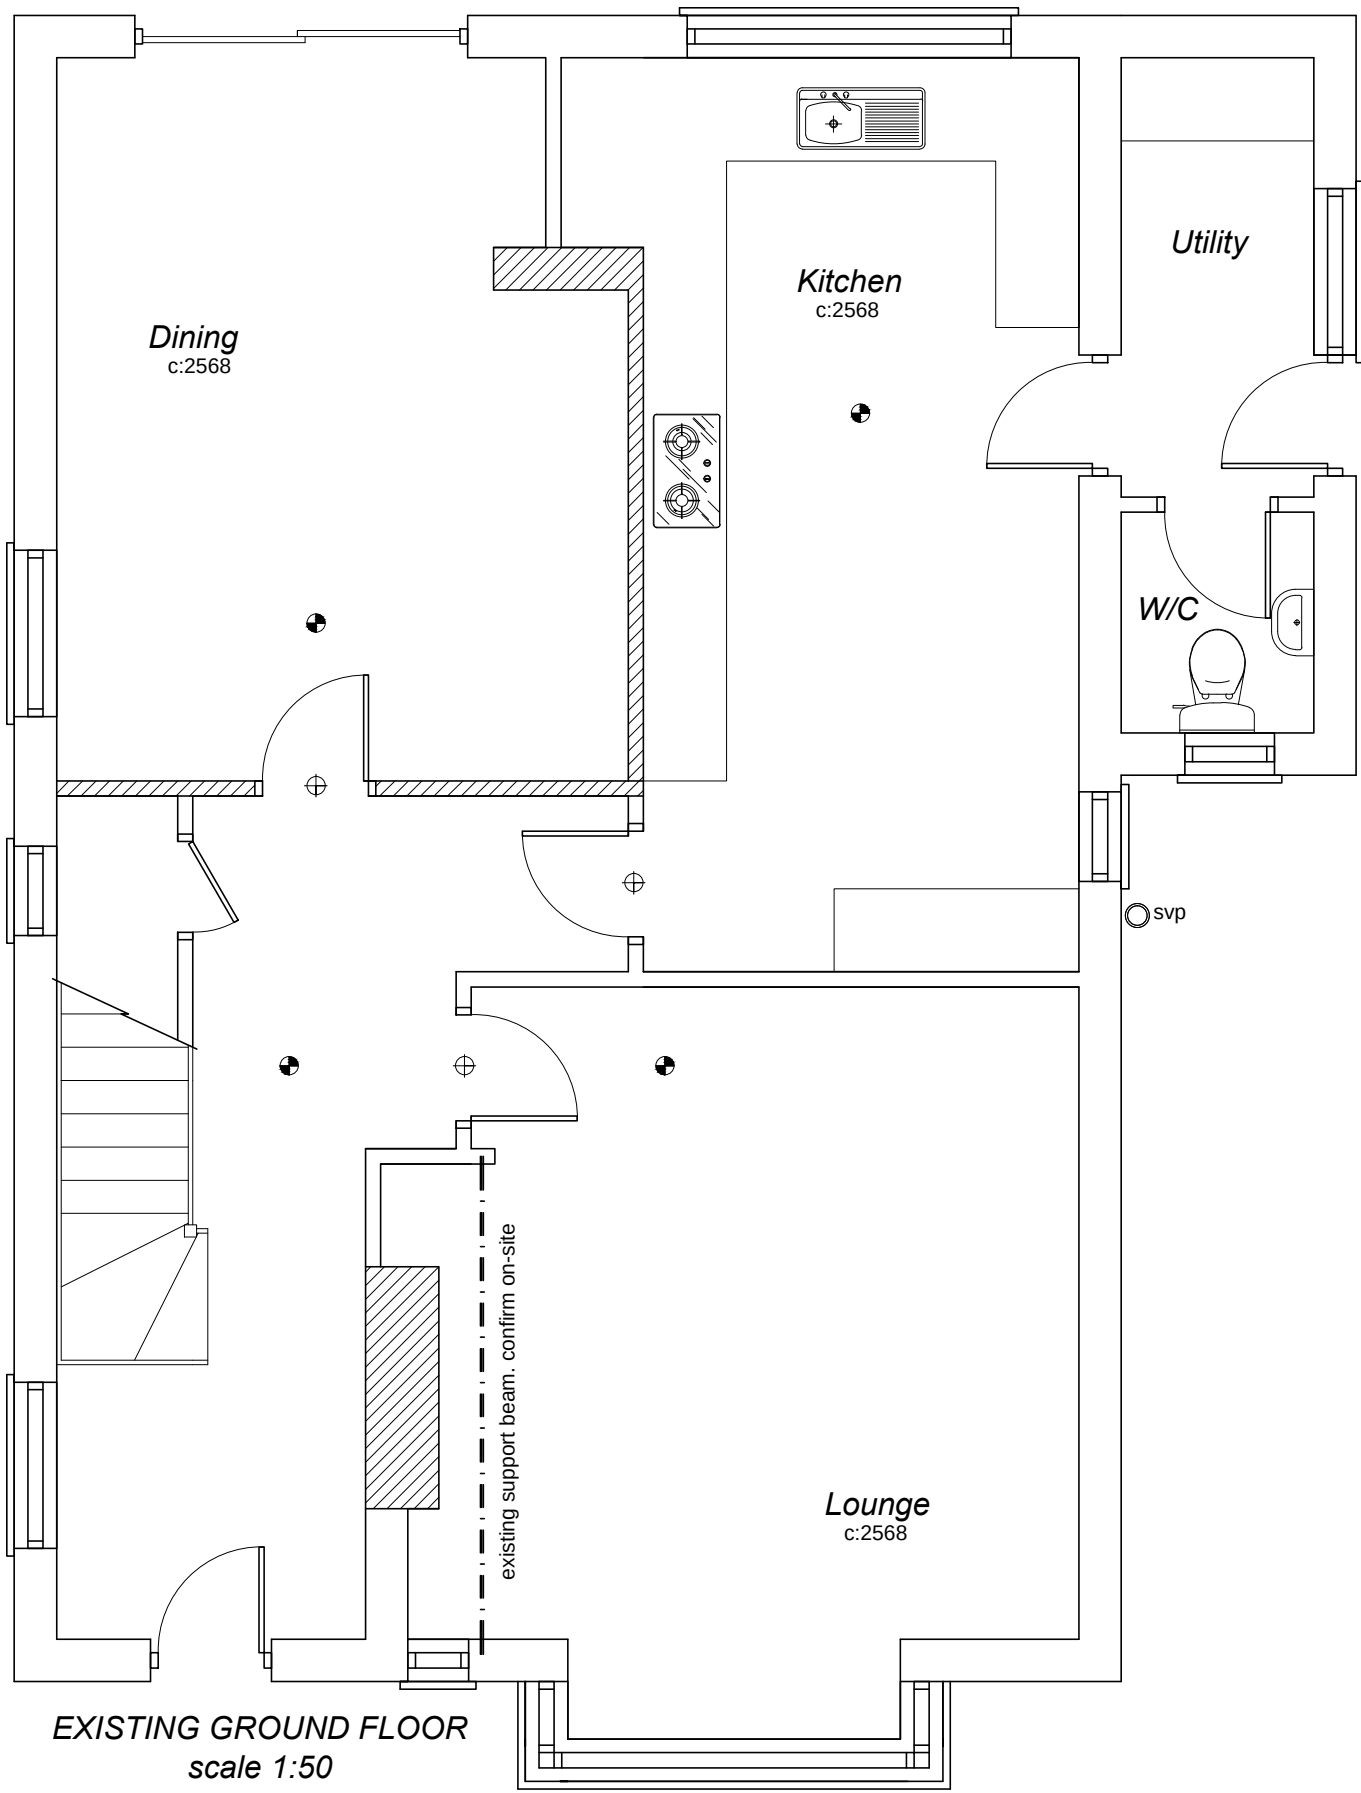

EXISTING GROUND FLOOR
scale 1:50

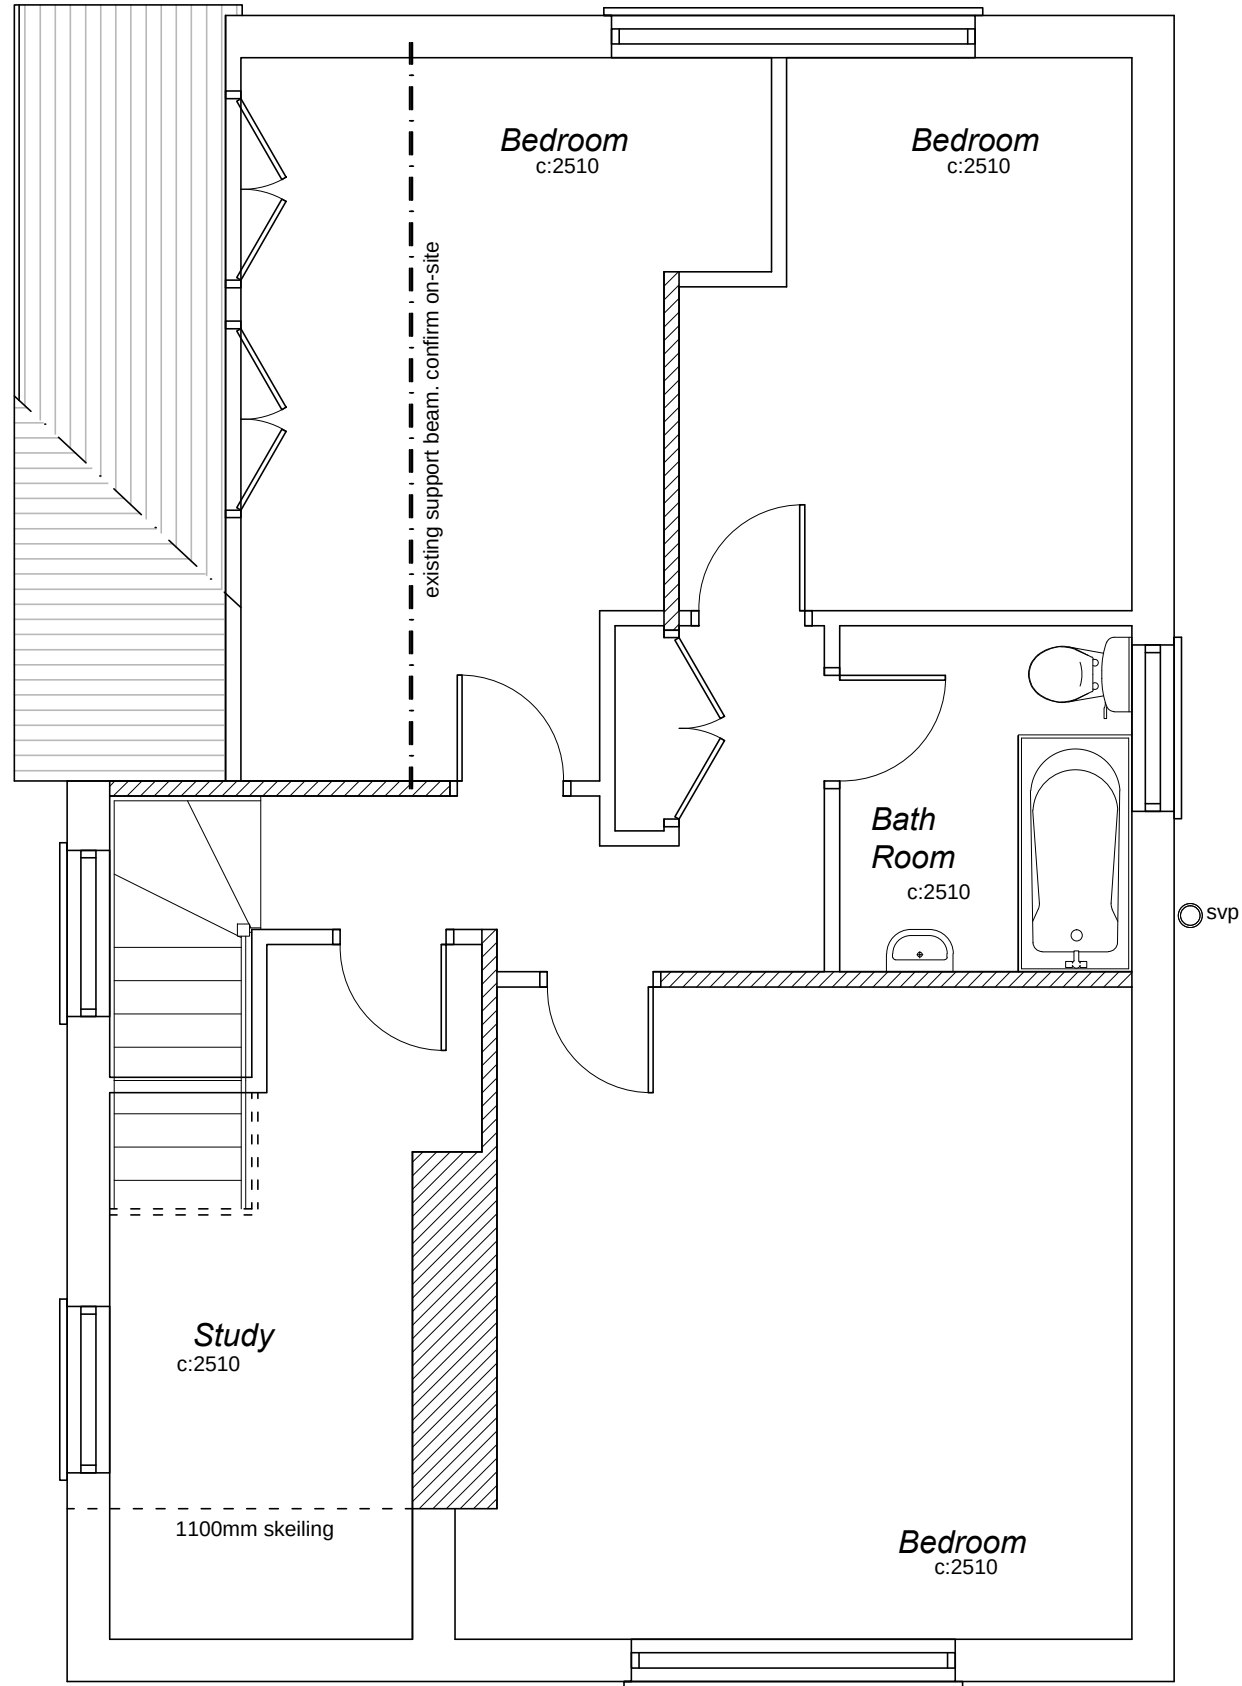

EXISTING FIRST FLOOR
scale 1:50

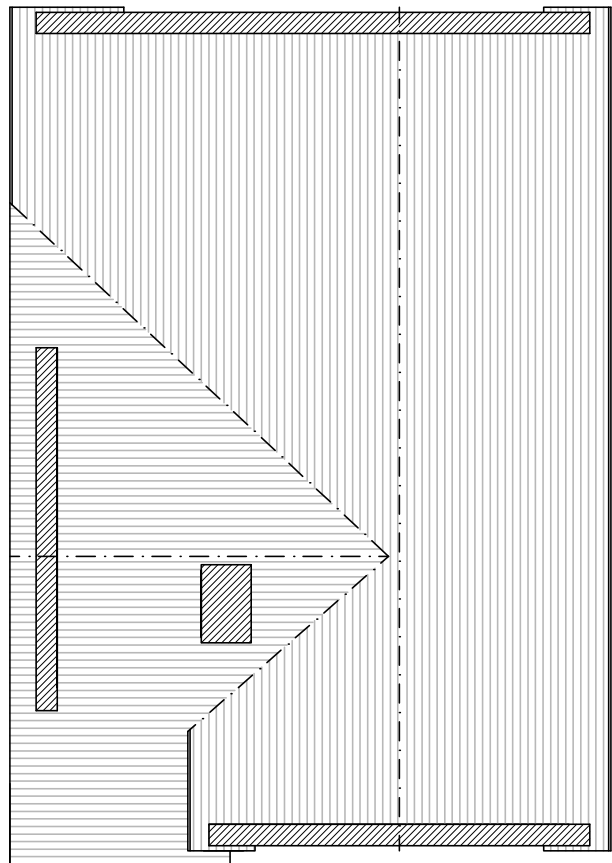

EXISTING ROOF PLAN
scale 1:100