




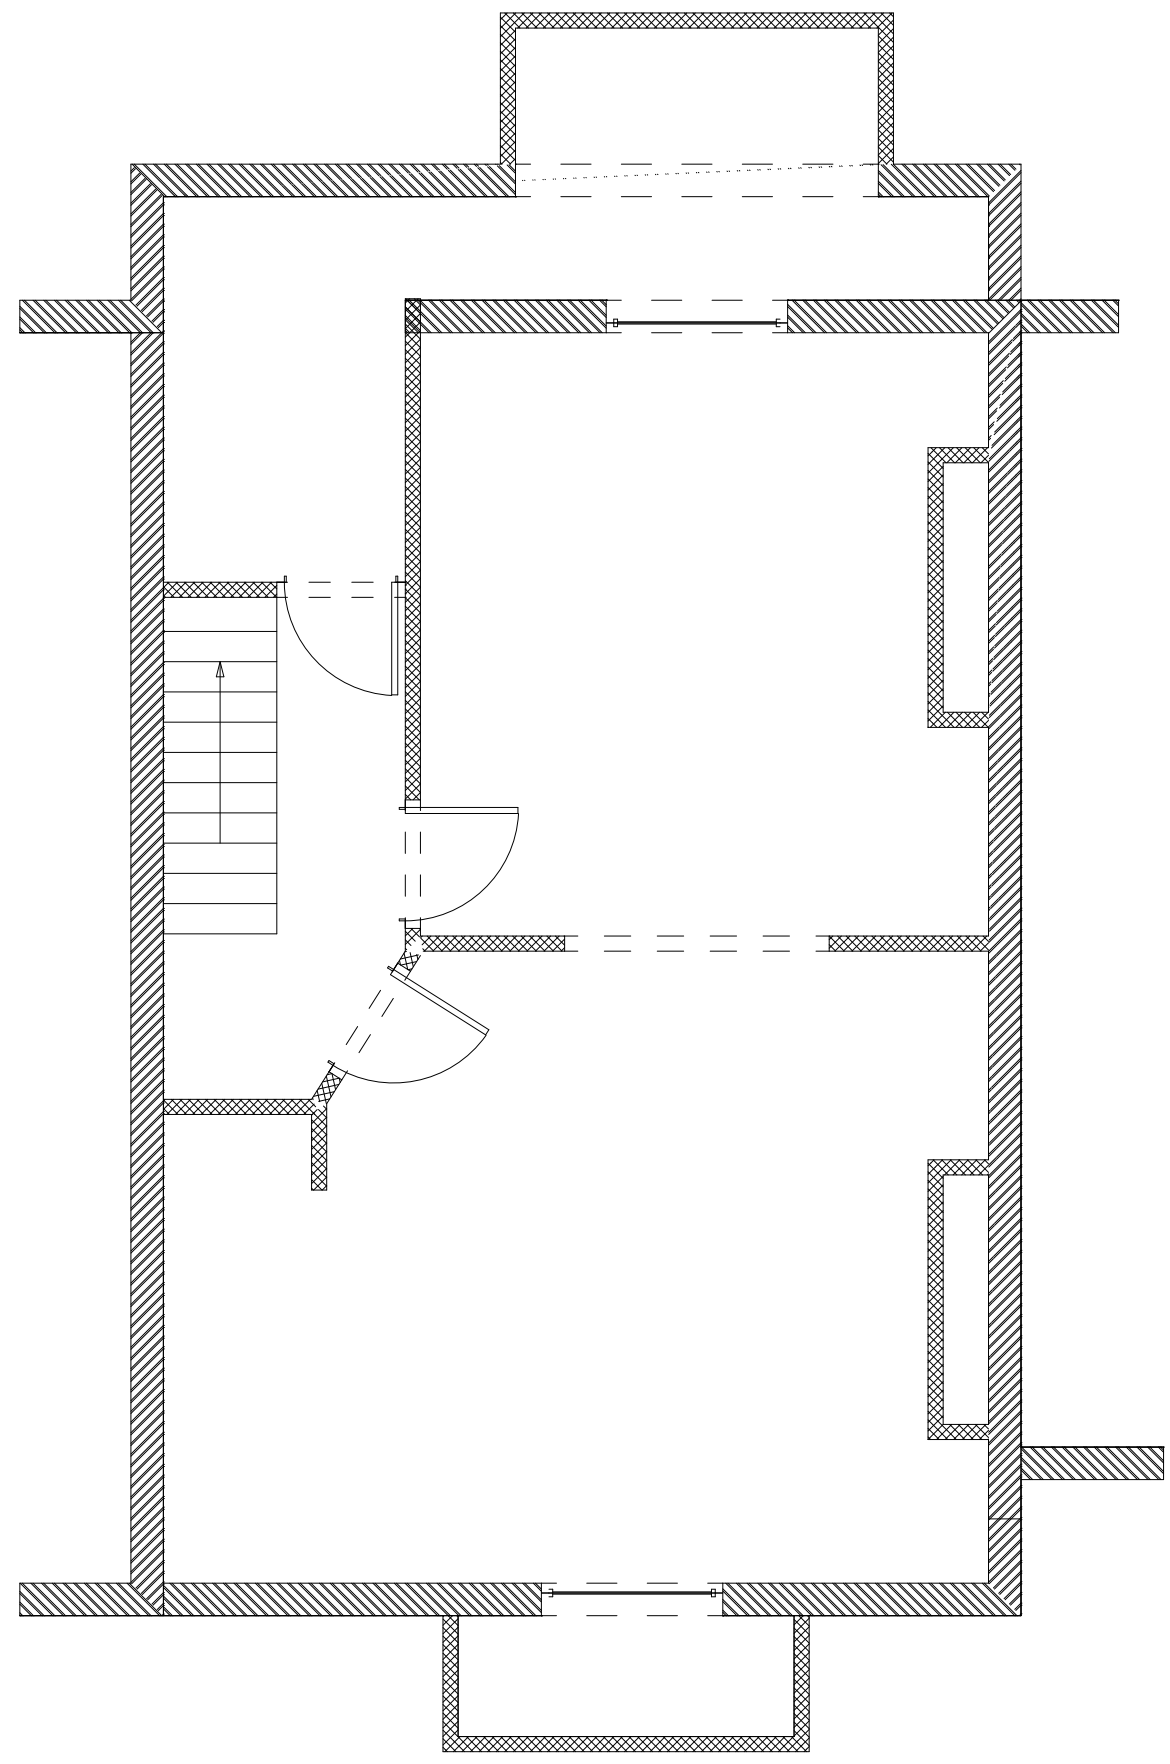


Basement - Existing

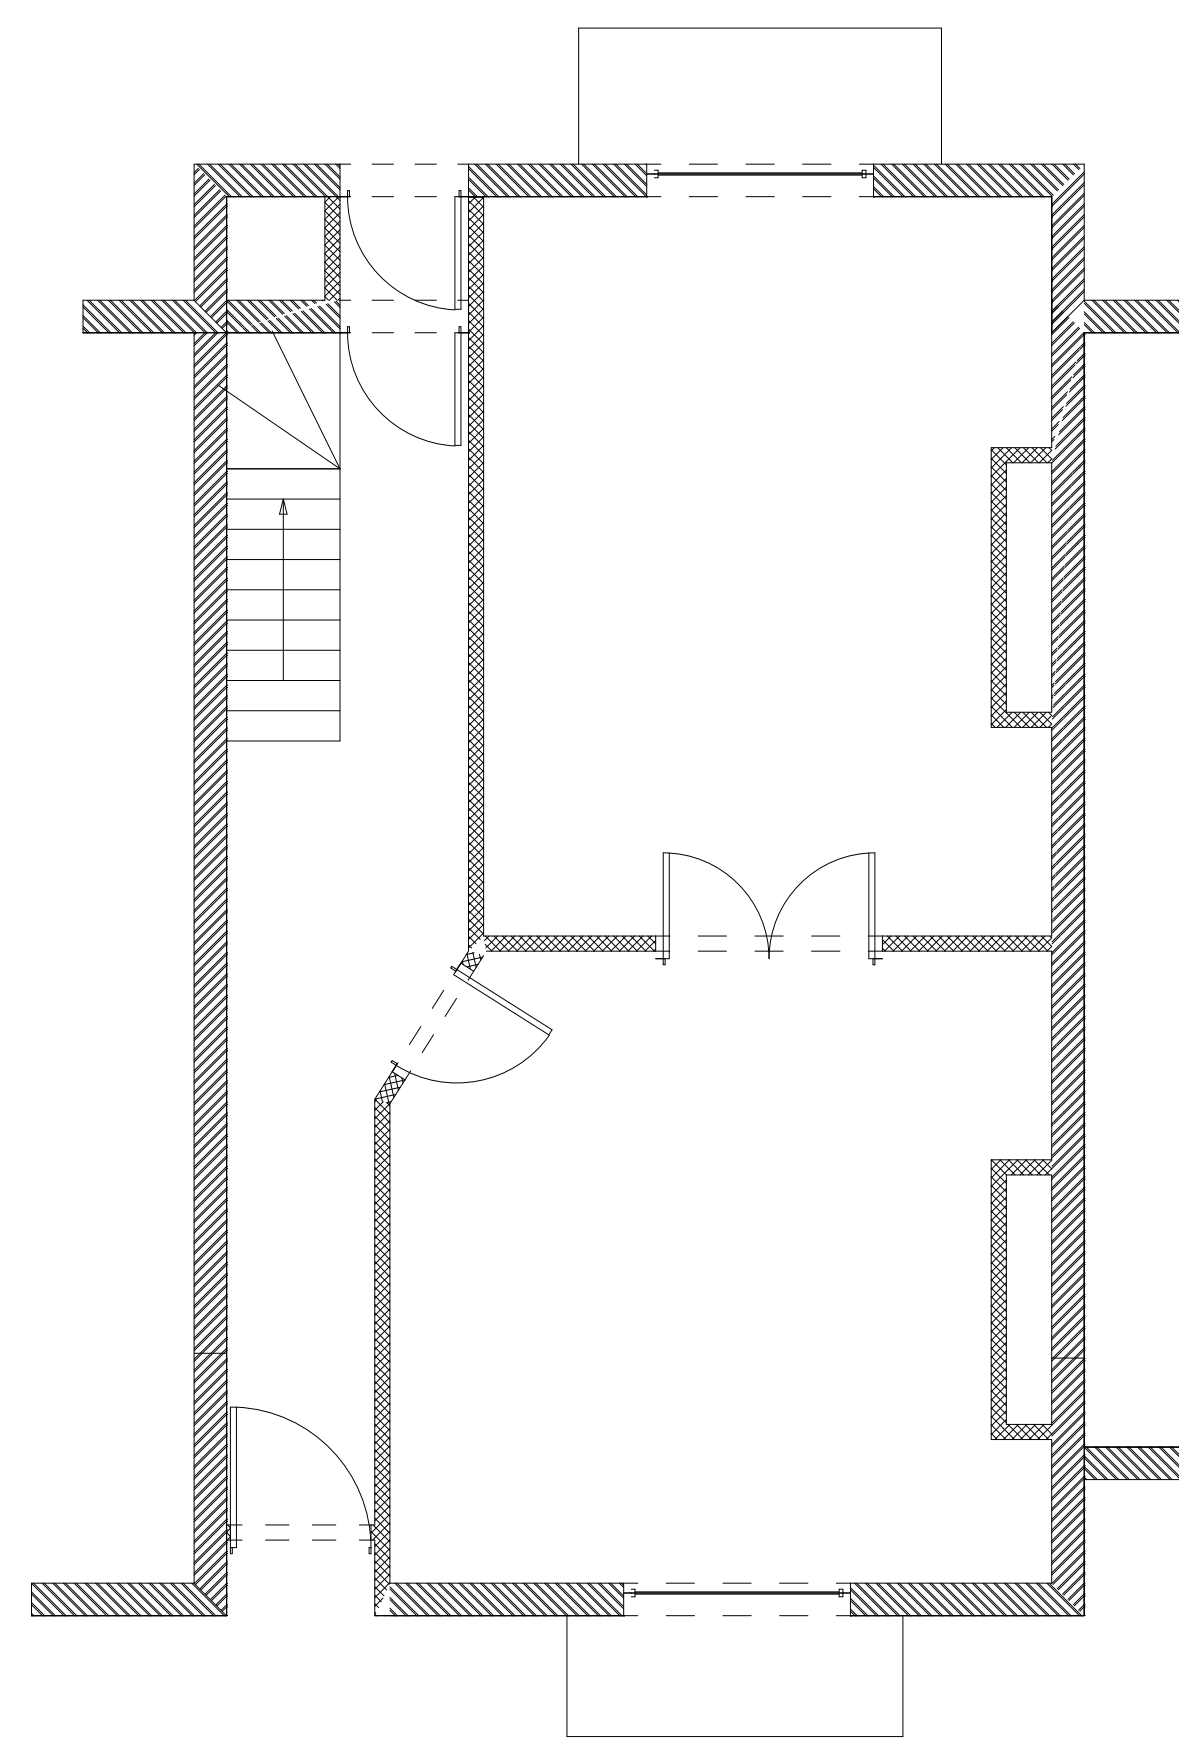

Ground floor - Existing

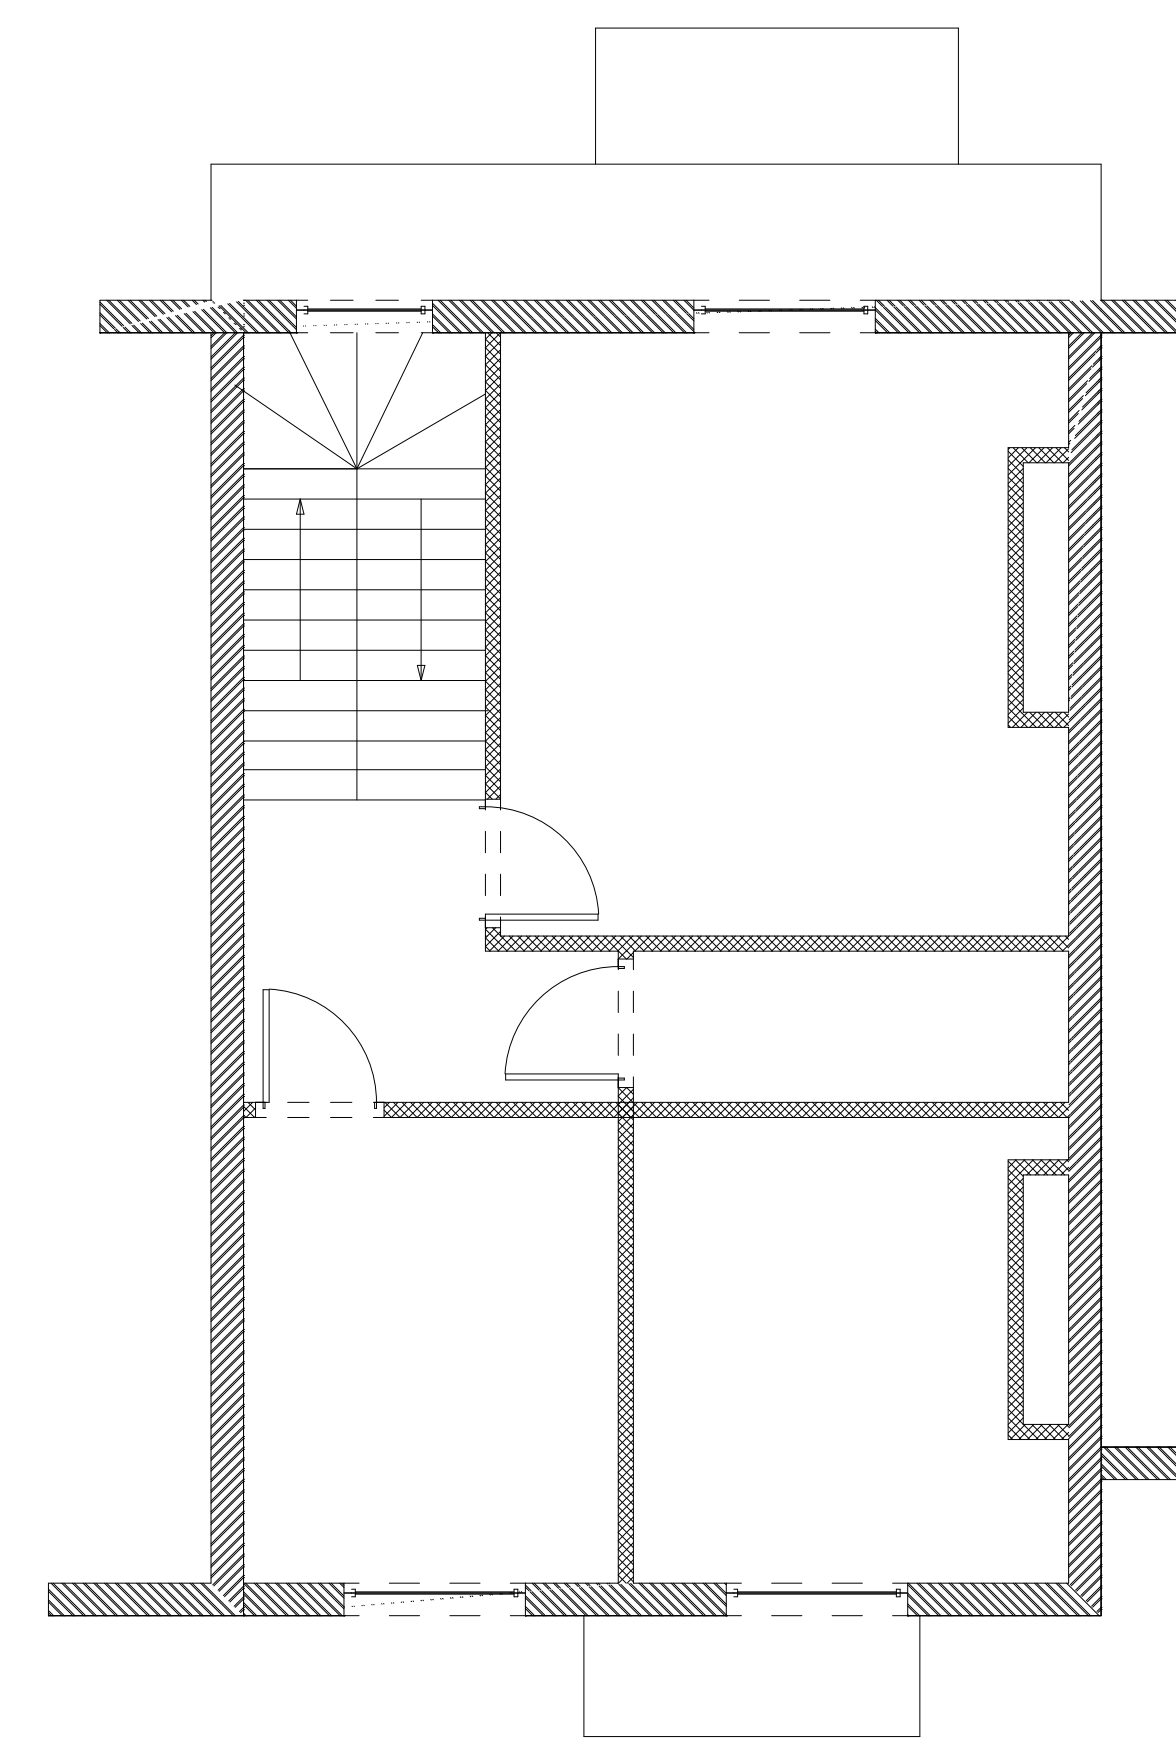


First floor - Existing

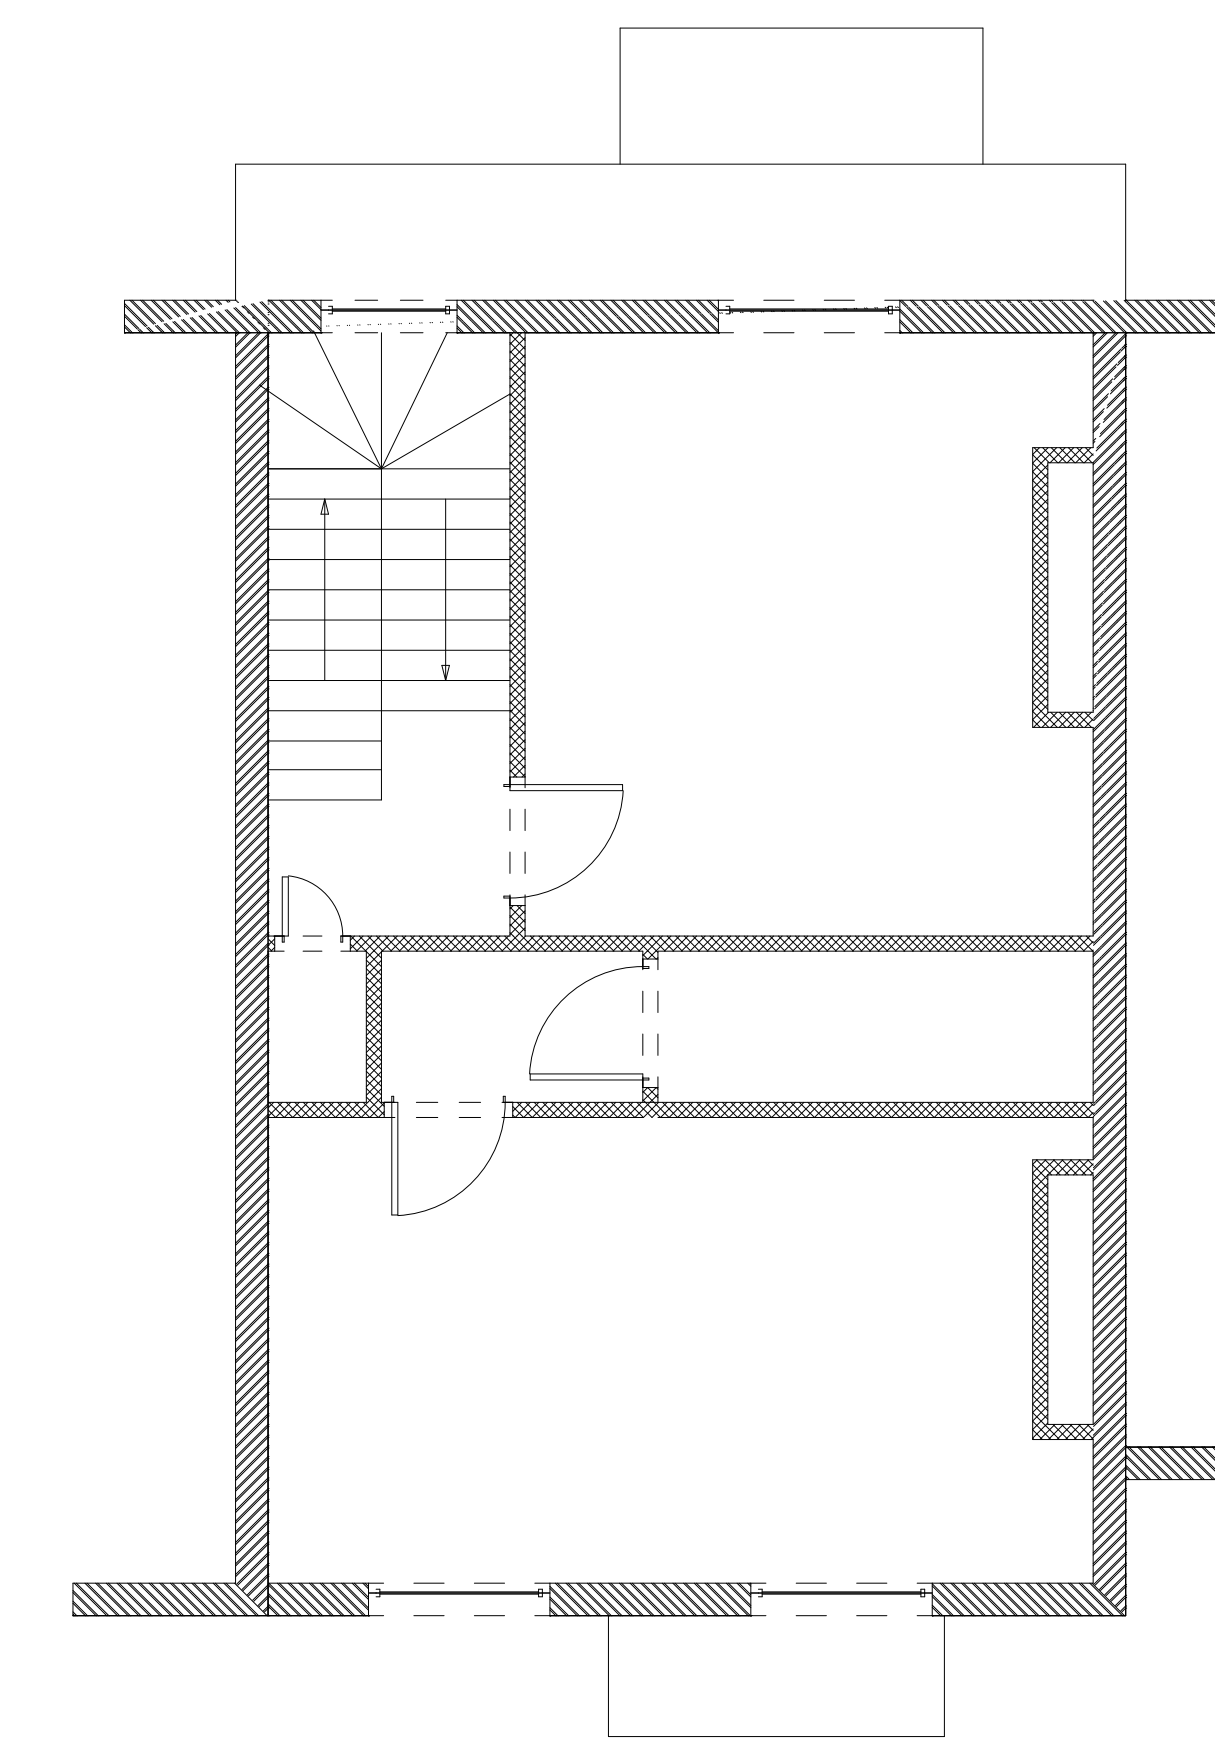

Second floor - Existing



Front elevation - Existing

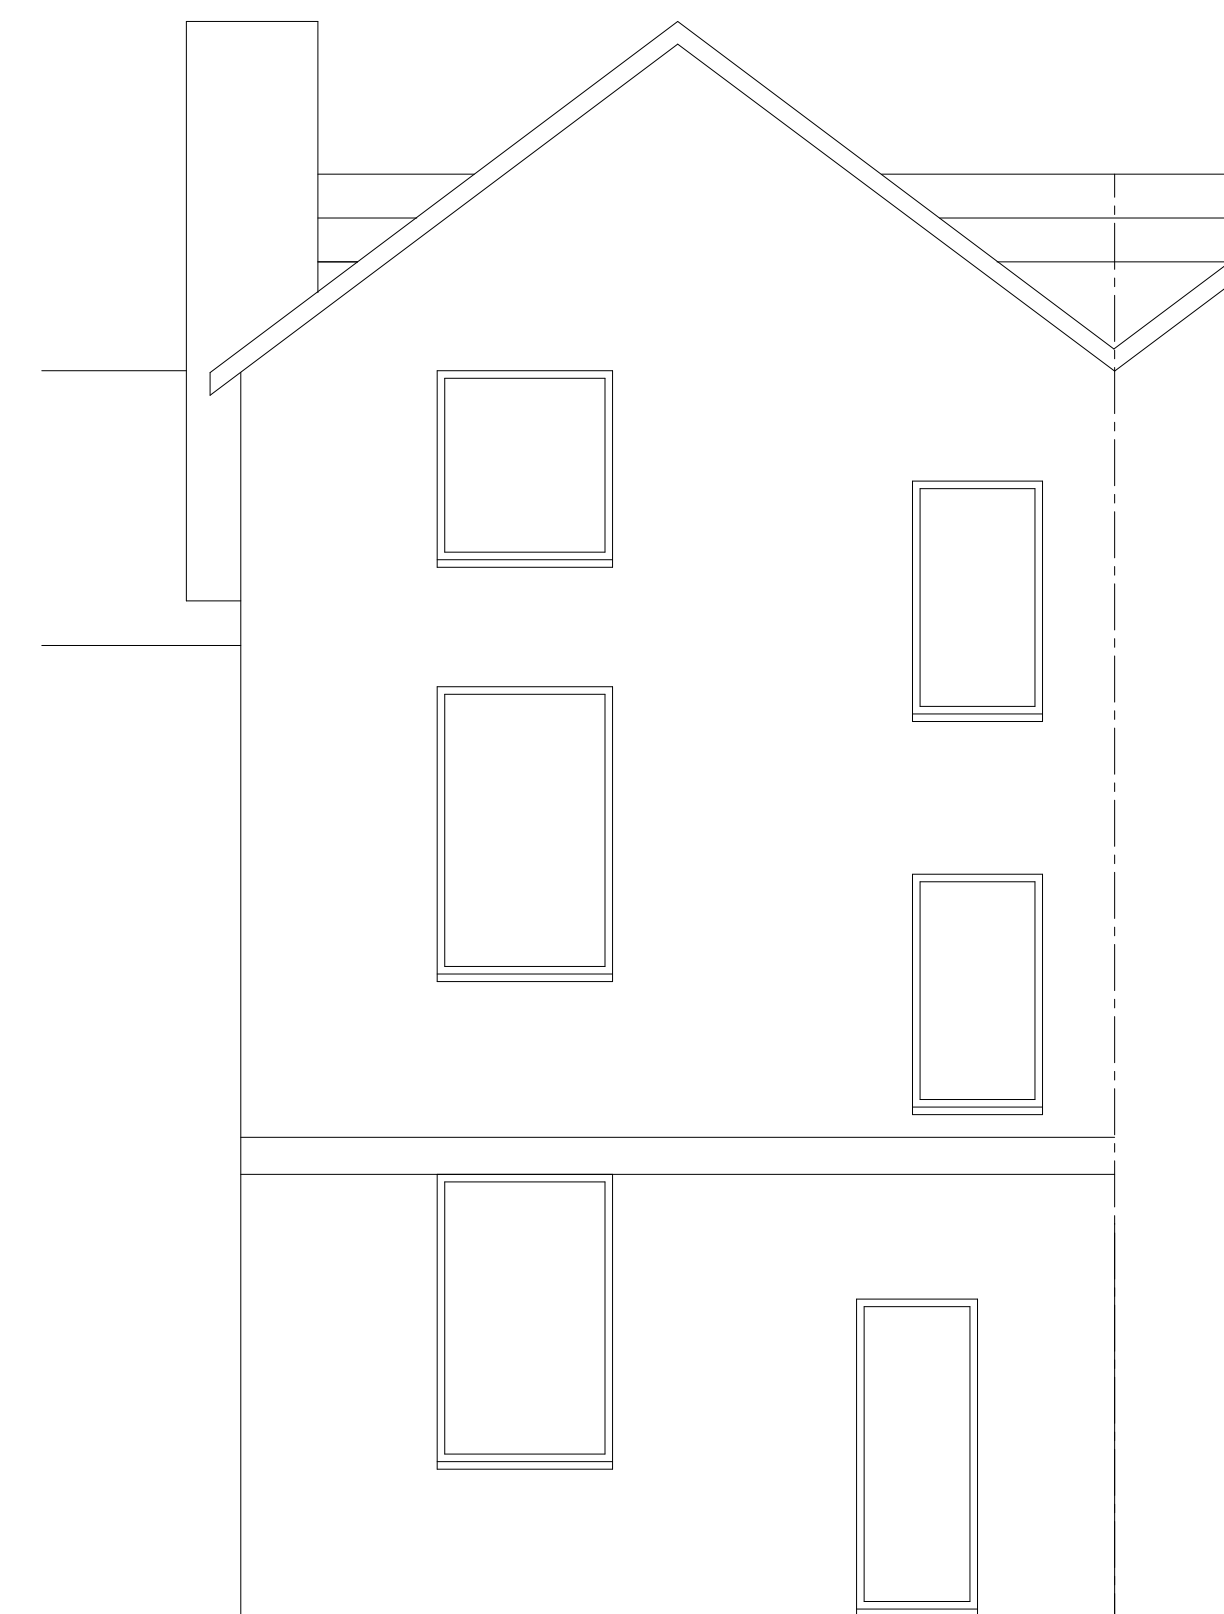

Rear elevation - Existing

Evgueni Tchourakov		97 Thorpe Crescent, Watford, Herts WD19 4LE, 07946480034, all_perfect_co@hptmail.com	
4 Howard Street Reading RG1 7XS	Project 8 bedrooms HMO conversion	Client Mrs Monika Moffatt	07 May 2020
		Drawing Type Scale 1:50	Drawing No. - (HS-001) Existing plans
		Page Size - A0	Drawn by Name

A horizontal number line with arrows at both ends. It is divided into 5 equal segments by 6 tick marks. The number 5000 is written above the 3rd tick mark from the left.