



NOTES
For use in the precise named location only.


Copyright reserved by Pitch, Architects Limited

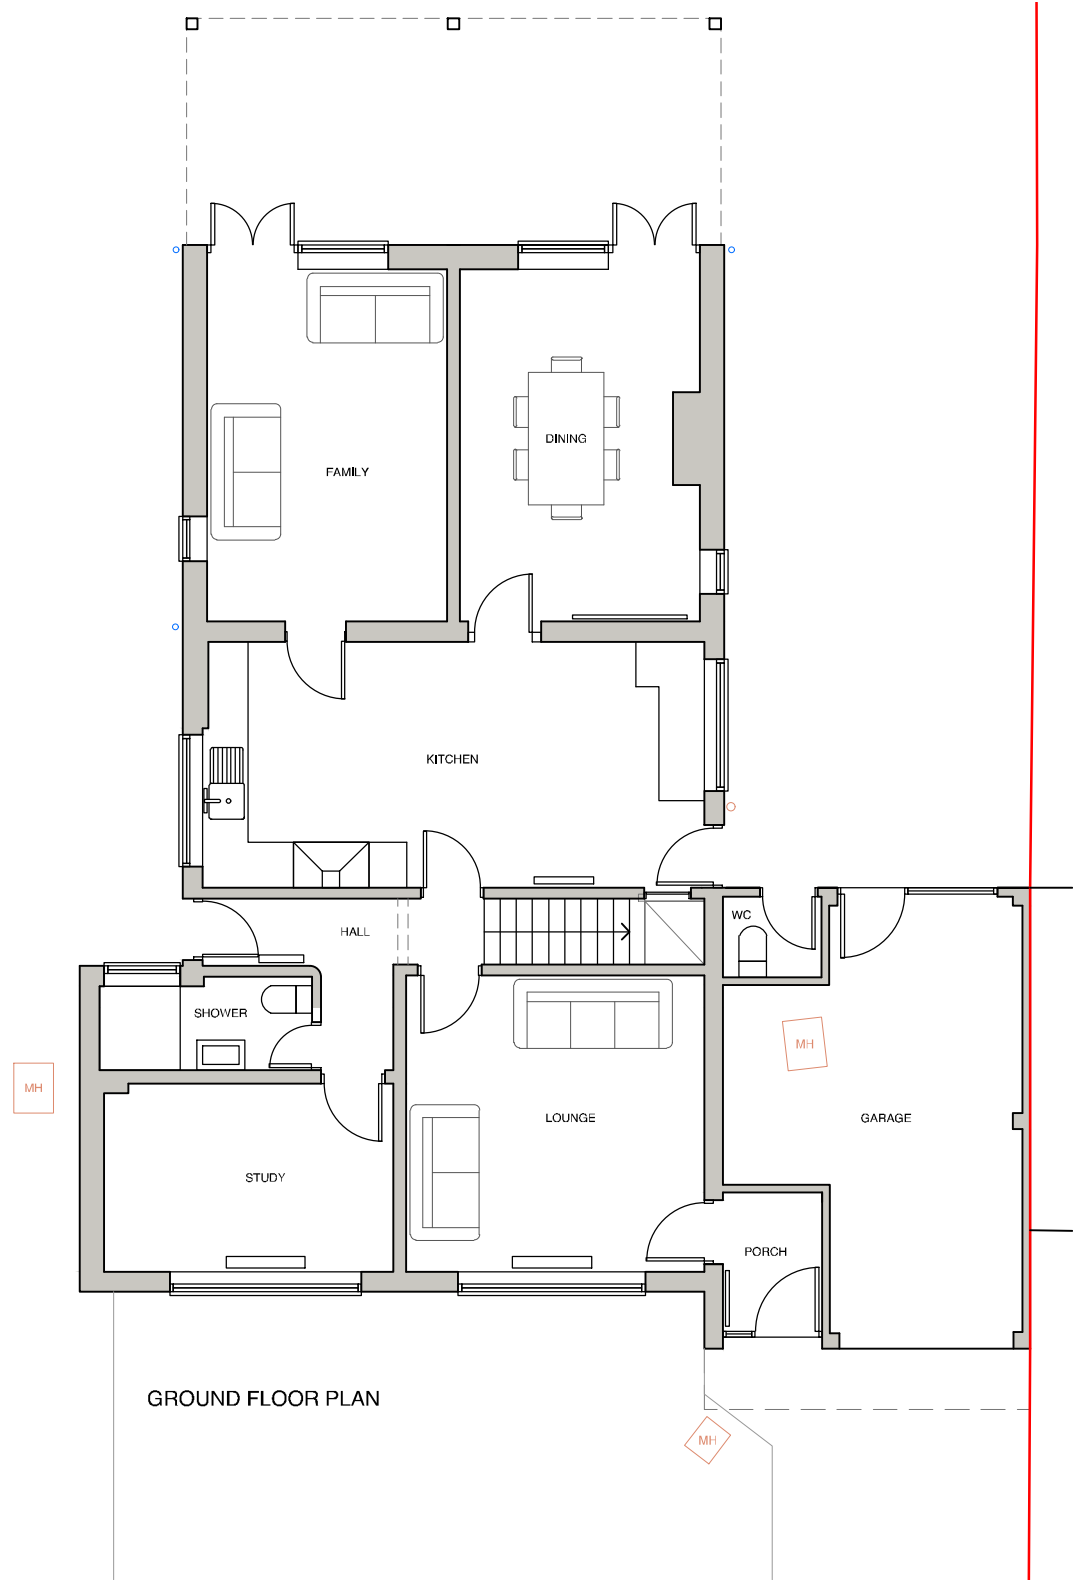

GROUND FLOOR PLAN

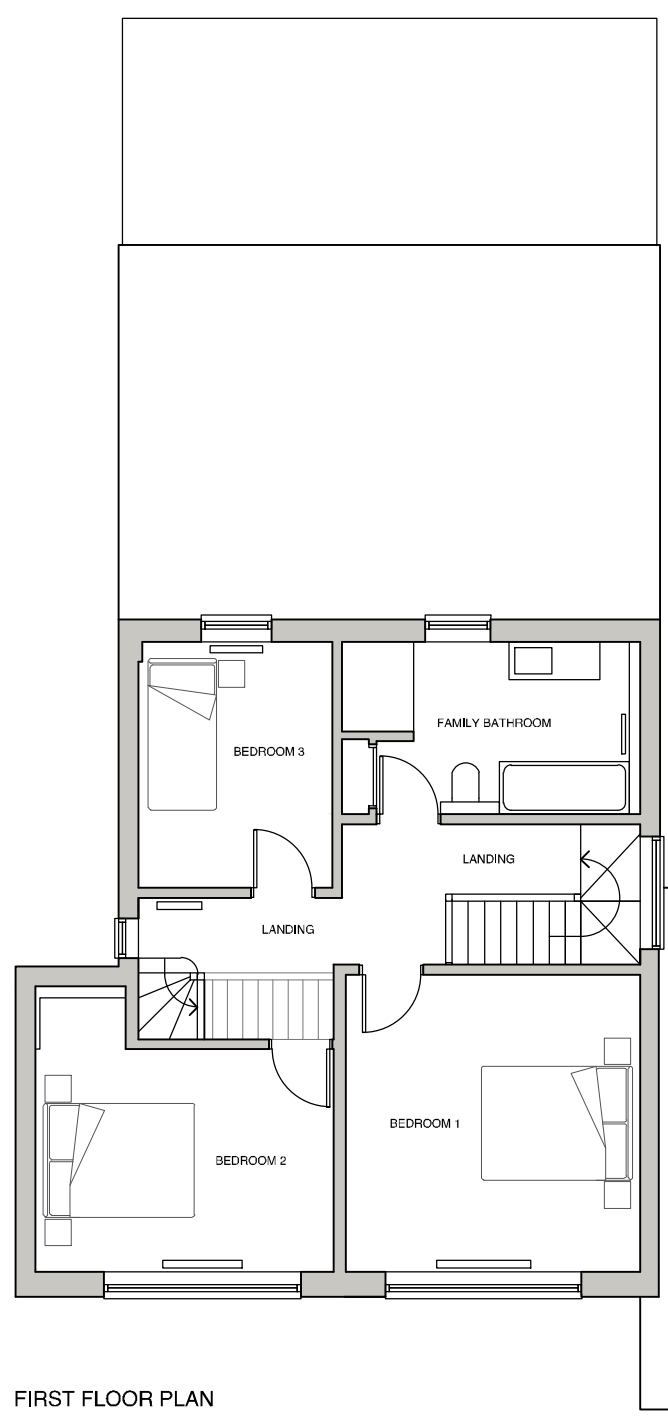

FIRST FLOOR PLAN

 

a. 1 Chiltern Court,
37 St. Peter's Avenue,
Caversham,
Reading,
RG4 7DH

t. 0118 948 4618
e. info@pitcharchitects.co.uk
w. www.pitcharchitects.co.uk

Project Title
**Proposed Alterations
to
9 Victoria Road,
Tilehurst,
RG31 5AA**

Client Name
Mr and Mrs Cannell

Drawing Title Existing Floor Plans		Status Planning	Drawn/checked MC/KM
Drawing Scale 1:100 @ A3	Date Dec '19		

Drawing Ref
19098 - SU - 002

Rev

Rev - Date - Revision -

© Pitch, Architects Limited