


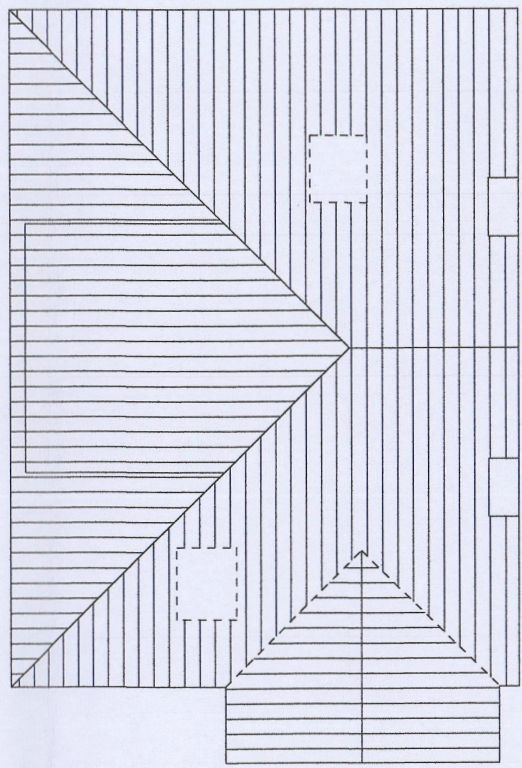
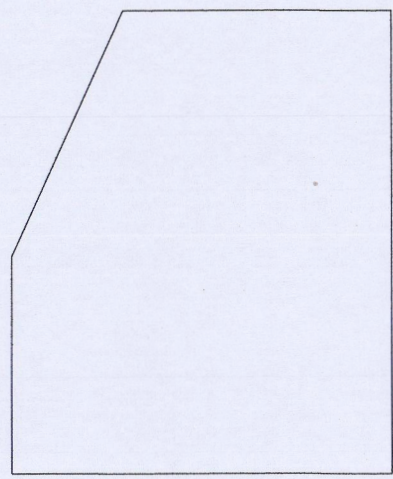


 

ROOF PLAN.

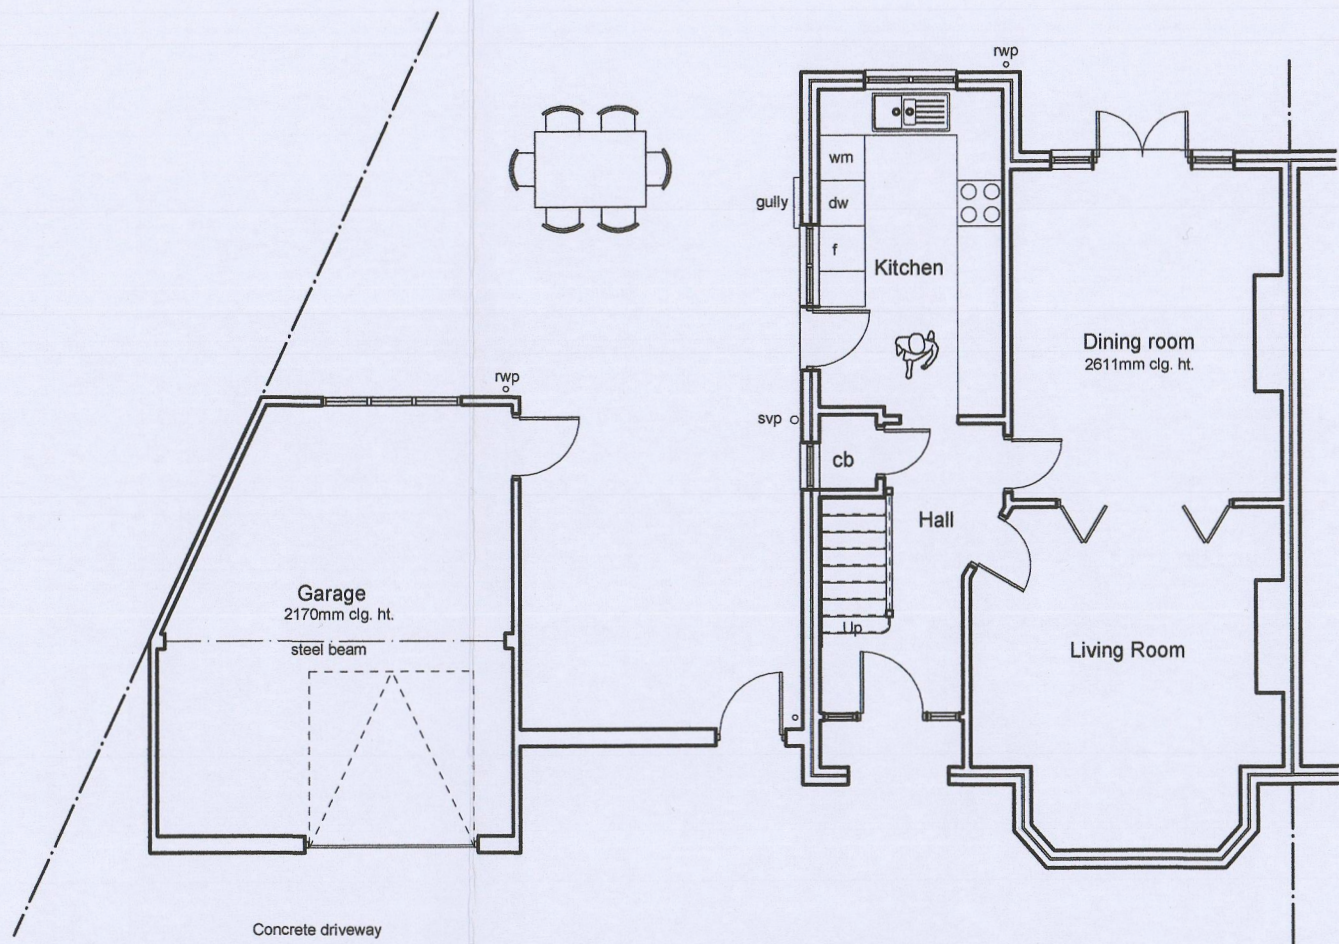


EXISTING GROUND FLOOR LAYOUT.
(Level Site).

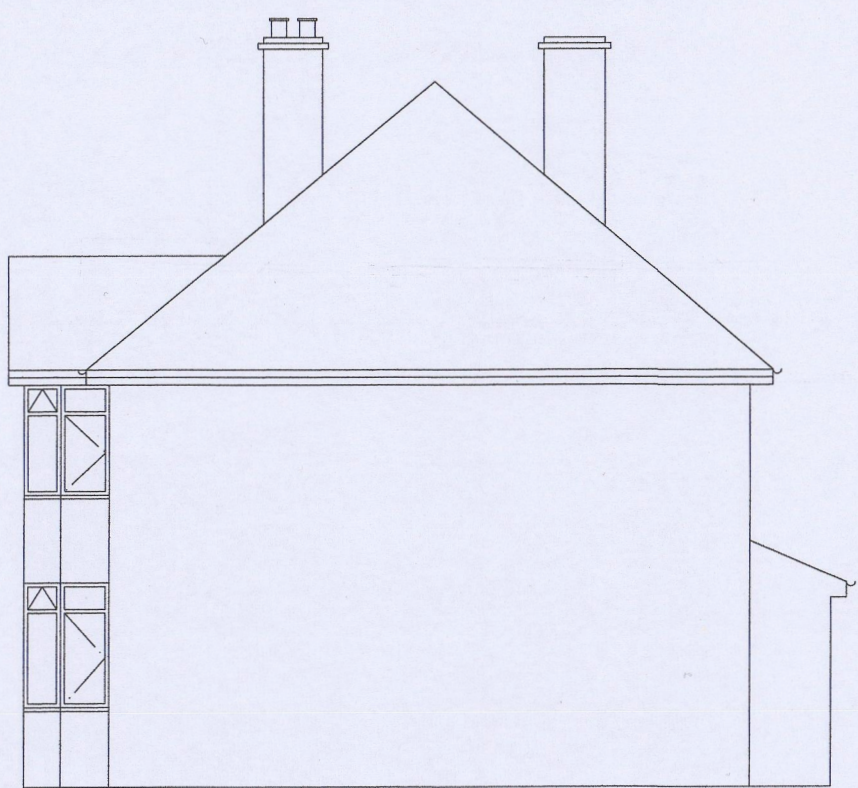

SOUTH WEST ELEVATION.




NORTH EAST ELEVATION.

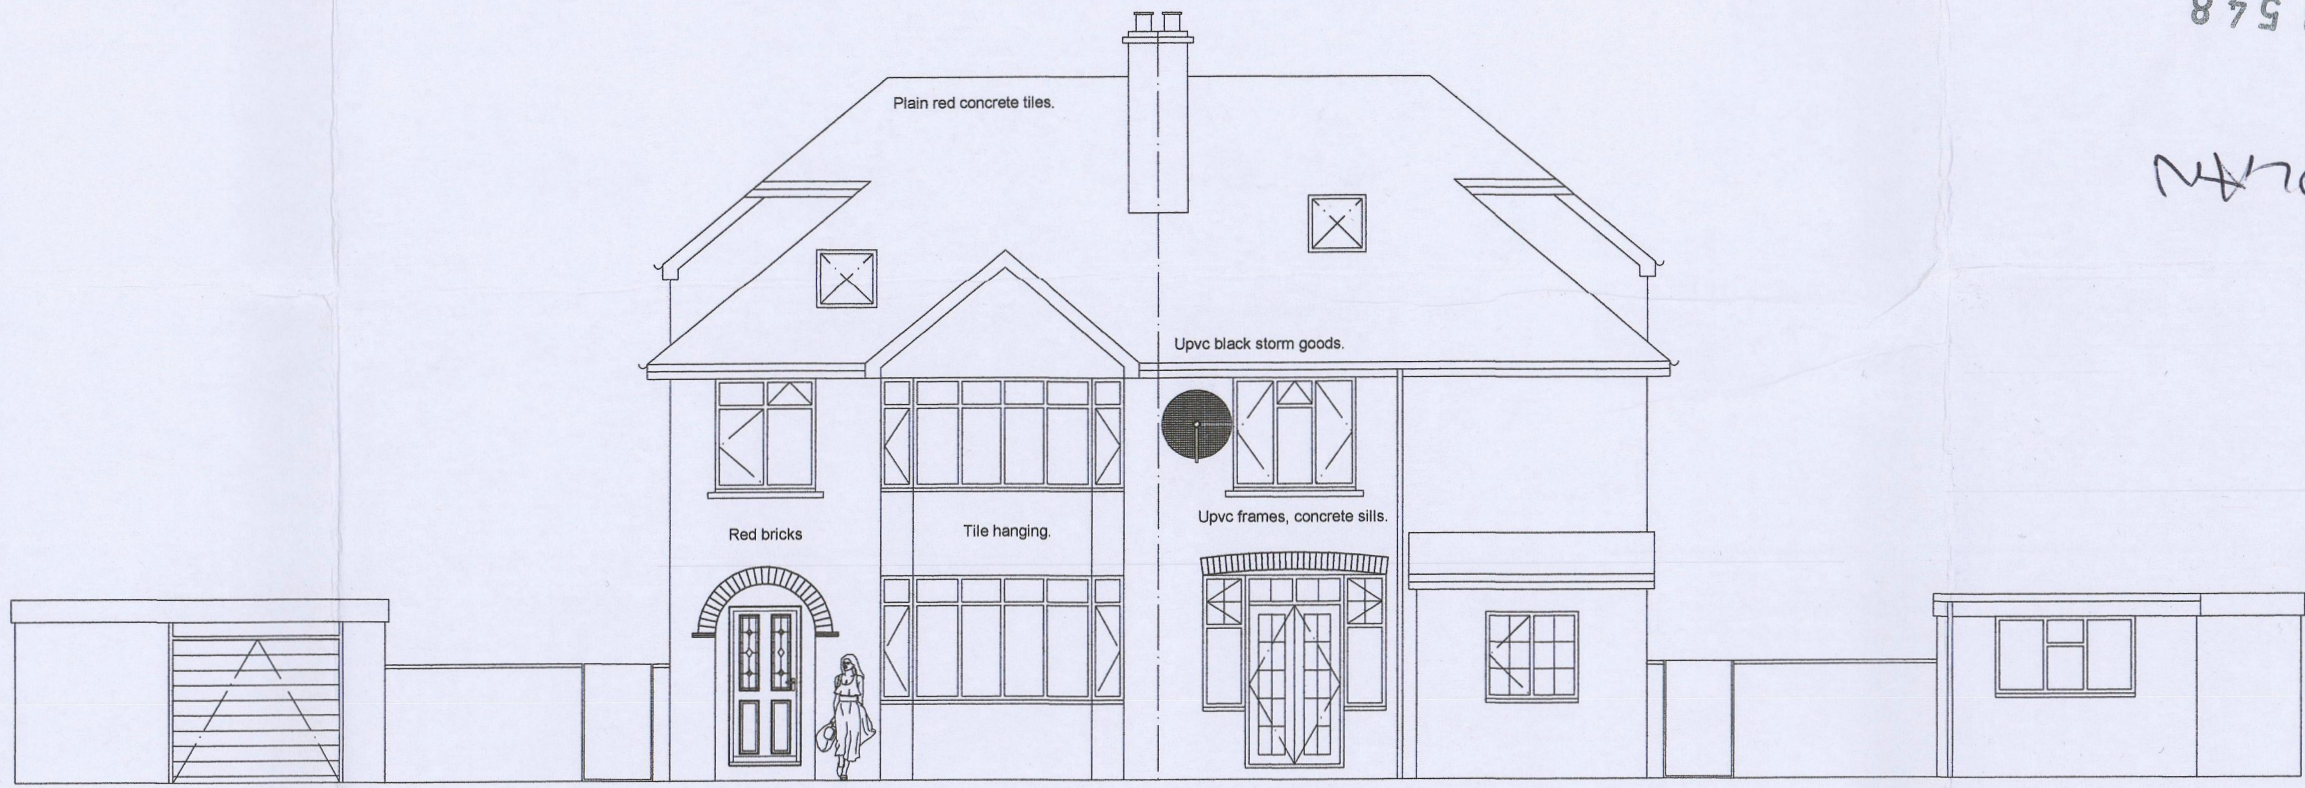


NORTH WEST ELEVATION.

SOUTH EAST ELEVATION.

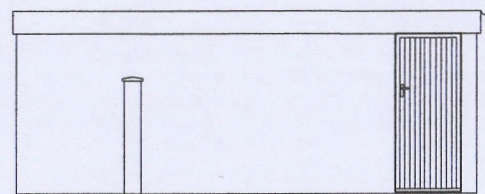

SOUTH WEST ELEVATION.

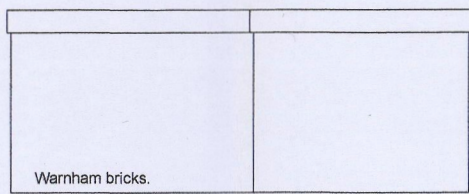

NORTH EAST ELEVATION.

NOTES

Revisions	
A	Date

JOHN WOODS
TechRICS
Associate of the Chartered Institute of Building
Building Consultant

Plan Drawing - Bill of Quantities - Estimating
Building Supervision - Valuations for Groundwork
and Civil Engineering

HEATH COPSE, WOLVERTON ROAD, BAUGHURST
HANTS. RG26 5JH
TEL: 0118 981 2766 FAX: 0118 981 2766

Client
Juliette Caton.

Job Title
**75, Southcote Lane, Reading,
Berkshire, RG30 3AQ.**

Drawing Title
Existing Survey.

Scale
1:100.

Date **03 07 20.** Drawn By
John Woods.

Dwg No.
07 20 7858.

Rev.