
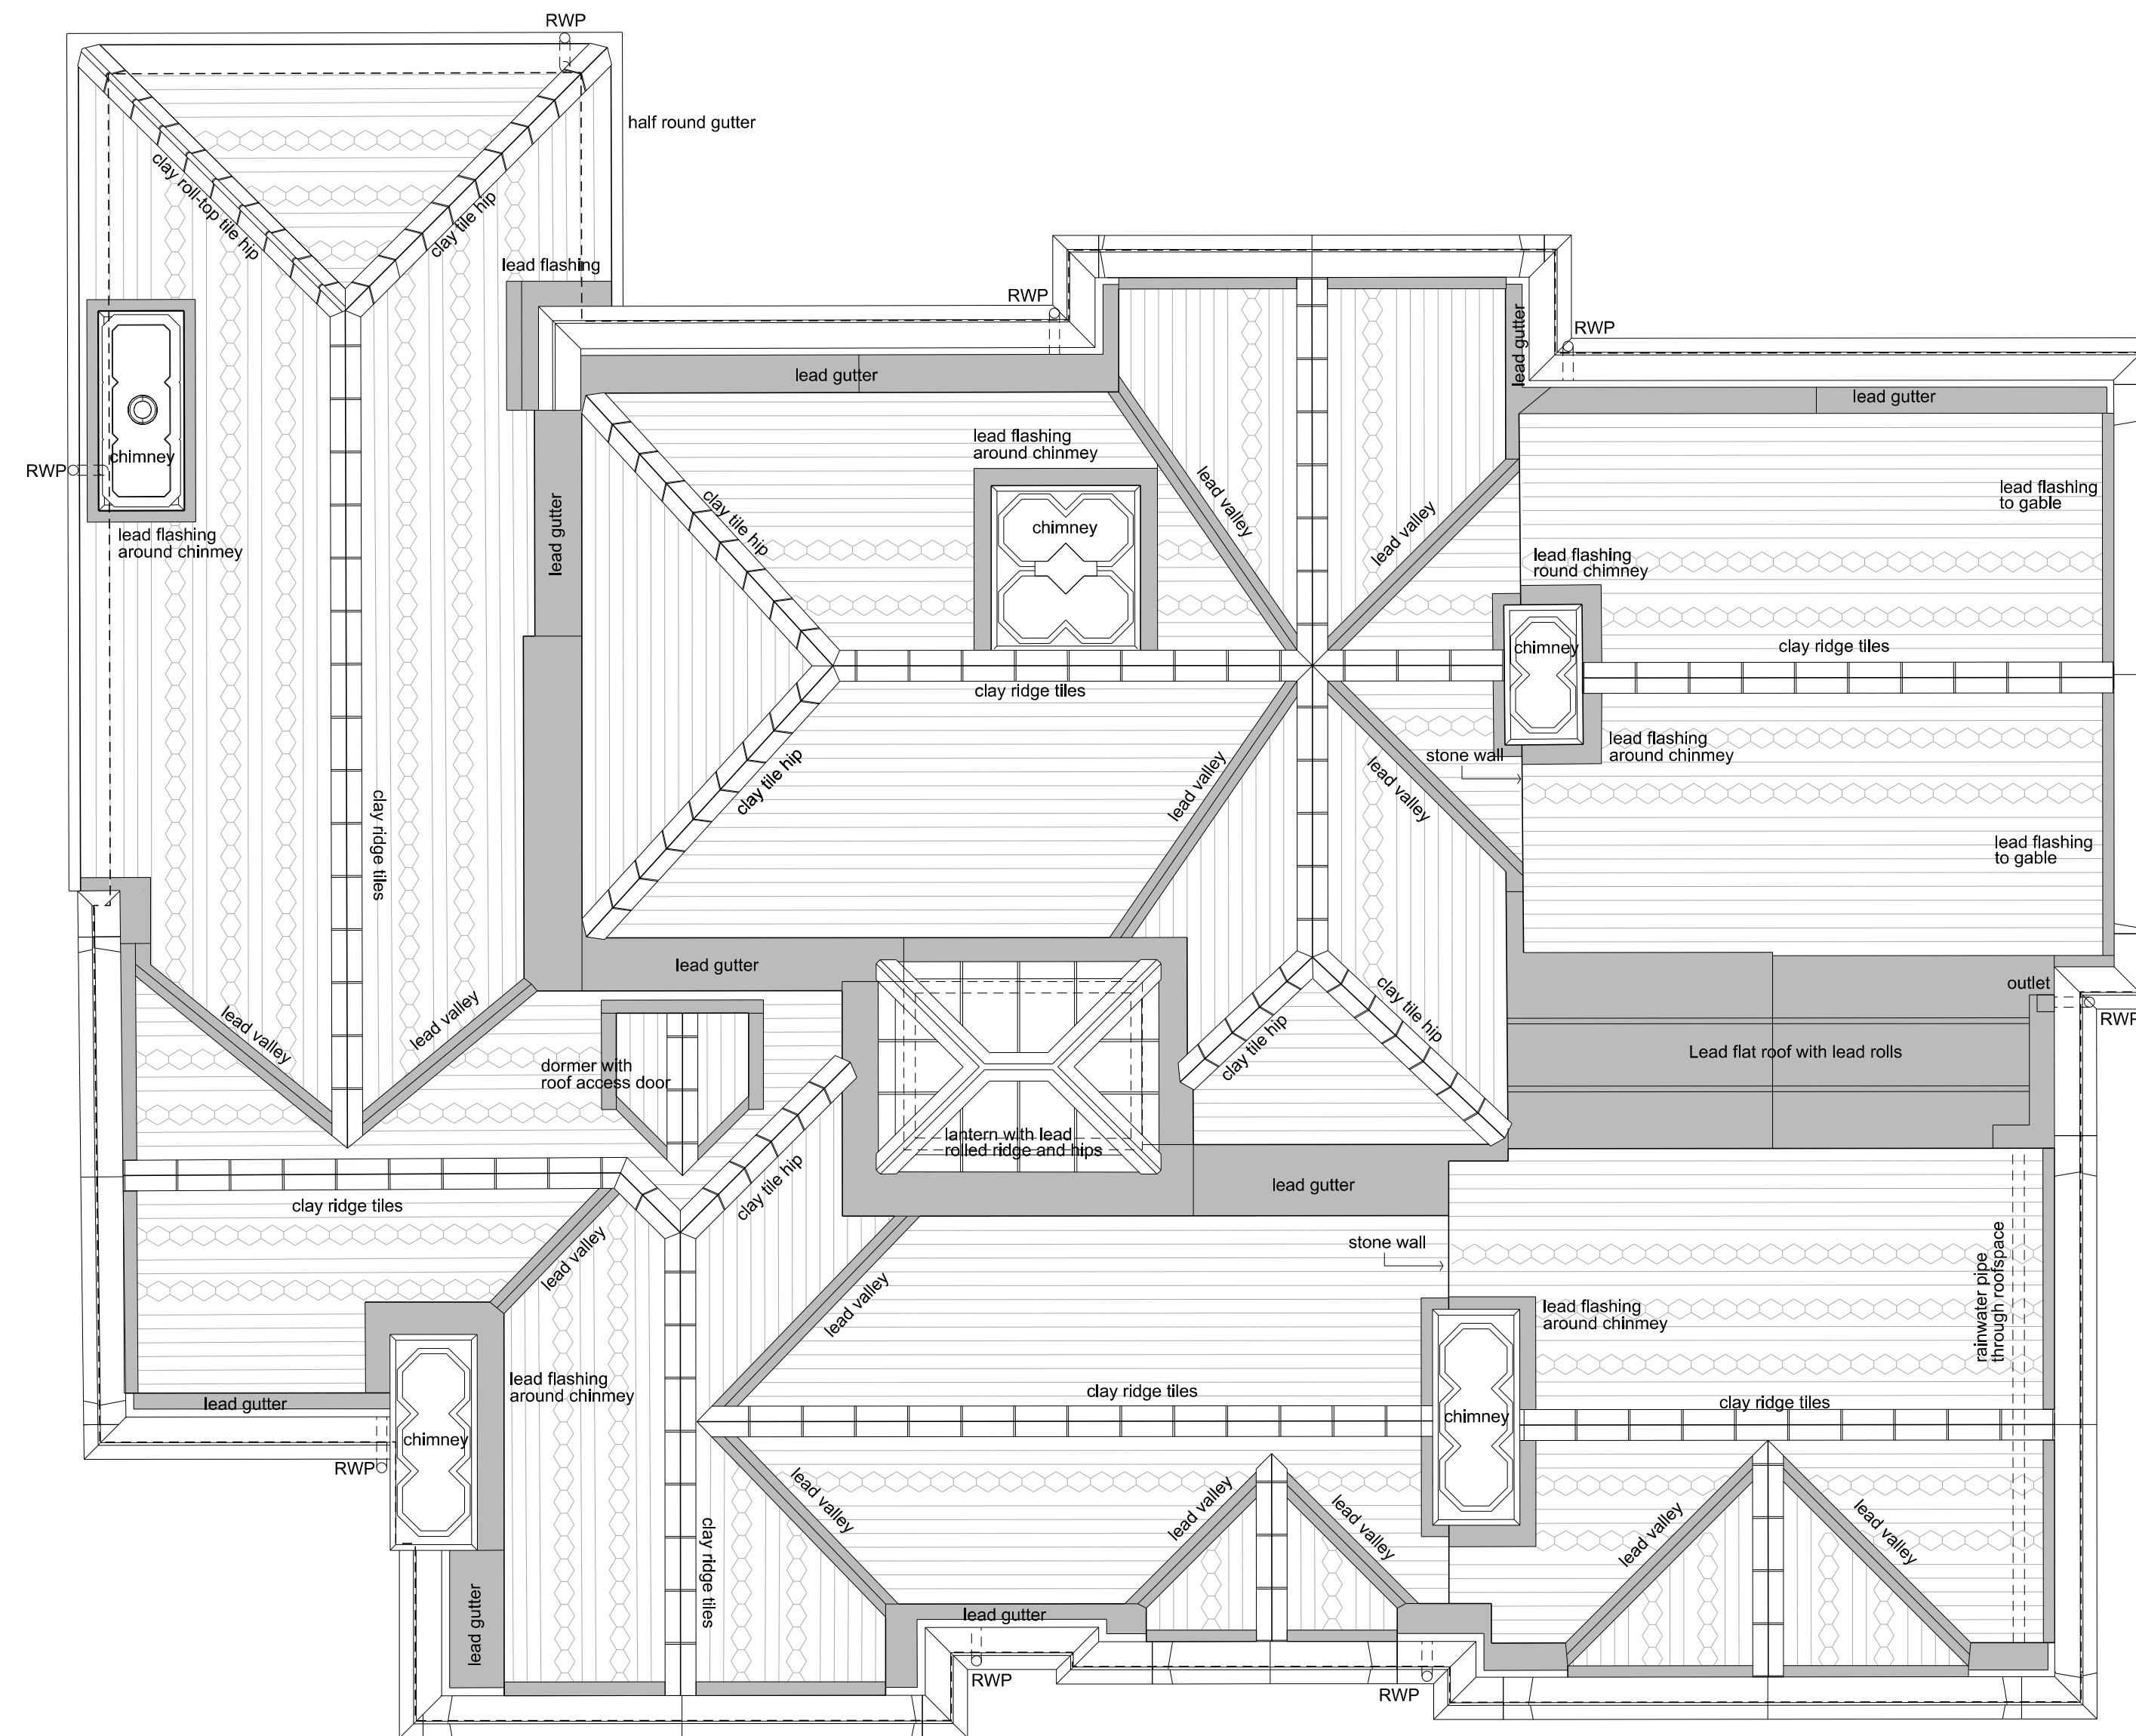


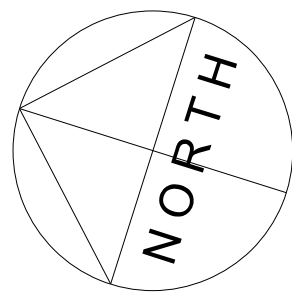

REV	DATE	BY	DESCRIPTION	CHK	APP
DRAWING STATUS:					
 http://www.wsp.com					
CLIENT: ROYAL BERKSHIRE HOSPITAL NHS FOUNDATION TRUST					
PROJECT: Remediation 17 Craven Road Reading					
TITLE: Roof Plan As Existing					
SCALE @ A1: 1:50		CHECKED:		APPROVED:	
PROJECT NUMBER:		DESIGNED: MB	DRAWN: MB	DATE: 26.11.20	
DRAWING NO: 6946 . 112				REV:	