




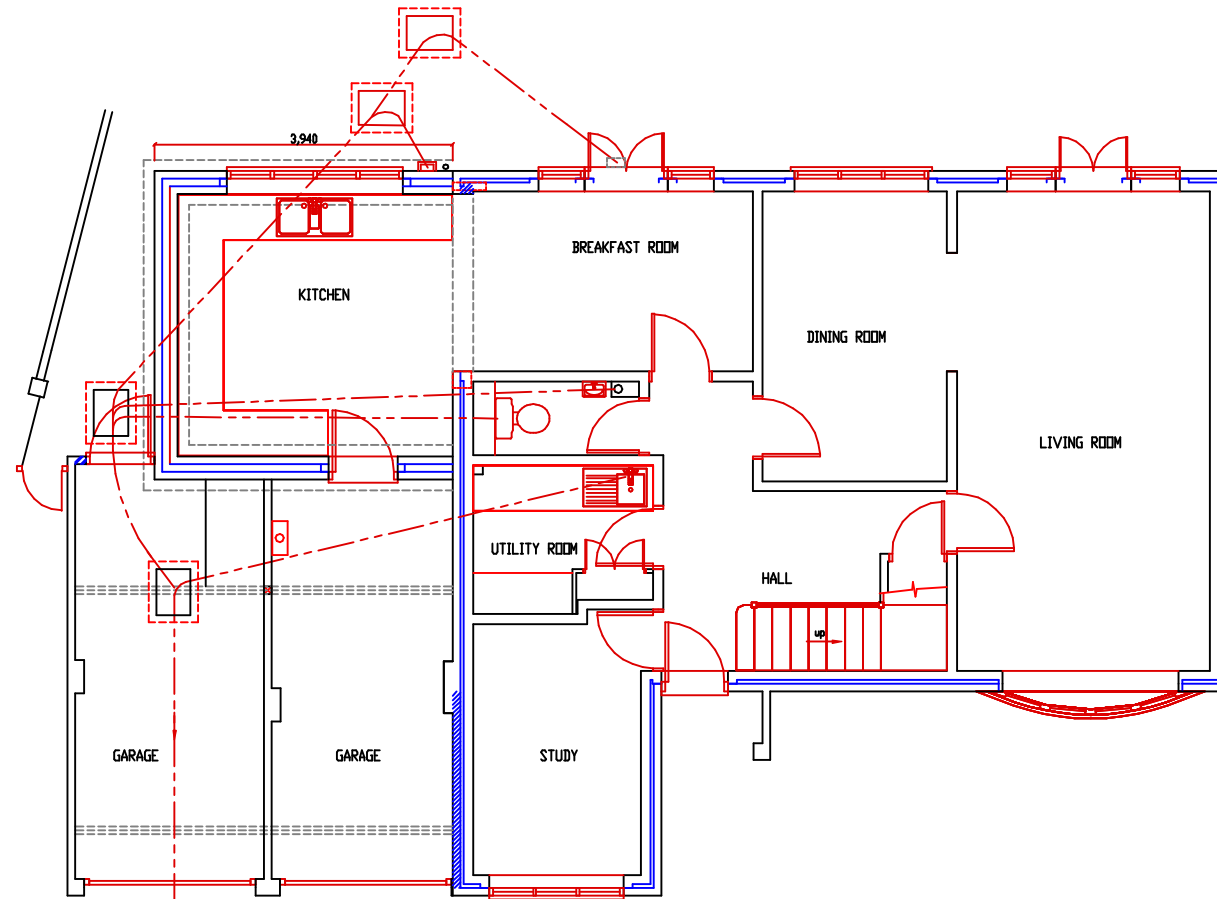


EXISTING GROUND FLOOR LAYOUT
Scale 1 : 100

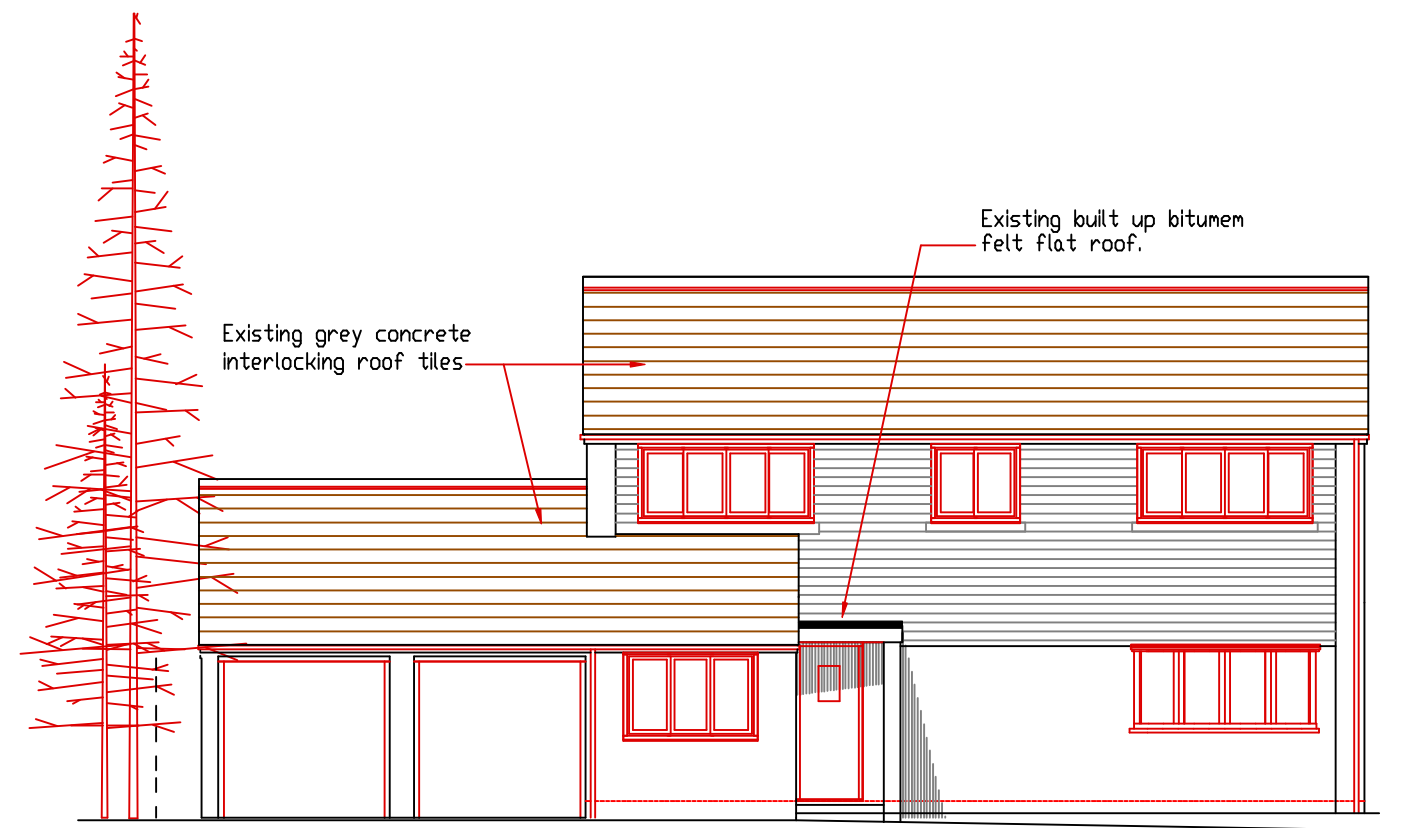

EXISTING WEST ELEVATION
Scale 1 : 100

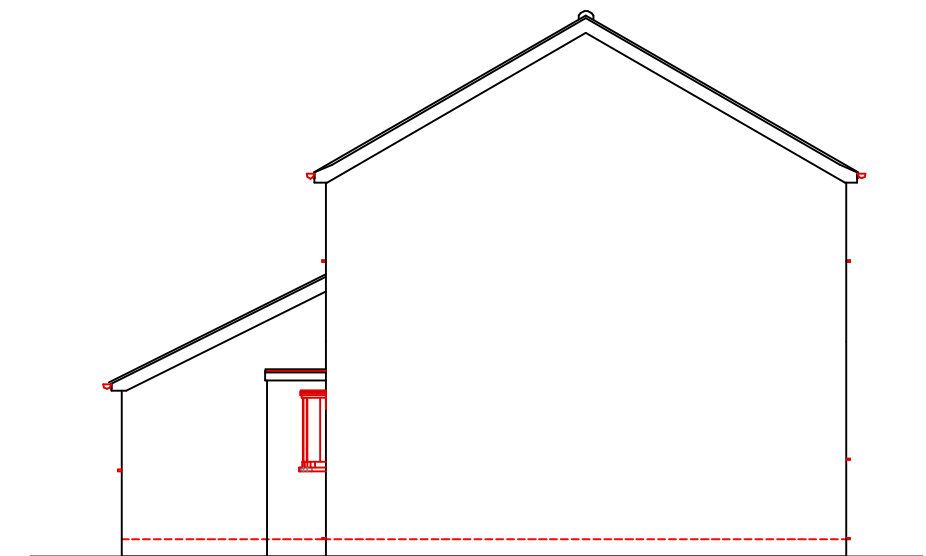

EXISTING SOUTH ELEVATION
Scale 1 : 100

 

General Note:

Any discrepancy found must be reported before proceeding.

All dimensions are to be checked before proceeding with the work.

Drawing to be read in conjunction with Drg No. OAS/20/1802/2-4

OASIS BUILDING & PLANNING APPLICATIONS 20 WANTAGE RD. READING, BERKSHIRE, RG30 2SE Tel: 0118 9573554 / 07717 845681 E-mail : aa.springer@btinternet.com	PROPOSED FRONT PITCHED ROOF PORCH EXTENSION Planning Application	Client Mr & Mrs I McKie 5 Woodlands Grove, Caversham. Reading, RG4 6NB	Scale 1:100,	File Name: 5woodlandsgrvPl20.dwg
			Date February 2020	Drawn by OASpringer
			Drawing No. OAS/20/1802/1	Rev. 0