




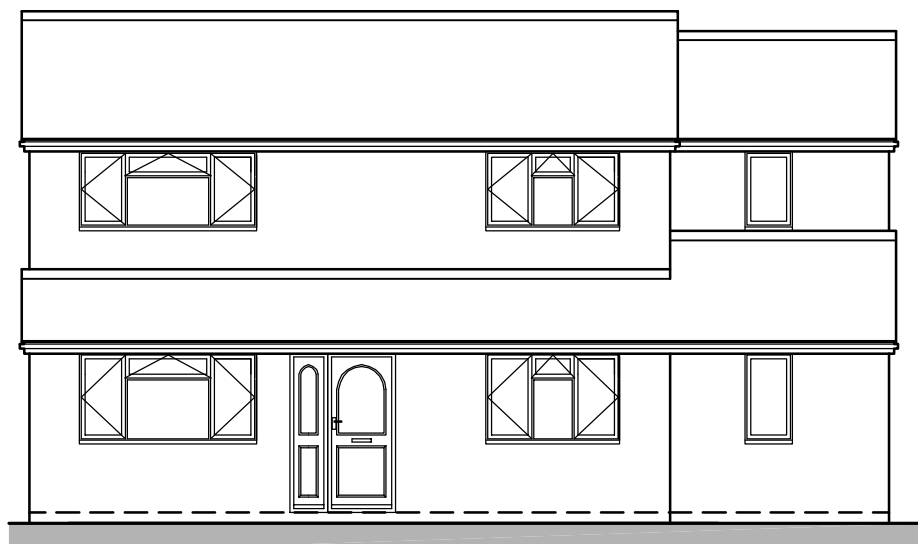


0 1 2 3 Metres
SCALE BAR @ 1-100
Existing Front Elevation

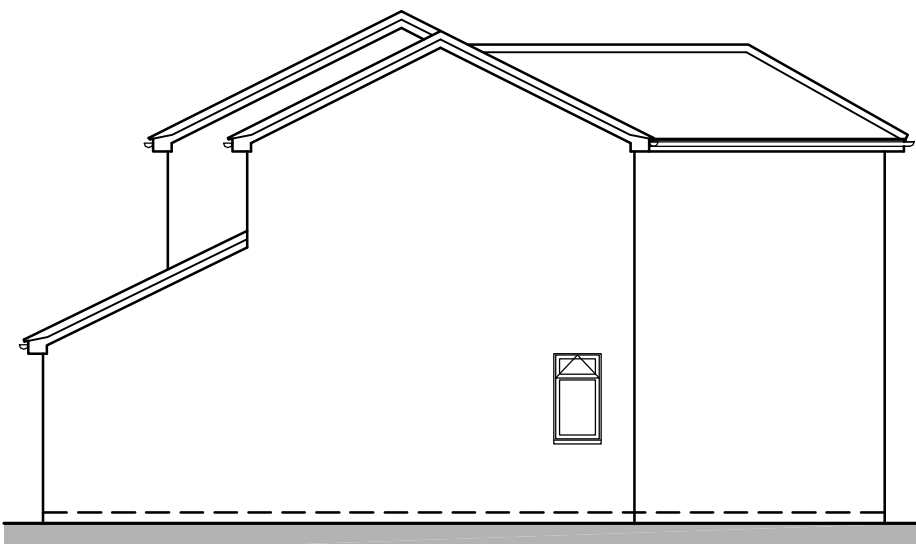


0 1 2 3 Metres
SCALE BAR @ 1-100
Existing Side Elevation

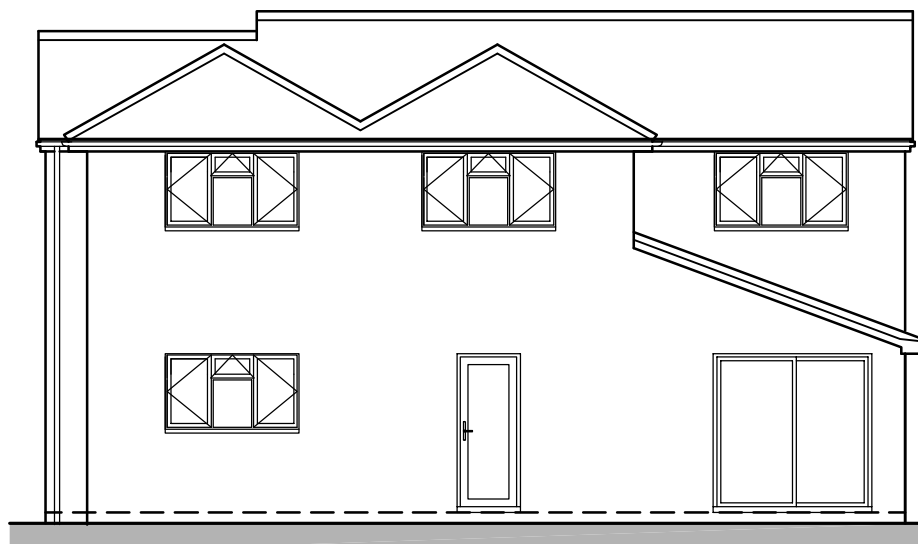

0 1 2 3 Metres
SCALE BAR @ 1-100
Existing Rear Elevation

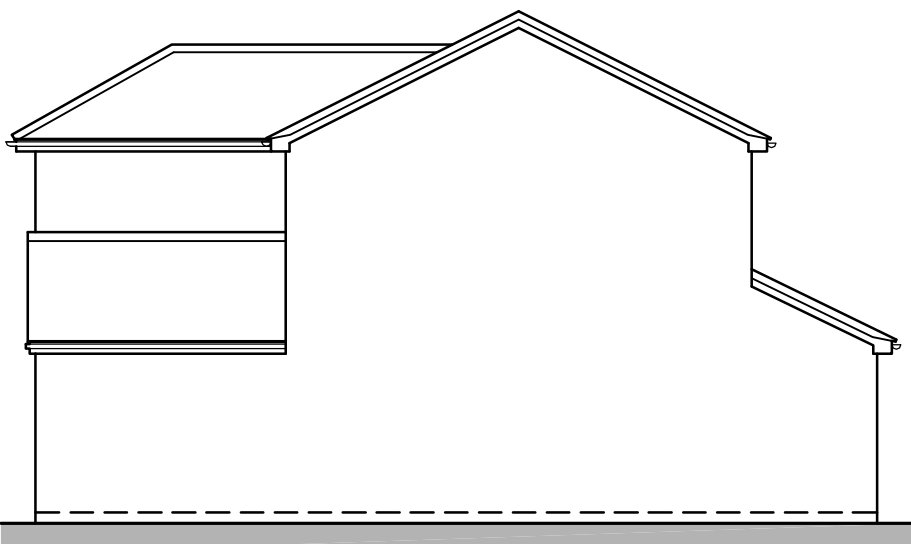

0 1 2 3 Metres
SCALE BAR @ 1-100
Existing Side Elevation

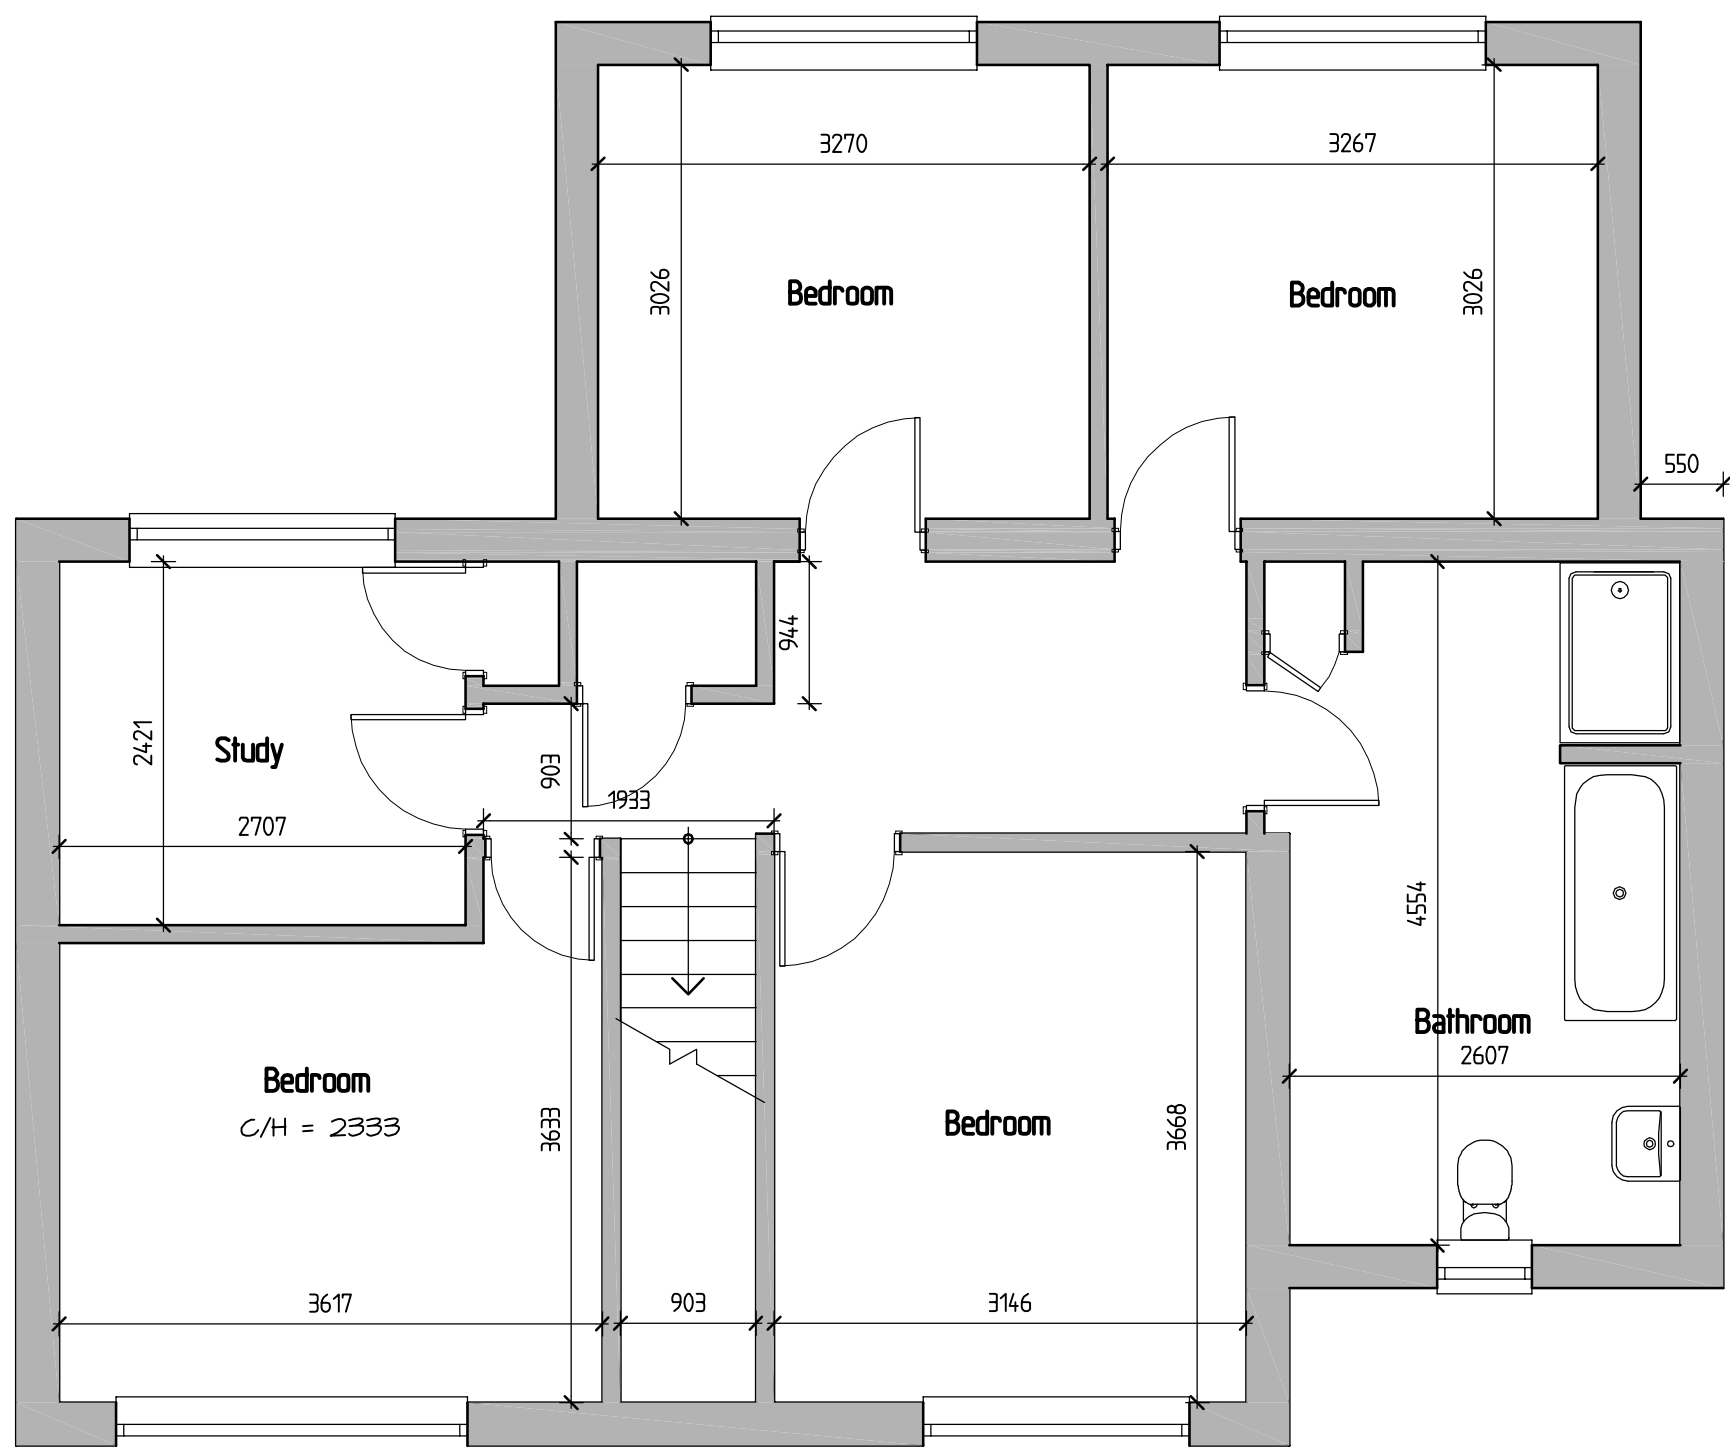

0 1 2 3 Metres
SCALE BAR @ 1-50
Existing First Floor Plan



0 10 20 30 Metres
SCALE BAR @ 1-1250
Site Plan 1-1250



GREG

Farrell

Building & Design Consultant

43 Windover Way,
Tilehurst, Reading,
Berkshire RG30 4RU
Tel & Fax: 0118 941 6249
Mobile: 07967 009862
greg@gregfarrell.co.uk

Planning, Building Regulations & Structural Design

REVISIONS		
Rev.	Description	Date
JOB TITLE		
15A Southcote Lane Reading		
TITLE		
Existing Plans & Elevations		
SCALE	DATE	DRAWING No.
1:50 1:100	February 2020	01