



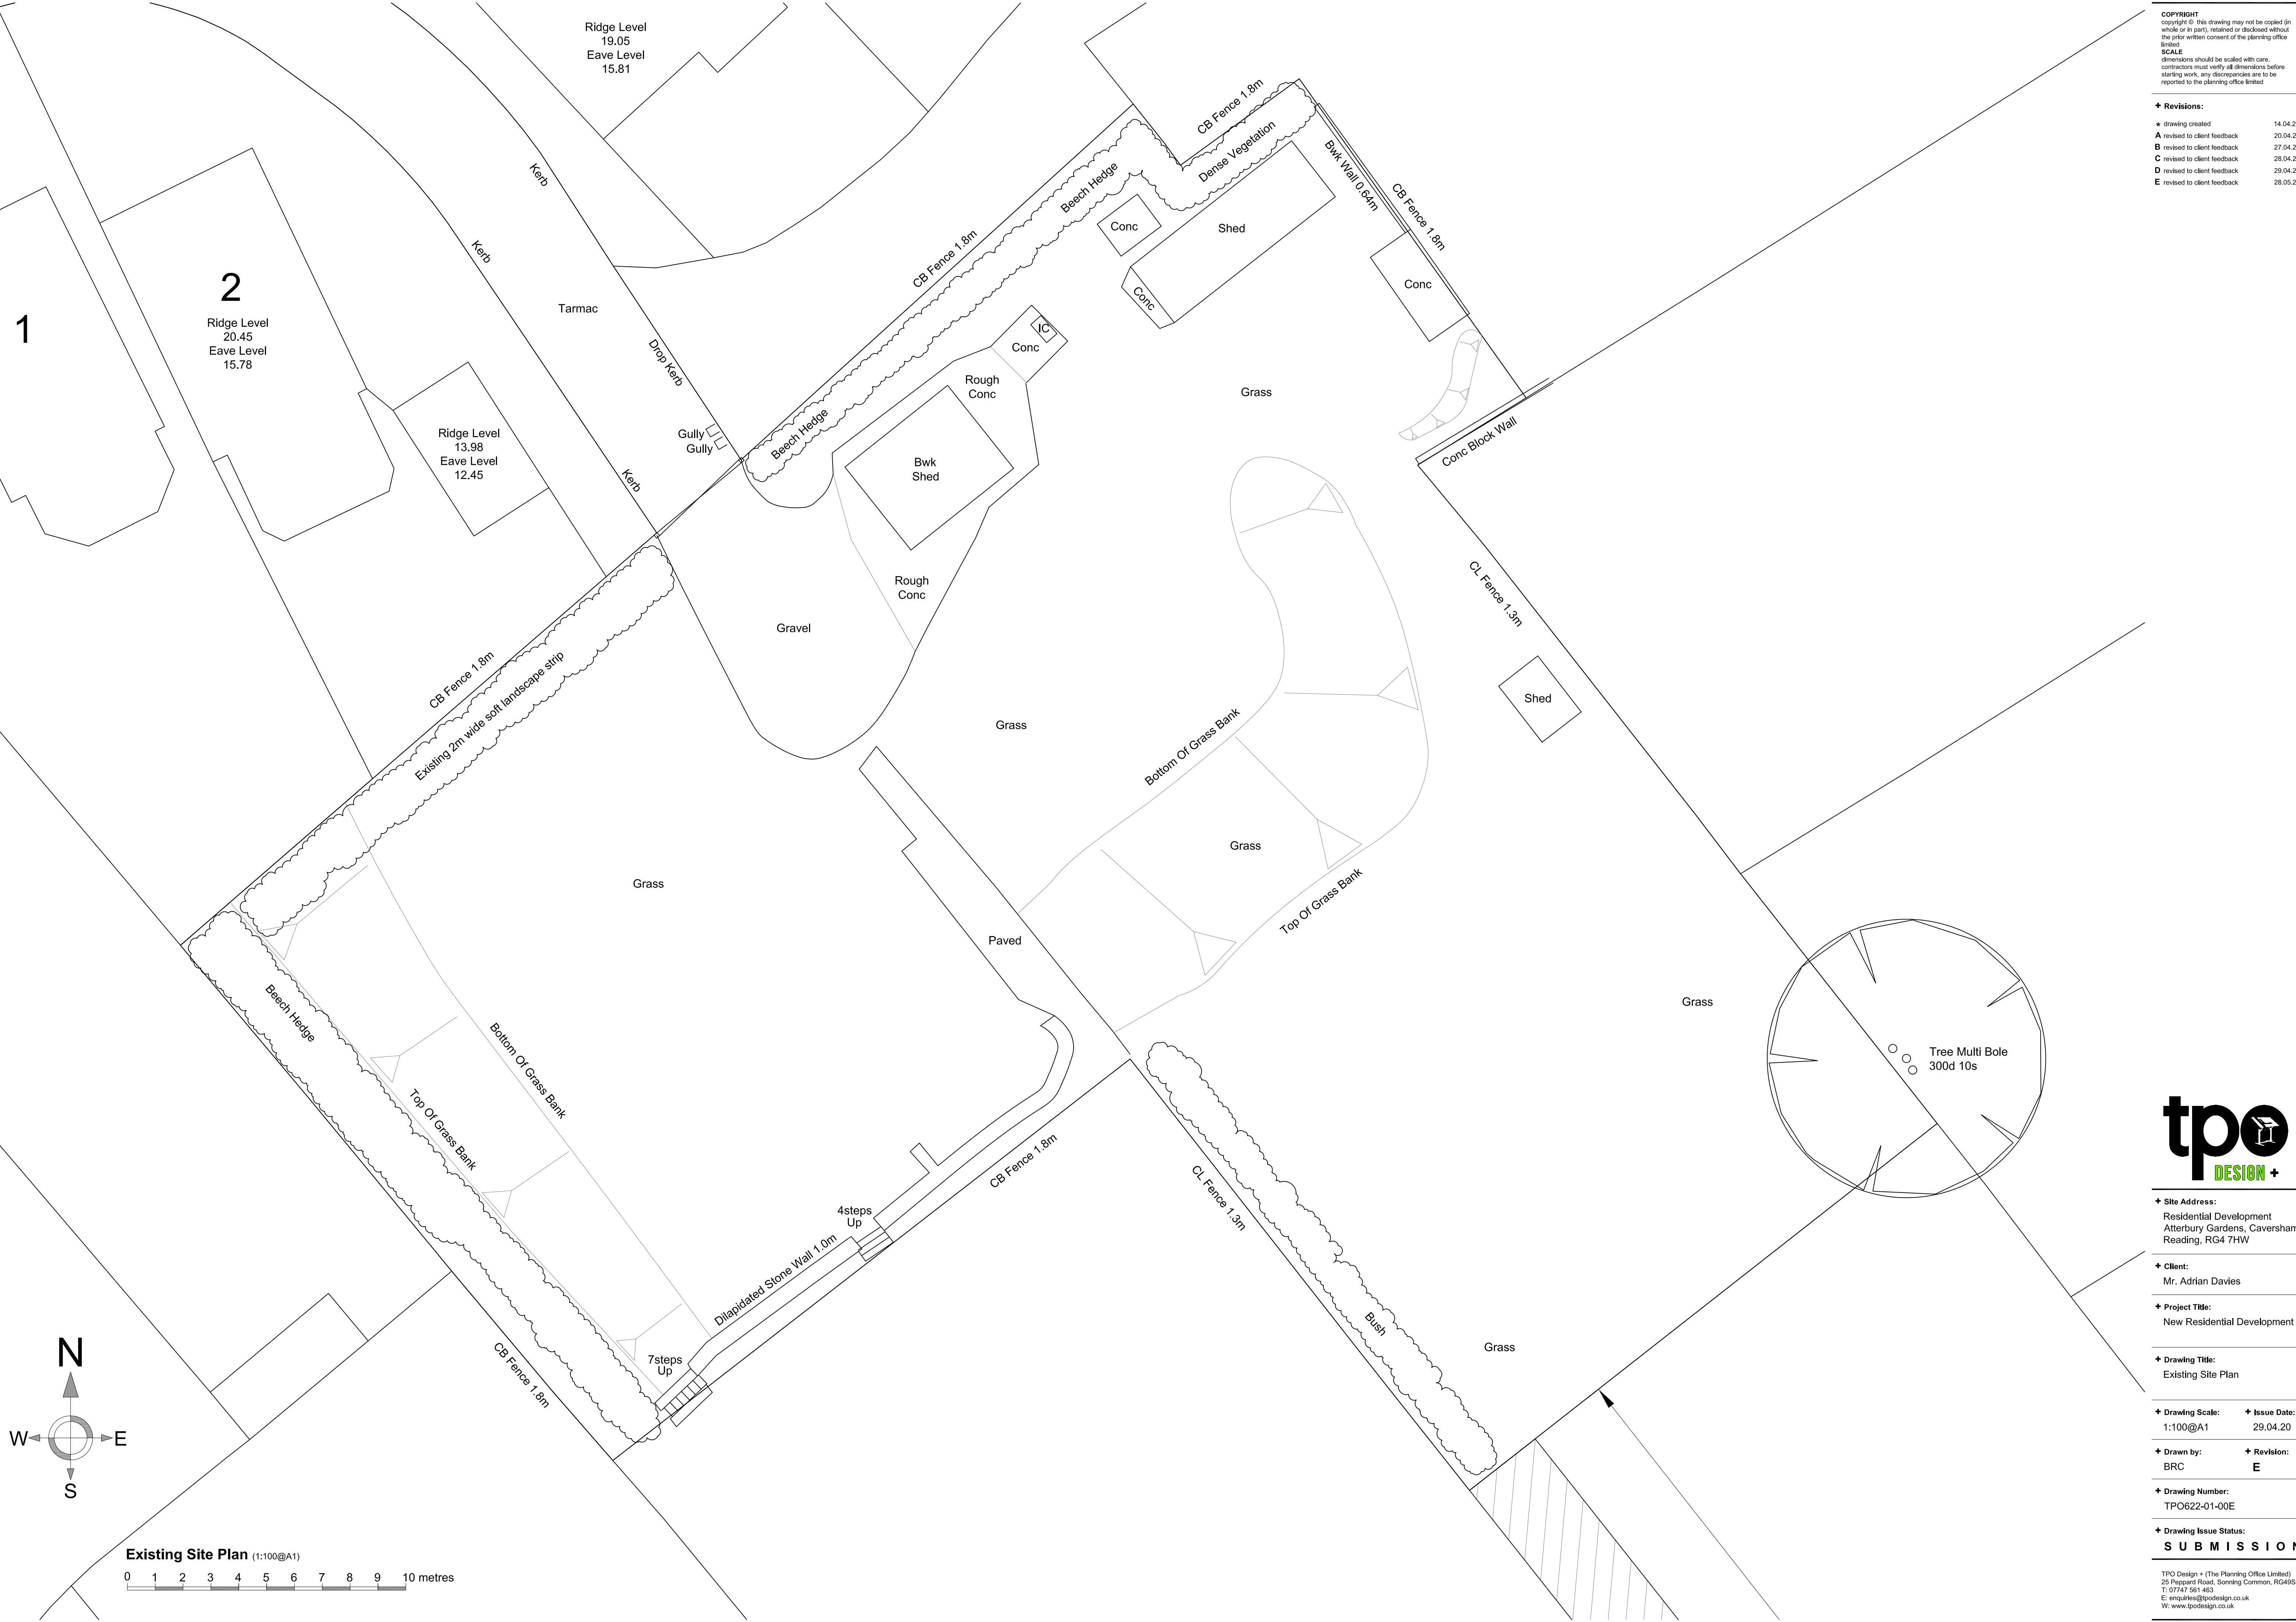

**COPYRIGHT**  
Copyright © this drawing may not be copied (in whole or in part), retained or disclosed without the prior written consent of the planning office limited  
**SCALE**  
dimensions should be scaled with care, contractors must verify all dimensions before starting work, any discrepancies are to be reported to the planning office limited

|                                     |          |
|-------------------------------------|----------|
| ✦ <b>Revisions:</b>                 |          |
| ✦ drawing created                   | 14.04.20 |
| <b>A</b> revised to client feedback | 20.04.20 |
| <b>B</b> revised to client feedback | 27.04.20 |
| <b>C</b> revised to client feedback | 28.04.20 |
| <b>D</b> revised to client feedback | 29.04.20 |
| <b>E</b> revised to client feedback | 28.05.20 |

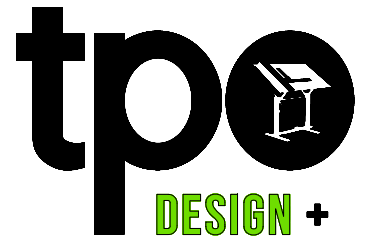

✦ **Site Address:**  
Residential Development  
Atterbury Gardens, Caversham,  
Reading, RG4 7HW

✦ **Client:**  
Mr. Adrian Davies

✦ **Project Title:**  
New Residential Development

✦ **Drawing Title:**  
Existing Site Plan

✦ **Drawing Scale:** 1:100@A1

✦ **Issue Date:** 29.04.20

✦ **Drawn by:** BRC

✦ **Revision:** E

✦ **Drawing Number:**  
TPO622-01-00E

✦ **Drawing Issue Status:**  
**S U B M I S S I O N**

TPO Design + (The Planning Office Limited)  
25 Peppard Road, Sonning Common, RG4 6SS  
T: 07747 561 463  
E: enquiries@tpodesign.co.uk  
W: www.tpodesign.co.uk