


MASTER SITE PLAN 1: 500




© Crown Copyright 2006. All rights reserved. Licence number 100020449

MASTER BLOCK PLAN 1: 200

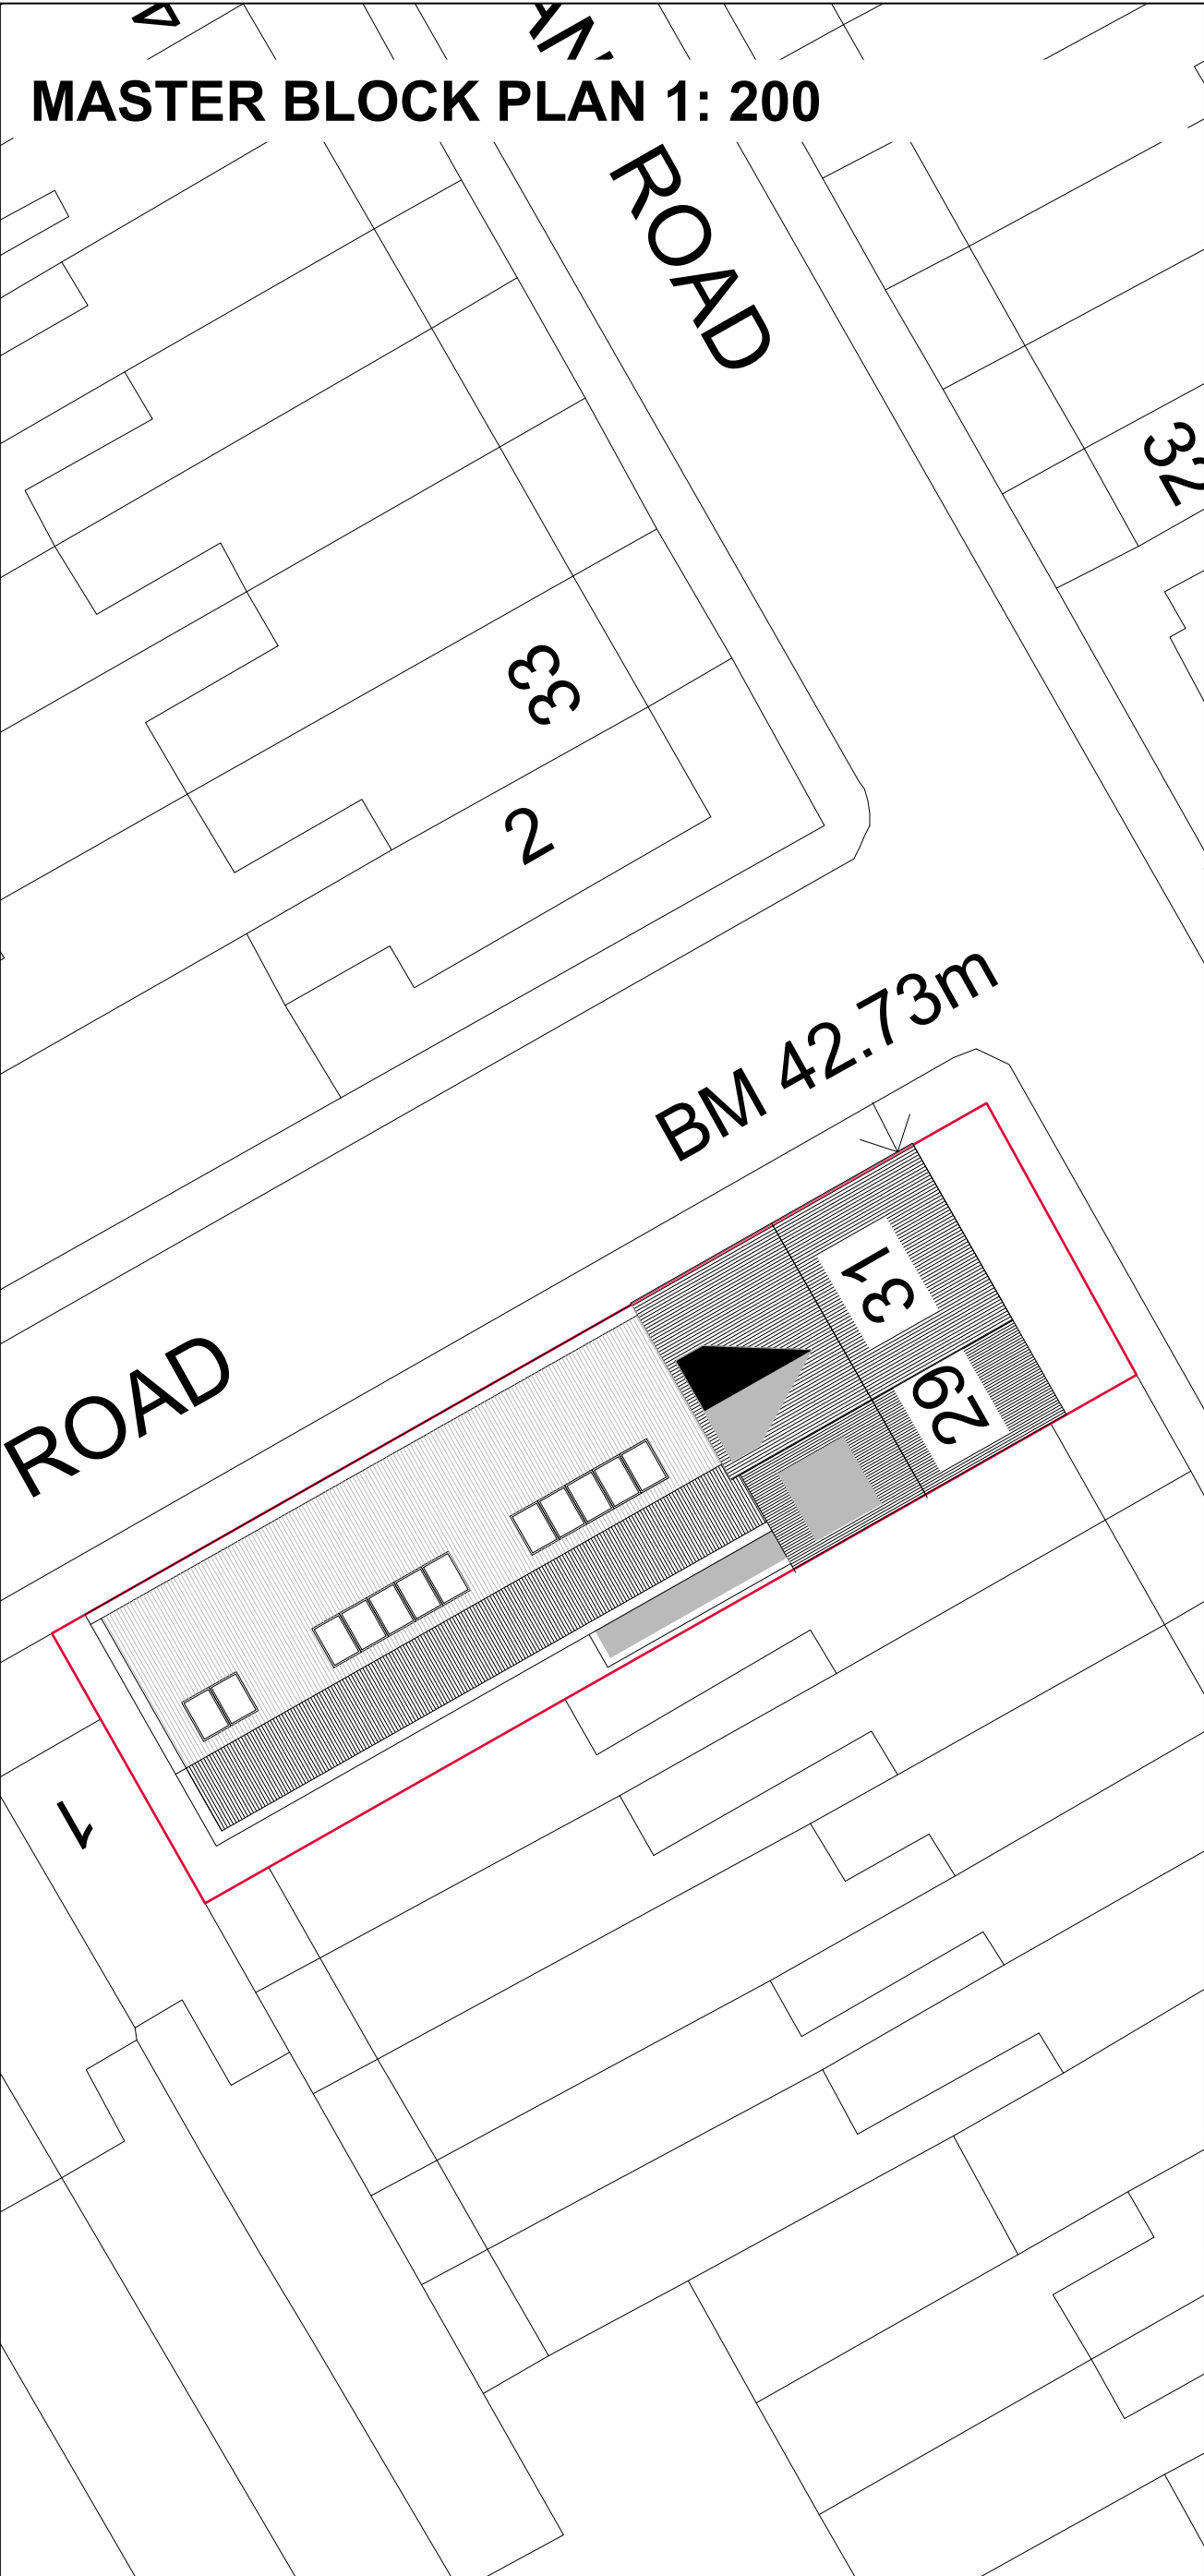

Disclaimer - Use of this Information
UNCONTROLLED INFORMATION
This dwg document is an uncontrolled version issued to enable the recipient to use this information at their own risk. The issuer accepts no liability for any such use. Design development is ongoing and so may affect this dwg uncontrolled information. For controlled information refer to formally issued drawings and documents. USE AT RECIPIENT'S RISK ONLY
It is the duty of the recipients of electronic transmissions to be aware that their system may be corrupted by the opening of any such transmission and that they be satisfied that measures are in place to prevent such an occurrence.
No responsibility or liability whatsoever will be accepted by OC&Q if the recipient's computer system is corrupted by information transmitted from OC&Q computers and/or for any delays or other losses arising out of or caused by transmission.
Viruses: Although we have taken steps to ensure that this e-mail and attachments are free from any virus, we advise that in keeping with good computing practice the recipient should ensure they are actually virus free.
Confidentiality: This information is intended for the named recipients only and may be confidential. If it has come to you in error you must take no action based on the contents, nor must you copy or show them to anyone; please notify OC&Q and highlight the error.
Please note that we work natively in microstation which produces dgn format drawings and we are aware that line styles do not convert correctly between dgn and dwg formats. We therefore cannot guarantee the completeness or accuracy of the information in the issued dwgs files and therefore the issued pdfs should always be used as a reference for the validity and accuracy of this information.
The contents of these drawings have been prepared solely for their use on the JAH Project and no other person or organisation should place reliance upon this information.

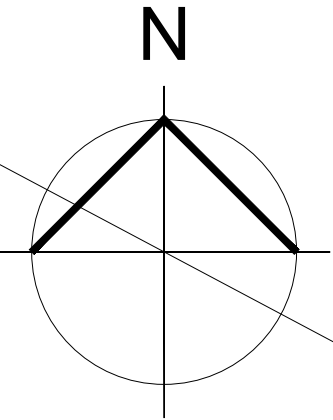

Graphic scale bar showing 0 to 1000mm.

PLANNING
PROPOSED

Work Package	Cost Check	Info/Briefing	Tender	Contract	Construction	Date	Revision	Description	Approved by	Date	Revision	Description	Approved by	Project JAH PROJECT			Sort Code		Drawing Number		Rev.
-						26.02.2017	A	MASTER SITE PLAN 1:500 AND 1:200							Subject MASTER SITE PLAN 1:500 AND 1:200 29 - 31 CUMBERLAND ROAD READING RG1 3LB	JAH	100	A			
														Architects Of Craft and Conquer Design House T: 07599467218 E: info@ofcraftandconquer.com		Date 26.02.2017	Scale	at A2			