
 
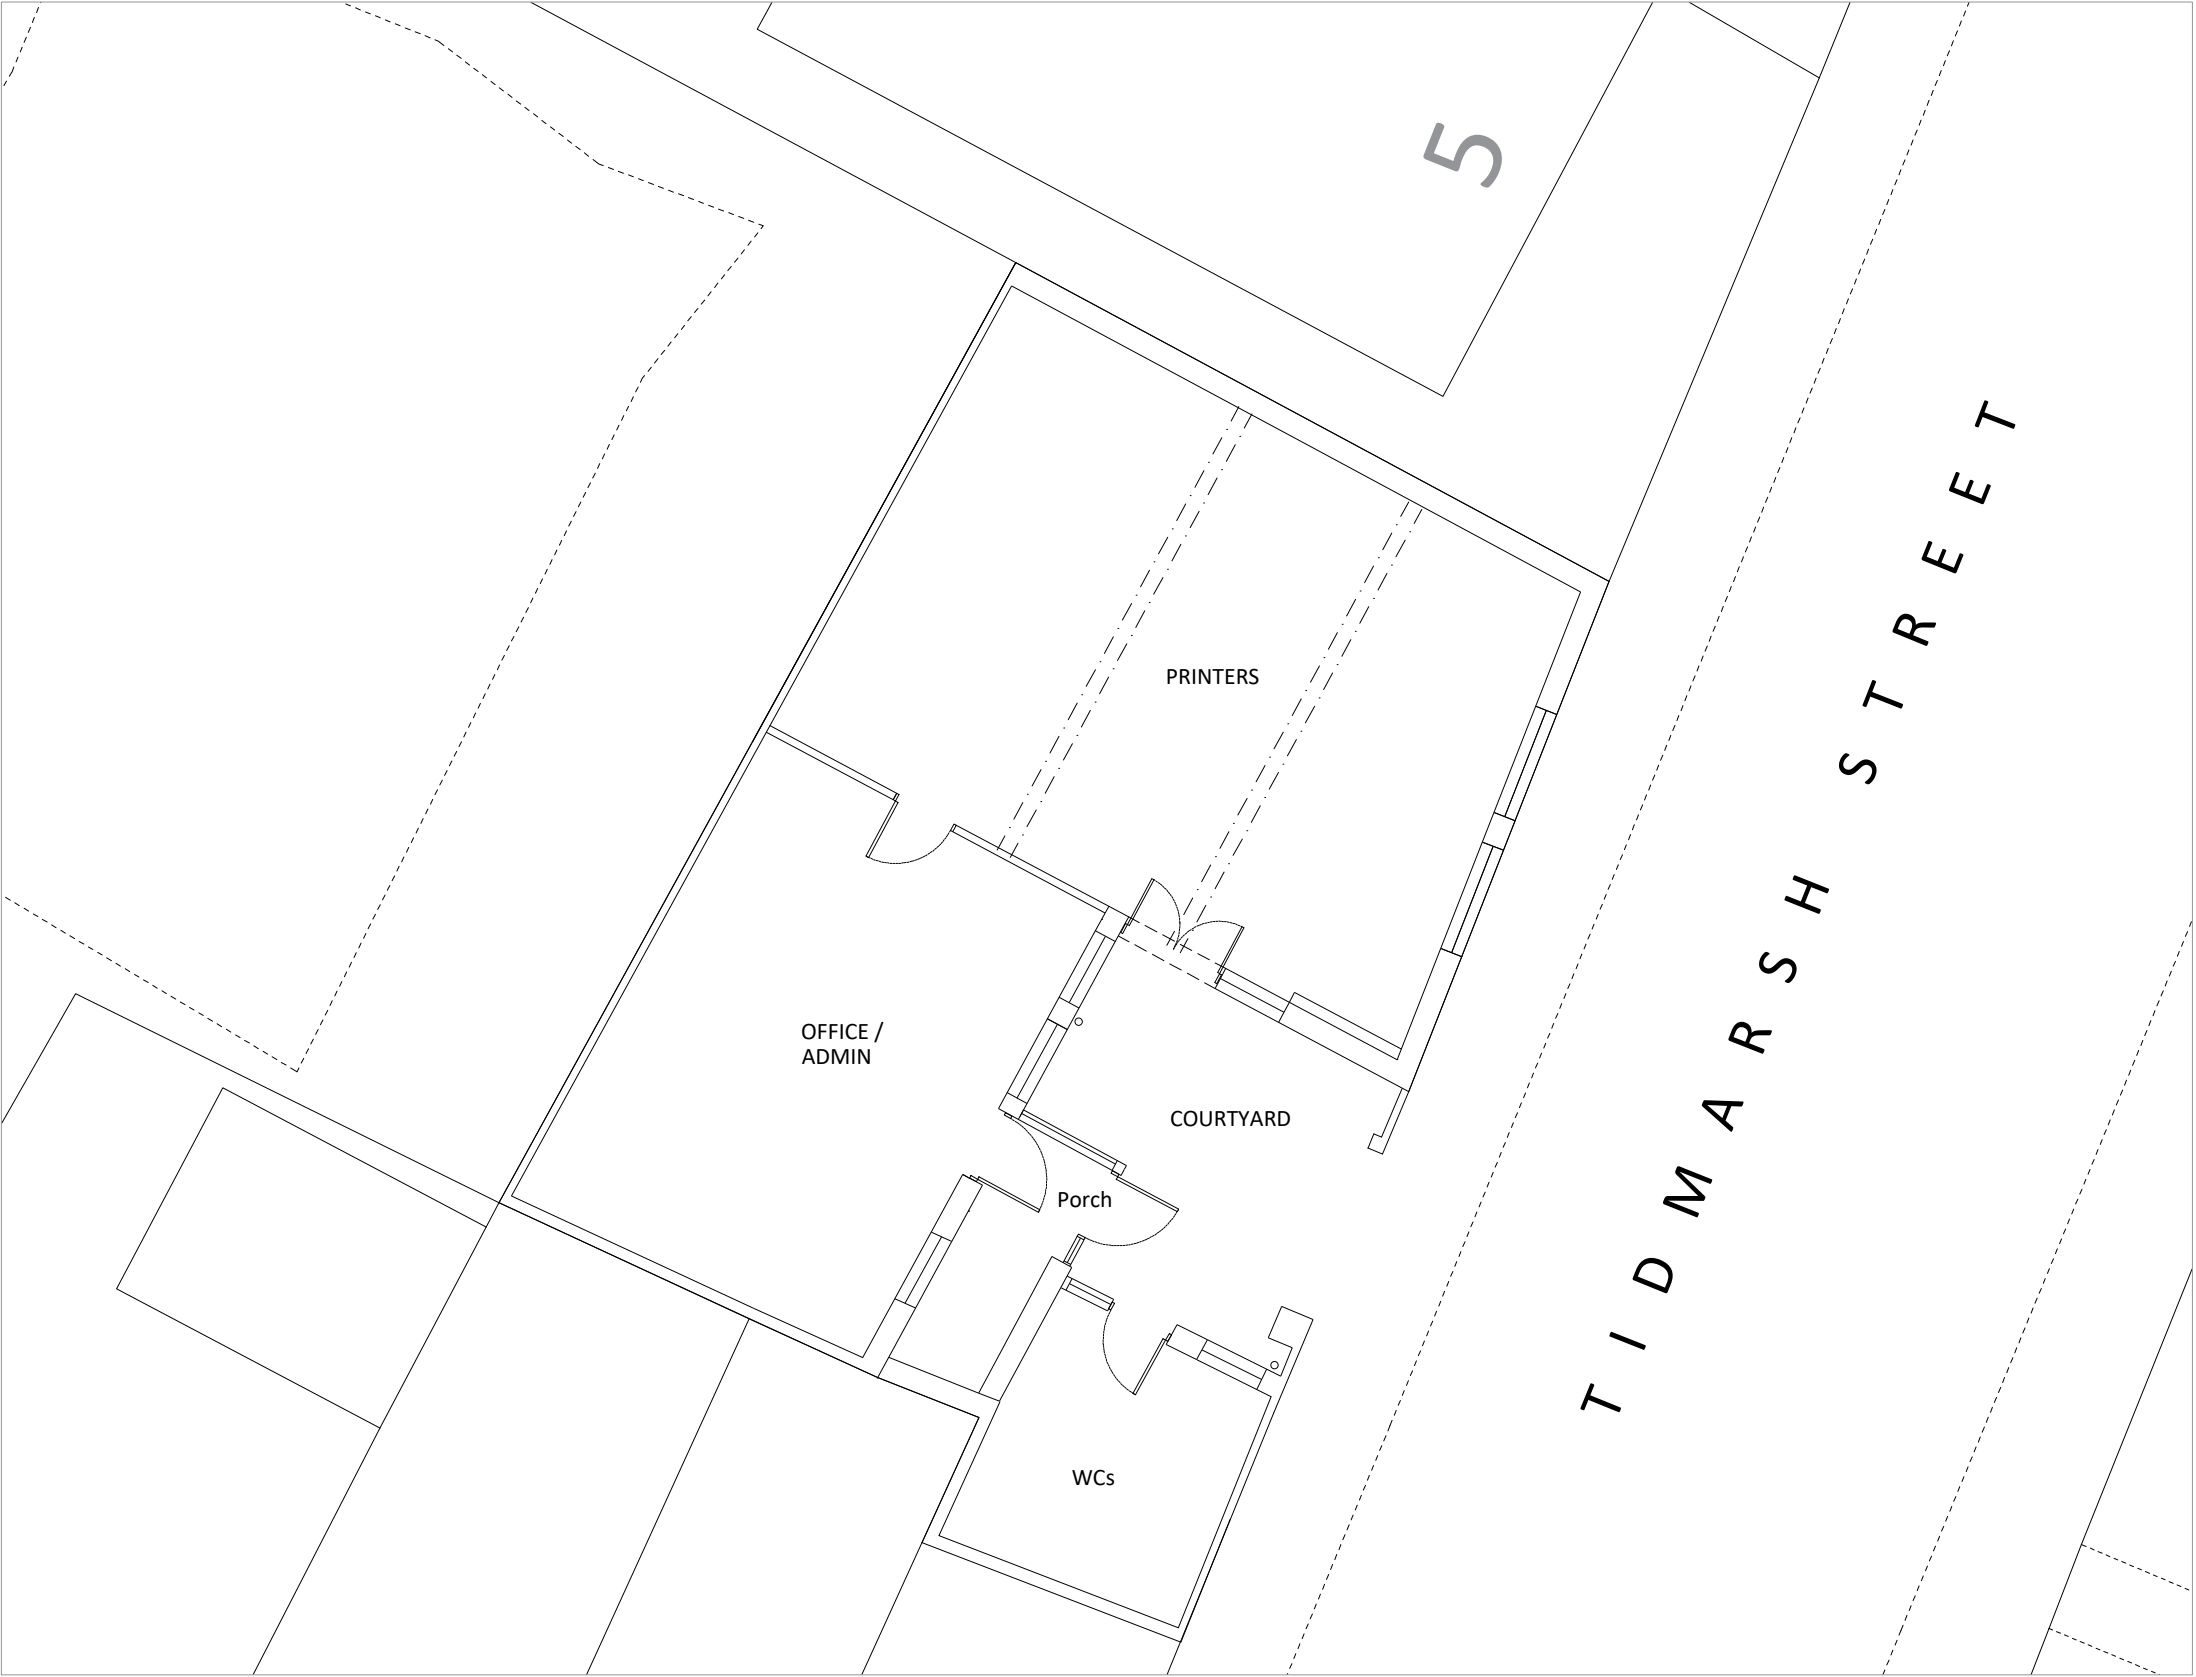


ALL DIMENSIONS TO BE CHECKED ON SITE
WORK TO FIGURED DIMENSIONS ONLY
REPORT DISCREPANCIES TO THE
ARCHITECT AT ONCE BEFORE PROCEEDING.

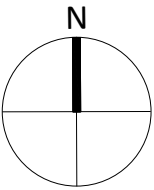

B A	PLANNING APPLICATION FOR CLIENT COMMENT	18/03/20 30/08/19	JM JM	IF IF
REV	DESCRIPTION	DATE	AUTHOR	CHK'D

1-3 TIDMARSH STREET
READING
RG30 1HX

Proposed change of use 150m2 B1 to
C3 to form 4 One Bed Apartments

EXISTING FLOOR PLANS

Project/Drg No.	Rev	Scale	Date	Drawn By J Mayorga
IMF2019/201/ 103	B	1:100@A3	20/08/19	Checked By Image Fusion Ltd

IMAGE FUSION

www.imagefusionltd.com jose@imagefusionltd.com
5 Kew Road Richmond Surrey TW9 2PR Tel:07803 520667