

Copyright in design and this drawing is the property of Resi.

Reproduction in whole or in part is forbidden without written sanction of Resi.

All dimensions to be cross-checked on site prior to completing a Building Regulations package, structural engineering, the party wall process and construction.

Print to scale (as actual size)

NOTES

Revision

Rev	Notes	Date
-	Planning issue	14/02/2020

KEY

	Proposed walls		Boundary lines
	Existing walls		Proposed beam
	Existing removed		Proposed drainage
	Proposed rooflight		1.8m head height
			1.5m head height

JOB TITLE

Proposed front porch and erection of outbuilding for ancillary accomodation at rear garden at 12 Maple Gardens

STATUS

Plannning

DRAWING TITLE

Existing plans

CLIENT

Ms Sadaf Darban

SCALE

1:100 at A3

DRAWN

CH


DATE

Feb 2020


CHECKED

TP

DRAWING NO. 24313 - 101/3

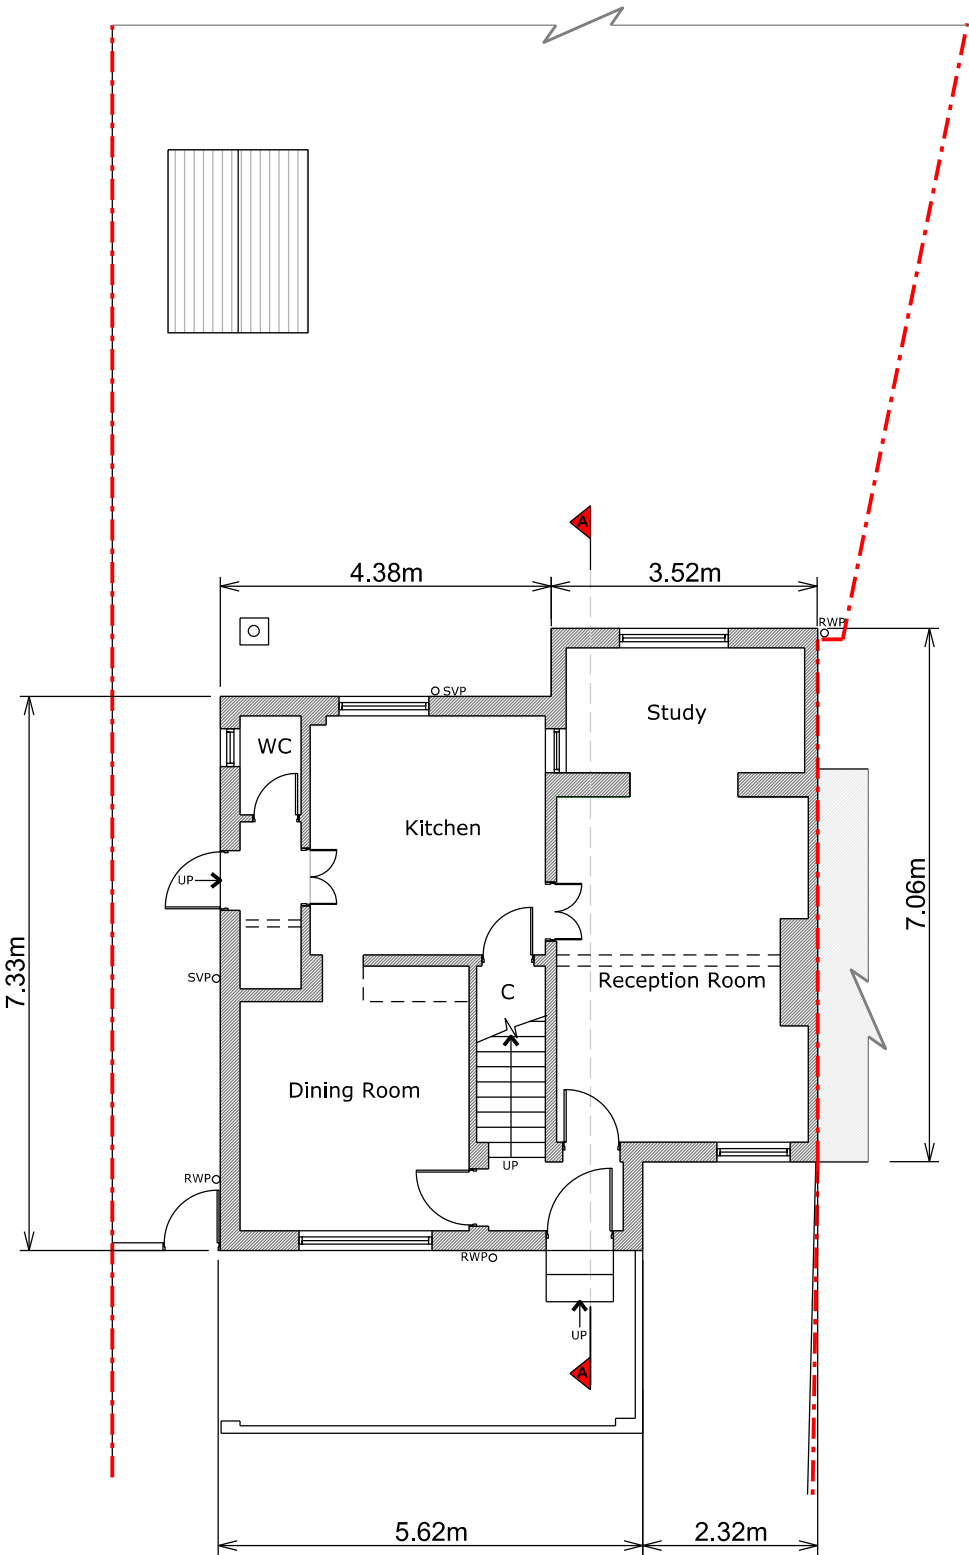

Ground Floor Plan

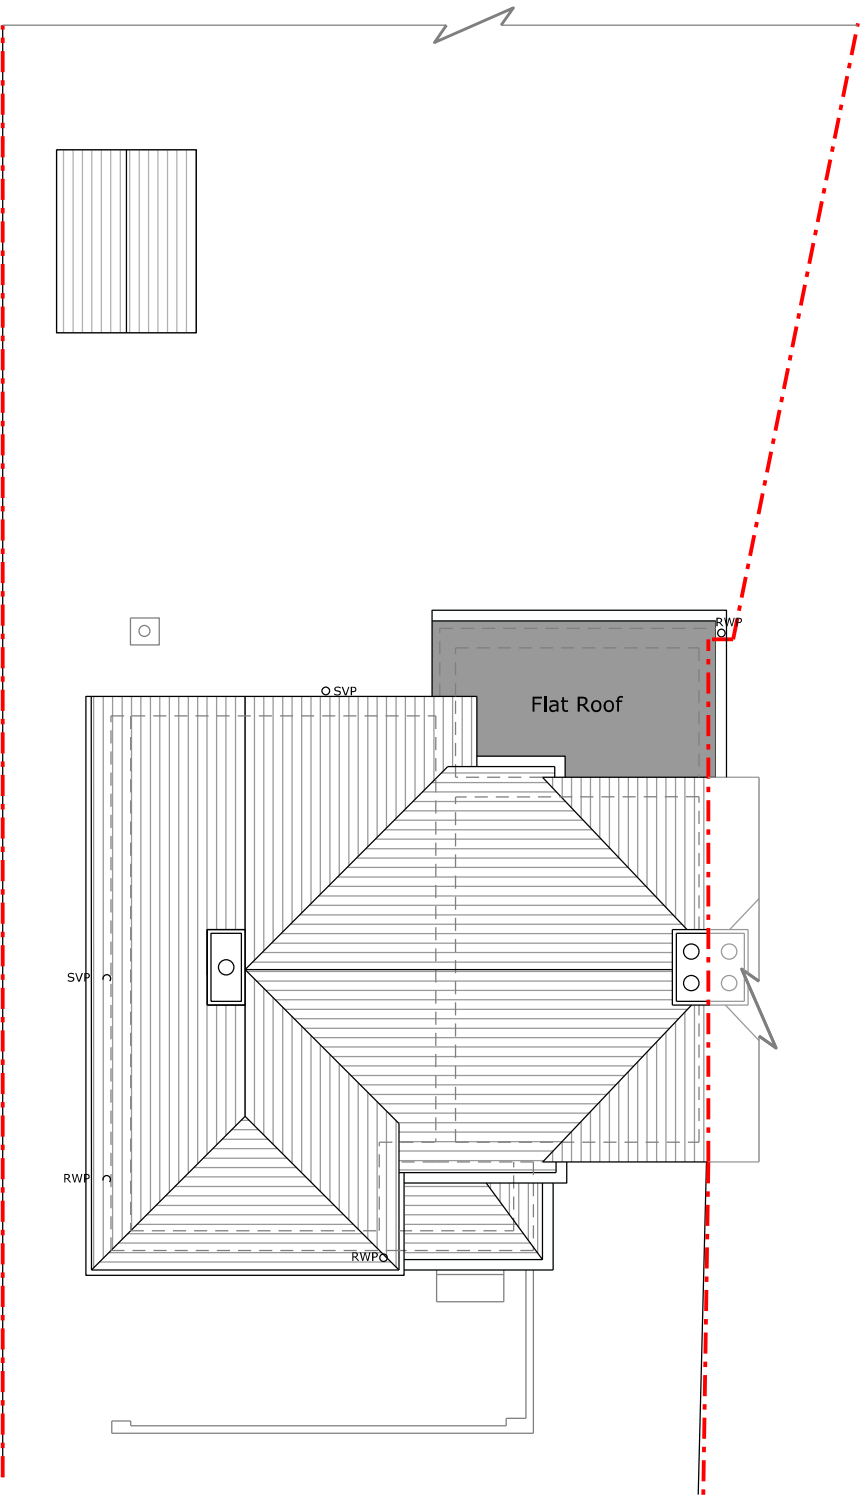

Roof Plan

