



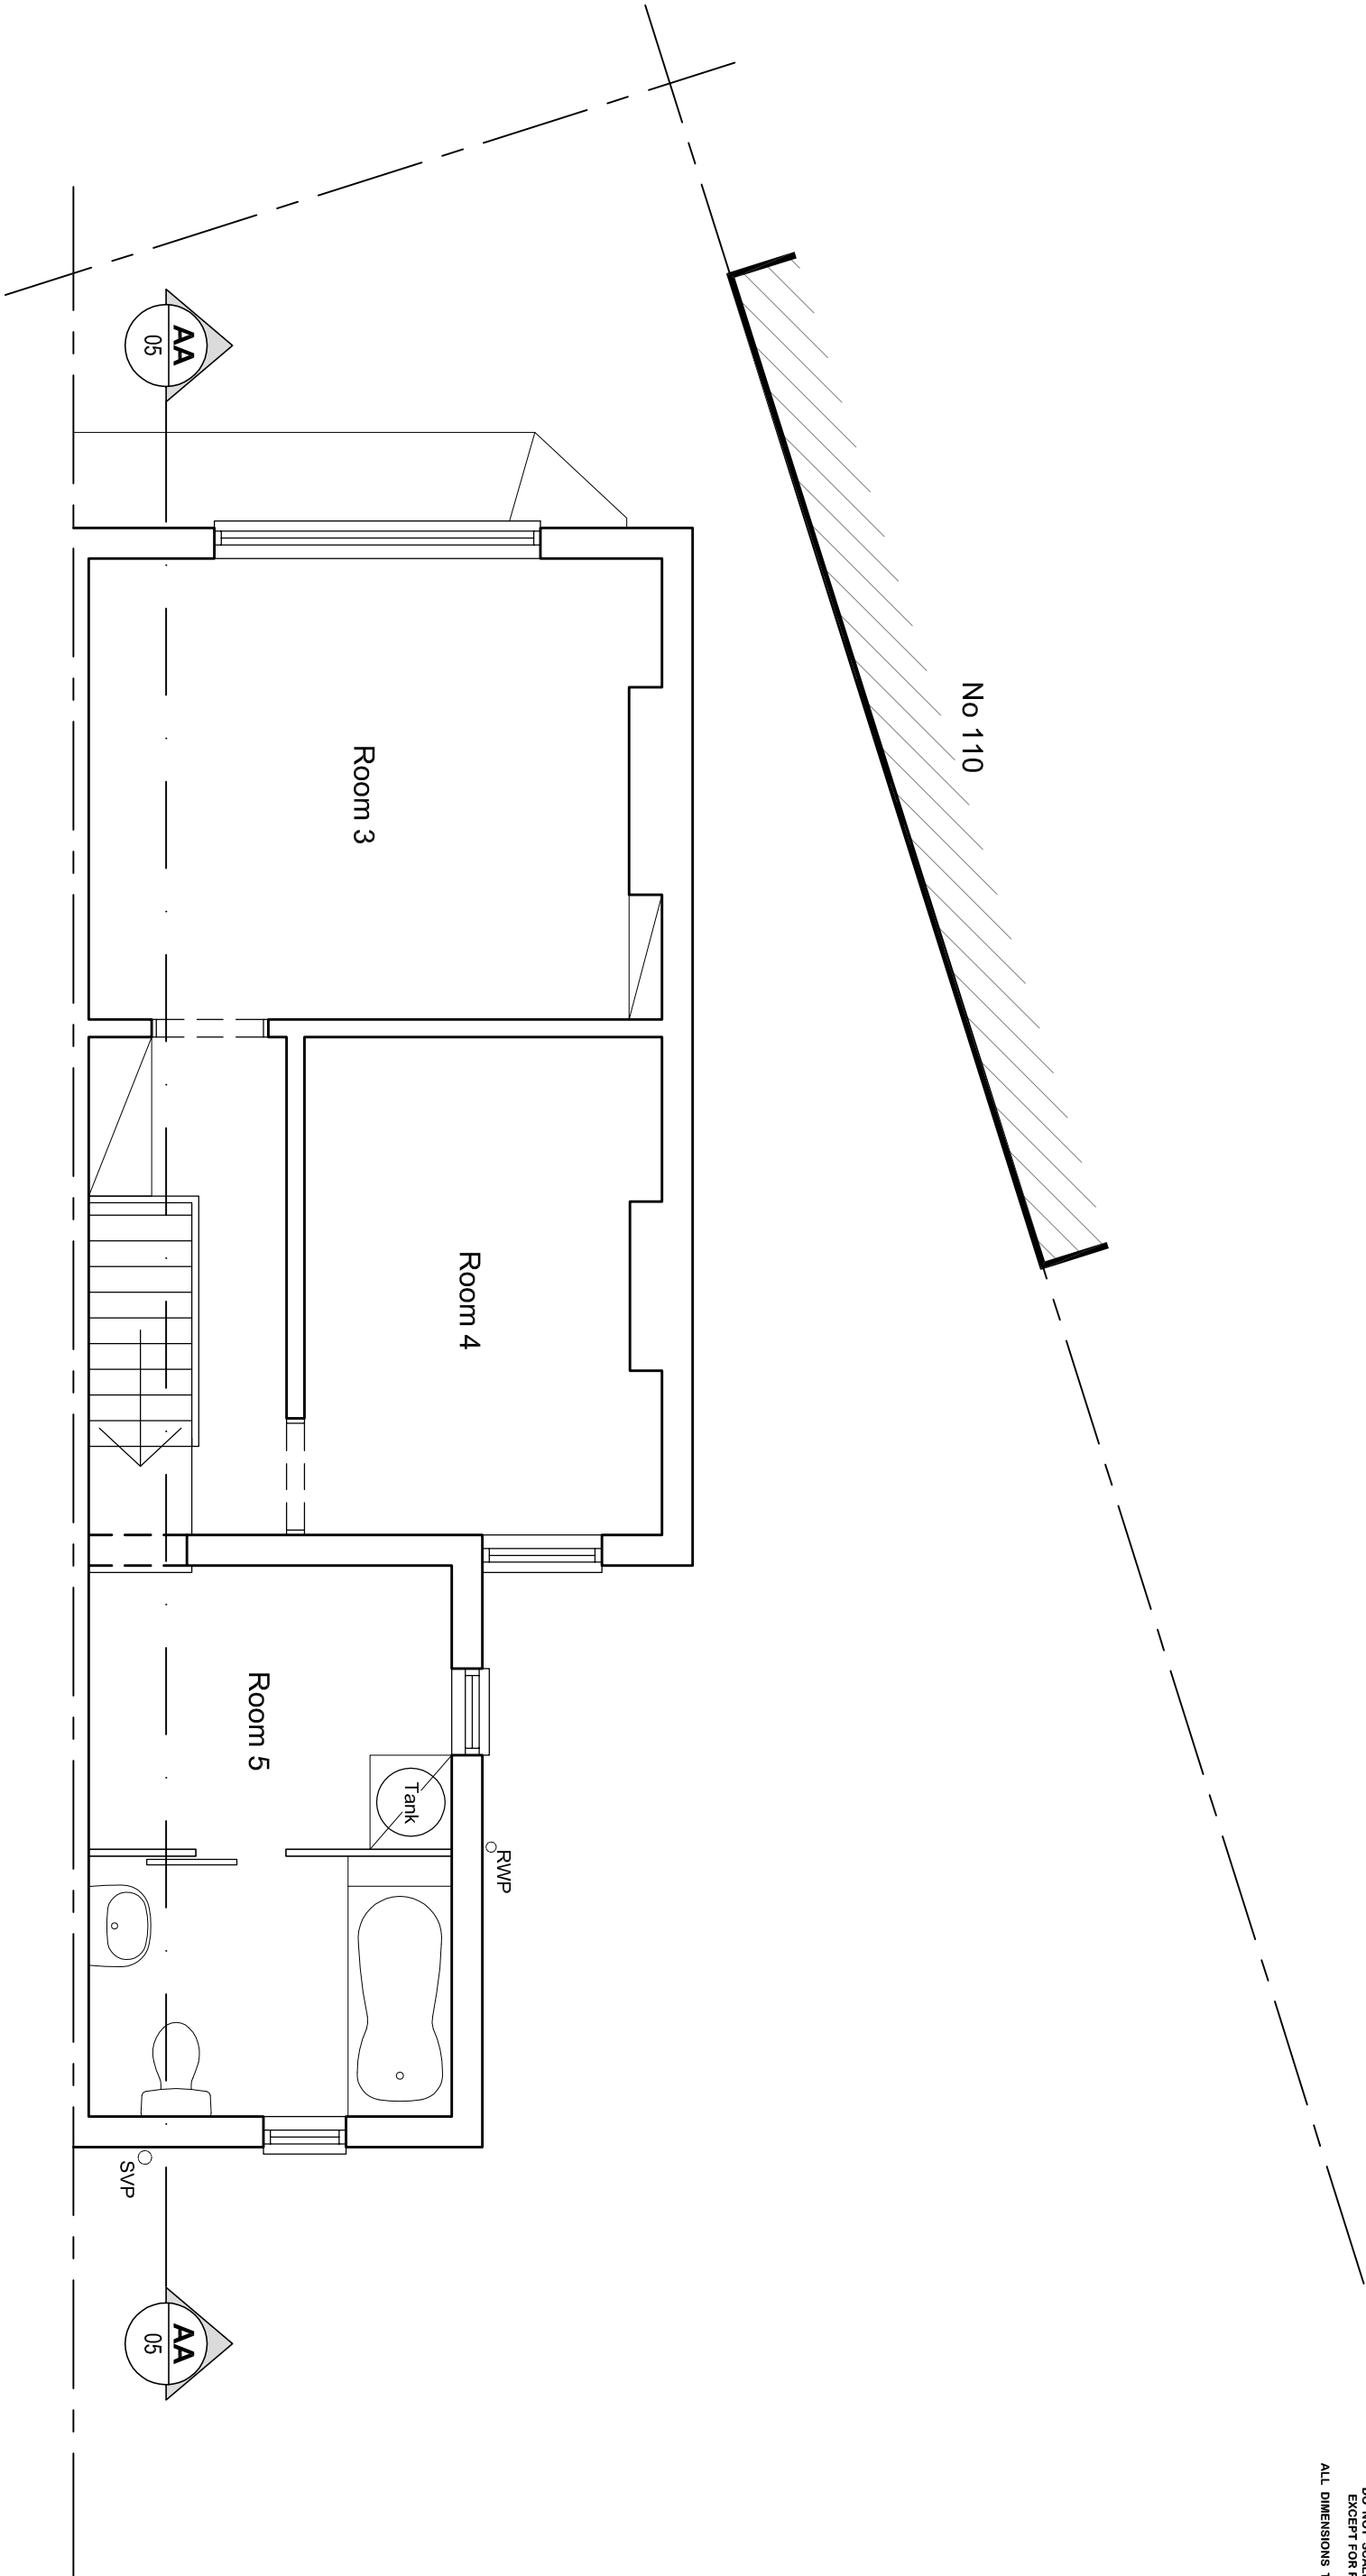

Project: Loft Conversion			
for			
Sanjay Sharma		Contact: Michael Austin RIBA	
at			
108 Salisbury Road		E-mail: michael@ma-architect.co.uk	
Reading		Web: www.ma-architect.co.uk	
Berkshire		Phone: 07958427610	
RG30 1BN			
Dwg Ref: 911 [S] 02	Rev: A	Date: November 2019	

Chimney breast shown in room 4, description	
Rev'd	Description
A	updated, front boundary added
Revisions	
Date	27/11/19

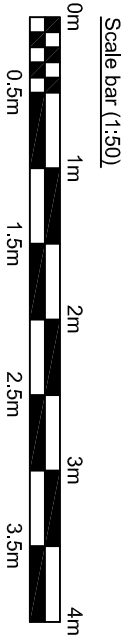

Existing First Floor Plan

Scale 1:50 @ A3