



Rev	Amendments	by	chkd	Date
P0	FIRST ISSUE.	-	-	05/12/19
P1	UPDATED.	-	-	05/02/20

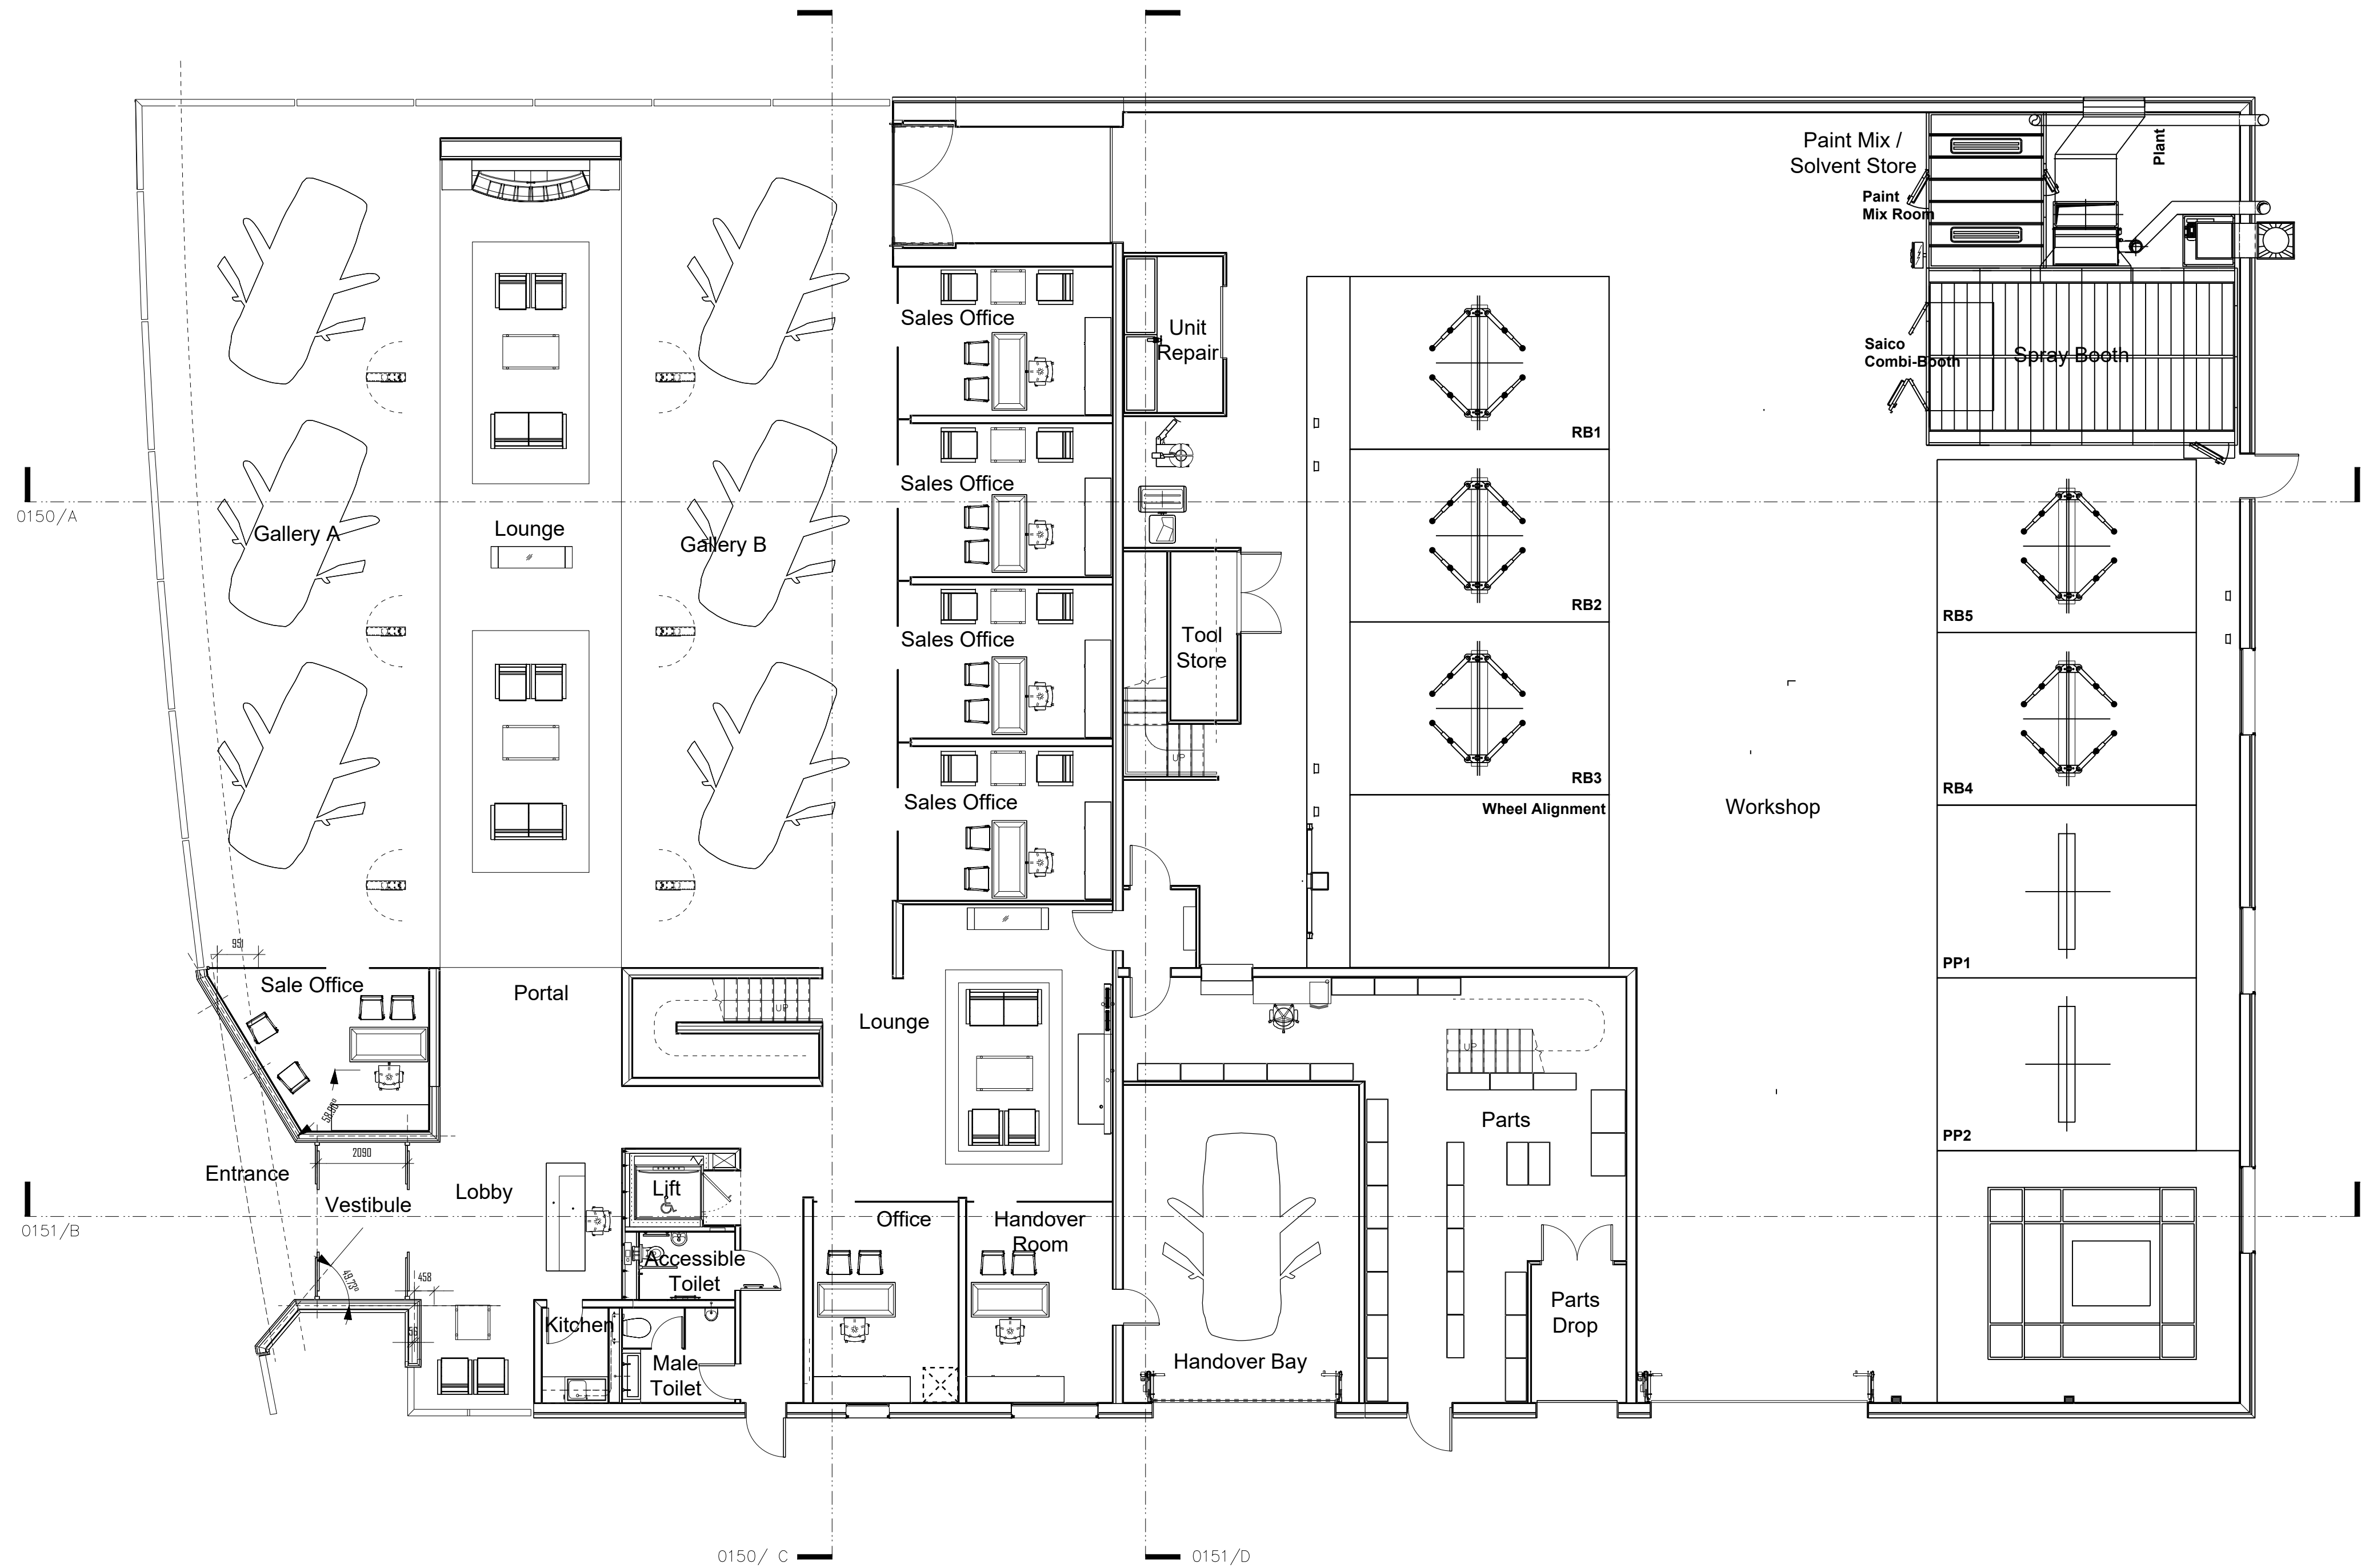

Drawing is based on 'as-built' drawing information provided by
Lloyd Northover Ref: INFINITI Reading BASE_GA - as built
dated: 08/10/2019

 

Scale 1:100

Project
DEALER REFURBISHMENT
READING

Drawn By IB Checked By KC HNW Project No. 19040 Date Created NOV 2019

Scale
A1- 1:100

Drawing Title
EXISTING
GROUND FLOOR PLAN

Drawing Status
PRELIMINARY

Drawing Number
19040-HNW-ZZ-ZZ-DR-A-1002

61 North Street, Chichester, West Sussex, PO19 1NB