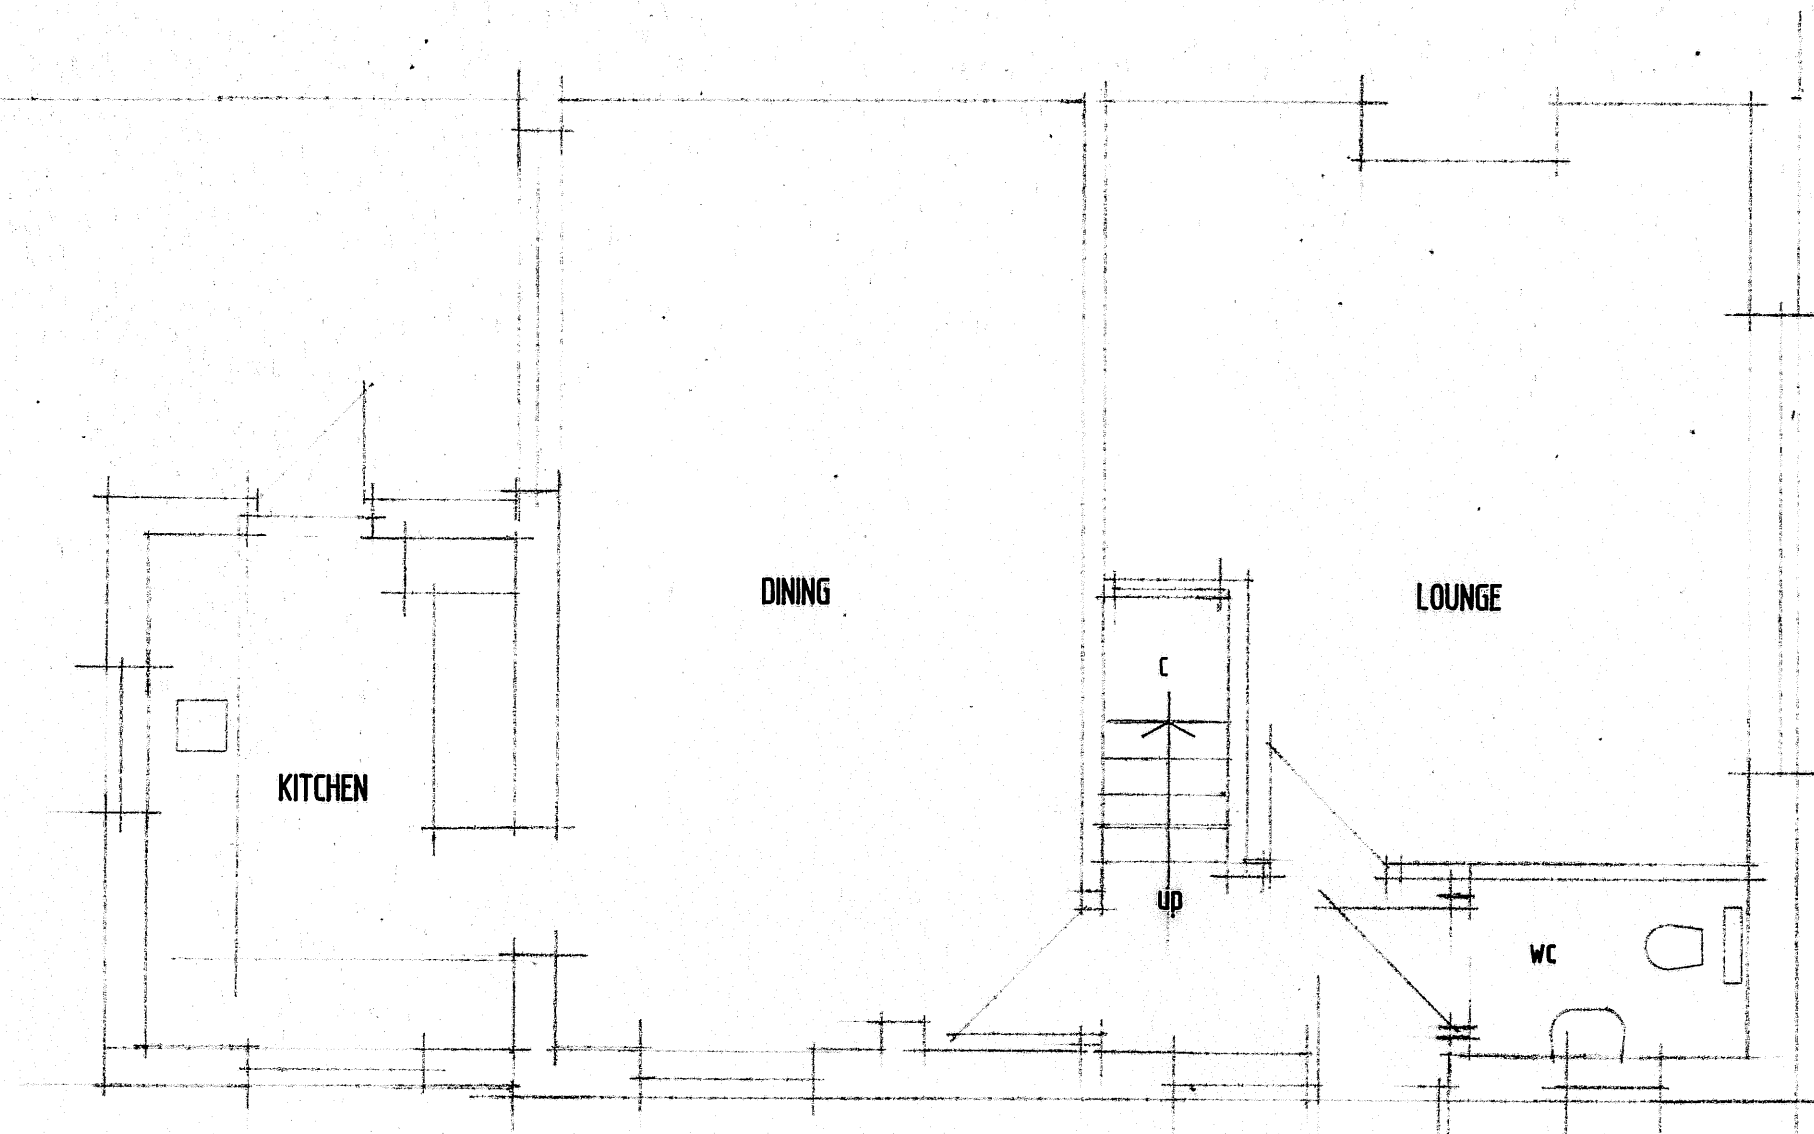


All dimensions to be checked on site and the Architect notified of any discrepancy before the work is put in hand. All Copyrights reserved.

Client: MR & MRS A TIPPER

KEITH G HALSON RIBA Chartered Architect
27 Ancastle Green
Henley-on-Thames
RG9 1TR
Tel: 01491 414018

Project: PROPOSED EXTENSIONS
50 LEA CLOSE READING RG30 3NB

Drawing: GROUND FLOOR PLAN AS EXISTING

Scale: 1 : 50 Date: MARCH 2020

Dwg.no: 2020 : 2381 : A3 : E1 Rev: