


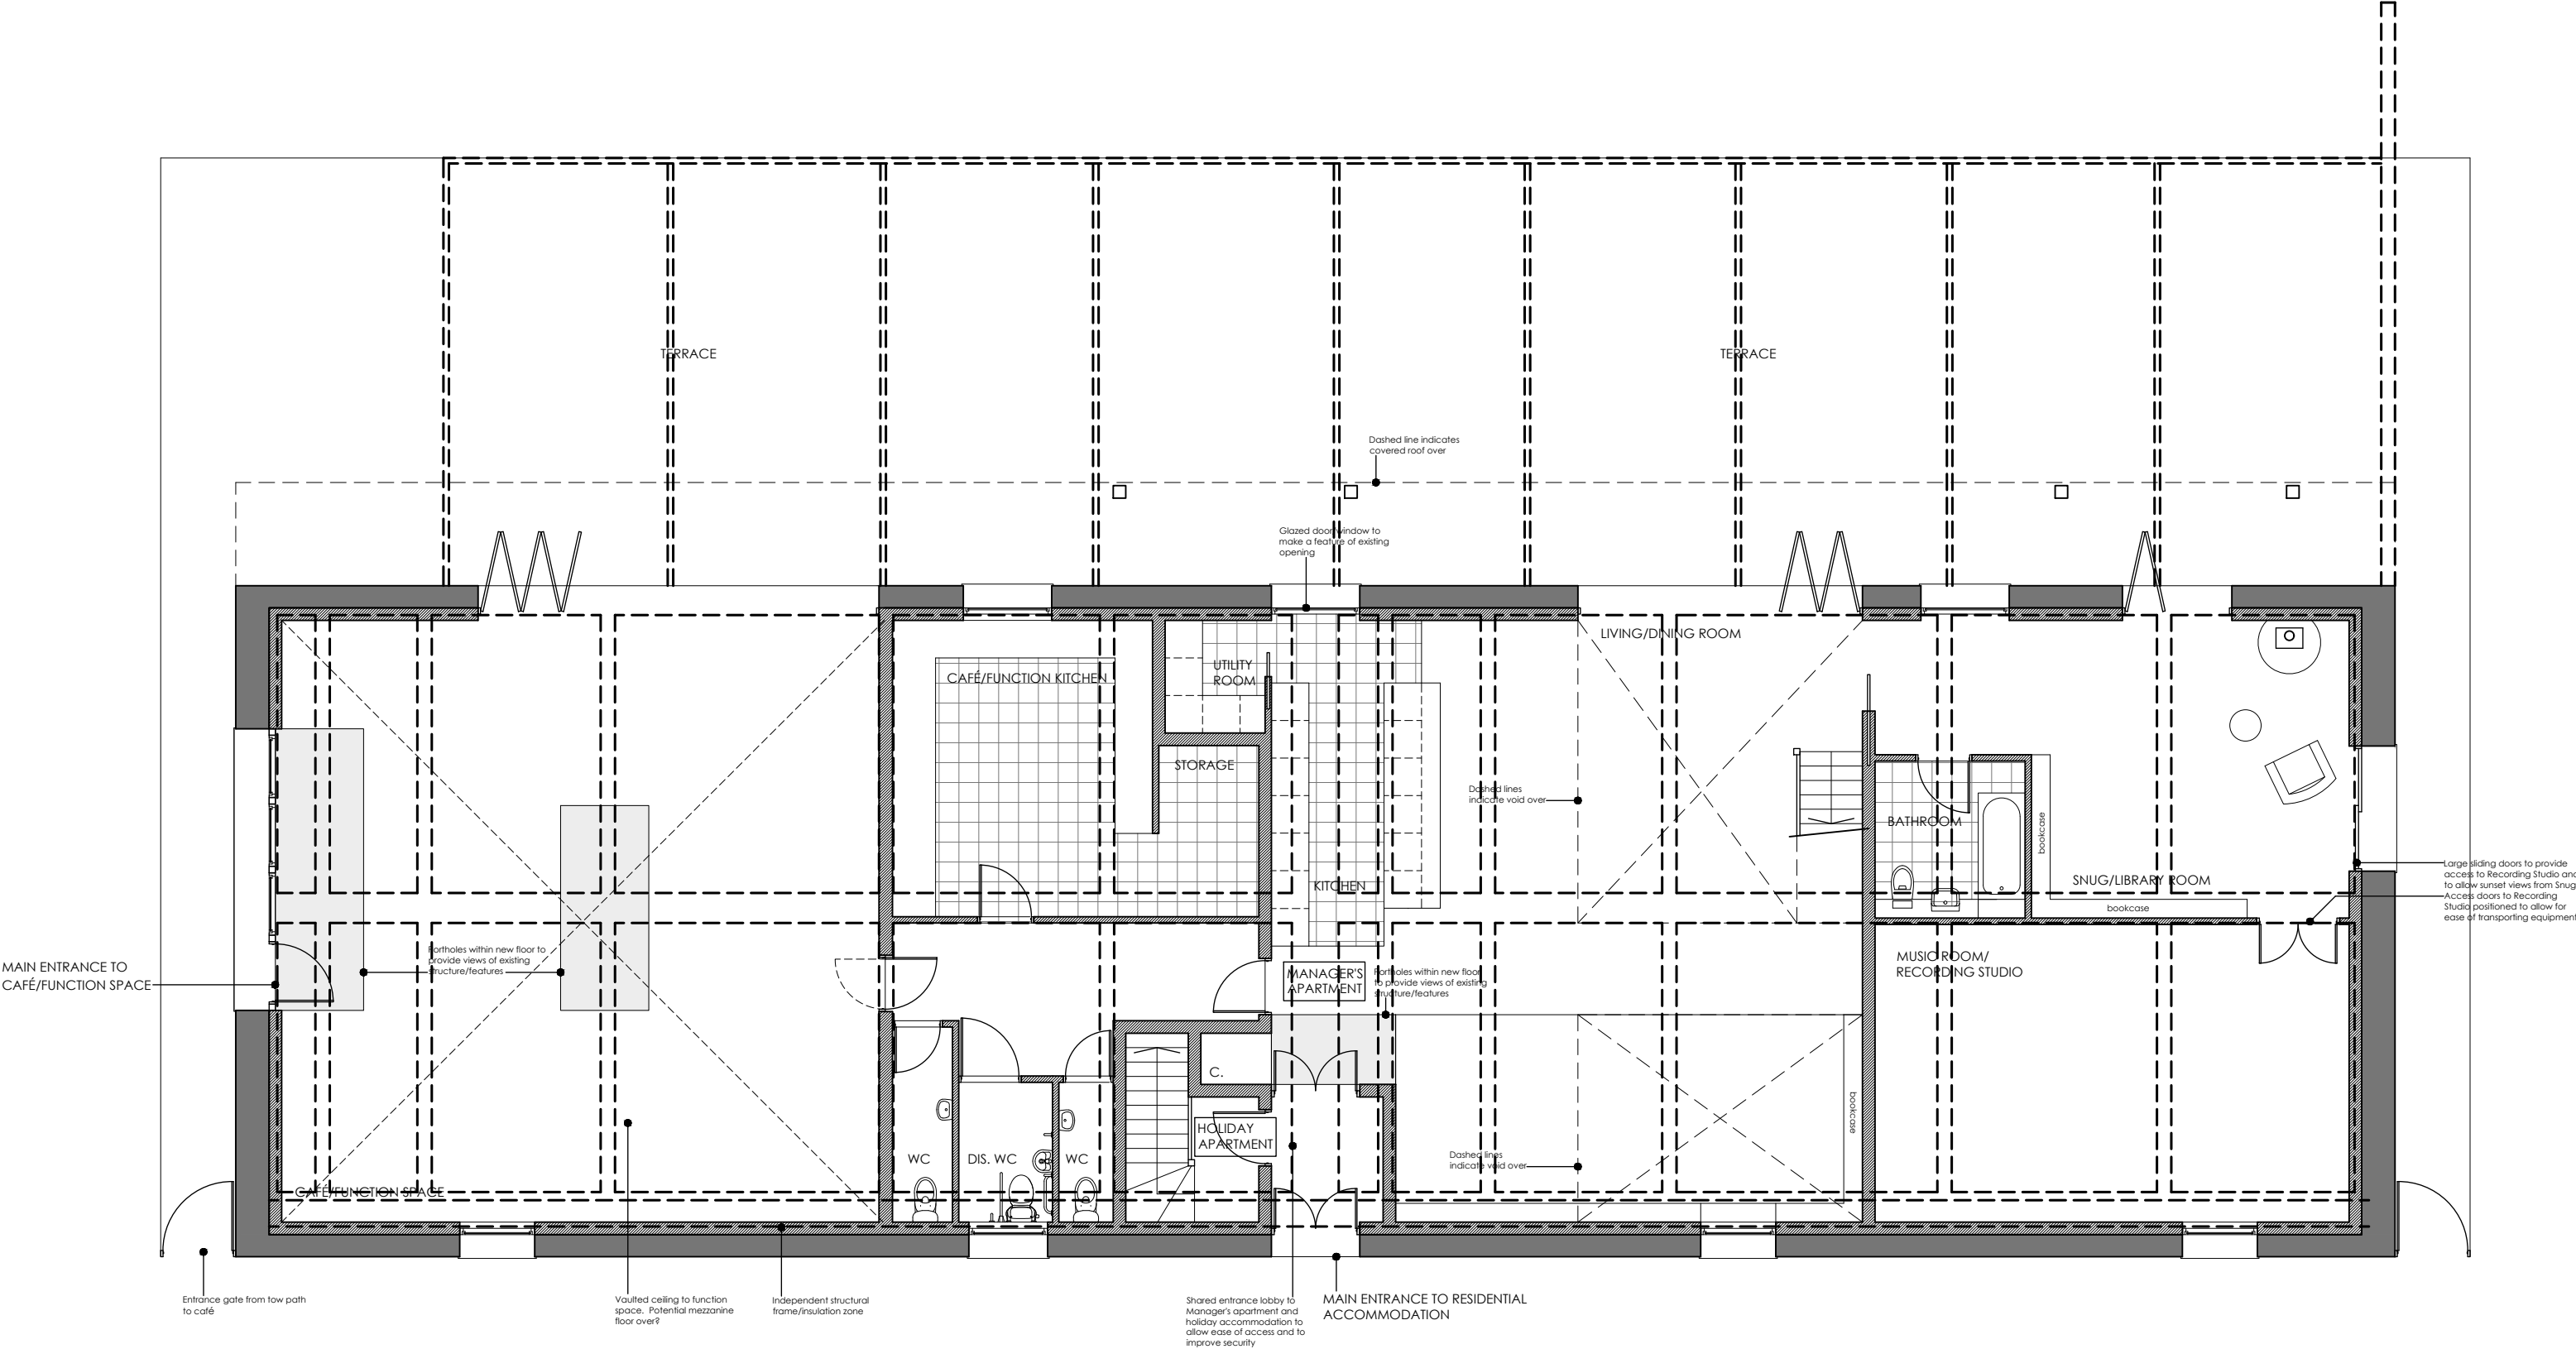

CLIENT
Zaira Puddephatt

JOB NO.
W1236

JOB TITLE
Wire Mill

DATE
October 2019


SCALE
1:100 @ A3

DRAWING NO.
20 C

DRAWING TITLE
Ground Floor Plan

REVISION

A	Nov 2019	Updated
B	Nov 2019	Updated
C	Feb 2020	Updated

 

WOLSTENHOLME
ARCHITECTS

2 The Rise, Kingston Blount, Chinnor
Oxfordshire, OX39 4RY
01844 354639, enquiries@wolstenholme-ltd.com

Drawing remains copyright of the Architect.
Dimensional discrepancies to be referred to the Architect.