




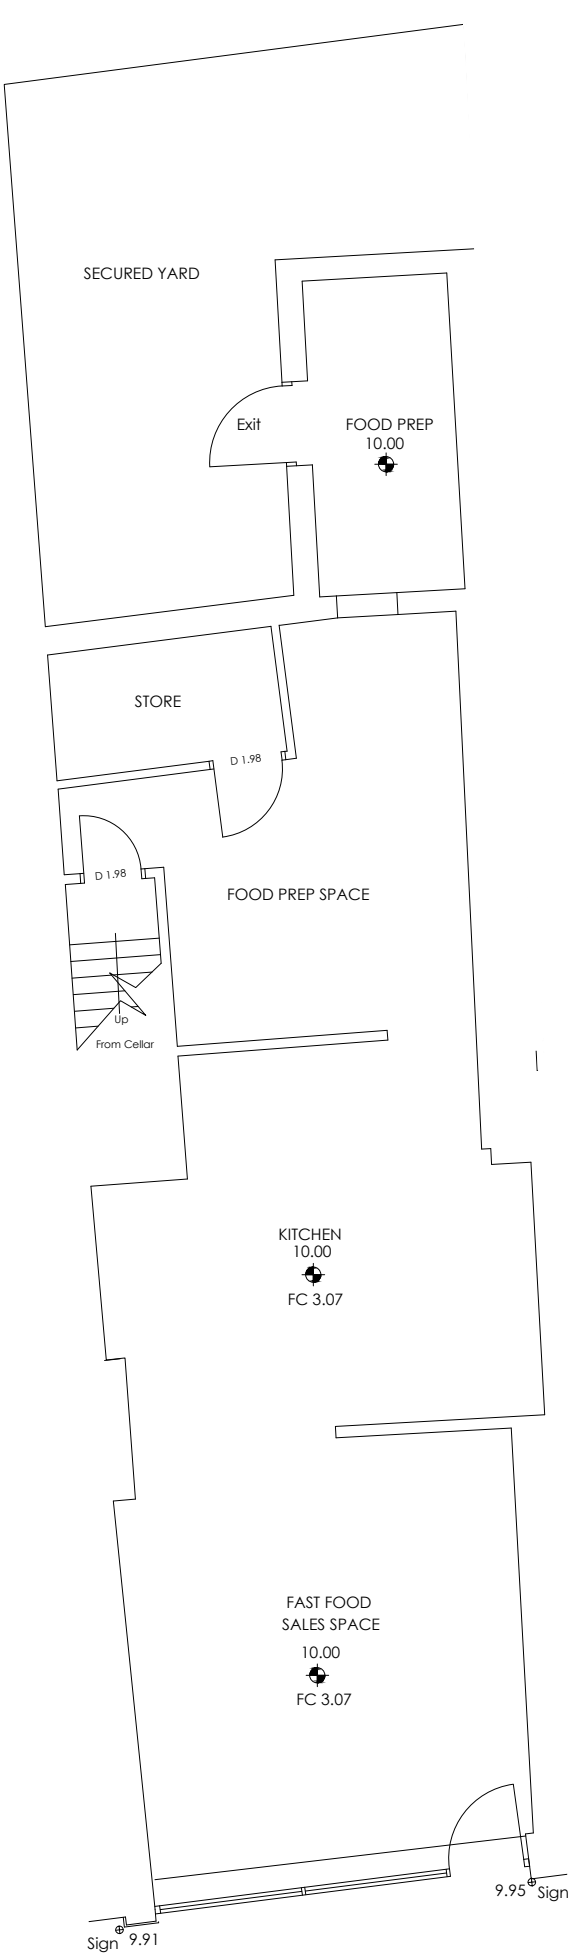


Ground Floor

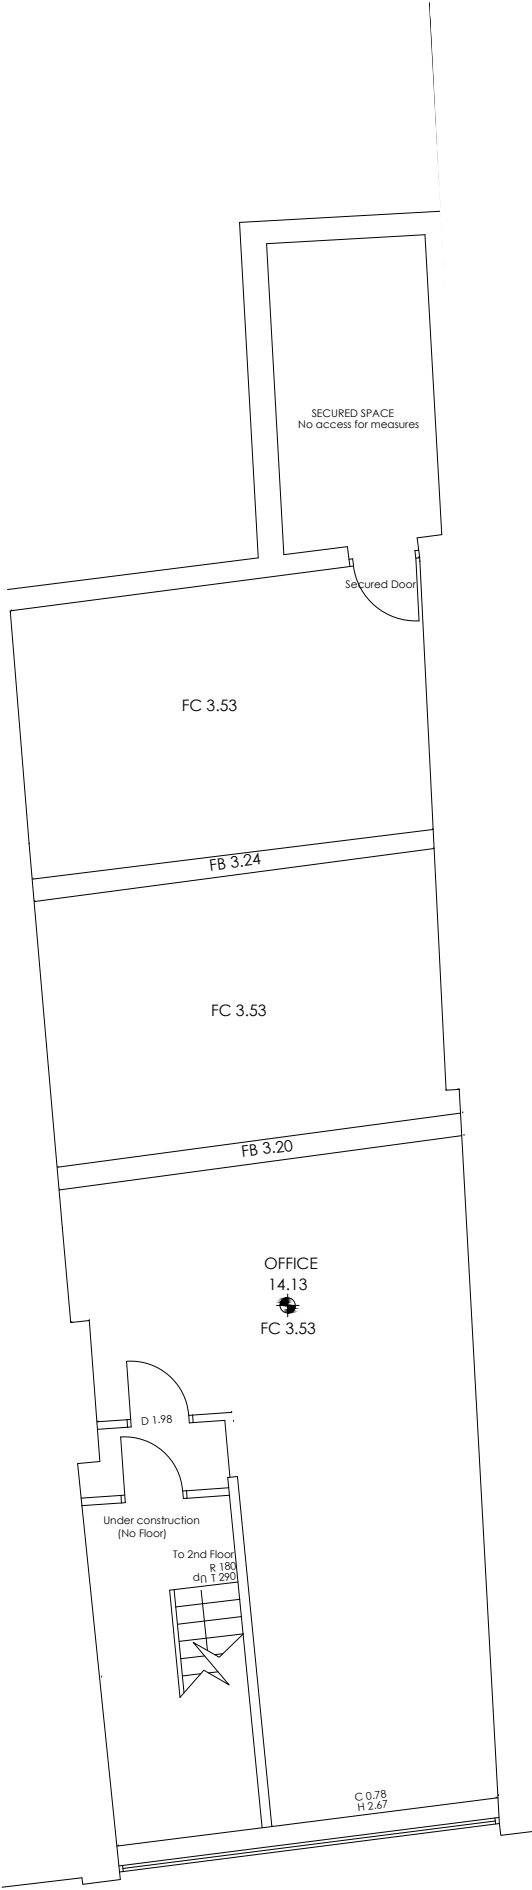

1st Floor

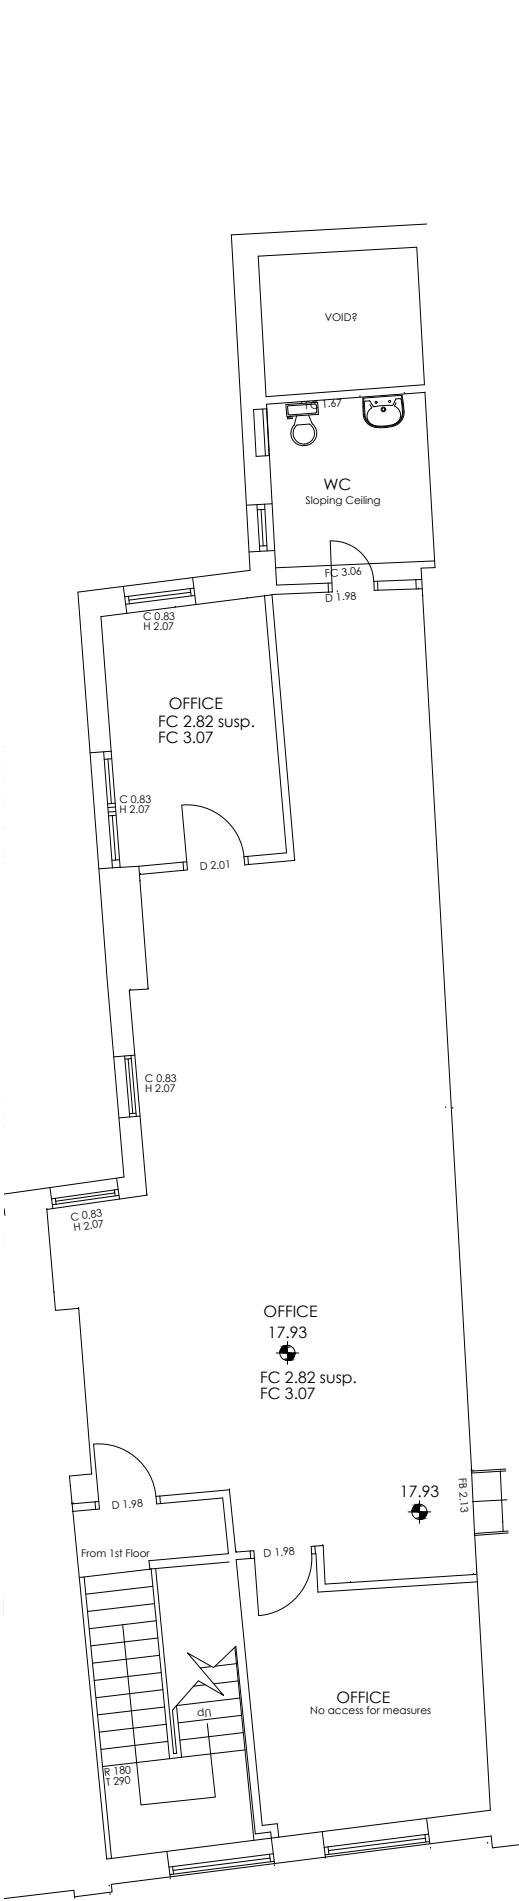

2nd Floor

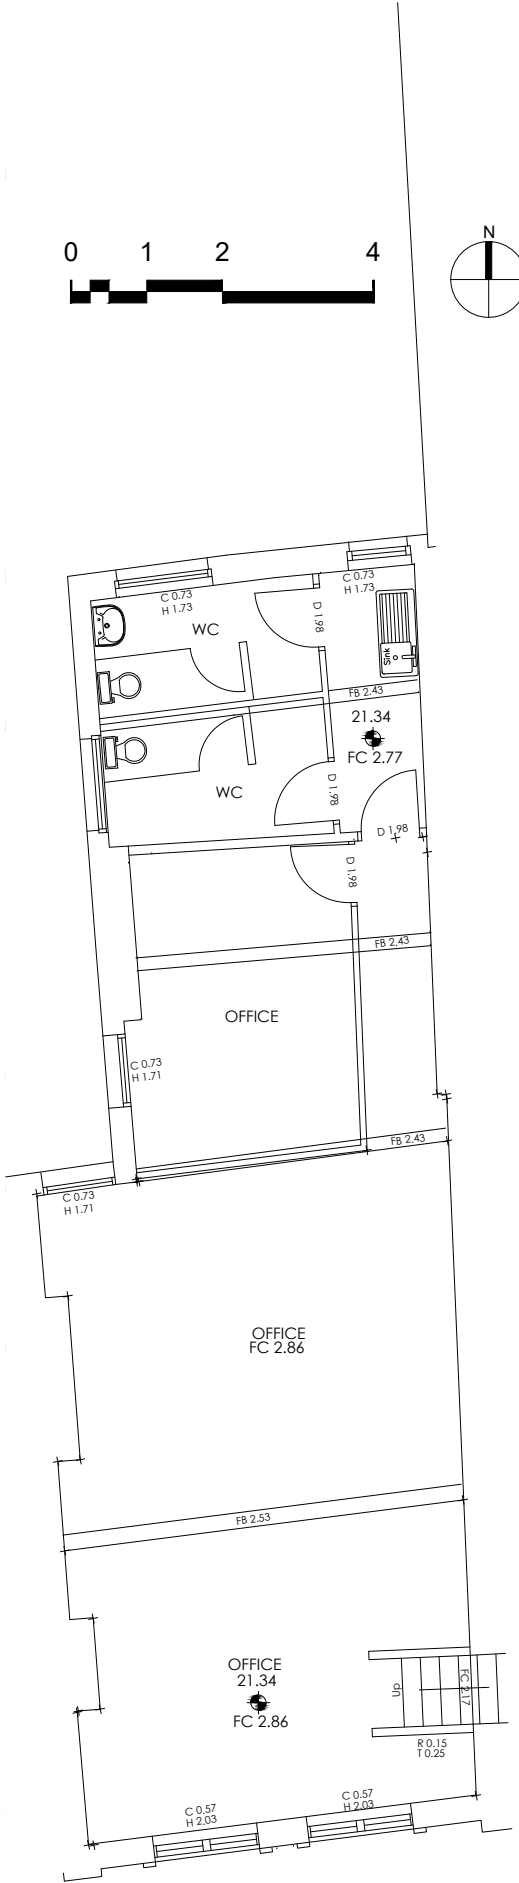

3rd Floor

GENERAL NOTES

All dimensions must be checked on site
All setting out to be checked on site
All levels must be checked on site and their datum confirmed
This drawing must be read in conjunction with the relevant specification clauses
This drawing must not be used for land transfer purposes

©Denning Male Polisano

DRAWING NOTES

T- refers to Tender Drawing
C- refers to Construction Drawing

REVISION	DATE	BY
P1 PRELIMINARY ISSUE	-	-

CLIENT
New Hill Ltd.

PROJECT TITLE
40 Oxford Road
Reading

DRAWING TITLE
Floor Plans
As Existing

DATE
04-04-20

SCALE
1:100

DRAWING No.
339-PD-03.P1

Denning Male Polisano
Chartered Architects

Ferneberga House
Alexandra Road
Farnborough
Hampshire GU14 6DQ

T +44 (0) 1252 318448
www.dmp-architects.co.uk